





front elevation

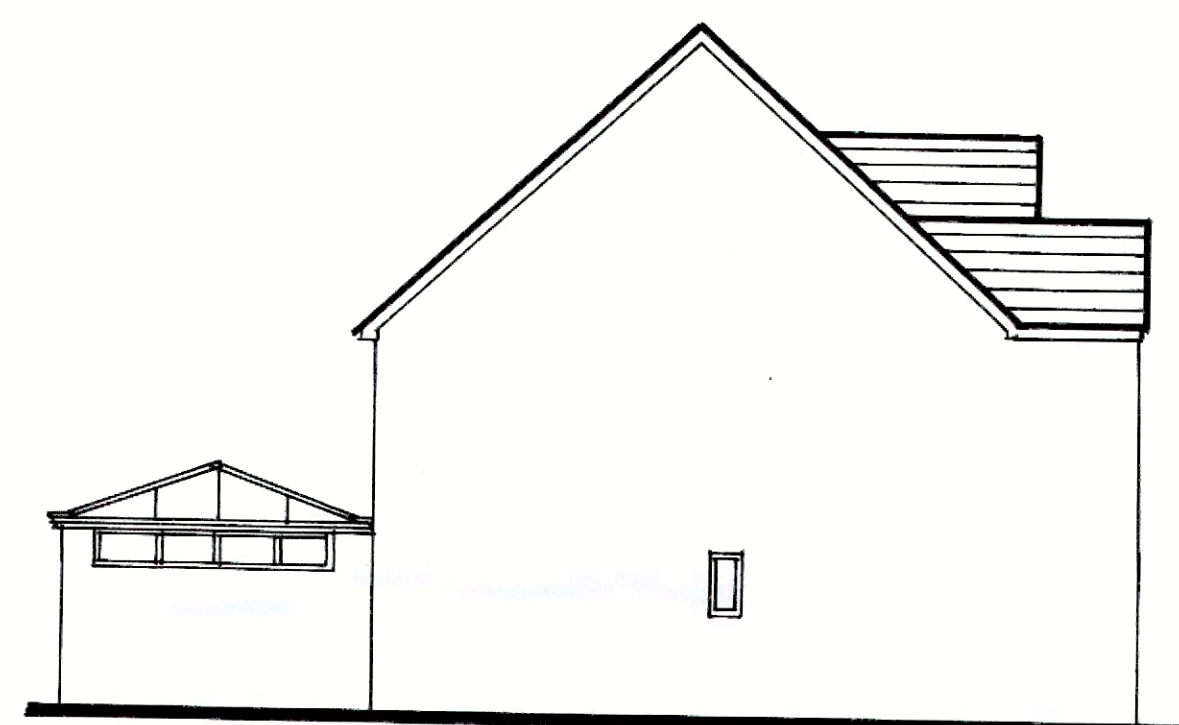


side elevation




side elevation

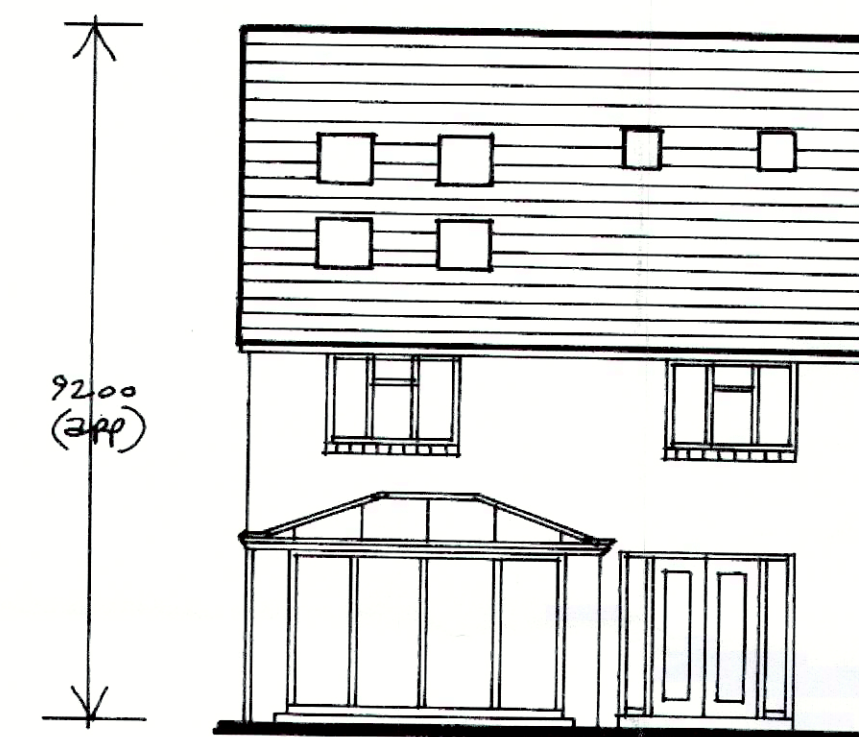


rear elevation

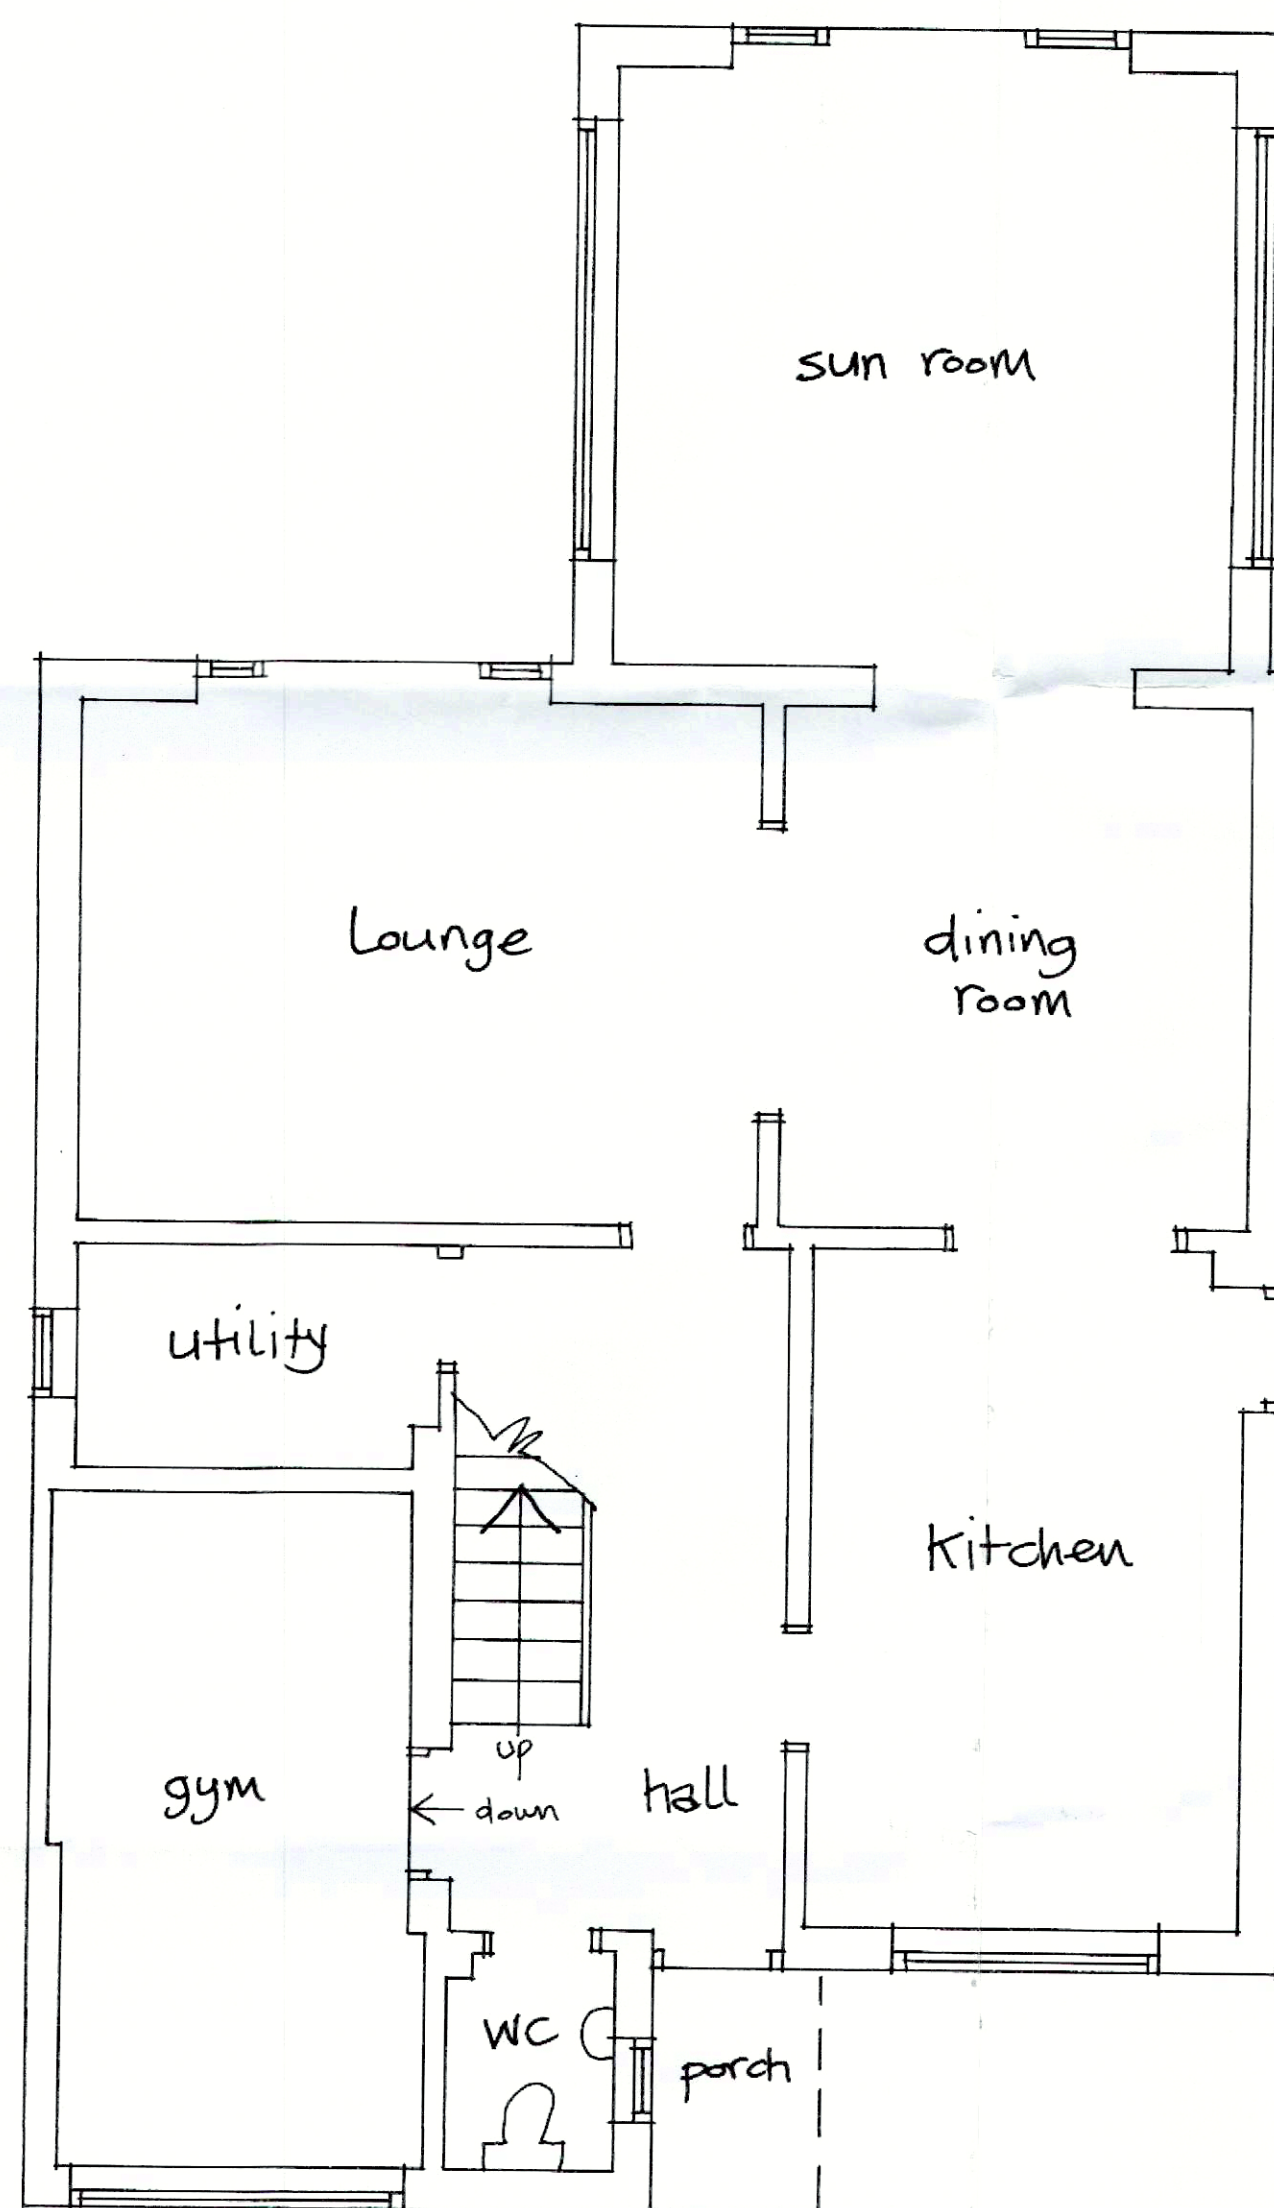


ground floor plan

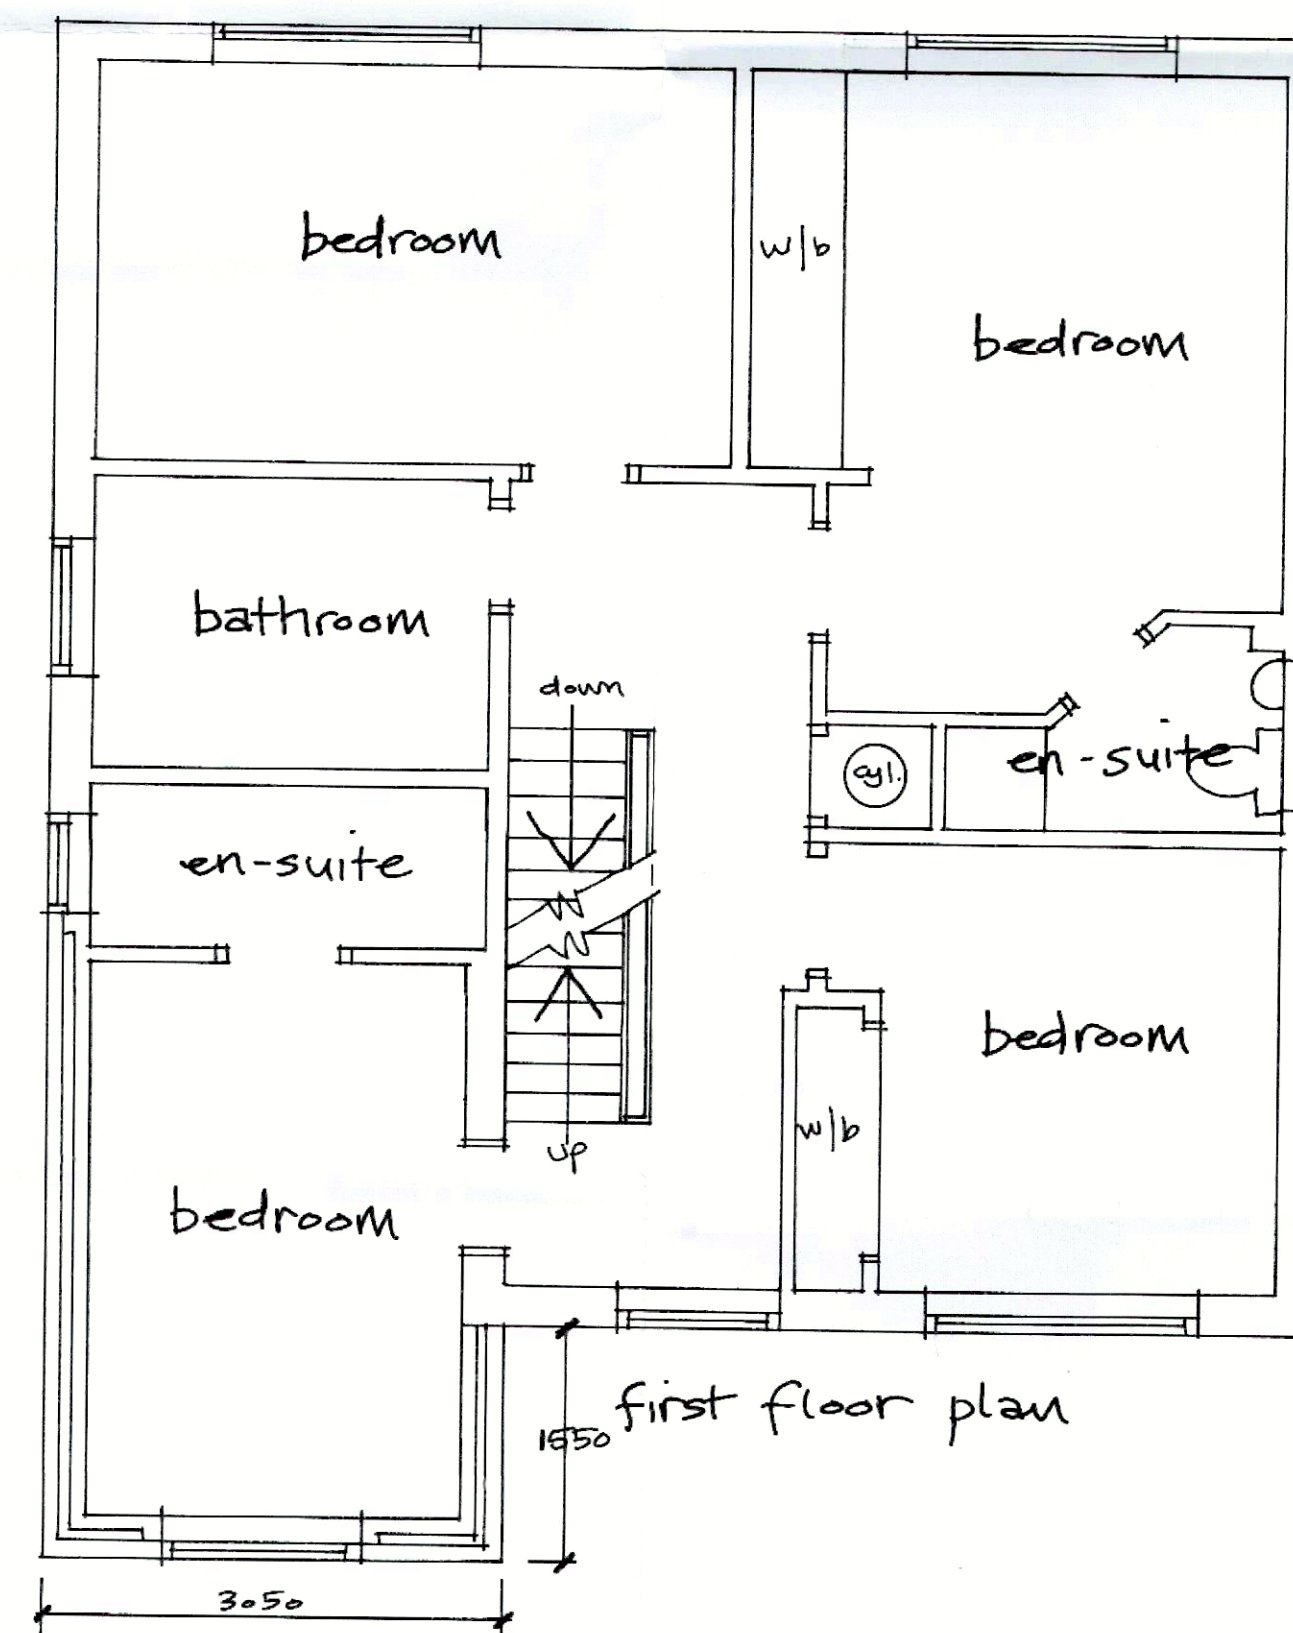

first floor plan

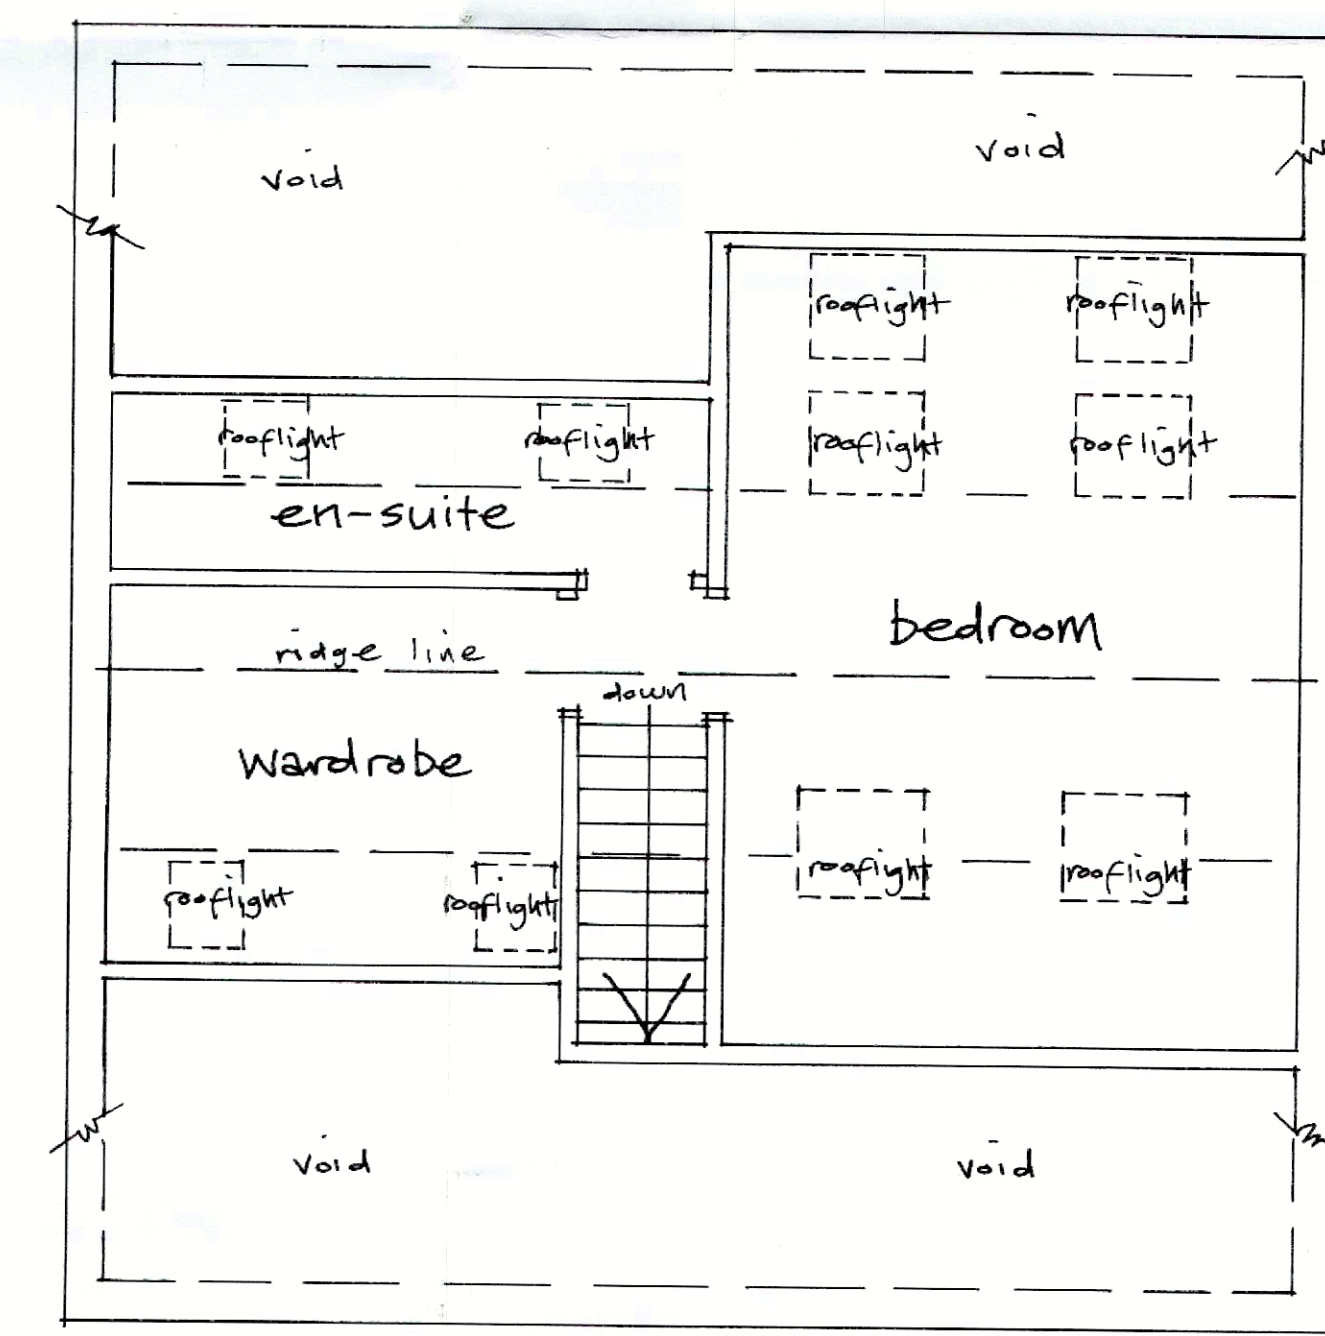

second floor plan

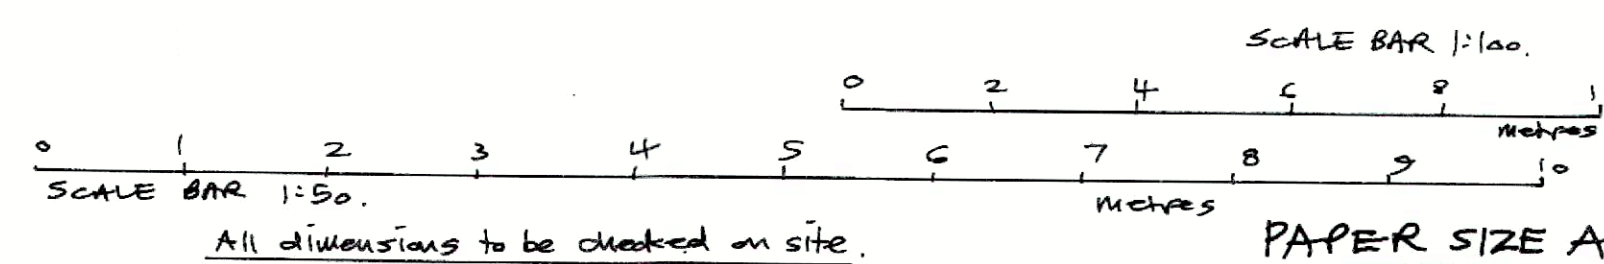

AS PROPOSED

Proposed extension & alterations at 28, Bramley Dale, Church Gresley.

N. Ashe, 36A, Queen St., Church Gresley, Sued Lincolnshire, Derbys, DE11 9LZ. Tel (01283) 212361.

Scales: 1:50, 1:100 (UOS) Date: August 2019. Drg. no: NA/DFBD/2.

South Derbyshire District Council

09 SEP 2019

Community & Planning Services