





front elevation

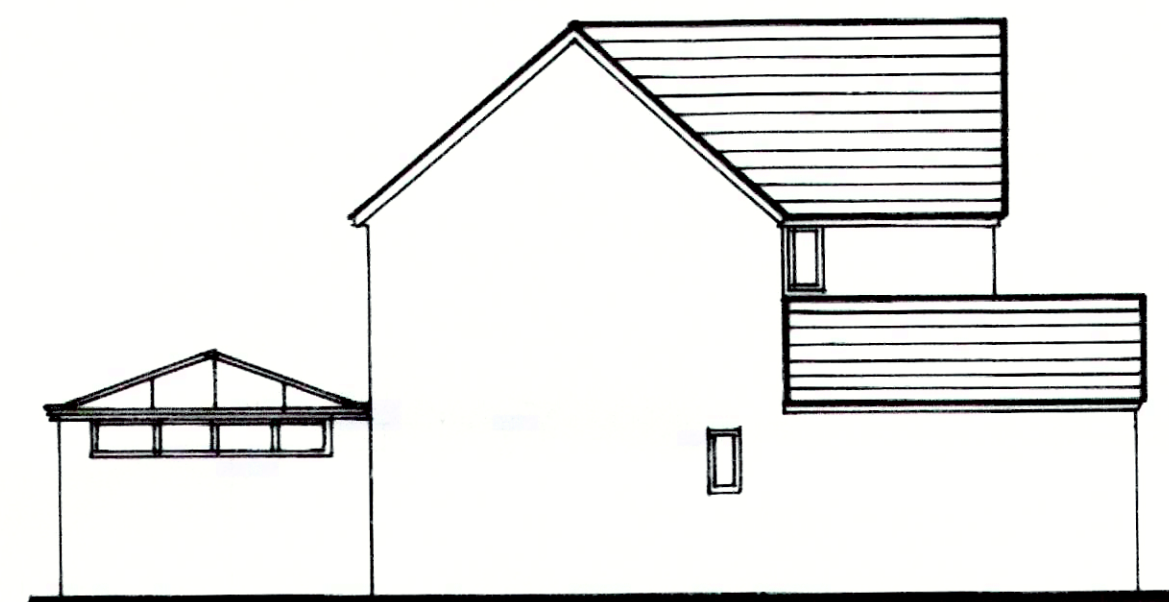


side elevation




side elevation

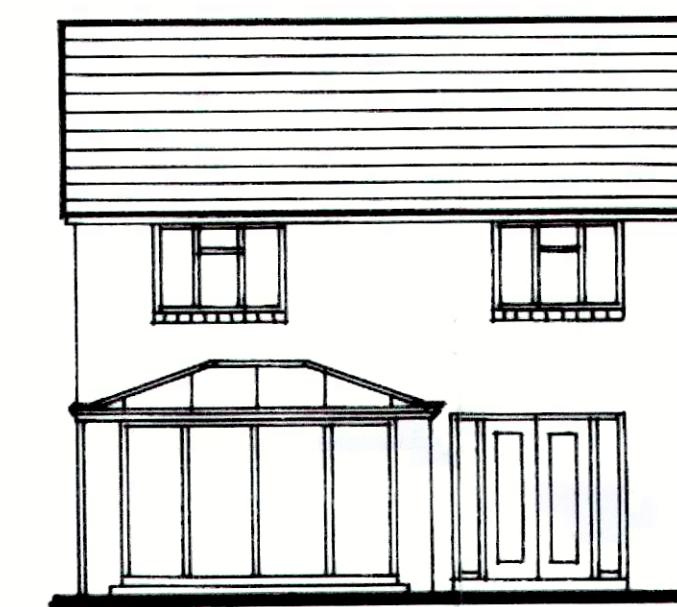



rear elevation

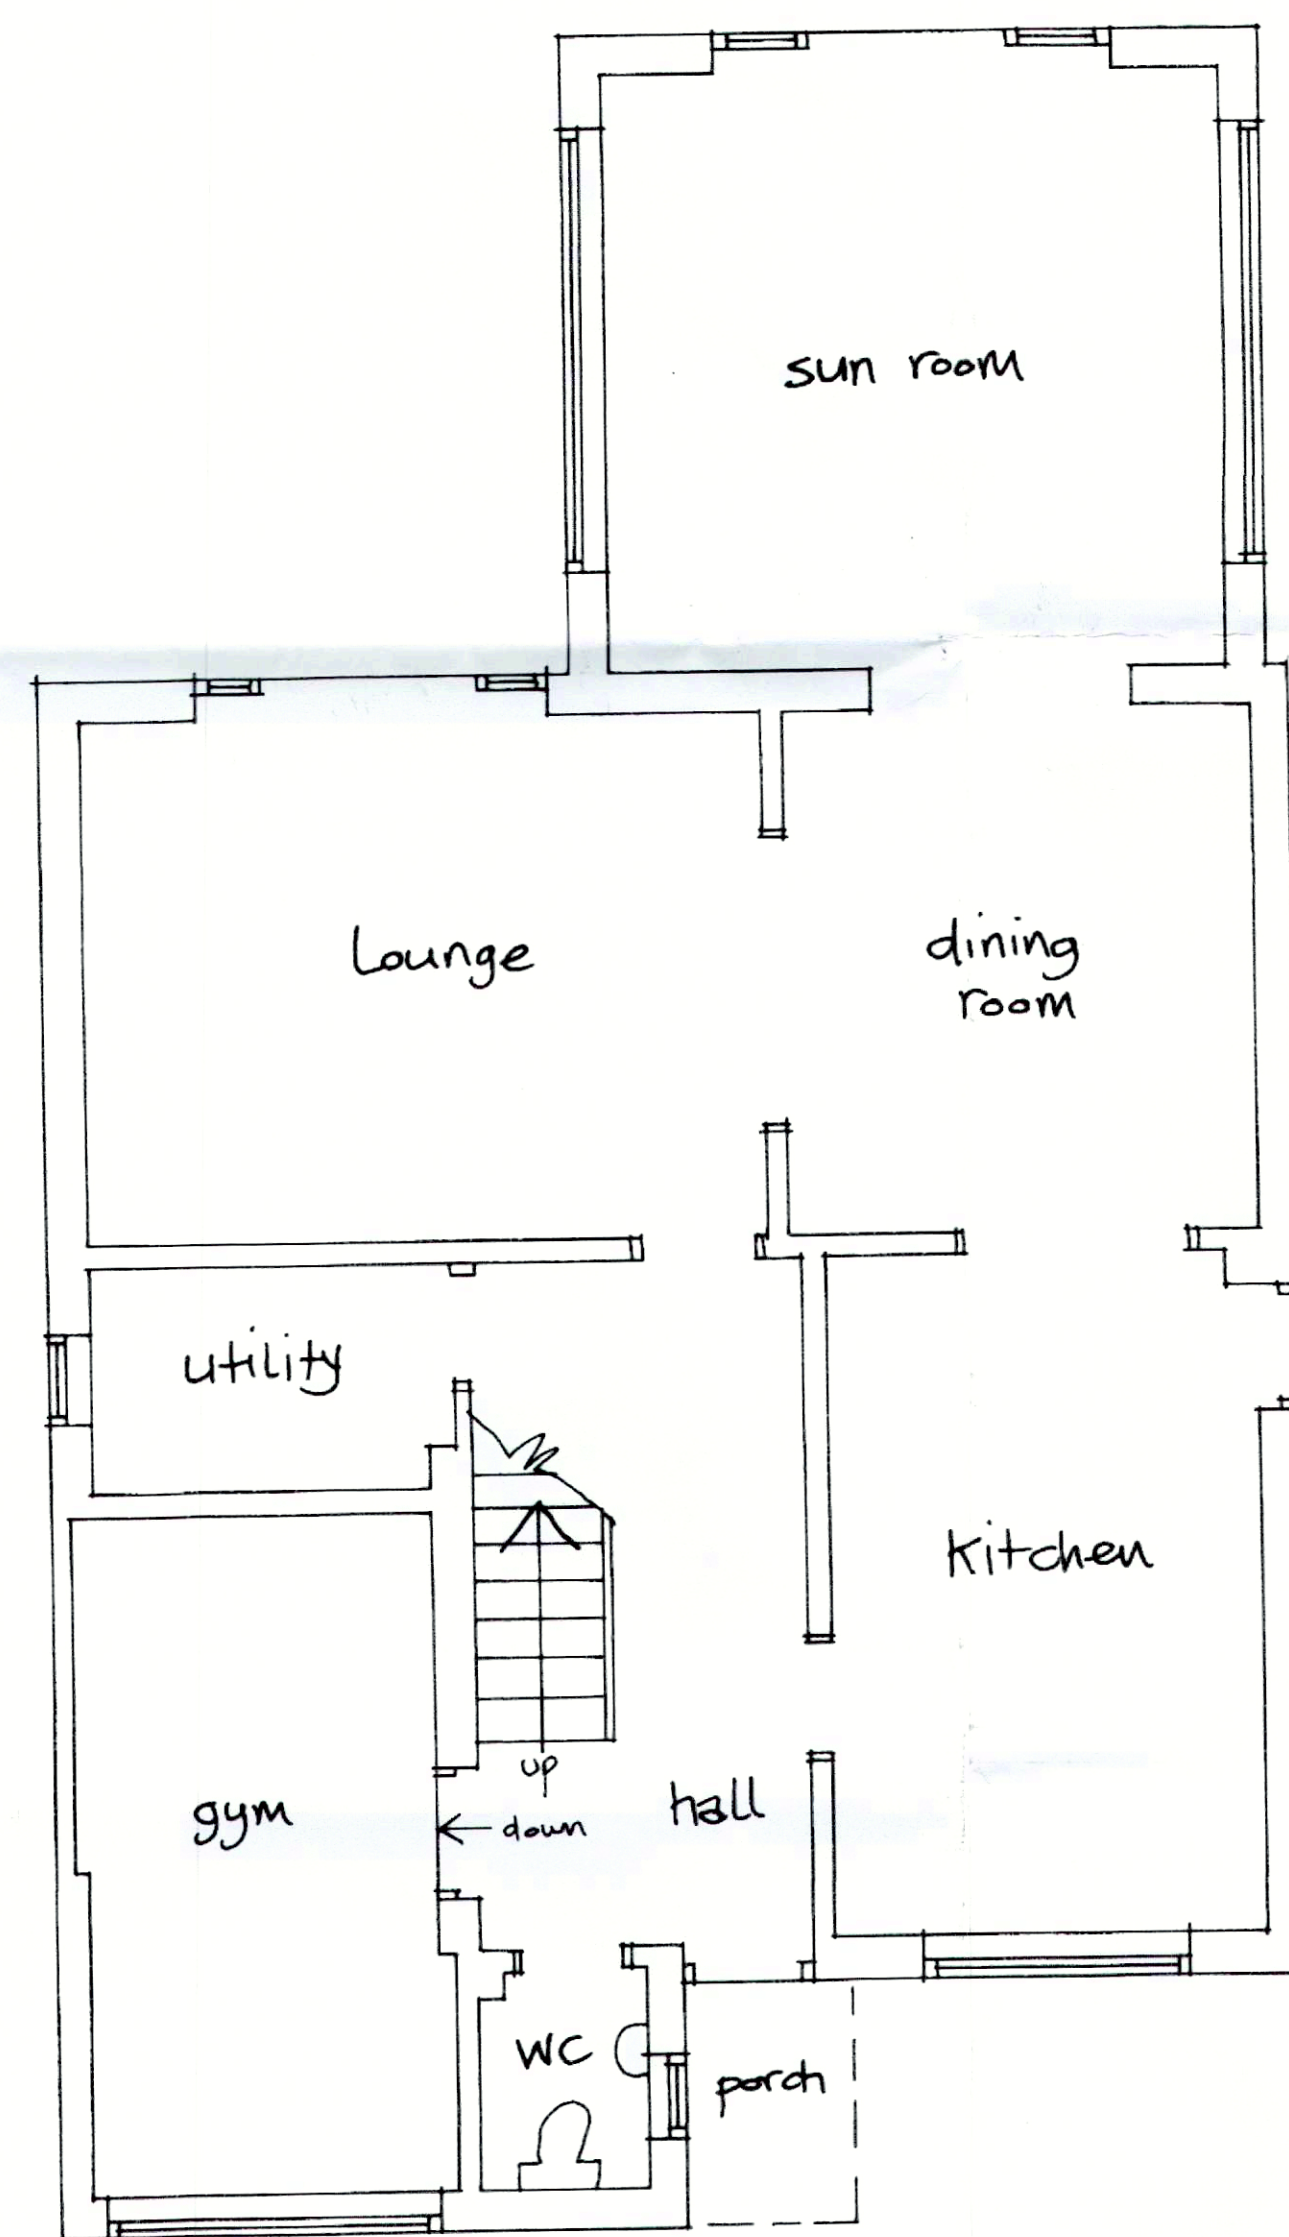

ground floor plan

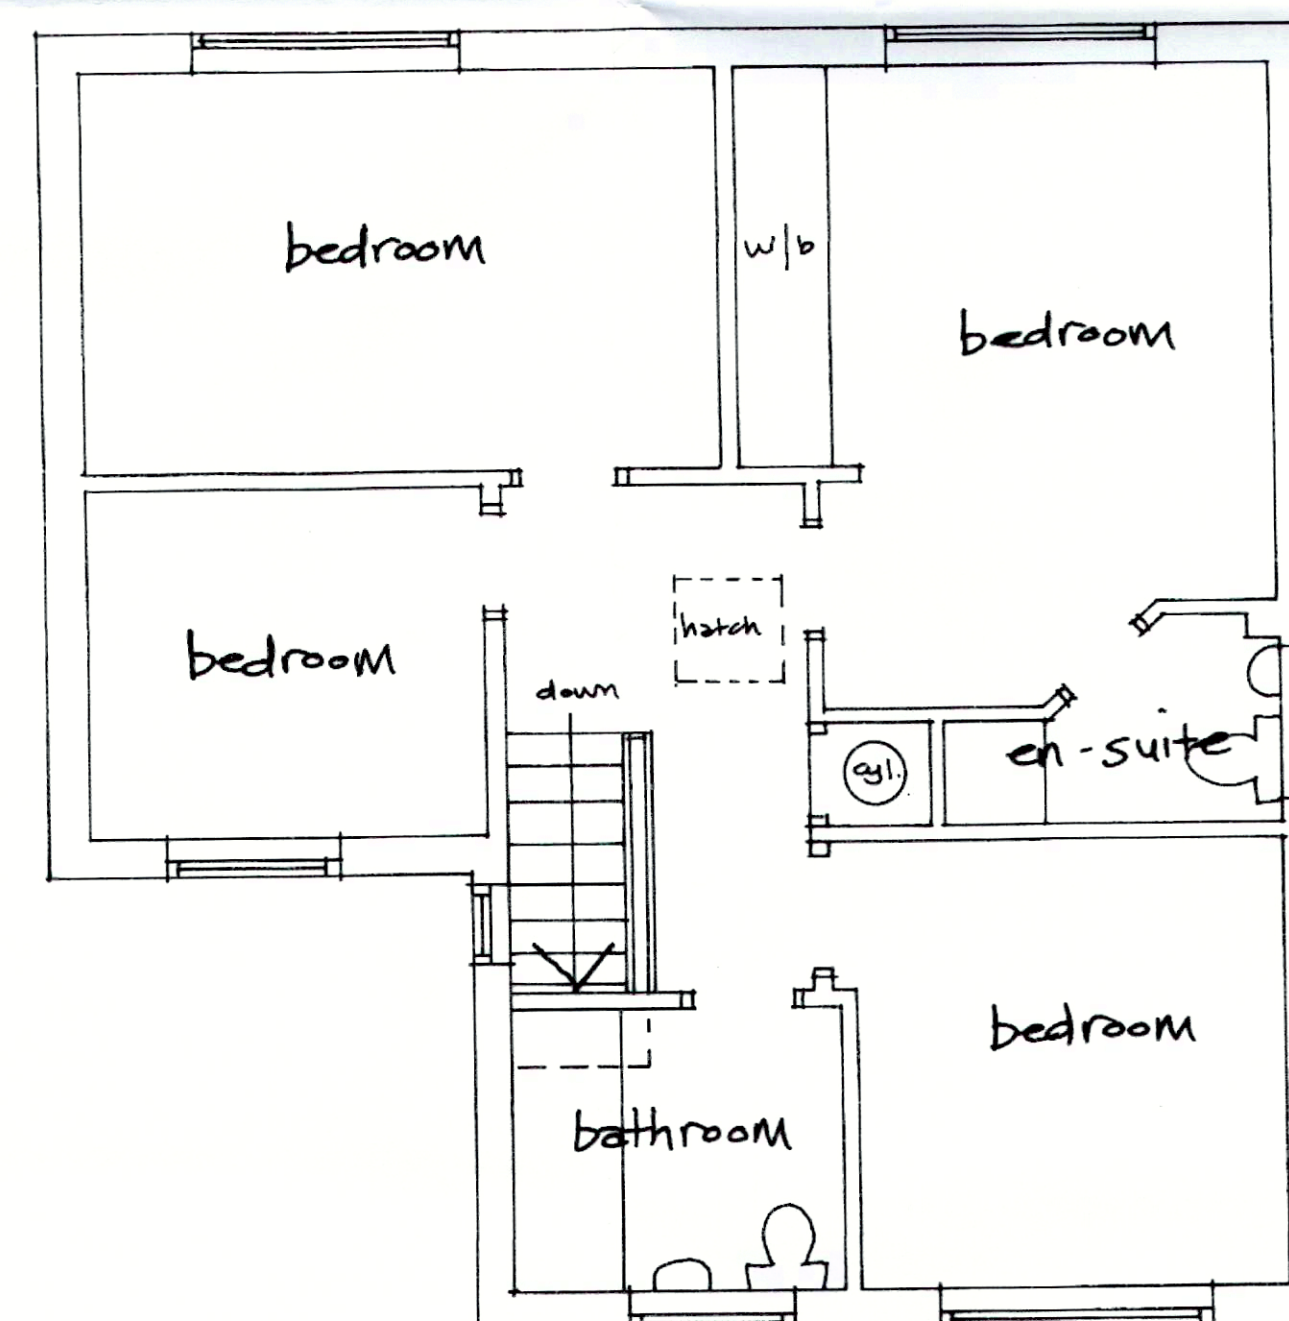


first floor plan

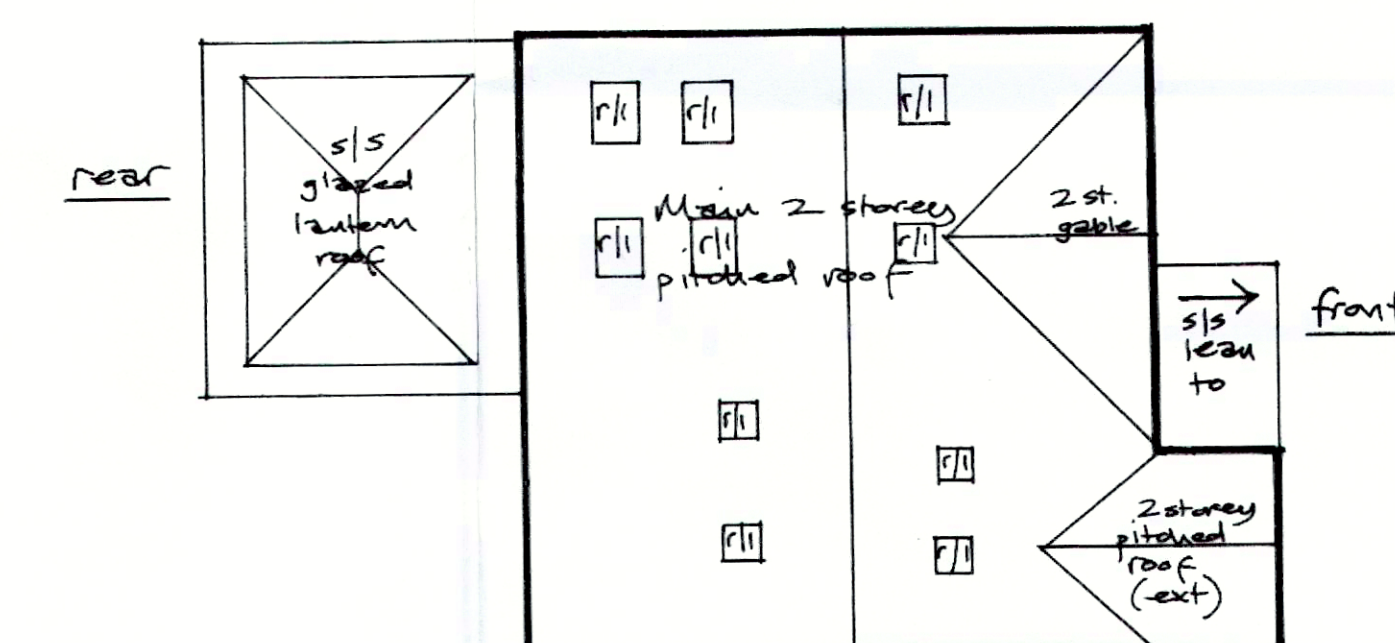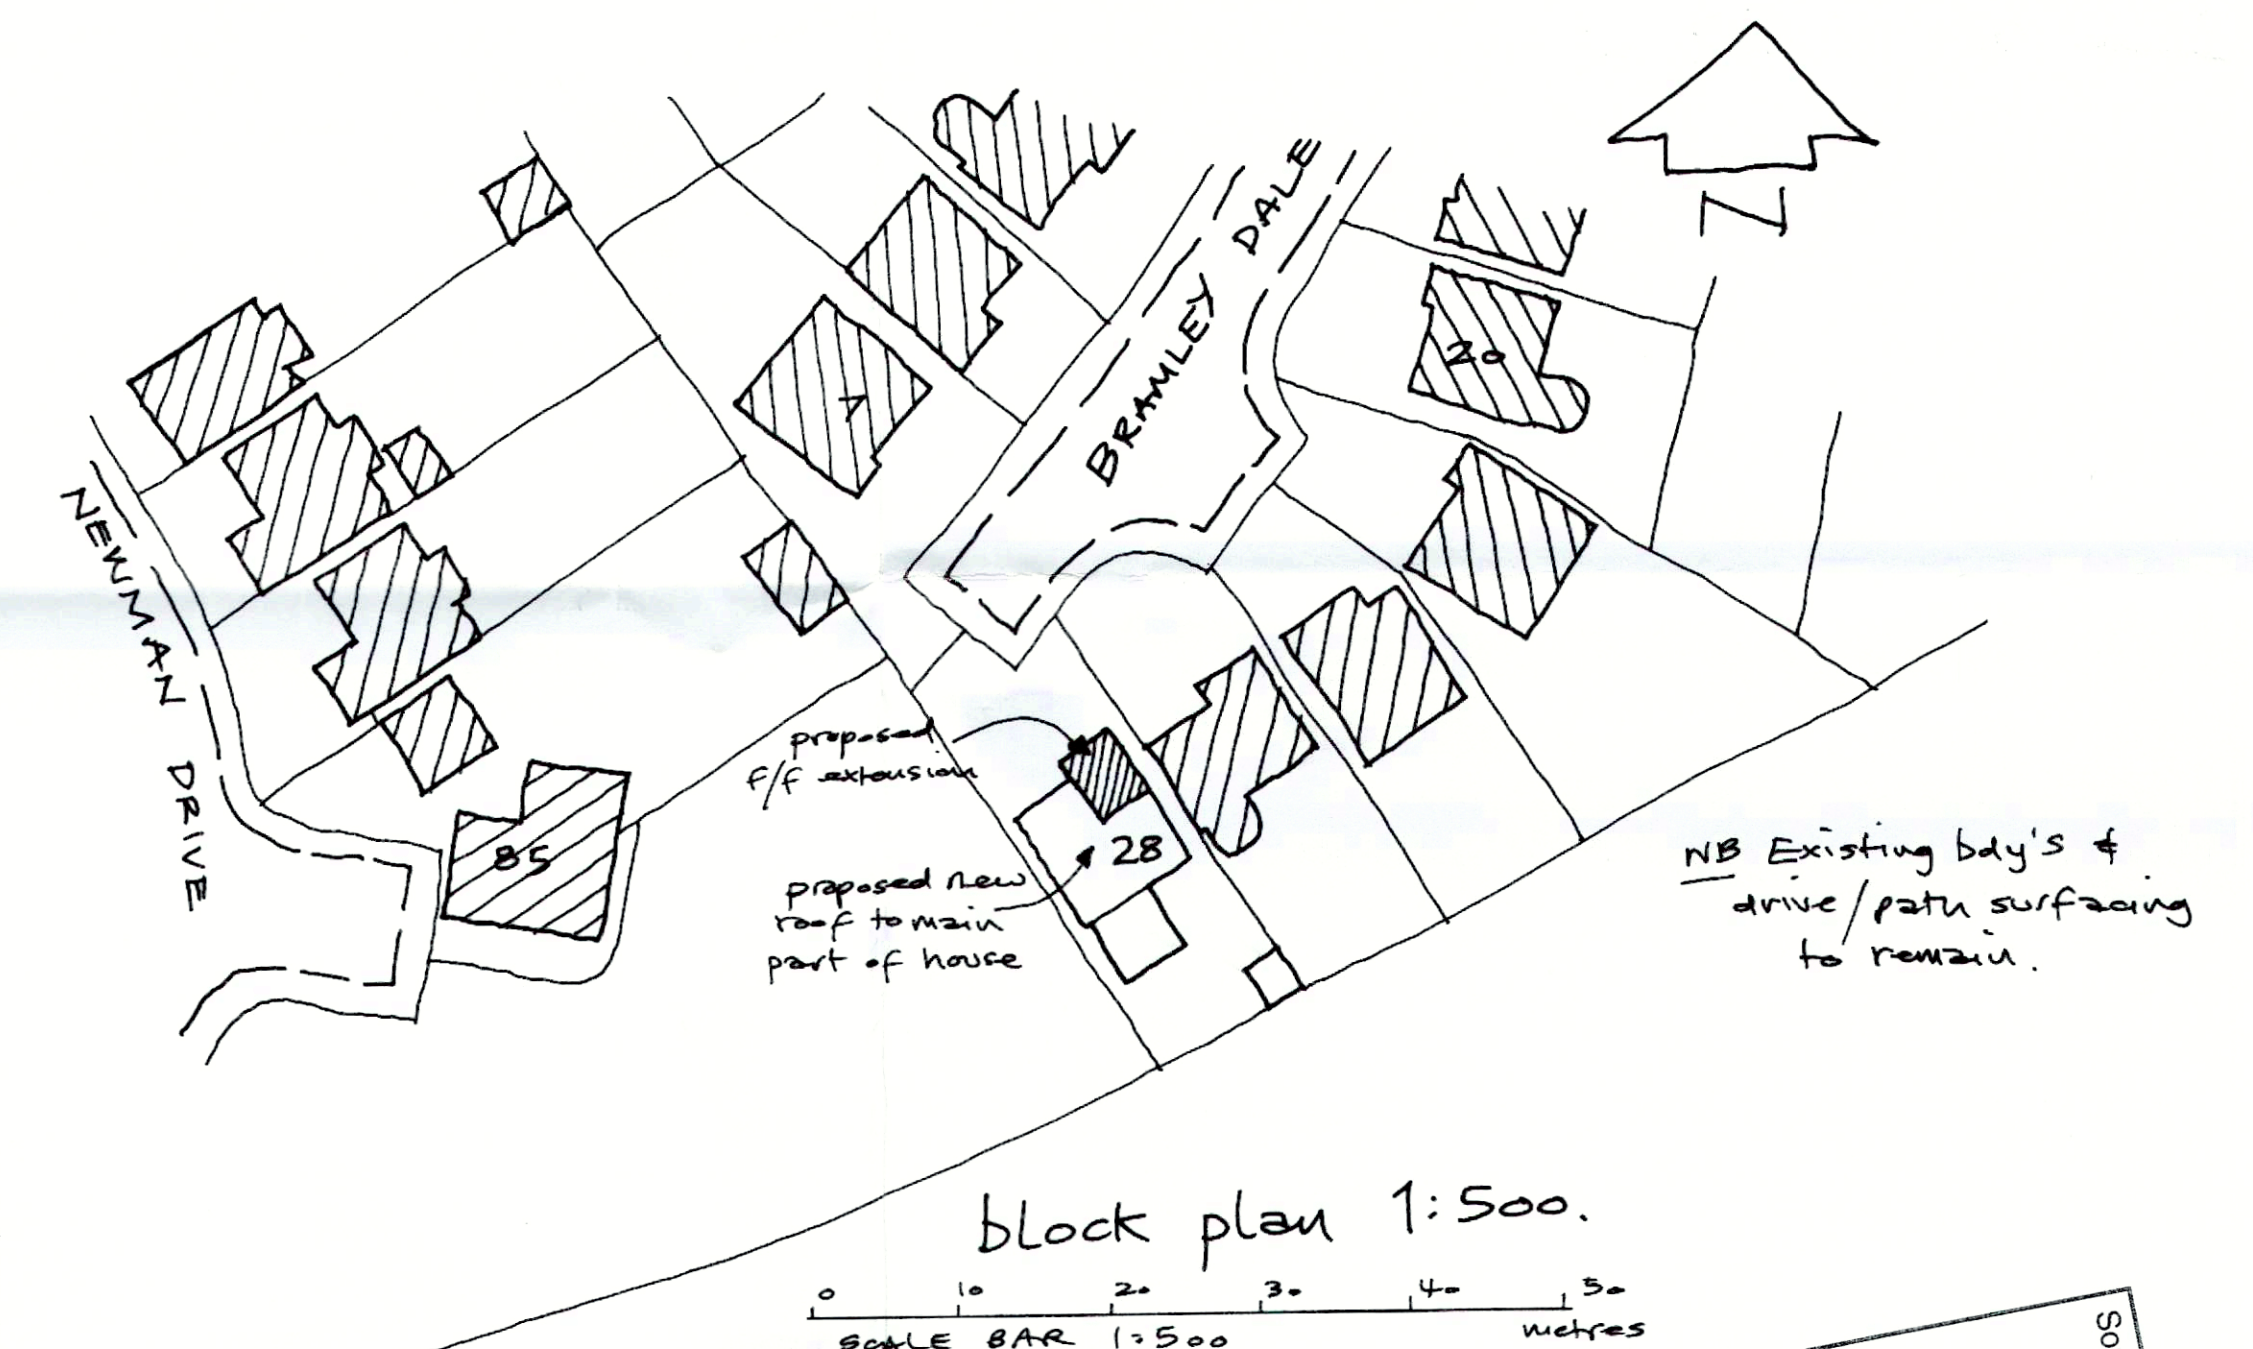

PROPOSED ROOF PLAN

AS EXISTING

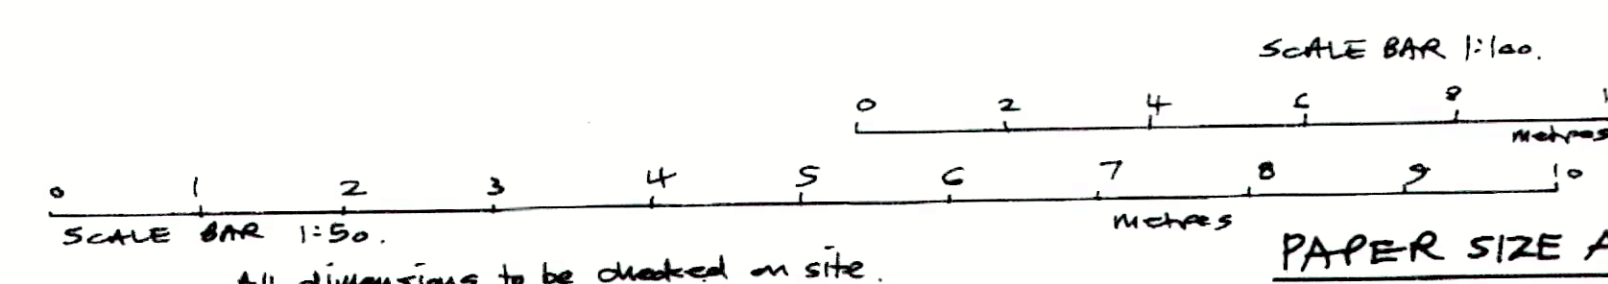

Proposed extension & alterations at 28, Bramley Dale, Church Gresley.

N. Ashe, 36A, Queen St., Church Gresley, Sued Lincoln, Derbys, DE11 3LZ. Tel (01203) 212311.

Scales: 1:50, 1:100 (400) Date: August 2019. Drg. no: NA/DFBD/1.

South Derbyshire District Council
Community & Planning Services
09 SEP 2019