


PLANNING APPLICATION DRAWING

All dimensions to be checked on site

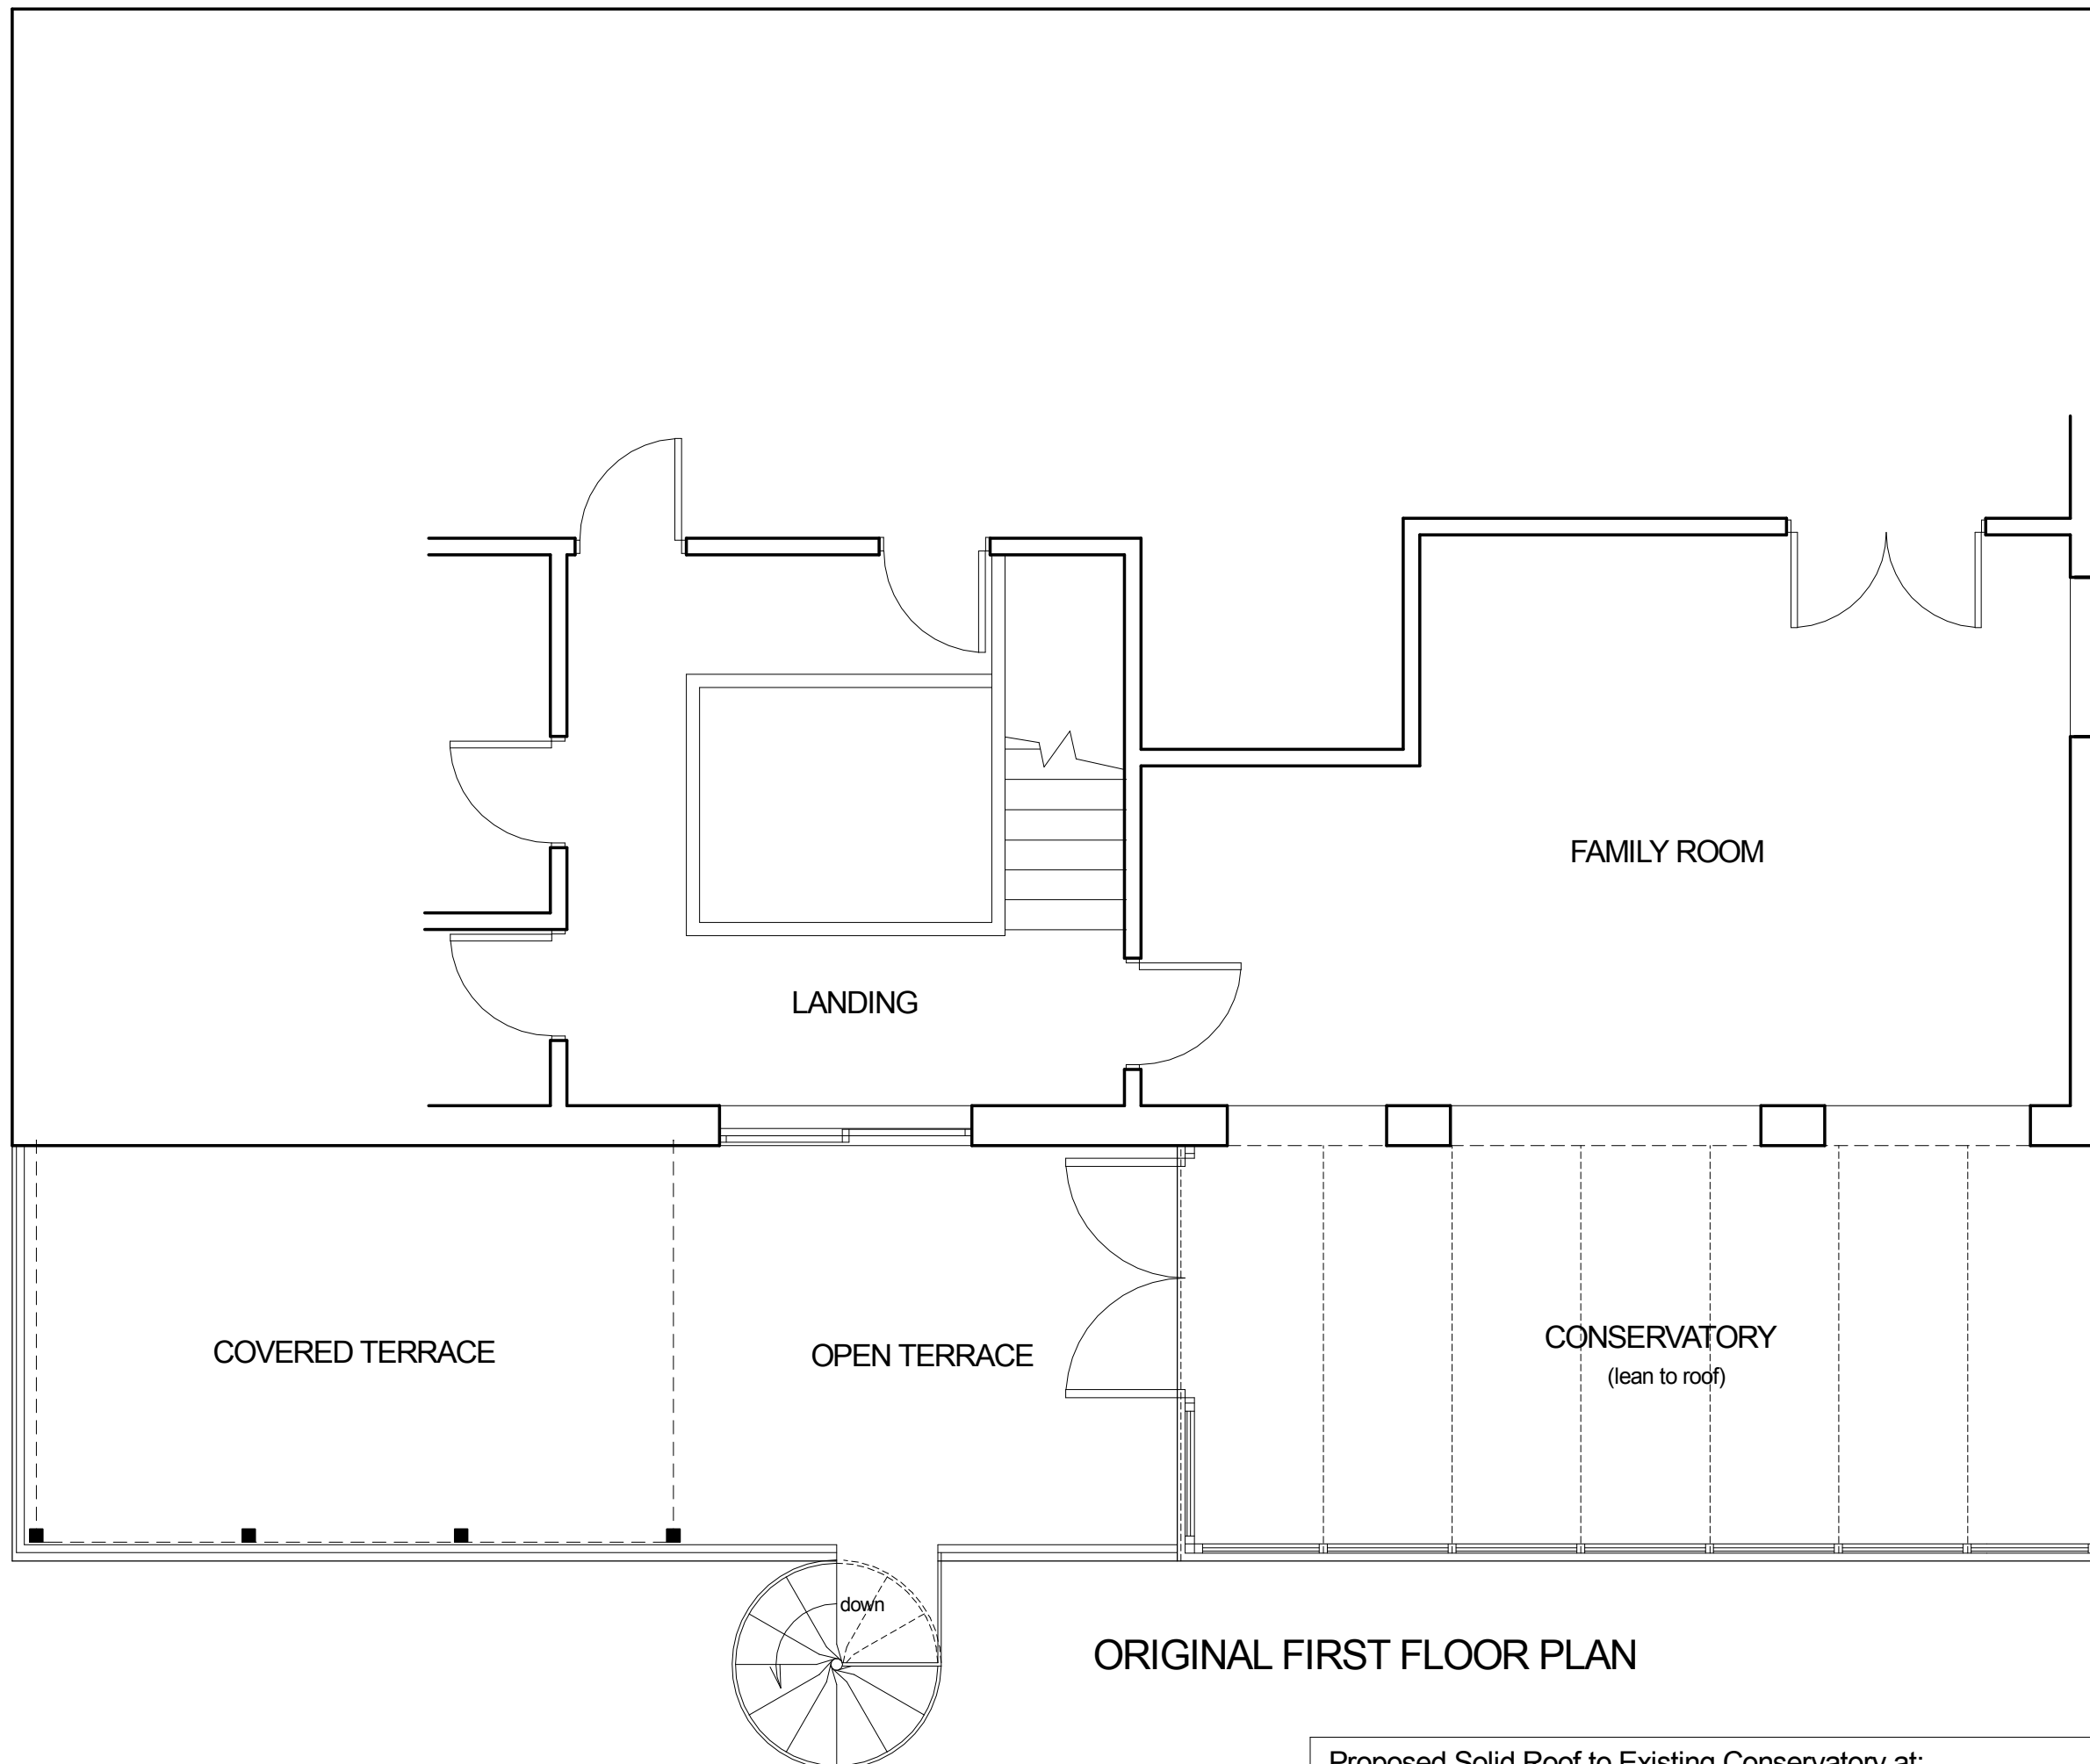

ORIGINAL FIRST FLOOR PLAN

Proposed Solid Roof to Existing Conservatory at:
"Copsewood" Boggy Lane Church Broughton Derby DE65 5AR
for Mr A Watson



SCALE 1:50@A3 DATE Sept 2019 REF. 160919/1



**design
connexions**

Architectural Services

25 Linsdale Gardens Gedling
Nottingham NG4 4GY
e-mail: designconnexions@gmail.com

Tel. 0115 987 7185
www.designconnexions.co.uk