




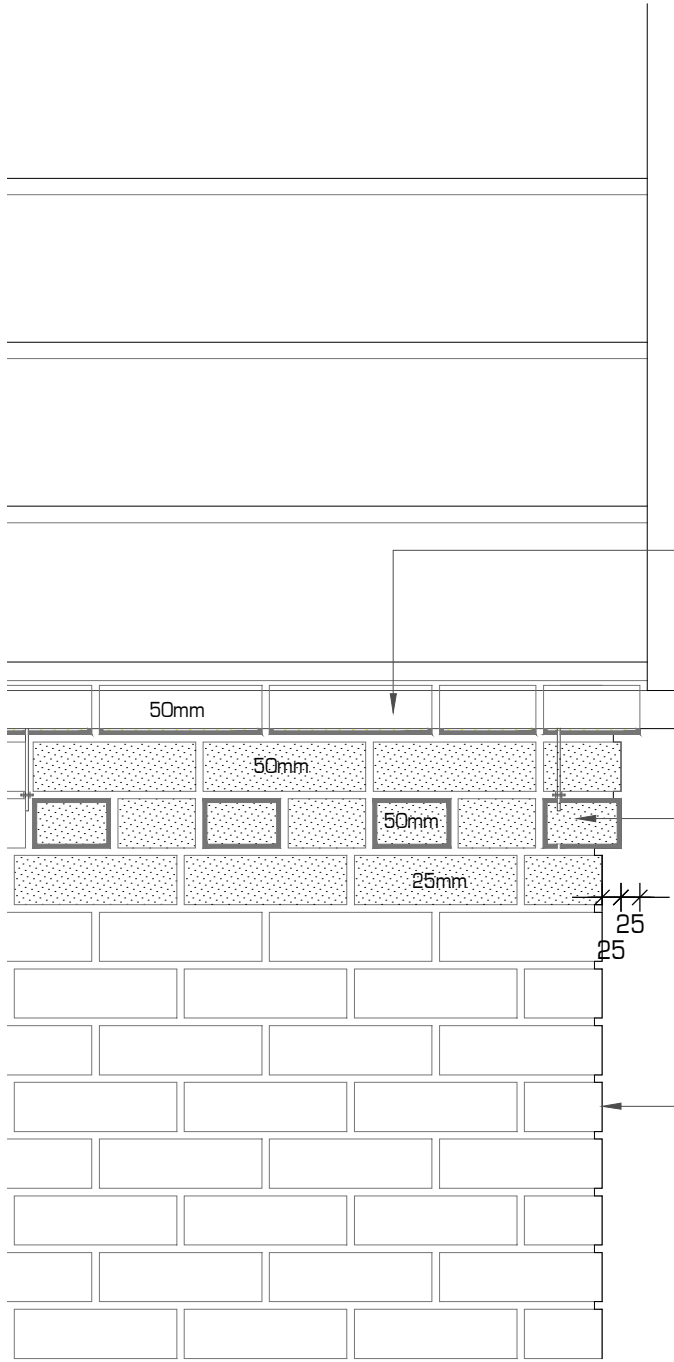

FRONT ELEVATION  
Scale 1:10

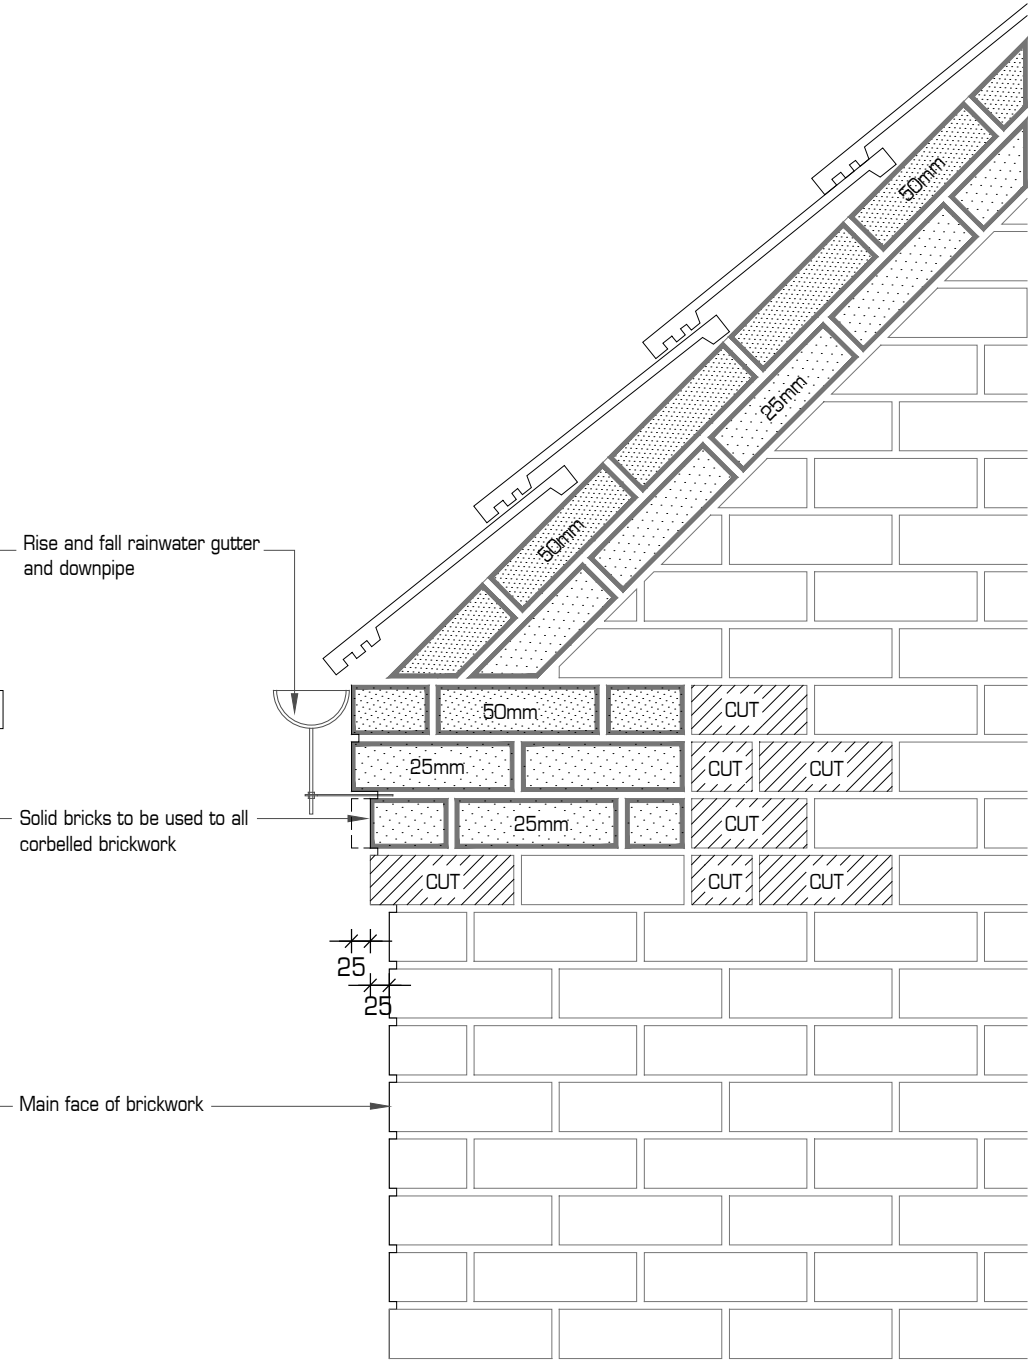

SIDE ELEVATION  
Scale 1:10

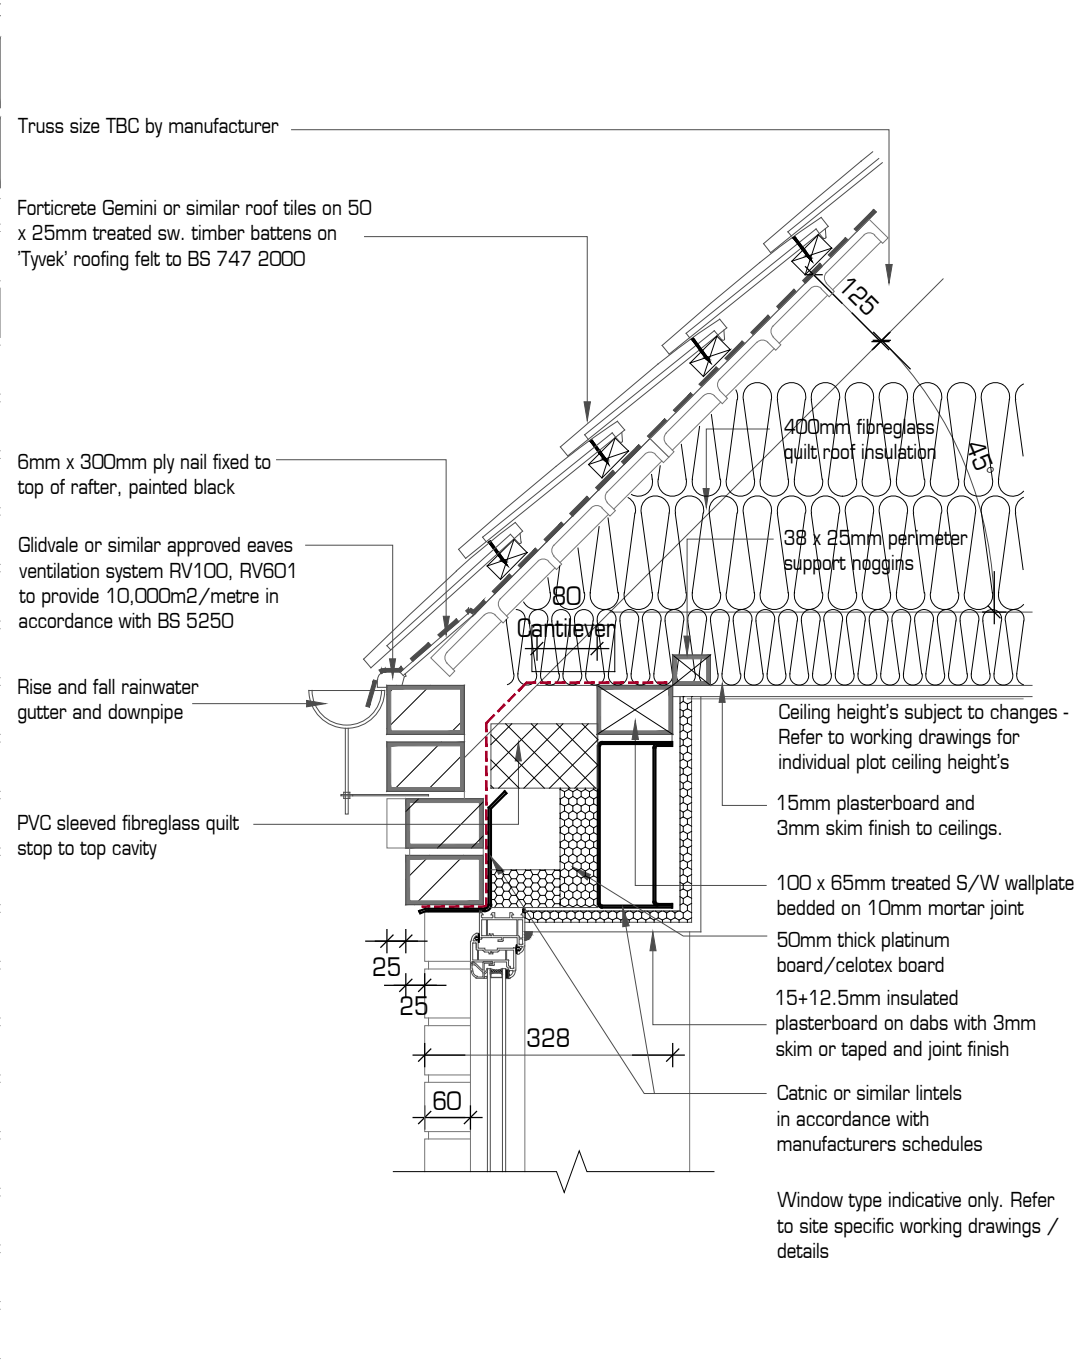

45° PITCH EAVES DETAIL  
Scale 1:10



CAMERON HOMES LTD  
ST JUDE'S HOUSE  
HIGH STREET  
CHASETOWN  
STAFFS  
WS7 3XG

Date:

Created:  
Cameron Site Ref: Various

Rev:

Detail: BRICK CORBEL AND VERGE DETAIL - 45°

RISE & FALL BRACKET

Detail No: PDET-EAV-COR-10

Scale: 1:10 Date: May 2018 Drawn:

Checked:

Spec: