


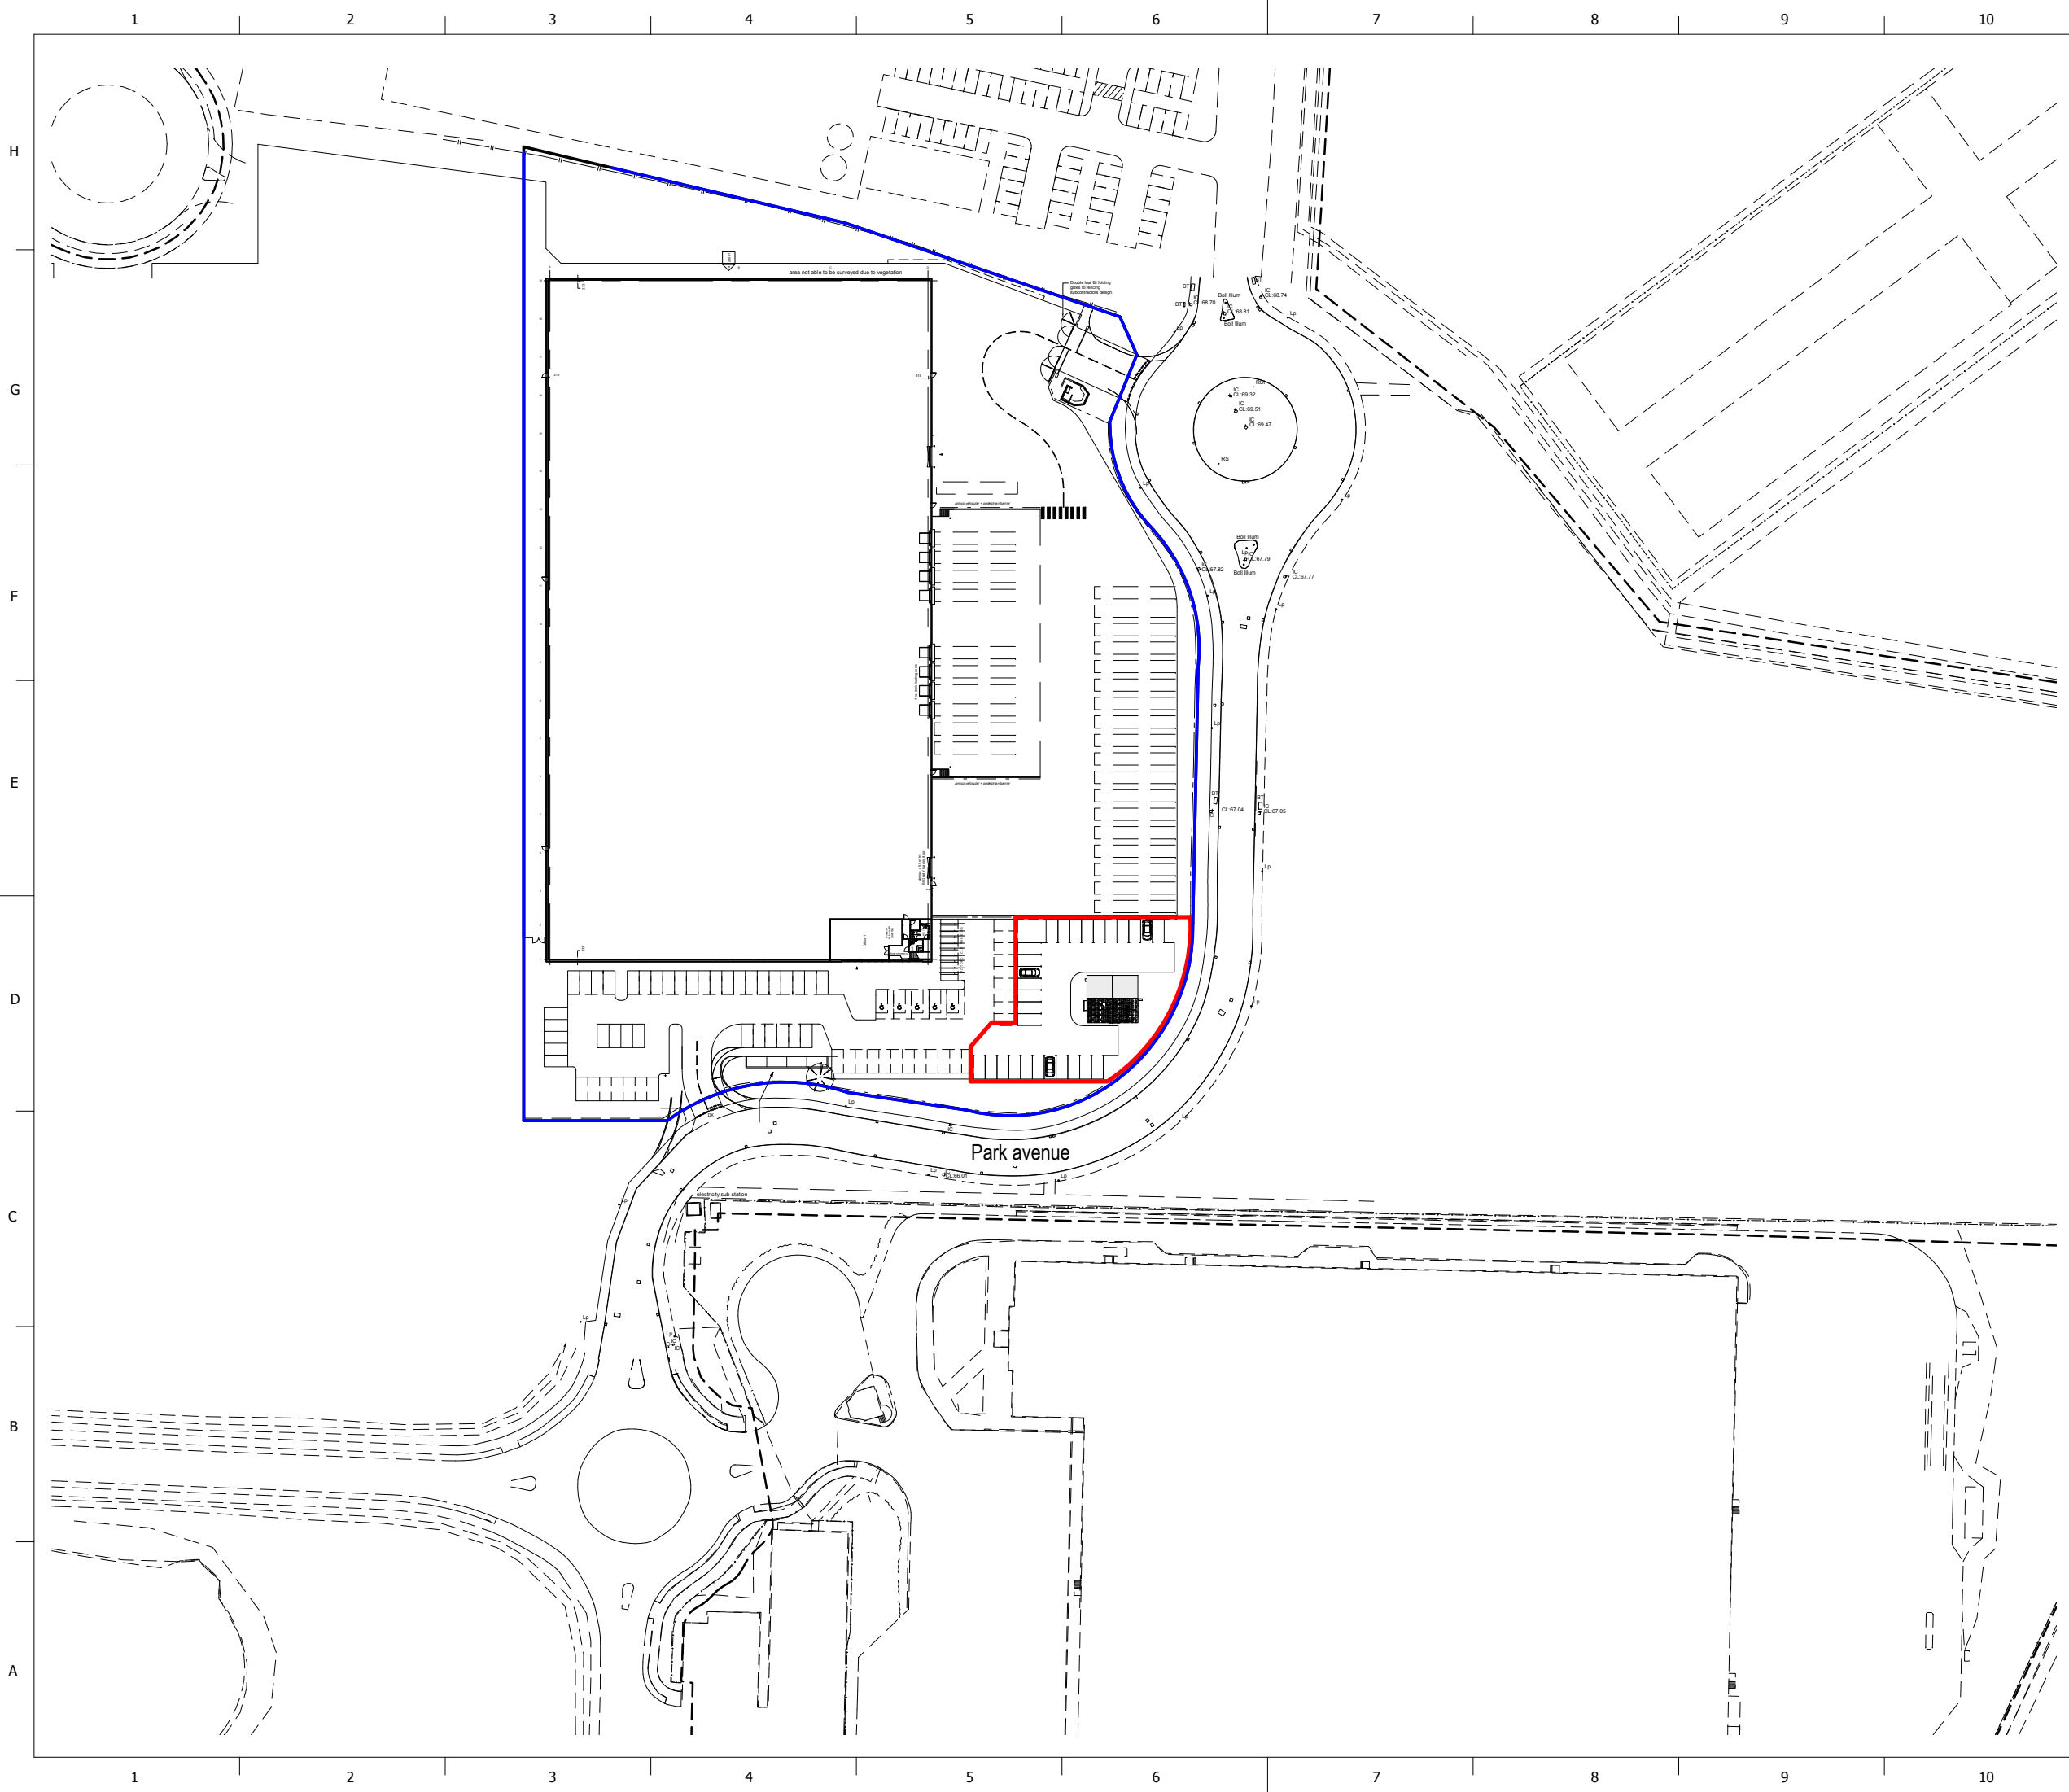

06/09/2019 14:50:45

LEGEND

- Proposed development boundary
- Land owned by the applicant

N

P00 06/09/2019 Planning Issue

REV	DATE	DESCRIPTION
-----	------	-------------

REVISION HISTORY



10 BLOOMSBURY WAY
BLOOMSBURY
LONDON WC1A 2SL
+44 (0)20 7499 2800
INFO@TOPHAT.IO
WWW.TOPHAT.IO

UNIT TYPE:
DOVE VALLEY SHOWHOMES 02
- MASTER SITE

DRAWING STATUS

FOR PLANNING

SHEET NAME:
SITE LOCATION PLAN

DRAWING NUMBER:
0101-TH-XX-XX-DR-A

SUITABILITY:
S0

PROJECT

0101

SHEET NUMBER:
XX-01-400

REVISION:
P00

DRAWN:

RT

CHECKED:

AS

APPROVED:

CFG

SCALE:

1 : 1250


DATE:

09/06/19

TOPHAT LABS LIMITED OWNS ALL COPYRIGHT
IN THIS WORK OR PART THEREOF AND
RESERVES ALL ITS RIGHTS. THIS WORK OR ANY
PART THEREOF MAY NOT BE COPIED BY ANY
MEANS, ELECTRONIC OR HOWSOEVER,
WITHOUT THE PRIOR WRITTEN CONSENT OF A
DIRECTOR OR AUTHORISED REPRESENTATIVE
OF TOPHAT LABS LIMITED. ©



0101-TH-XX-XX-DR-A-XX-01-400

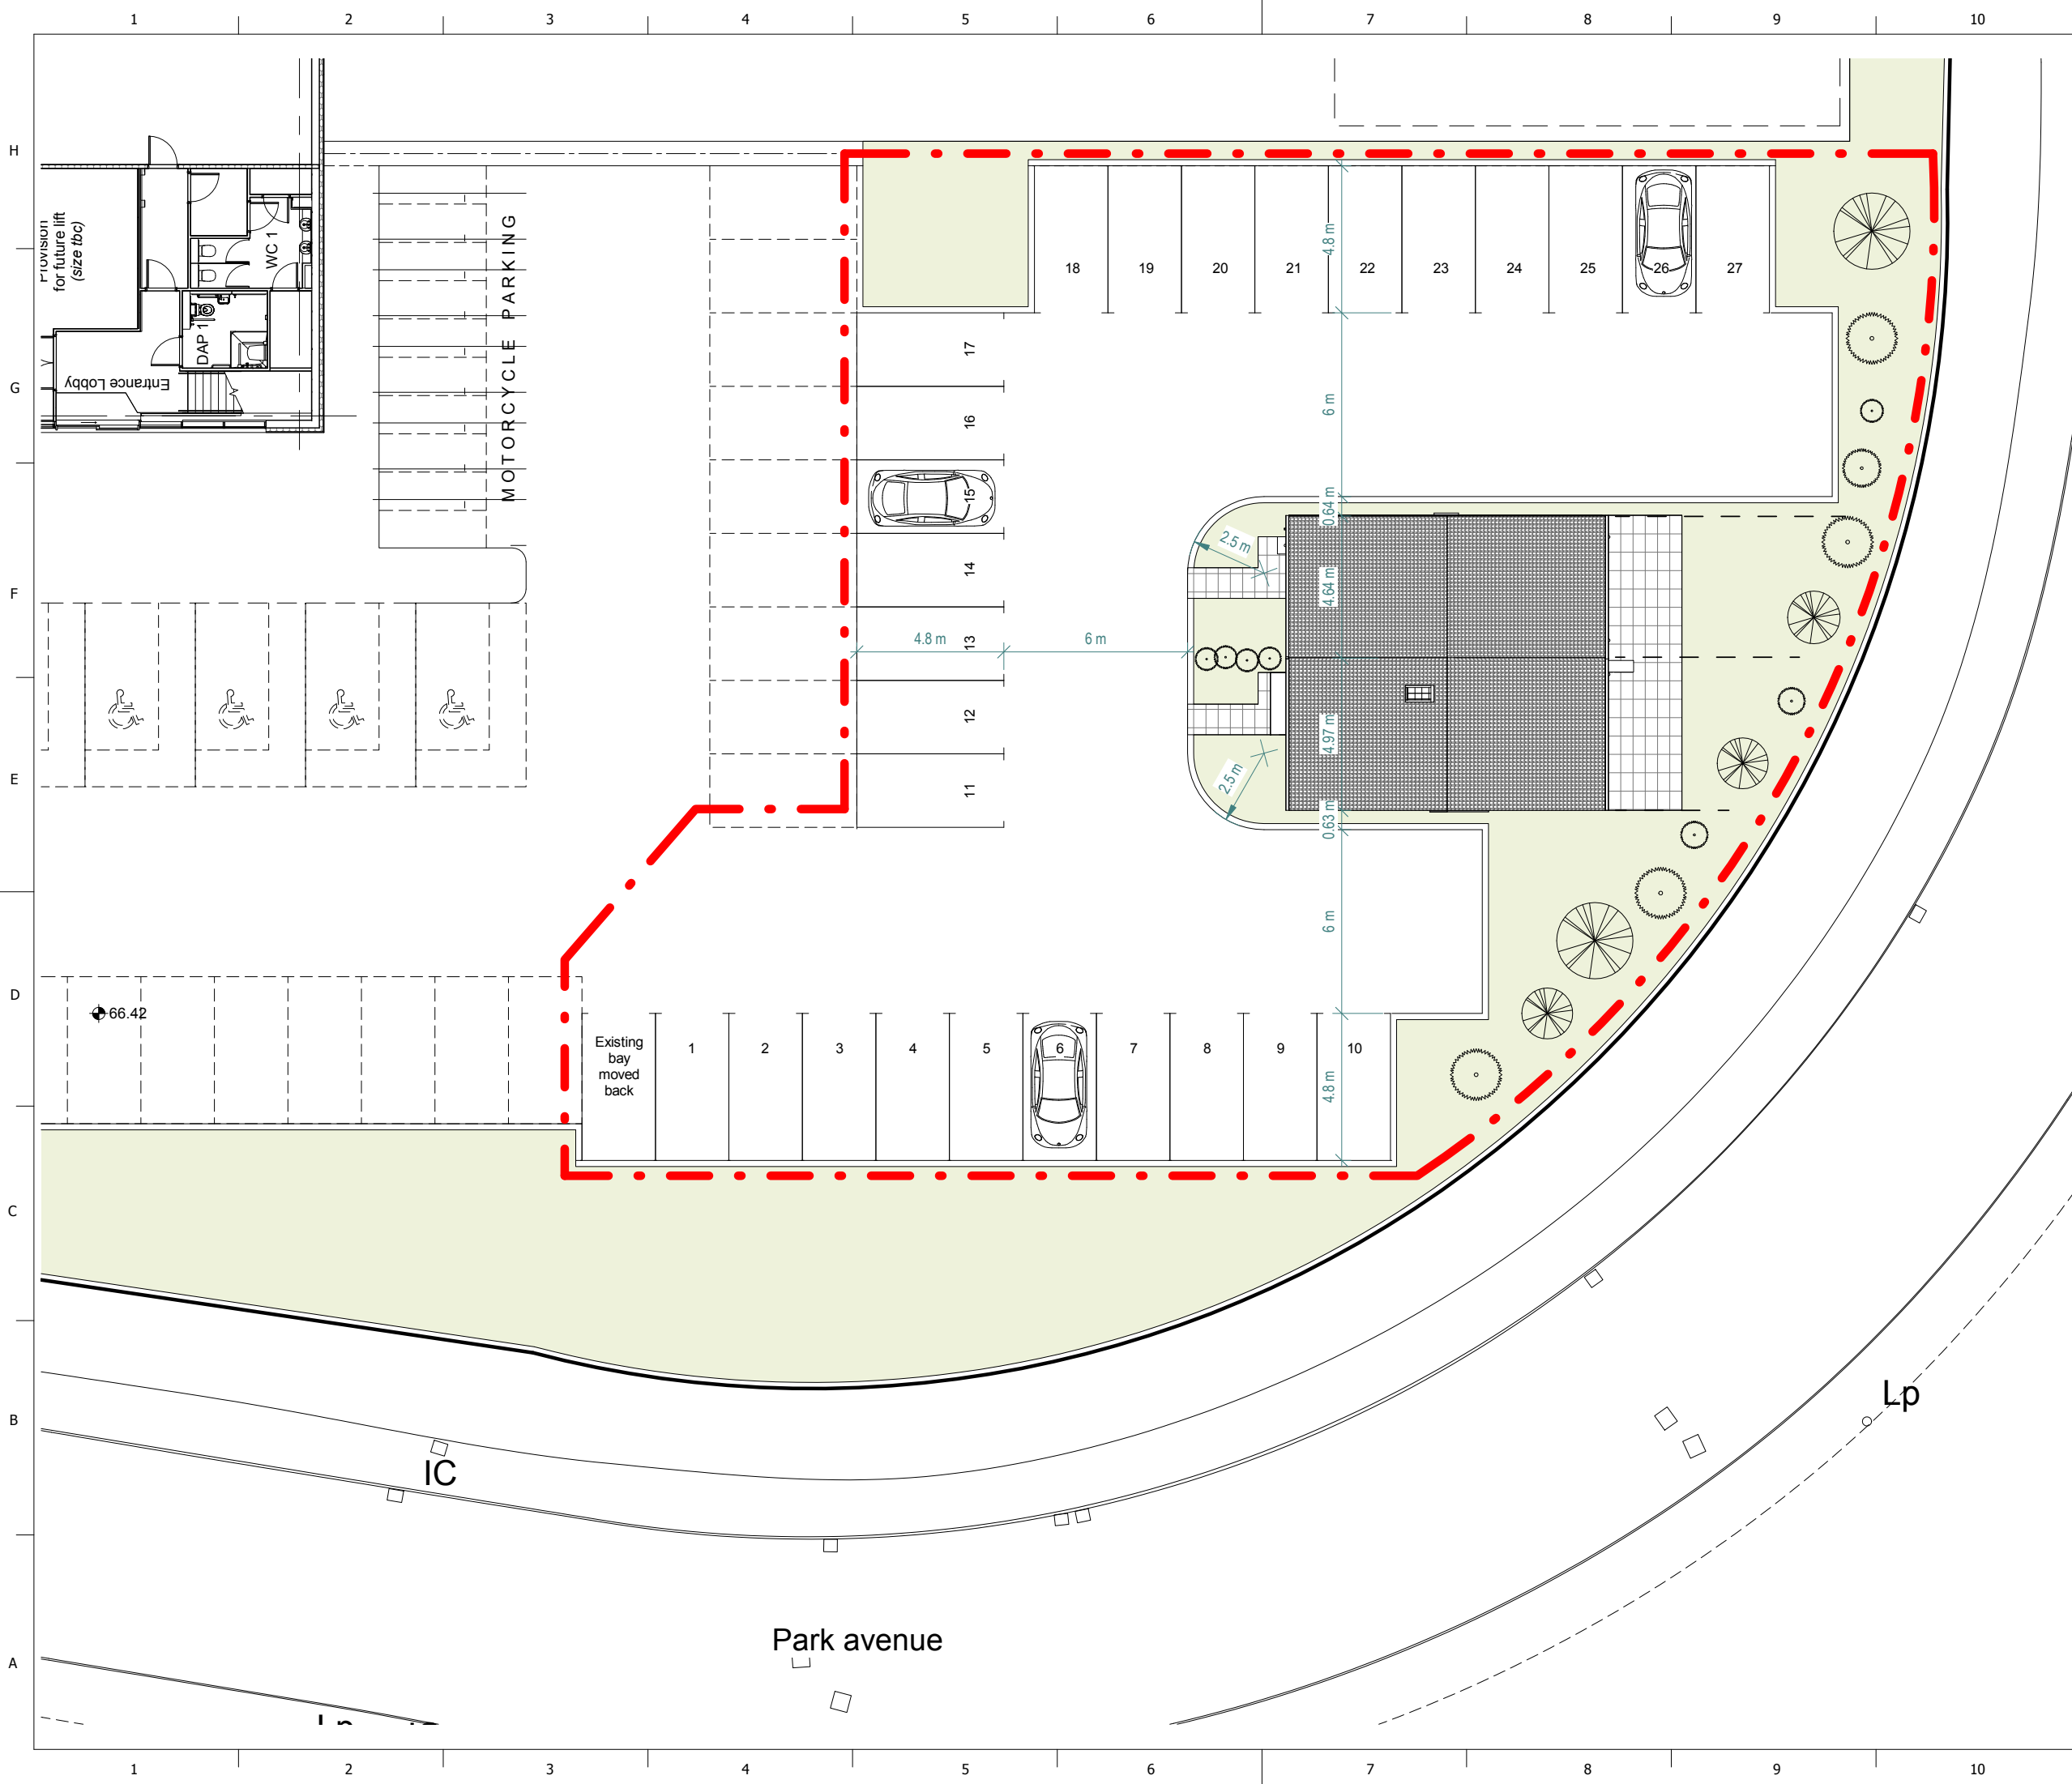

06/09/2019 14:51:07

Legend:

Site boundary

P0006/09/2019Planning Issue

REV	DATE	DESCRIPTION
REVISION HISTORY		

10 BLOOMSBURY WAY
BLOOMSBURY
LONDON WC1A 2SL

TopHat

+44 (0)20 7499 2800
INFO@TOPHAT.IO
WWW.TOPHAT.IO

UNIT TYPE:

DOVE VALLEY SHOWHOMES 02
- MASTER SITE

DRAWING STATUS

FOR PLANNING

SHEET NAME:

SITE PLAN

DRAWING NUMBER:
0101-TH-XX-XX-DR-A

SUITABILITY:
S0

PROJECT
0101

SHEET NUMBER:
XX-01-401

REVISION:
P00

DRAWN:
RT

CHECKED:
AS

APPROVED:
CFG


SCALE:
1 : 200

@A3

DATE:
04/06/2019

TOPHAT LABS LIMITED OWNS ALL COPYRIGHT
IN THIS WORK OR PART THEREOF AND
RESERVES ALL ITS RIGHTS. THIS WORK OR ANY
PART THEREOF MAY NOT BE COPIED BY ANY
MEANS, ELECTRONIC OR HOWSOEVER,
WITHOUT THE PRIOR WRITTEN CONSENT OF A
DIRECTOR OR AUTHORISED REPRESENTATIVE
OF TOPHAT LABS LIMITED. ©

01010101-TH-XX-XX-DR-A-00-XX-01-401

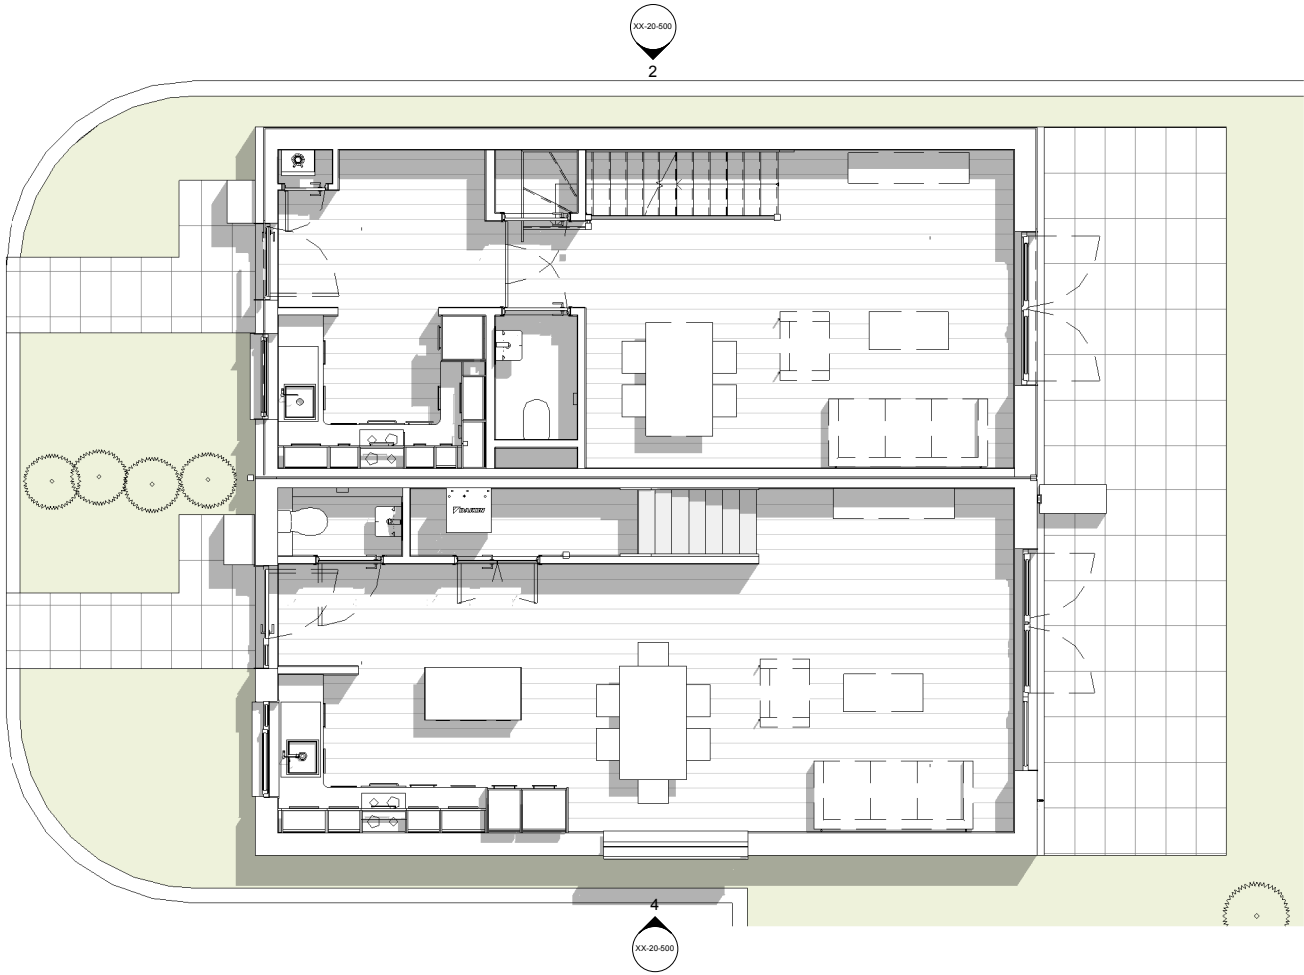

1 **Ground Floor Plan**
1 : 100



2 **First Floor Plan**
1 : 100

06/09/2019 14:51:23

P00 06/09/2019 Planning Issue

REV	DATE	DESCRIPTION
-----	------	-------------

REVISION HISTORY

TopHat

10 BLOOMSBURY WAY
BLOOMSBURY
LONDON WC1A 2SL
+44 (0)20 7499 2800
INFO@TOPHAT.IO
WWW.TOPHAT.IO

UNIT TYPE:
**DOVE VALLEY SHOWHOMES 02
- MASTER SITE**

DRAWING STATUS
FOR PLANNING

SHEET NAME:
FLOOR PLANS

DRAWING NUMBER:
0101-TH-XX-XX-DR-A

SUITABILITY:
S0

PROJECT
PROJECT NUMBER:
0101

SHEET NUMBER:
XX-20-400

REVISION:
P00

DRAWN:
RT

CHECKED:
AS

APPROVED:
CFG

SCALE:
1 : 100

DATE:
09/06/19


TOPHAT LABS LIMITED OWNS ALL COPYRIGHT
IN THIS WORK OR PART THEREOF AND
RESERVES ALL ITS RIGHTS. THIS WORK OR ANY
PART THEREOF MAY NOT BE COPIED BY ANY
MEANS, ELECTRONIC OR HOWSOEVER,
WITHOUT THE PRIOR WRITTEN CONSENT OF A
DIRECTOR OR AUTHORISED REPRESENTATIVE
OF TOPHAT LABS LIMITED. ©



0101-TH-XX-XX-DR-A-XX-20-400




1 Front (West) Elevation
1 : 100

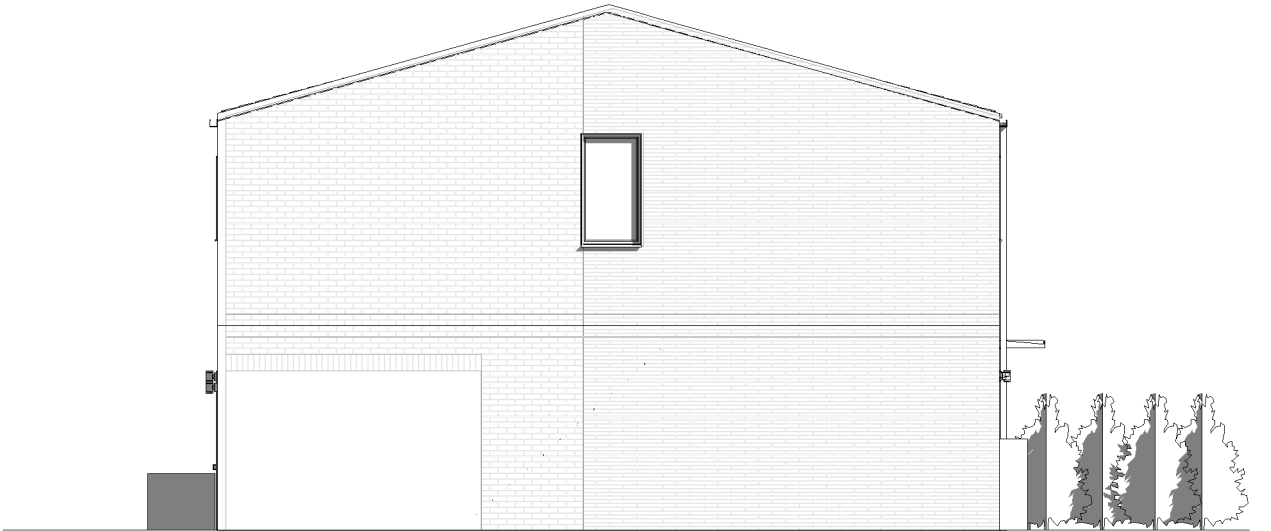

2 Left (North) Elevation
1 : 100



3 Back (East) Elevation
1 : 100

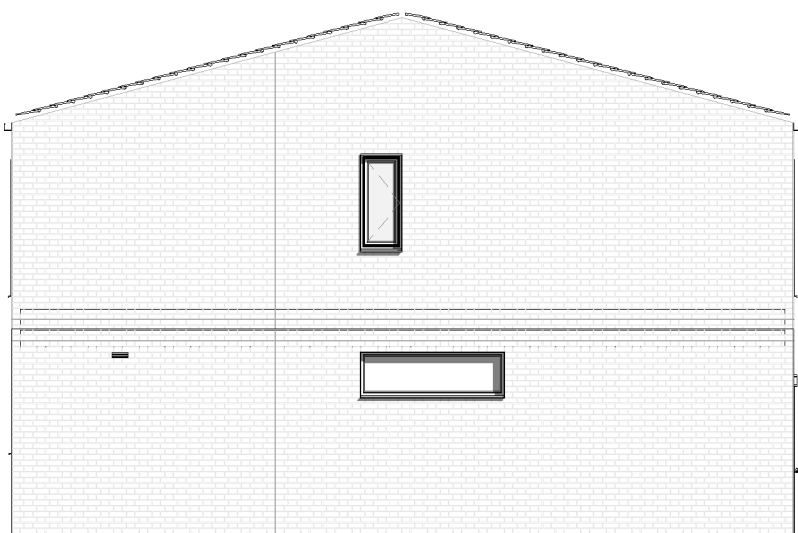

4 Right (South) Elevation
1 : 100

06/09/2019 14:51:39

P00 06/09/2019 Planning Issue

REV	DATE	DESCRIPTION
-----	------	-------------

REVISION HISTORY

TopHat

10 BLOOMSBURY WAY
BLOOMSBURY
LONDON WC1A 2SL
+44 (0)20 7499 2800
INFO@TOPHAT.IO
WWW.TOPHAT.IO

UNIT TYPE:
DOVE VALLEY SHOWHOMES 02
- MASTER SITE

DRAWING STATUS
FOR PLANNING

SHEET NAME:
ELEVATIONS

DRAWING NUMBER: 0101-TH-XX-XX-DR-A	SUITABILITY: S0
---------------------------------------	--------------------

PROJECT NUMBER: 0101	SHEET NUMBER: XX-20-500	REVISION: P00
-------------------------	----------------------------	------------------

DRAWN: RT	CHECKED: AS	APPROVED: CFG
--------------	----------------	------------------

SCALE: 1 : 100	@A3	DATE: 09/06/19
-------------------	-----	-------------------

TOPHAT LABS LIMITED OWNS ALL COPYRIGHT
IN THIS WORK OR PART THEREOF AND
RESERVES ALL ITS RIGHTS. THIS WORK OR ANY
PART THEREOF MAY NOT BE COPIED BY ANY
MEANS, ELECTRONIC OR HOWSOEVER,
WITHOUT THE PRIOR WRITTEN CONSENT OF A
DIRECTOR OR AUTHORISED REPRESENTATIVE
OF TOPHAT LABS LIMITED. ©



0101-TH-XX-XX-DR-A-XX-20-500