


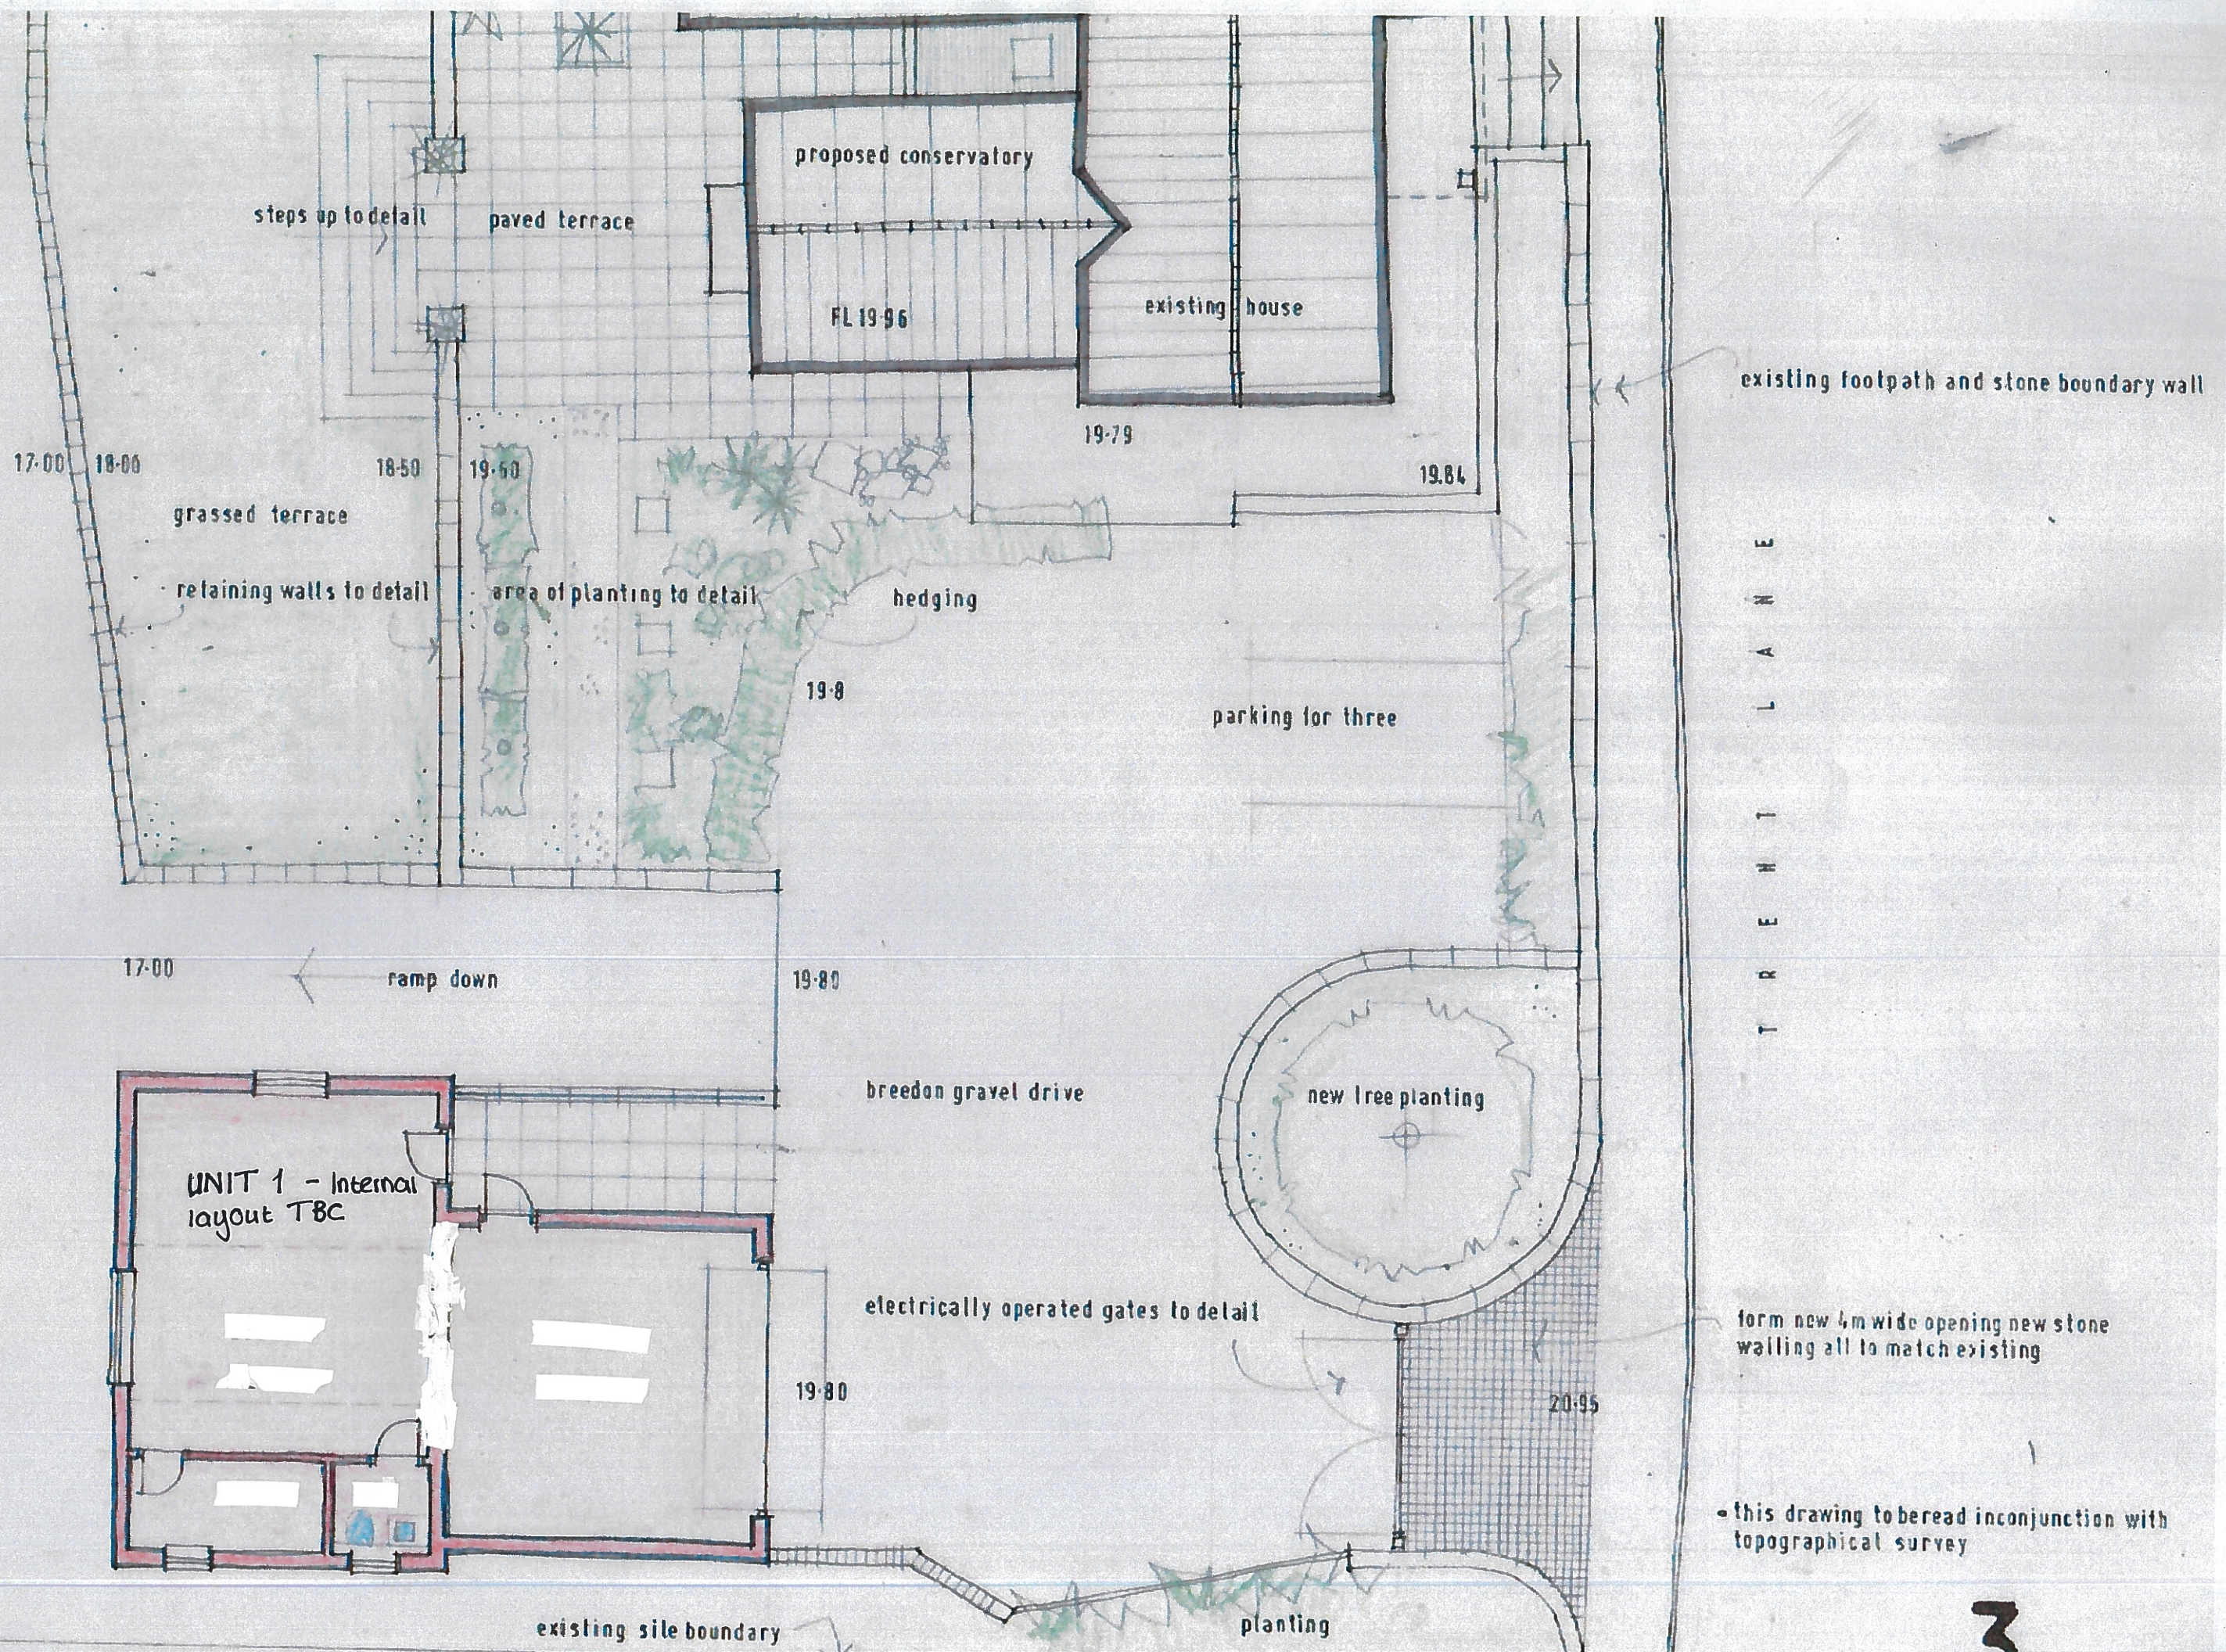

SCALE 1:100

GROUND FLOOR PLAN

DRAWING NO

3