

NOTE!


All dimensions, levels and notes are to be checked on site prior to commencement of any works.

Any discrepancies found or uncertainties should be informed immediately!

It is the Builders Responsibility to check all measurements on site and take full responsibility for the construction phase of the project, including all H & S responsibilities under CDM 2015.




Proposed Front Elevation (1:50)

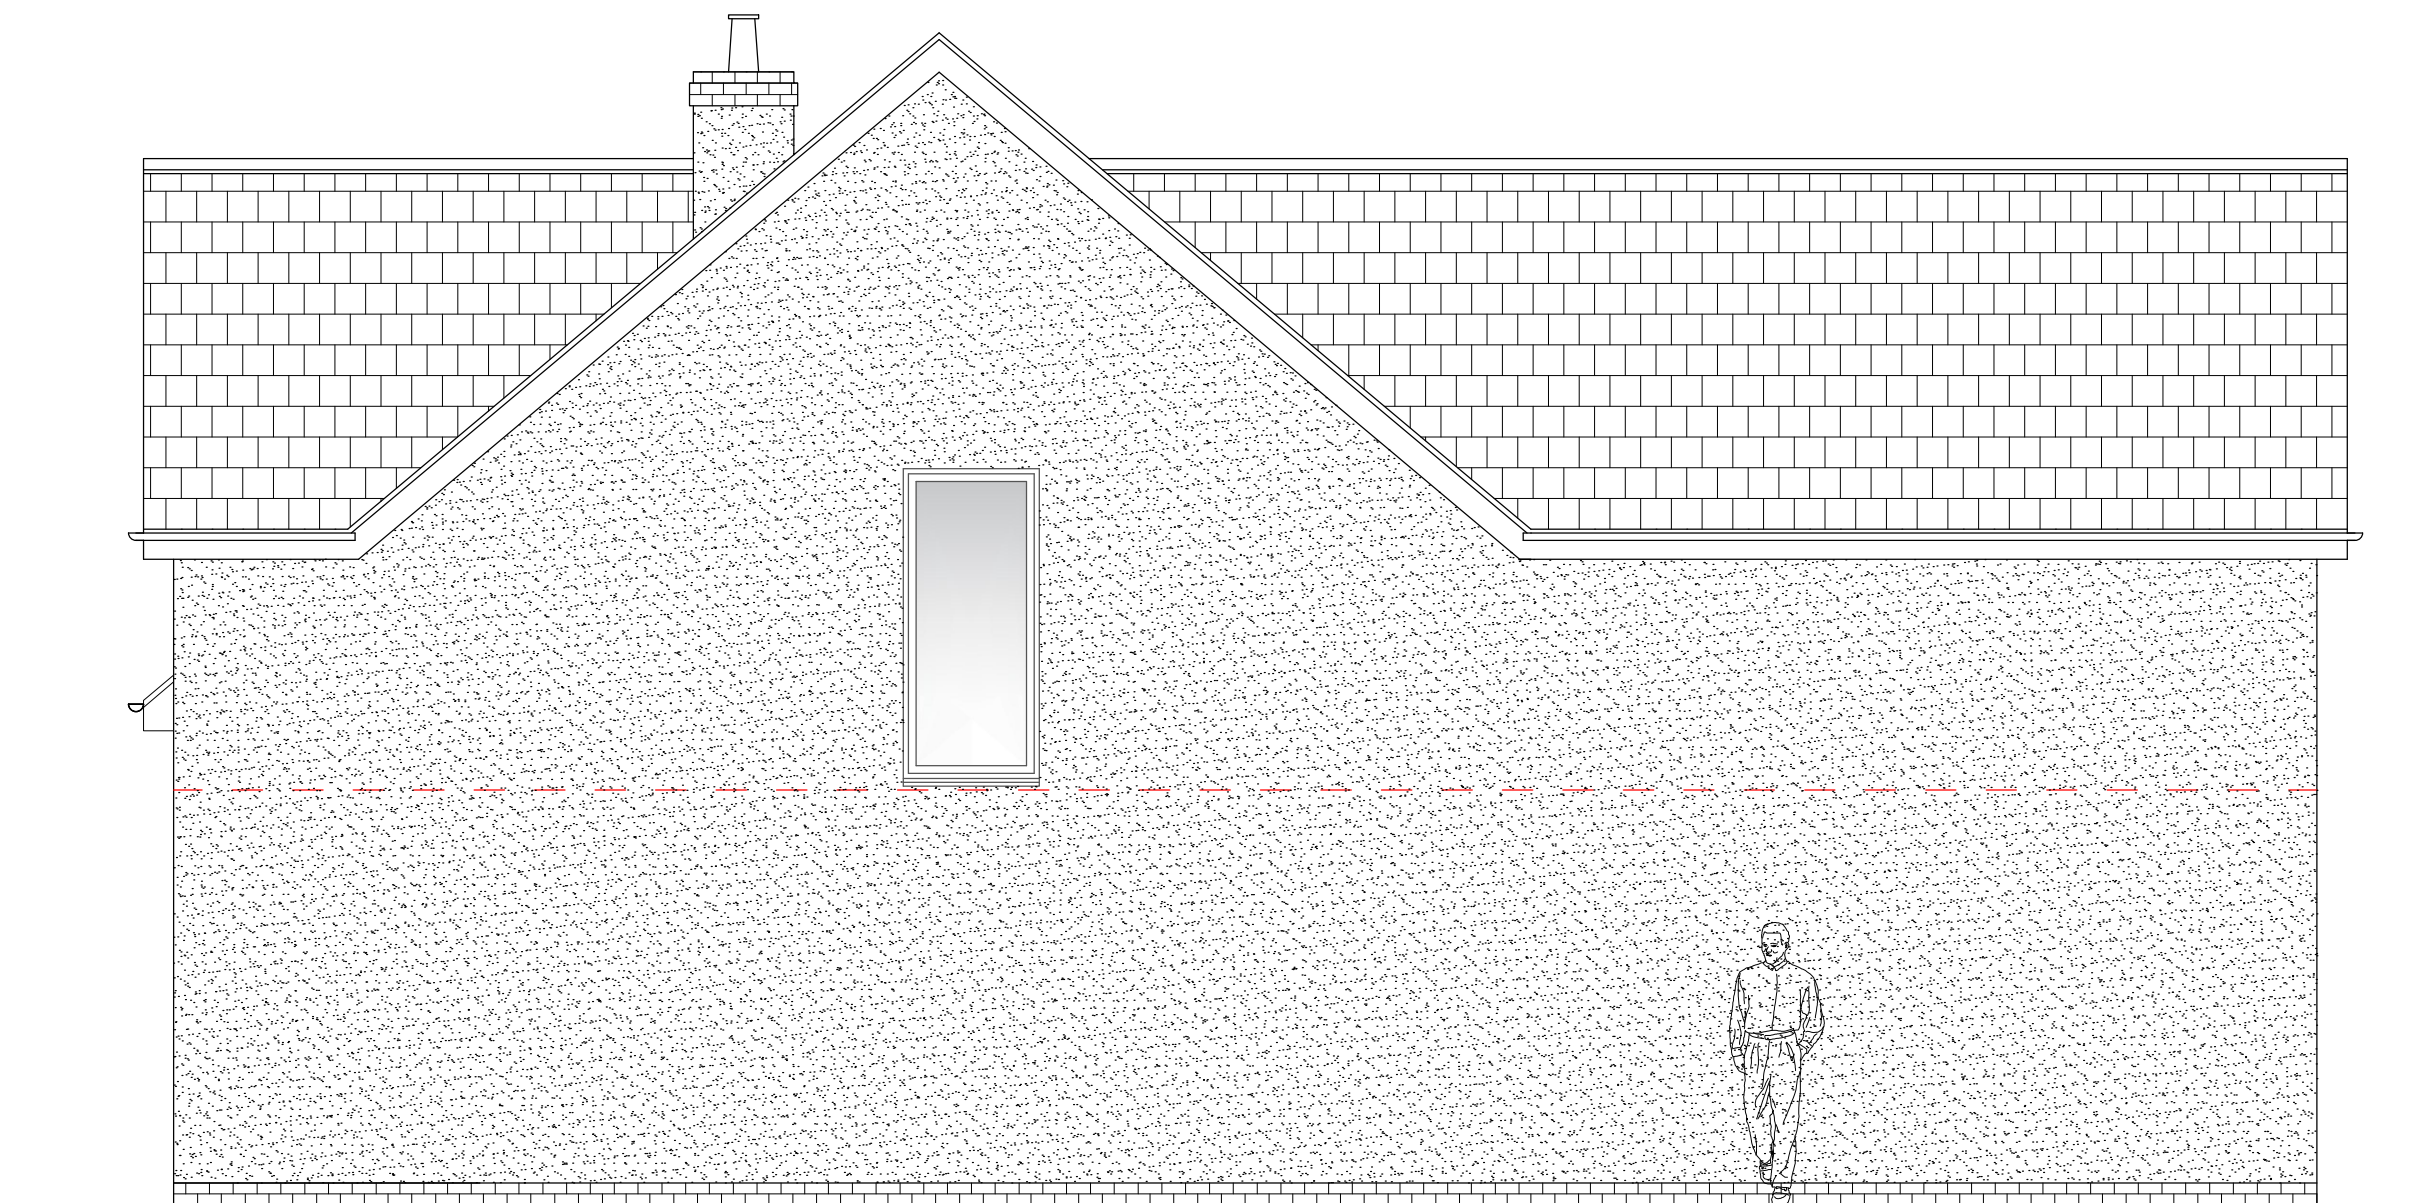

Proposed Side Elevation (1:50)



Proposed Rear Elevation (1:50)

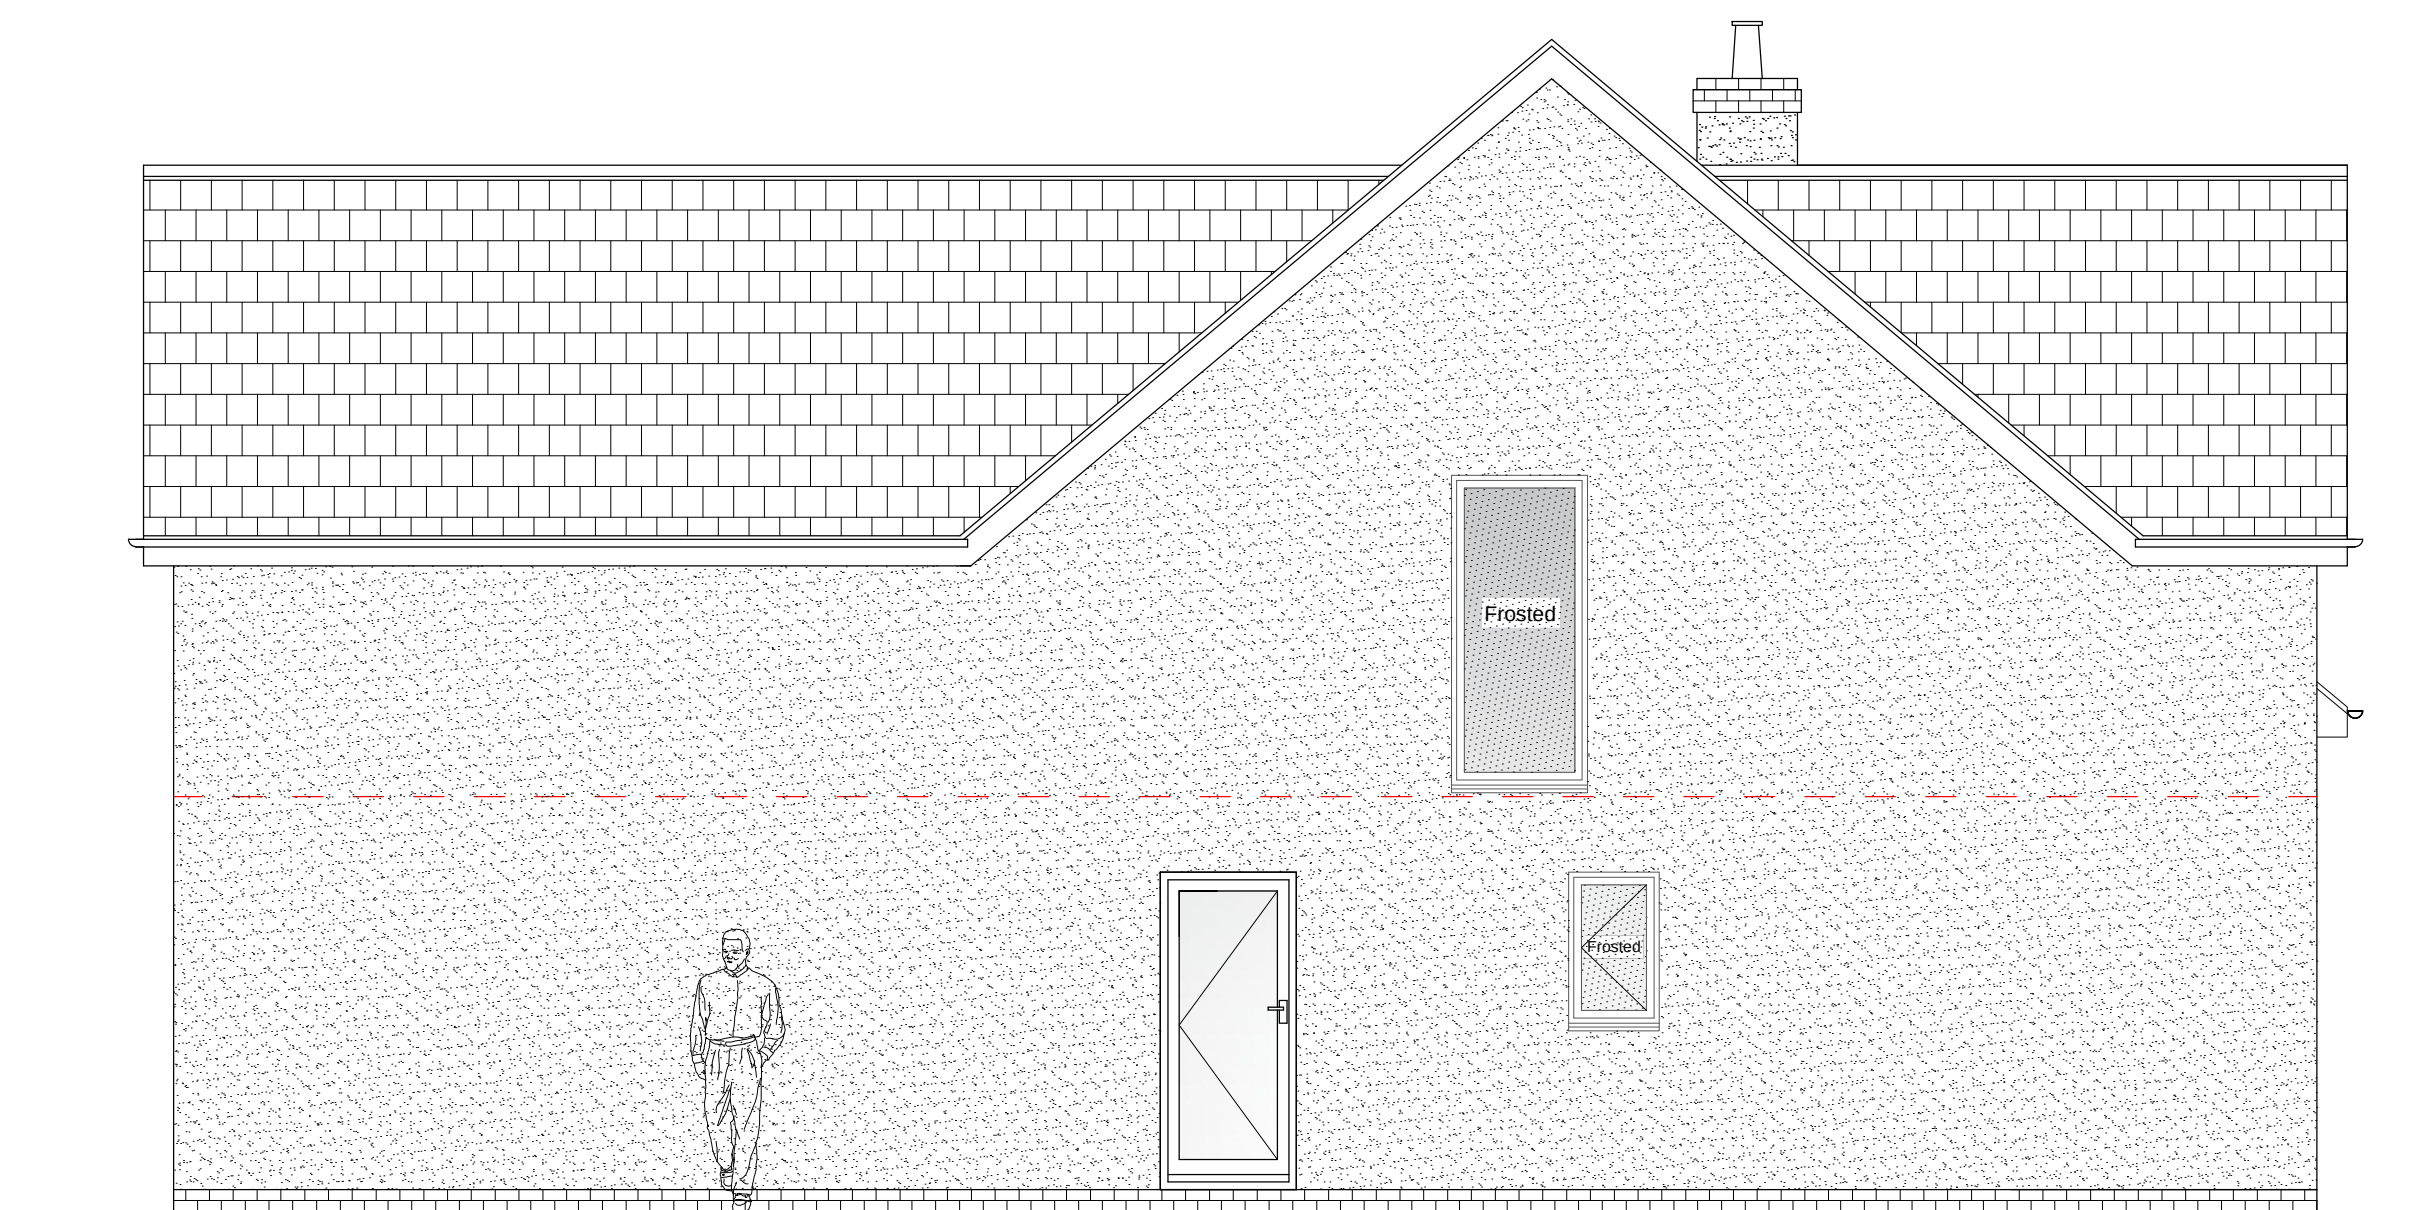

Proposed Side Elevation (1:50)



No.	Revision/Issue	Date

Client & Drawing Title
MRS SHEENA POYNTON PROPOSED HOUSE ELEVATIONS

Project Name and Address
LAND TO THE REAR OF 16 MAIN STREET ROSLISTON PROPOSED DETACHED DWELLING WITH DETACHED GARAGE

Drawn By	Lee Gough	Drawn
Date	OCT 16	FOUR Rev C
Scale	1:50	