


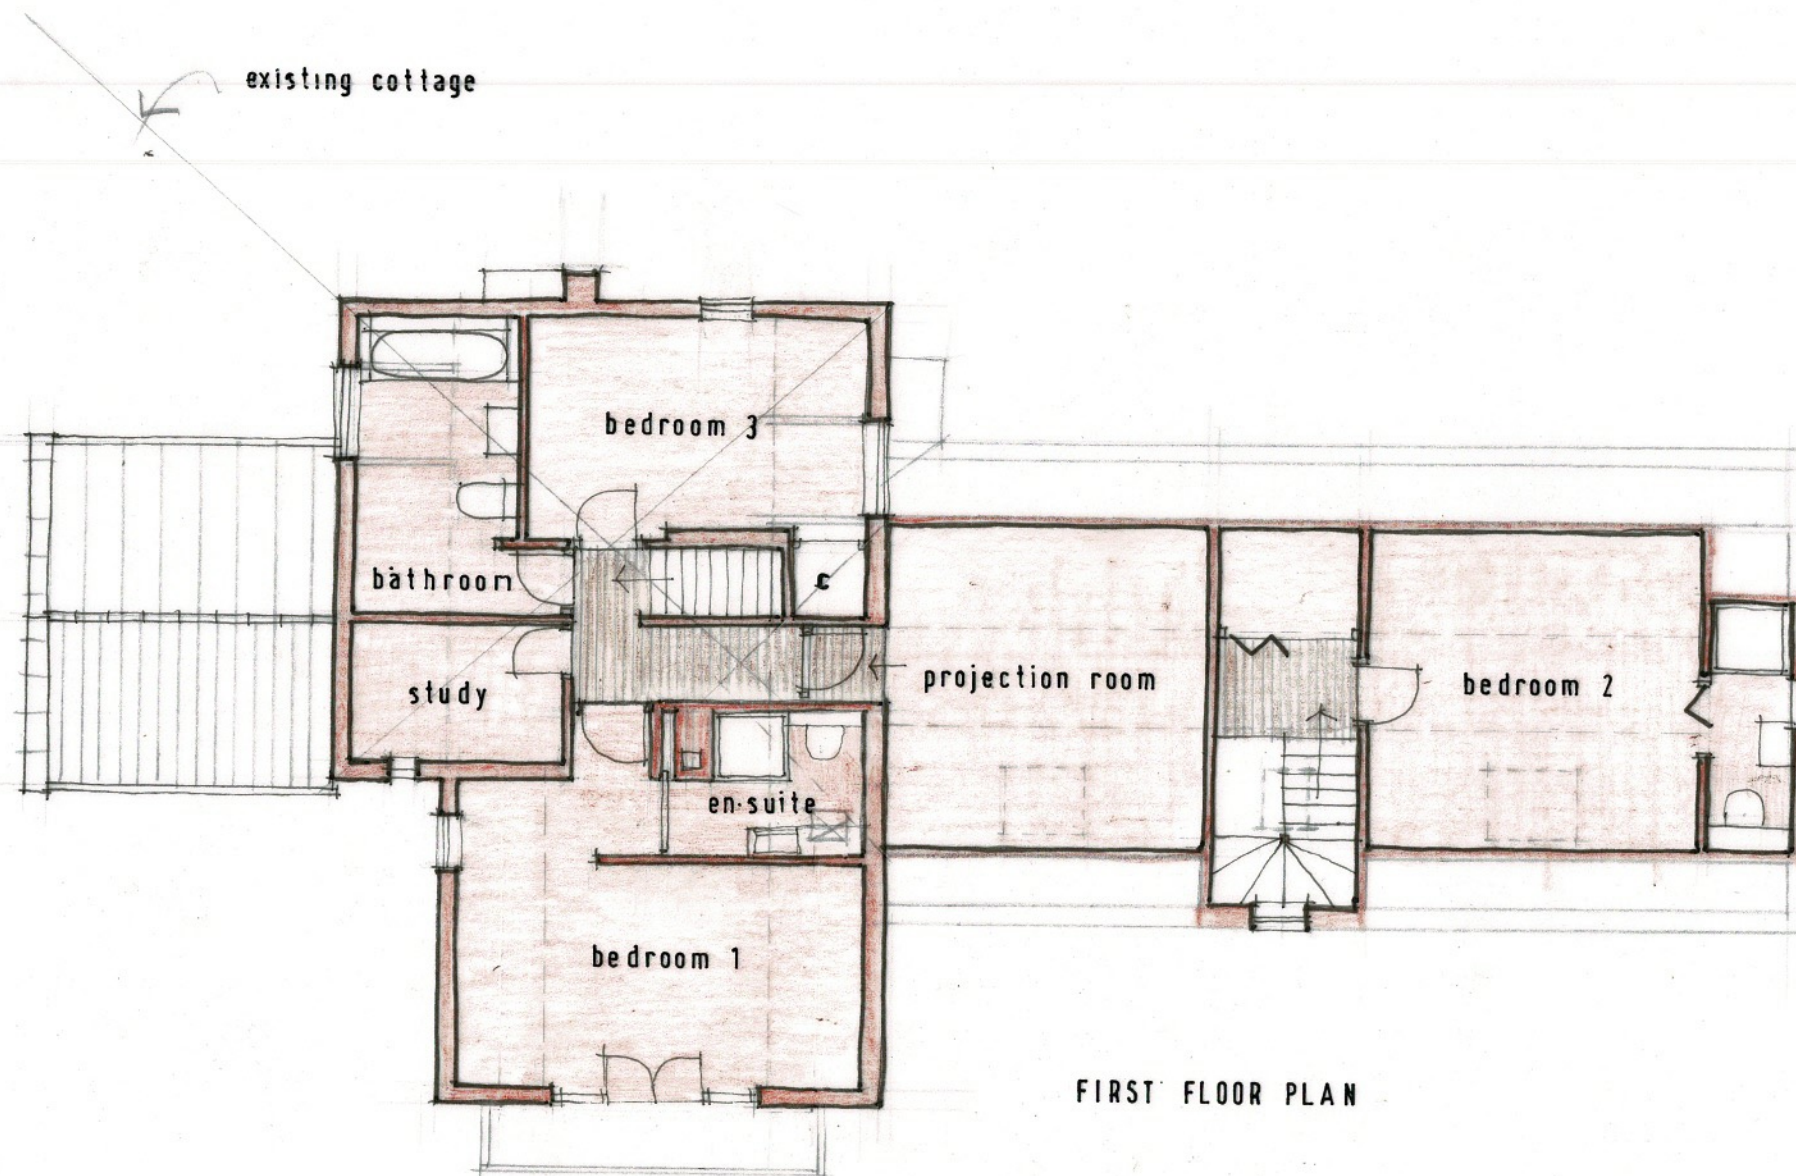

FIRST FLOOR PLAN

SCALE 1:100 AT A3

PLAN AS PROPOSED

DRAWING NO

5