


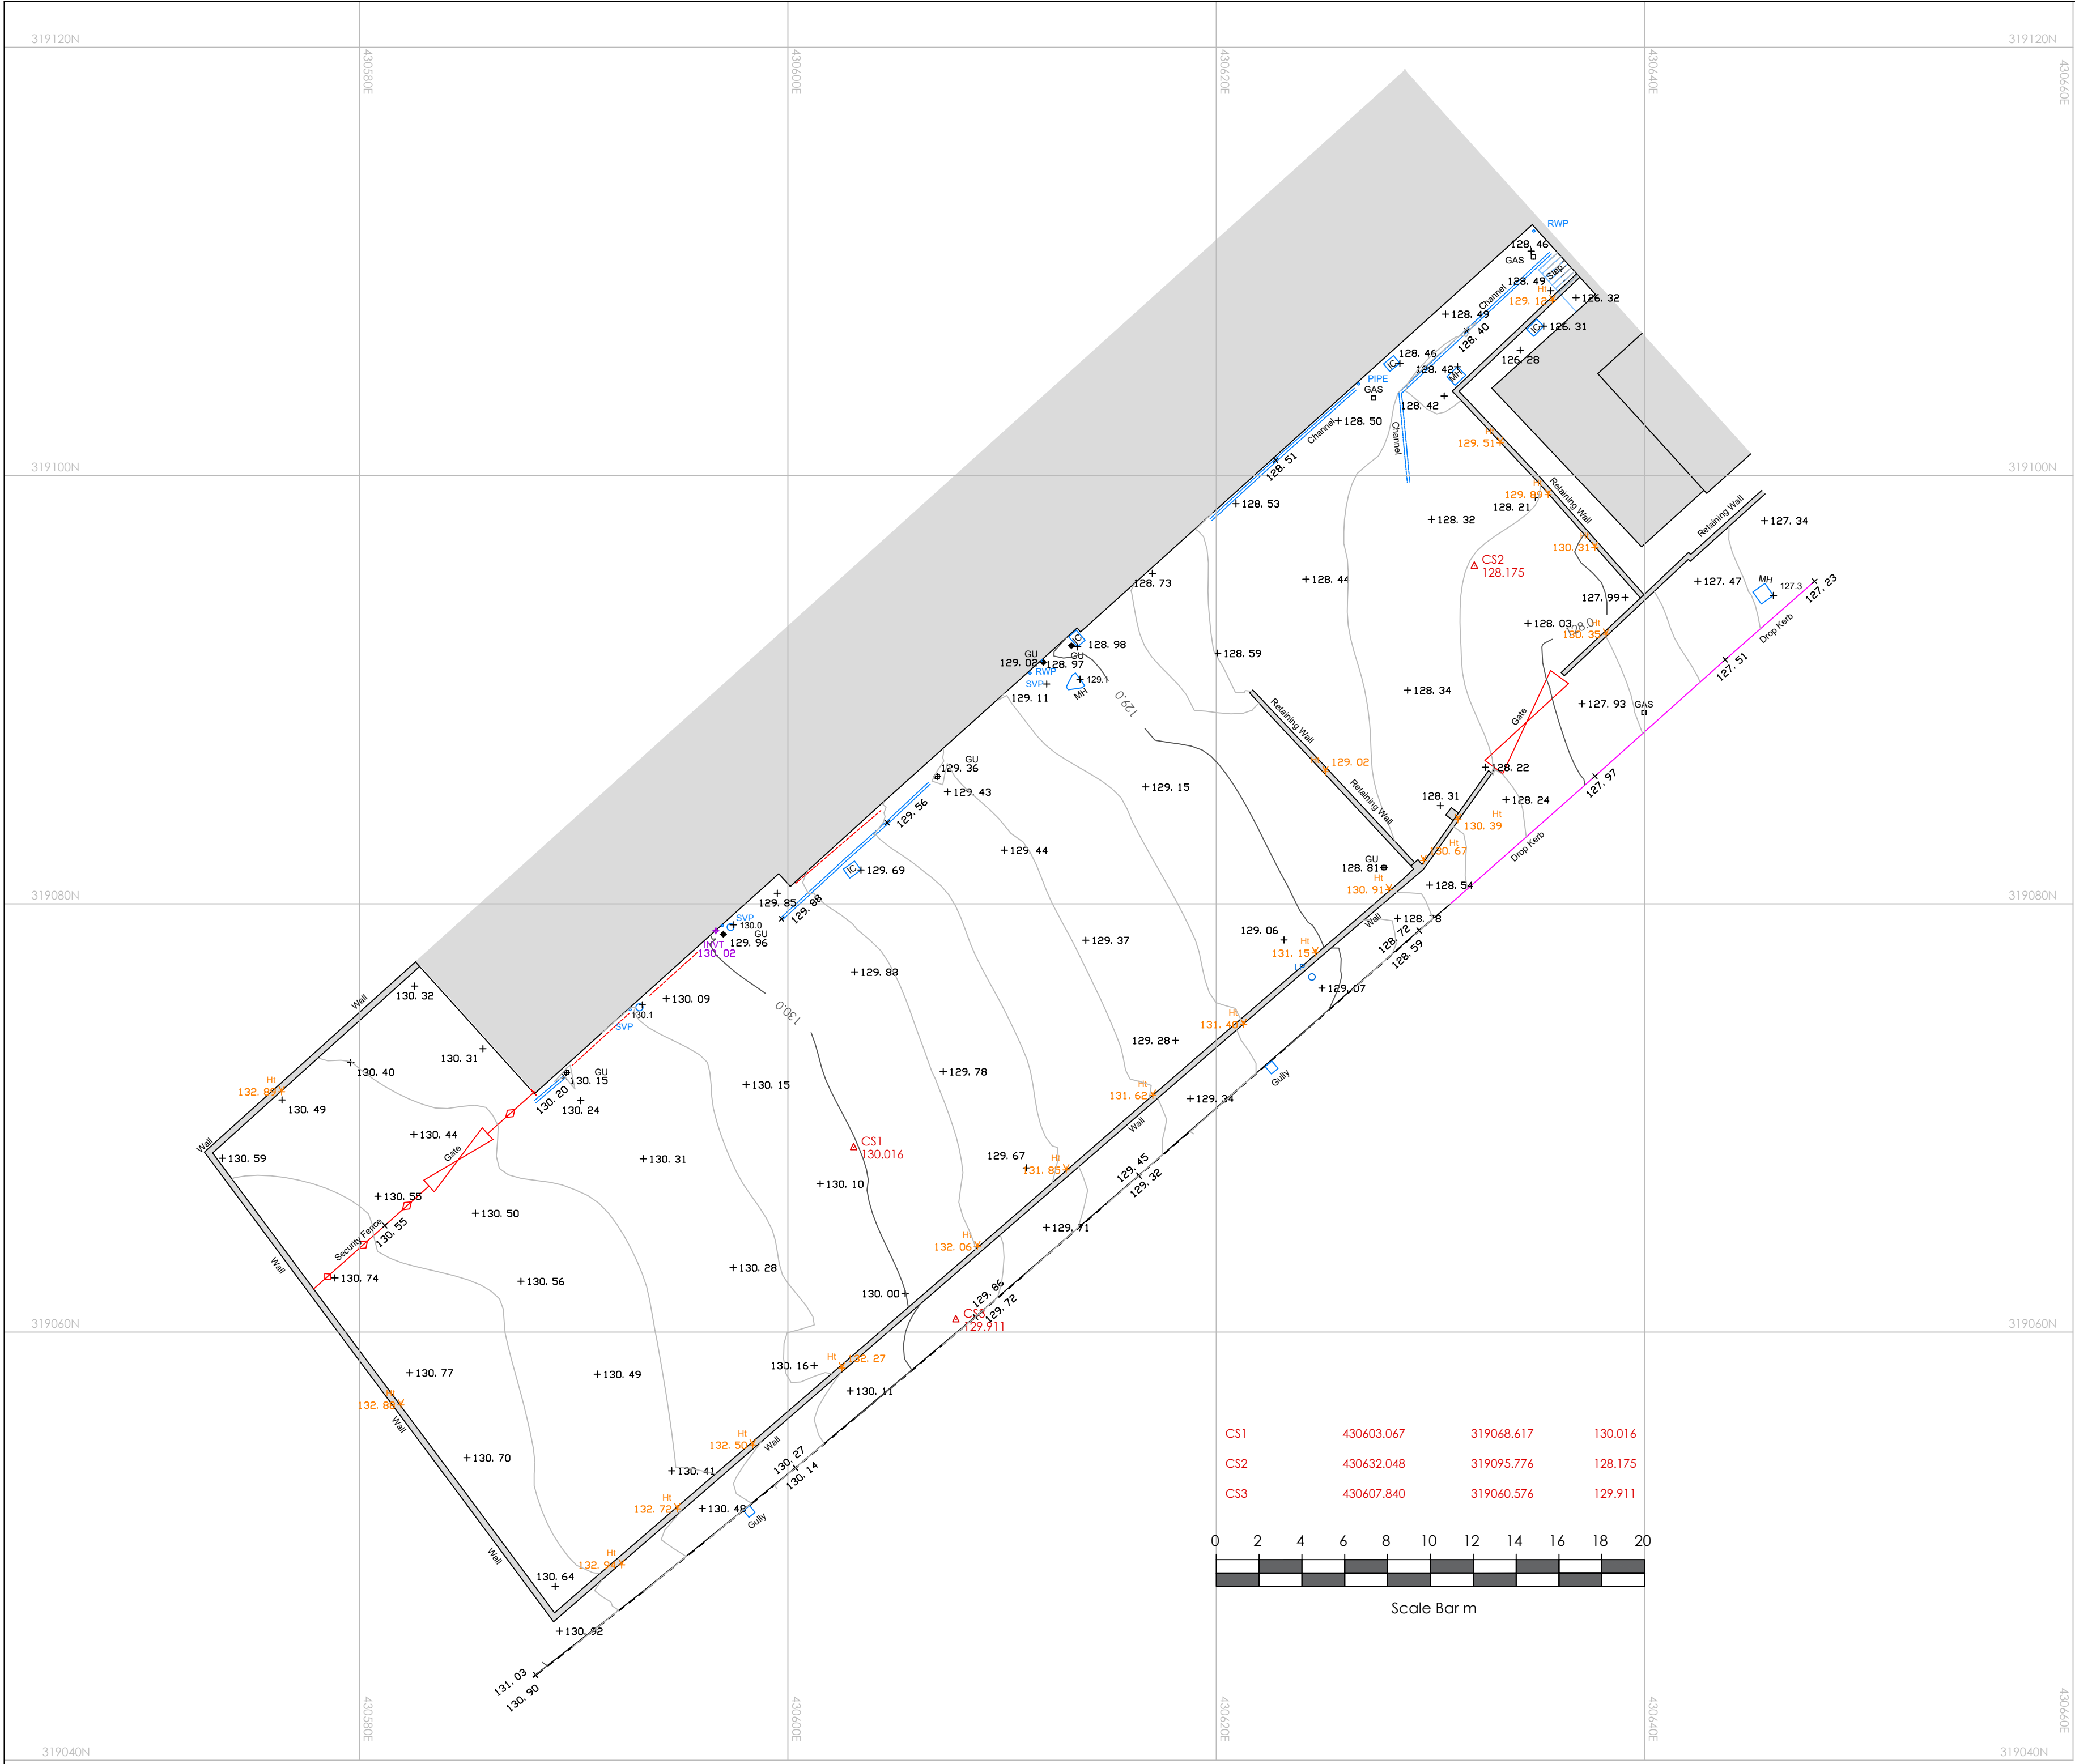

This plan should only be used for its original purpose.

Castle Survey Ltd does not accept any responsibility for this plan if supplied to any other party, other than the original client.

All dimensions and levels should be checked on-site prior to the design and construction.

Drainage information (where applicable) has been visually inspected from the surface and therefore should be treated as approximate only.

Some services may have been obstructed due to parked vehicles or an overgrown site.

Tree information (where applicable) has been surveyed from ground level and therefore should be treated as approximate only.

Roof linework is indicative only.

The survey has been fixed to GPS OSGB 1936 using the active GPS network.

Floor Plan Legend:	Topographic Legend:
Window Cill & Head Height	Buildings / Walls
Door	Building Canopy / Overhang
Door Height	Concrete edge
Stairs/Step	Kerb line
Radiator	Centre Line
Ventilation / Overhead	Barrier
Access Hatch	Hedge
TV Point	Security Fence
Phone Point	Panel Fence
13A Power Socket	Gate
Fused Socket	Overhead Line
Shaver Socket	Tree / Sapling
Extractor Fan	Tree Canopy Line
Lantern Light	Chambers
Down Light	Survey Station & Name
Light Dimmer Switch	Bench Mark
Light Switch	Temporary Bench Mark
Fixed Lighting	Cover level
Fire Alarm Button	Invert level
Fire Extinguisher	Pipe invert (diameter)
Floor Level to Datum	Gully
Structural Ceiling Height	Manhole
False Ceiling Height	Inspection chamber
	Trip Pillar
	Ridge Level
	Eave Level
	DPC Level
	TP Level
	Floor Level
	Suff Level
	Tillu Level
	Lamp Post
	Sign Post
	Prest
	Water Meter
	Bellman Beacon
	Bollard
	Bus Stop
	Earthing Rod
	Bus
	Mile Stone
	Flag Staff
	Gas Marker
	Electric Post
	Telegraph Post
	Pipe Invert
	Gully
	Rodding Point
	Cover Unknown
	Electricity Cover
	Traffic Light
	Fire Hydrant
	Gas Cover
	Stop Valve
	Tv Cover
	Gas Valve
	Pgs

CASTLE SURVEYS LTD
SHELLBROOK FARM
MOIRA ROAD
ASHBY - DE - LA - ZOUCH
LE65 2TT
TEL: 01530 569338
WEB: www.castlesurveys.co.uk

CLIENT:	Urban Designs
SITE DETAILS:	Woodhouse Business Centre

DRAWING: Existing Site Details	
SCALE AT A2: 1:200	DRAWN PJ
DATE ISSUED: 11-06-2019	DRAWING NUMBER: 19170-19-01
DO NOT SCALE	© COPYRIGHT CASTLE SURVEYS LTD 2019