



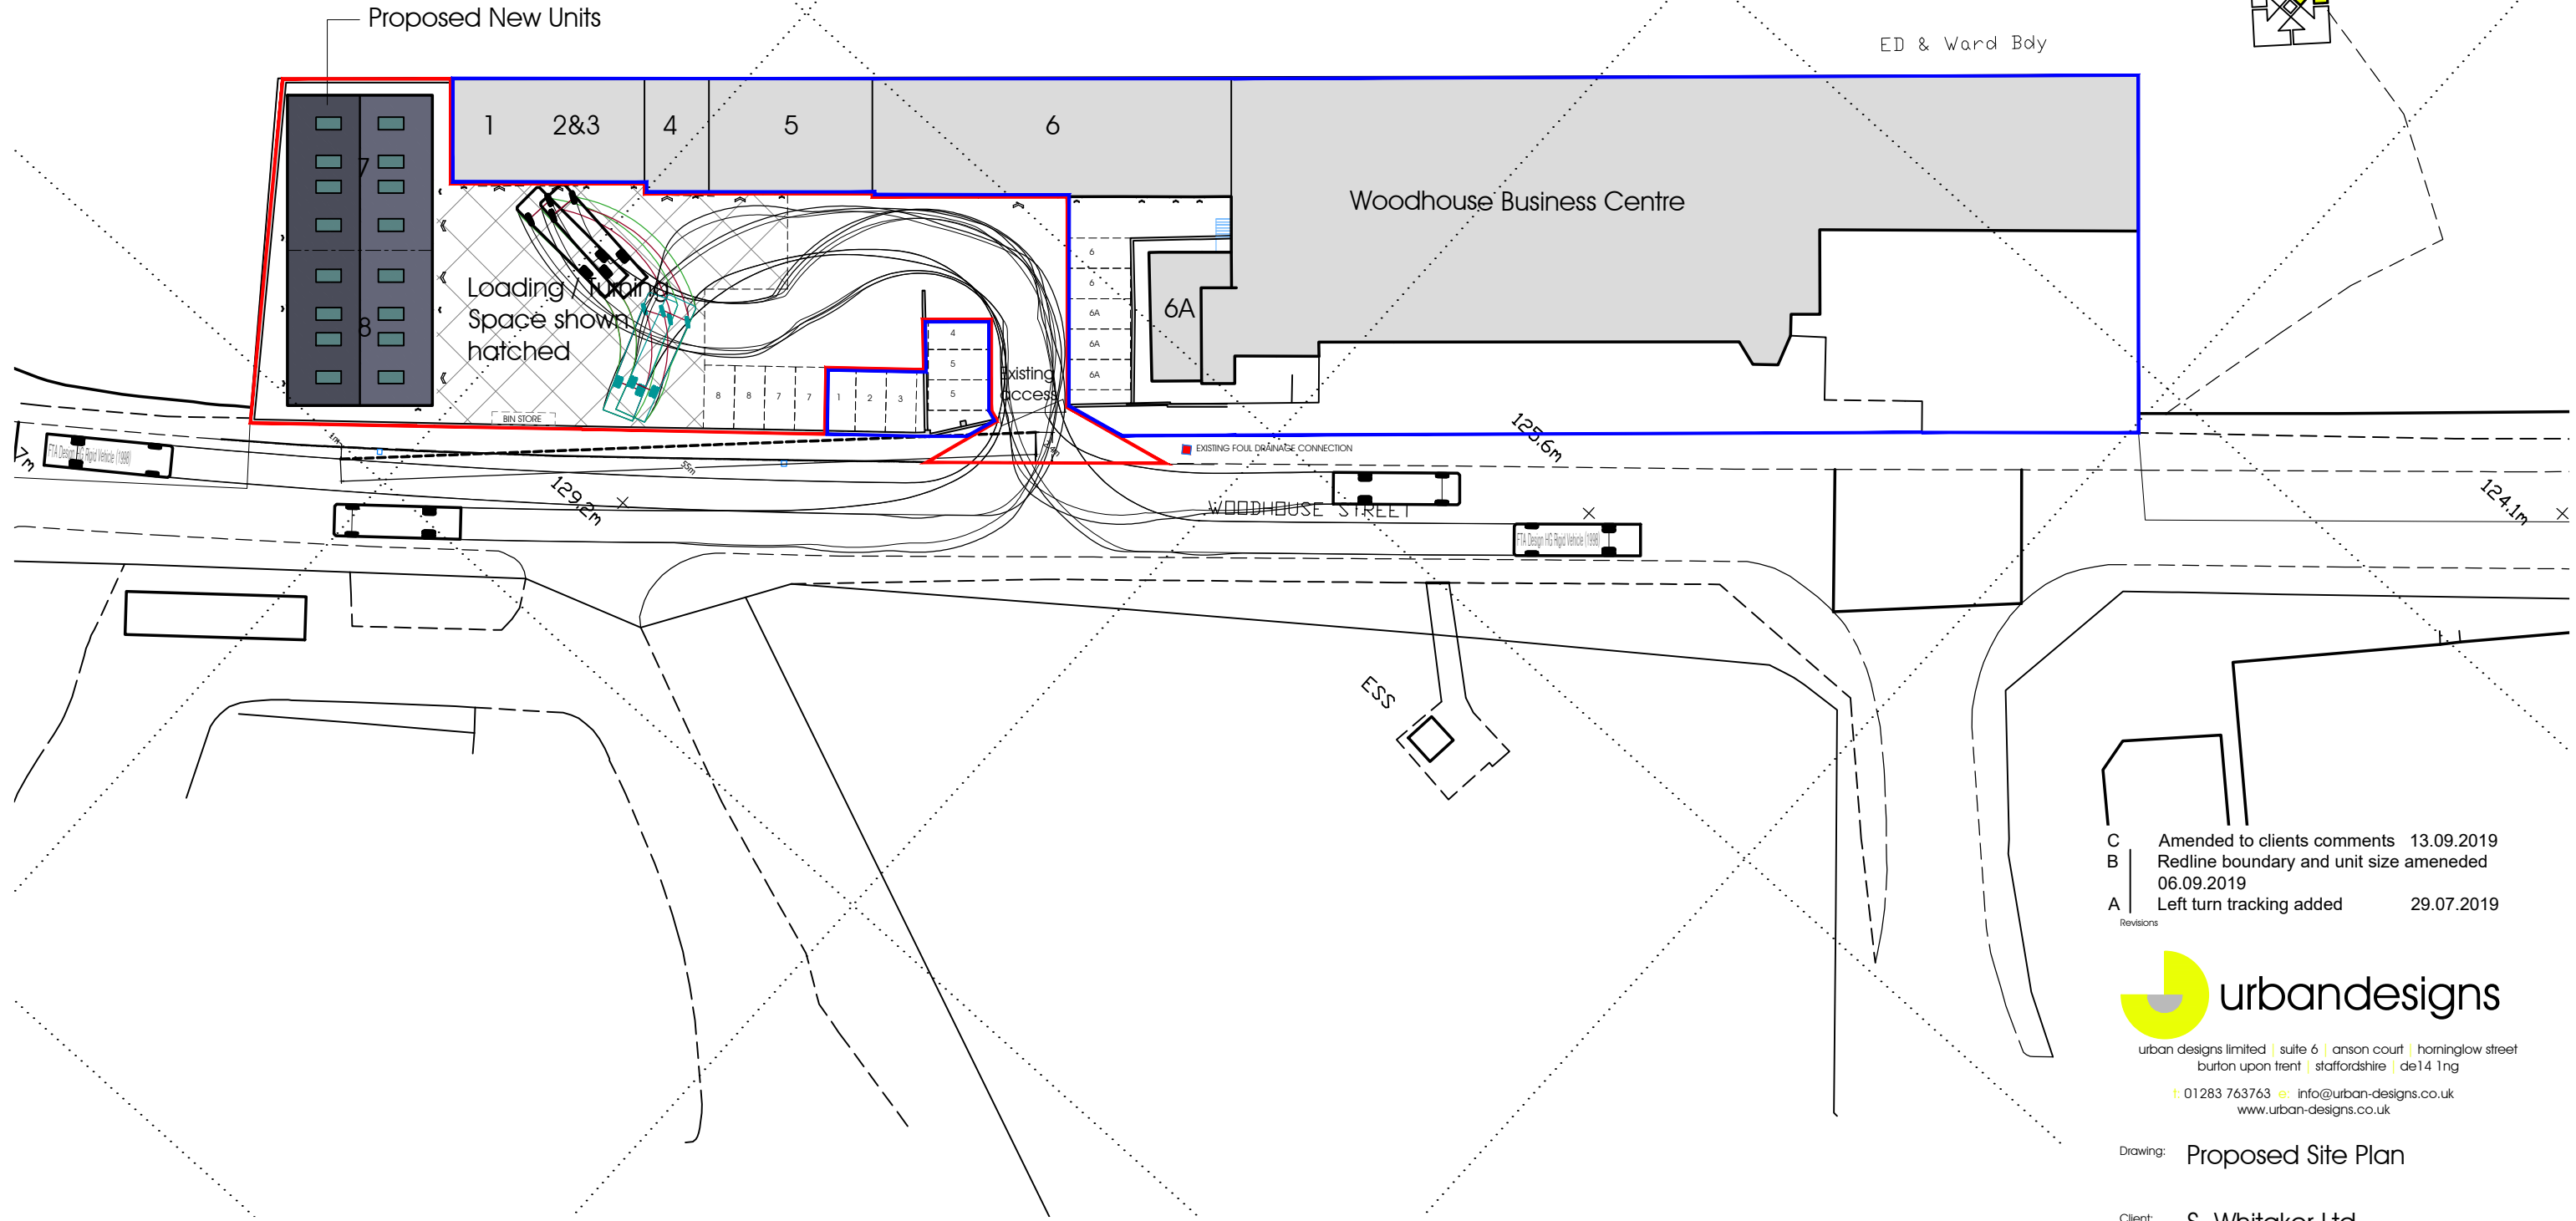

Figured dimensions must be taken in preference to scaled dimensions and any discrepancies must be referred to Urban Designs Ltd. Immediately. Contractors, subcontractors and suppliers must verify all dimensions on site before commencing any work or making any workshop drawings. Any indication of services is approximate only and full investigation should be carried out off site prior to commencing the work.

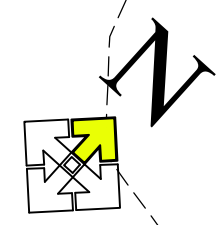

C	Amended to clients comments	13.09.2019
B	Redline boundary and unit size amended	06.09.2019
A	Left turn tracking added	29.07.2019

urbandesigns
urban designs limited | suite 6 | anson court | hominglow street
burton upon trent | staffordshire | de14 1ng
t: 01283 763763 e: info@urban-designs.co.uk
www.urban-designs.co.uk

Drawing: Proposed Site Plan

Client: S. Whitaker Ltd

Job: Industrial Units at Woodhouse Street Swadlincote DE11 8ED

Scale: 1:200@A3 Drawn By: DB

Date: July 2019