


Proposed South East Elevation - 1:100

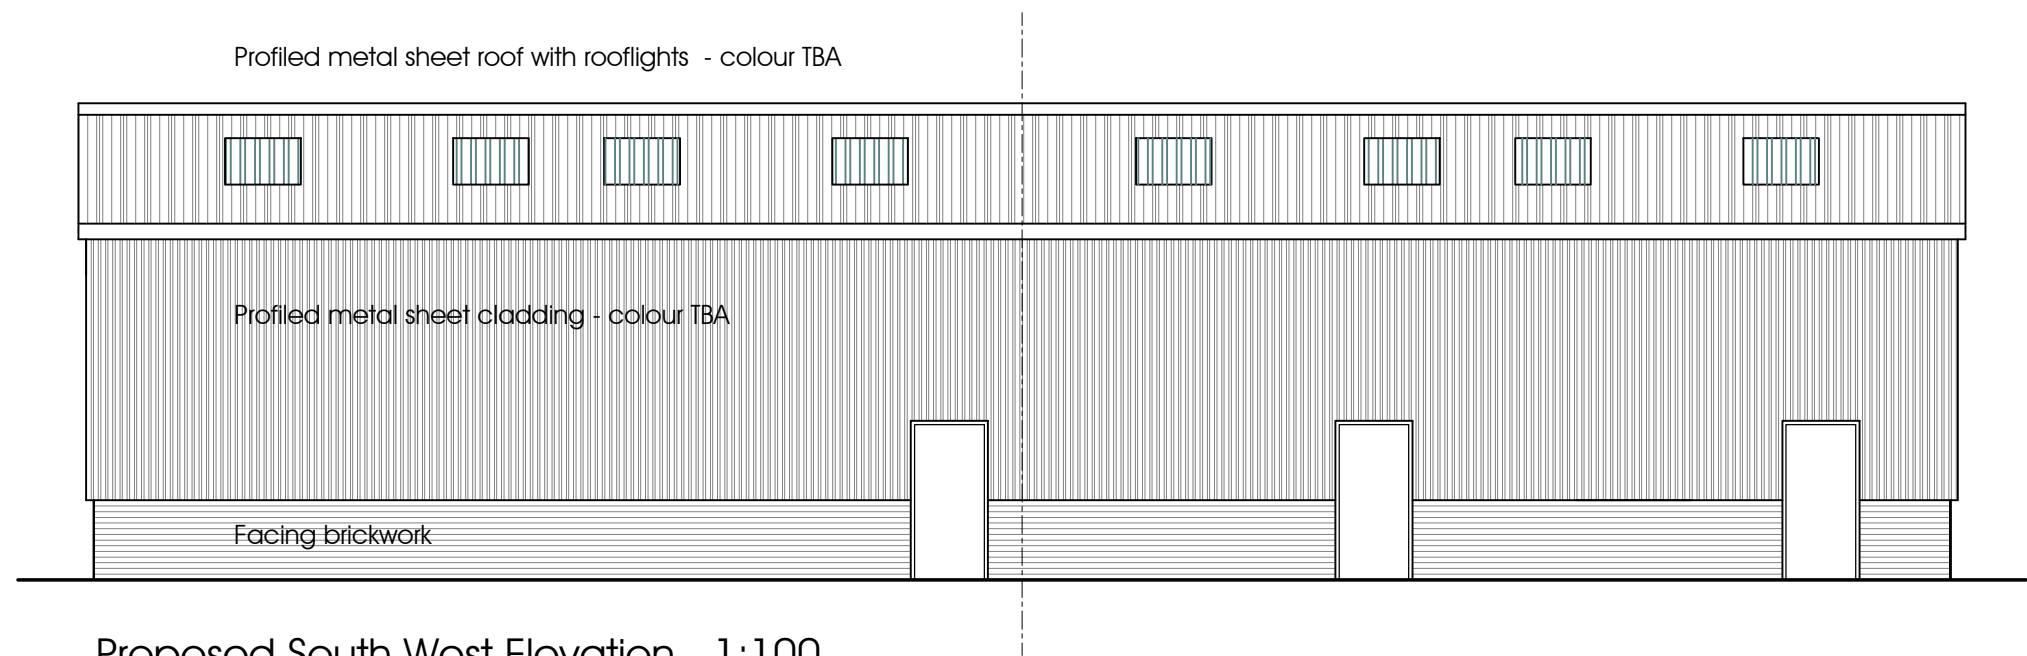

Proposed South West Elevation - 1:100

B A	Amended to clients comments	13.09.2019
	Unit size and location amended to clients comments	27.08.2019
Revisions		

 **urbandesigns**
 urban designs limited | suite 6 | anson court | hominglow street
 burton upon trent | staffordshire | de14 1ng
 t: 01283 763763 e: info@urban-designs.co.uk
 www.urban-designs.co.uk

Drawing: Proposed Elevations

Client: S. Whitaker Ltd

Job: Industrial Units at
Woodhouse Street
Swadlincote
DE11 8ED

Scale: 1:200@A3 Drawn By: DB

Date: July 2019

Drawing No.
2018-578-03B