



Figured dimensions must be taken in preference to scaled dimensions and any discrepancies must be referred to Urban Designs Ltd. Immediately. Contractors, subcontractors and suppliers must verify all dimensions on site before commencing any work or making any workshop drawings. Any indication of services is approximate only and full investigation should be carried out on site prior to commencing the works.

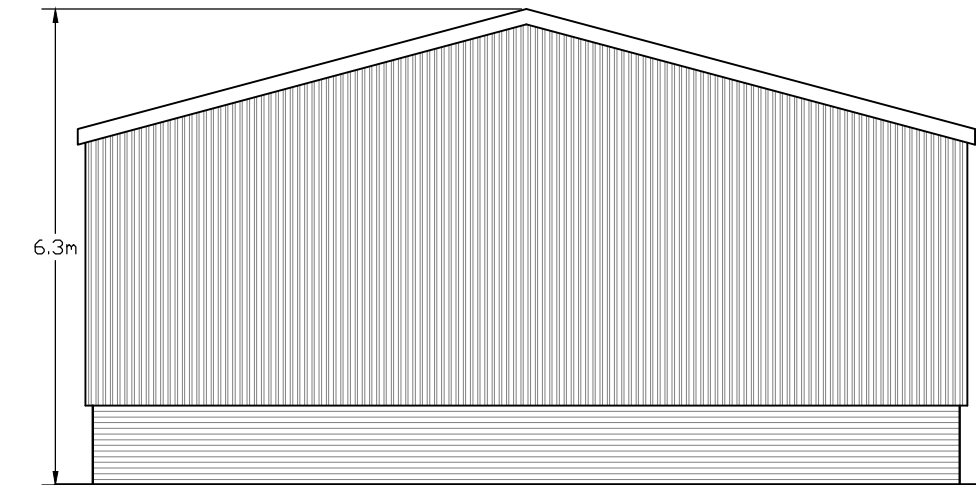

Proposed North East Elevation - 1:100



Proposed North West Elevation - 1:100

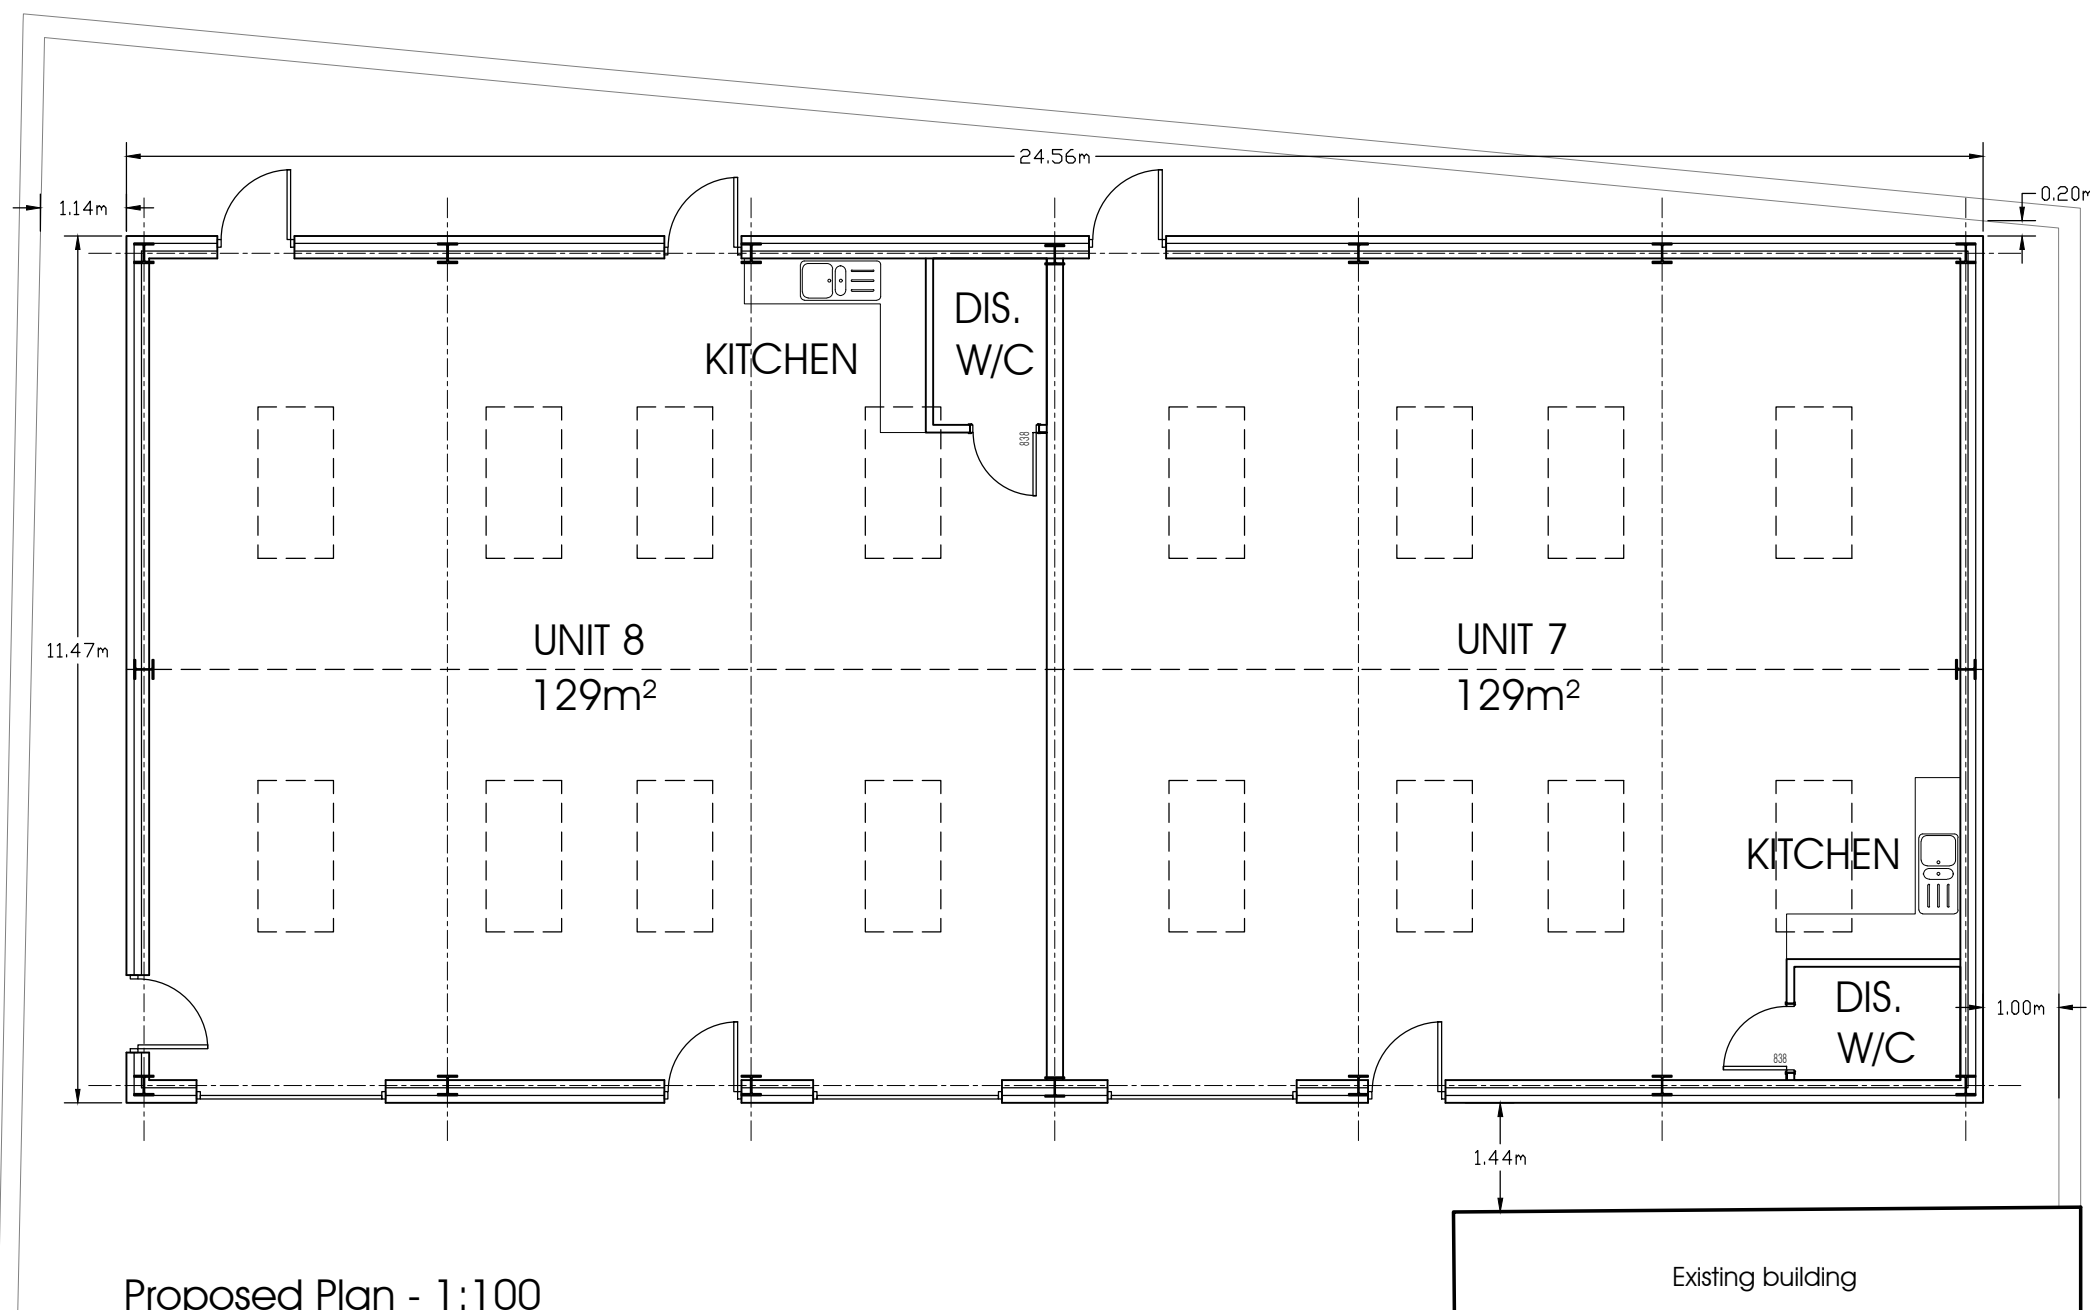

Proposed Plan - 1:100

B | Amended to clients comments 13.09.2019
A | Unit size and location amended to clients comments 27.08.2019
Revisions

urbandesigns
urban designs limited | suite 6 | anson court | hominglow street
burton upon trent | staffordshire | de14 1ng
t: 01283 763763 e: info@urban-designs.co.uk
www.urban-designs.co.uk

Drawing: Proposed Plan & Elevations

Client: S. Whitaker Ltd
Job: Industrial Units at Woodhouse Street Swadlincote DE11 8ED

Scale: 1:200@A3 Drawn By: DB

Date: July 2019

Drawing No.

2018-578-02B