


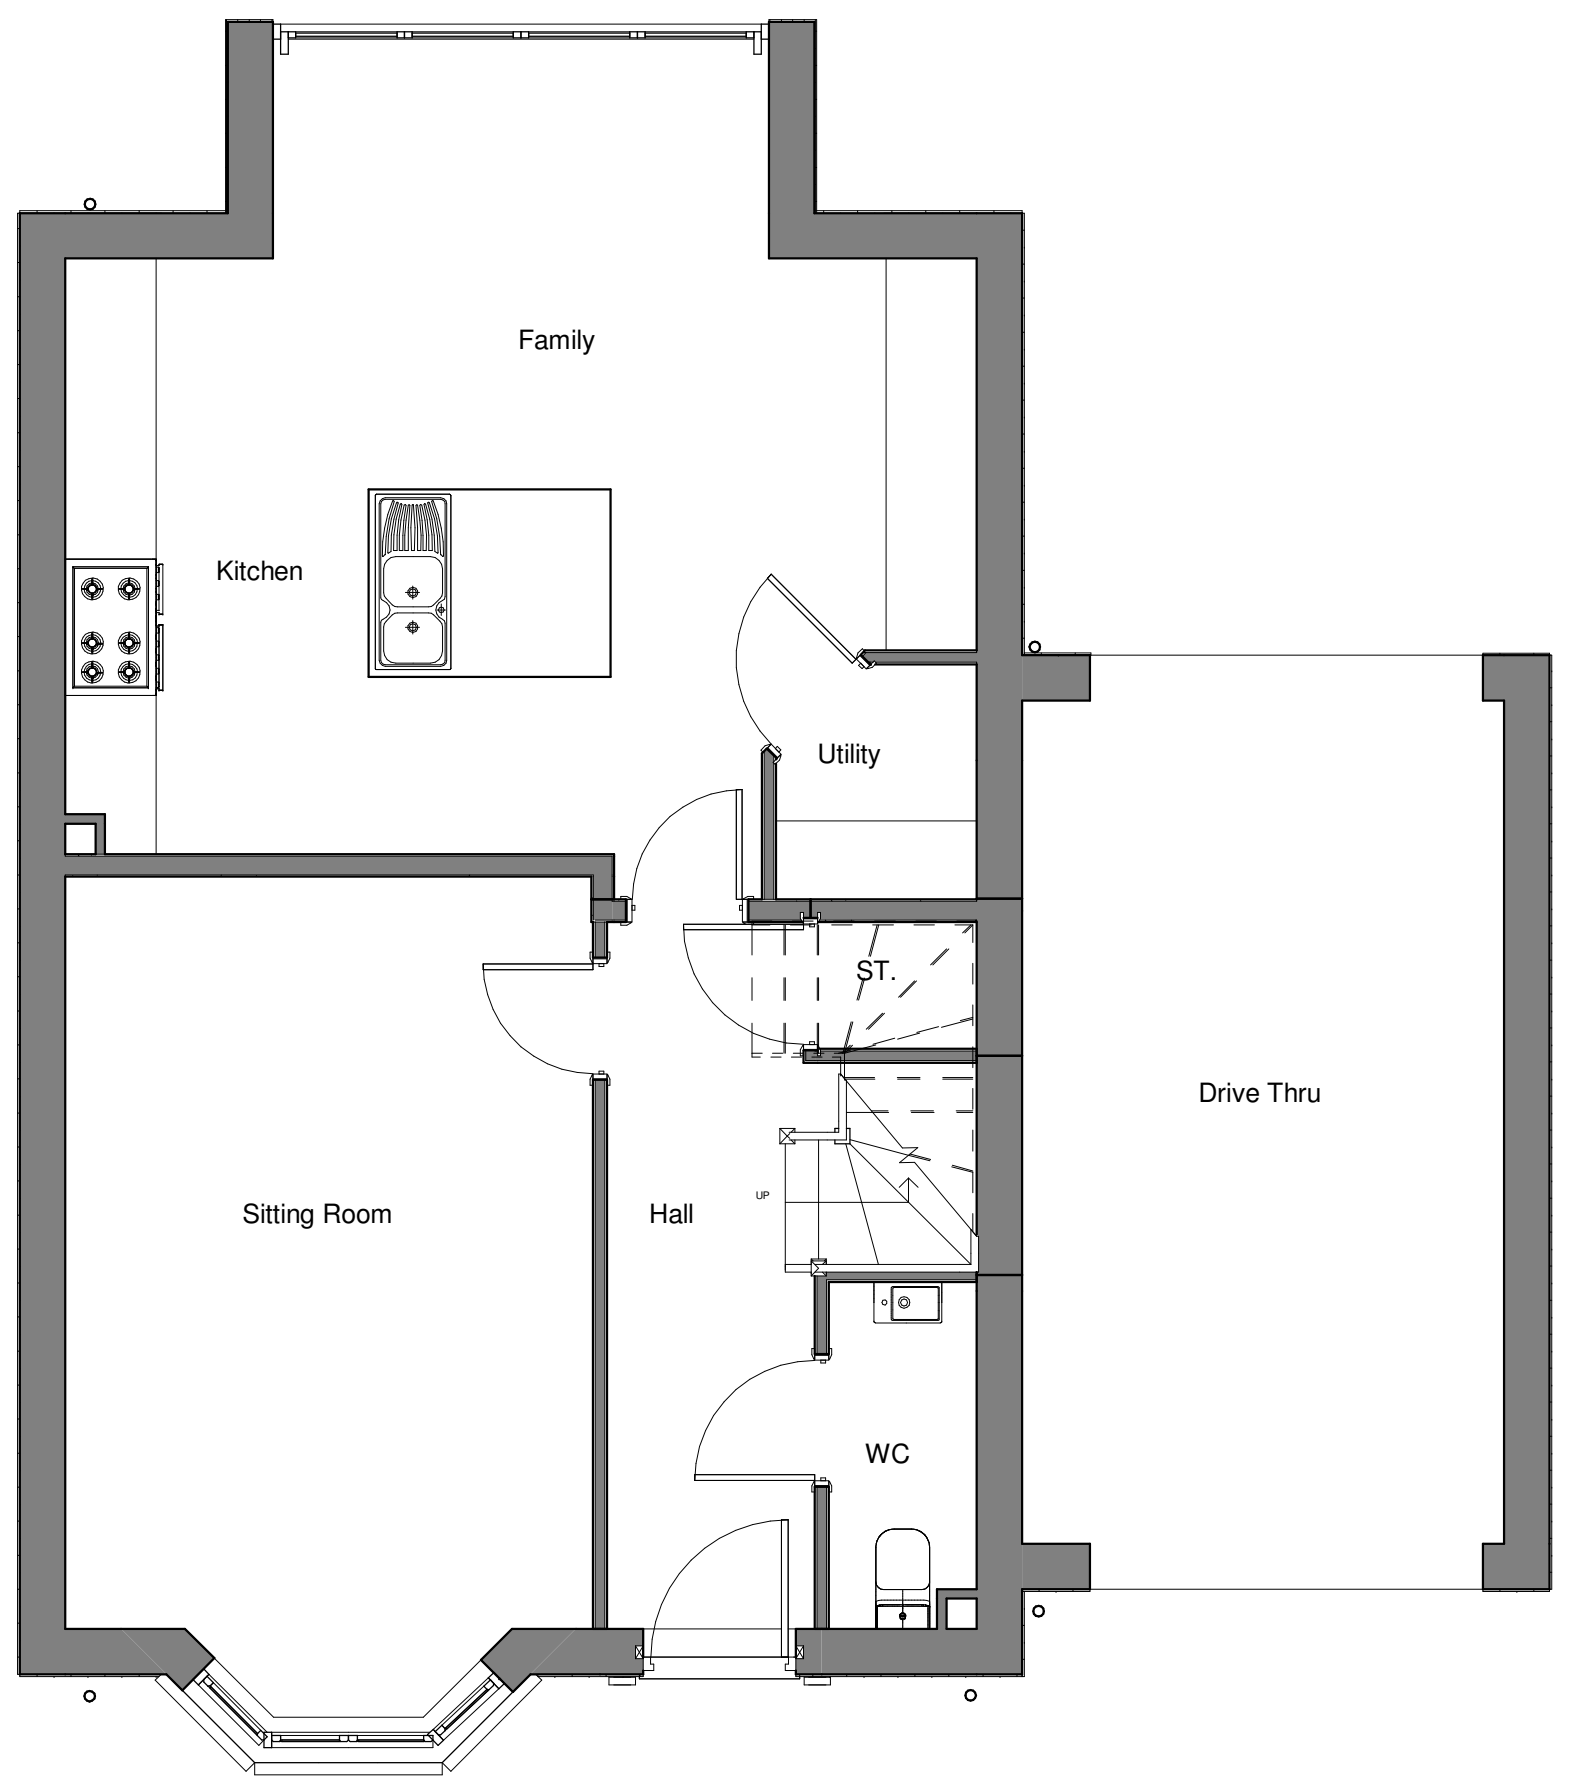


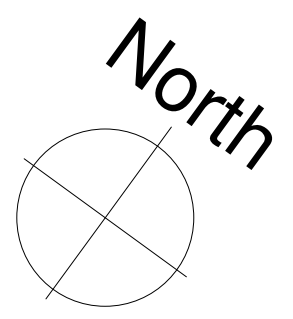

Ground Floor Plan

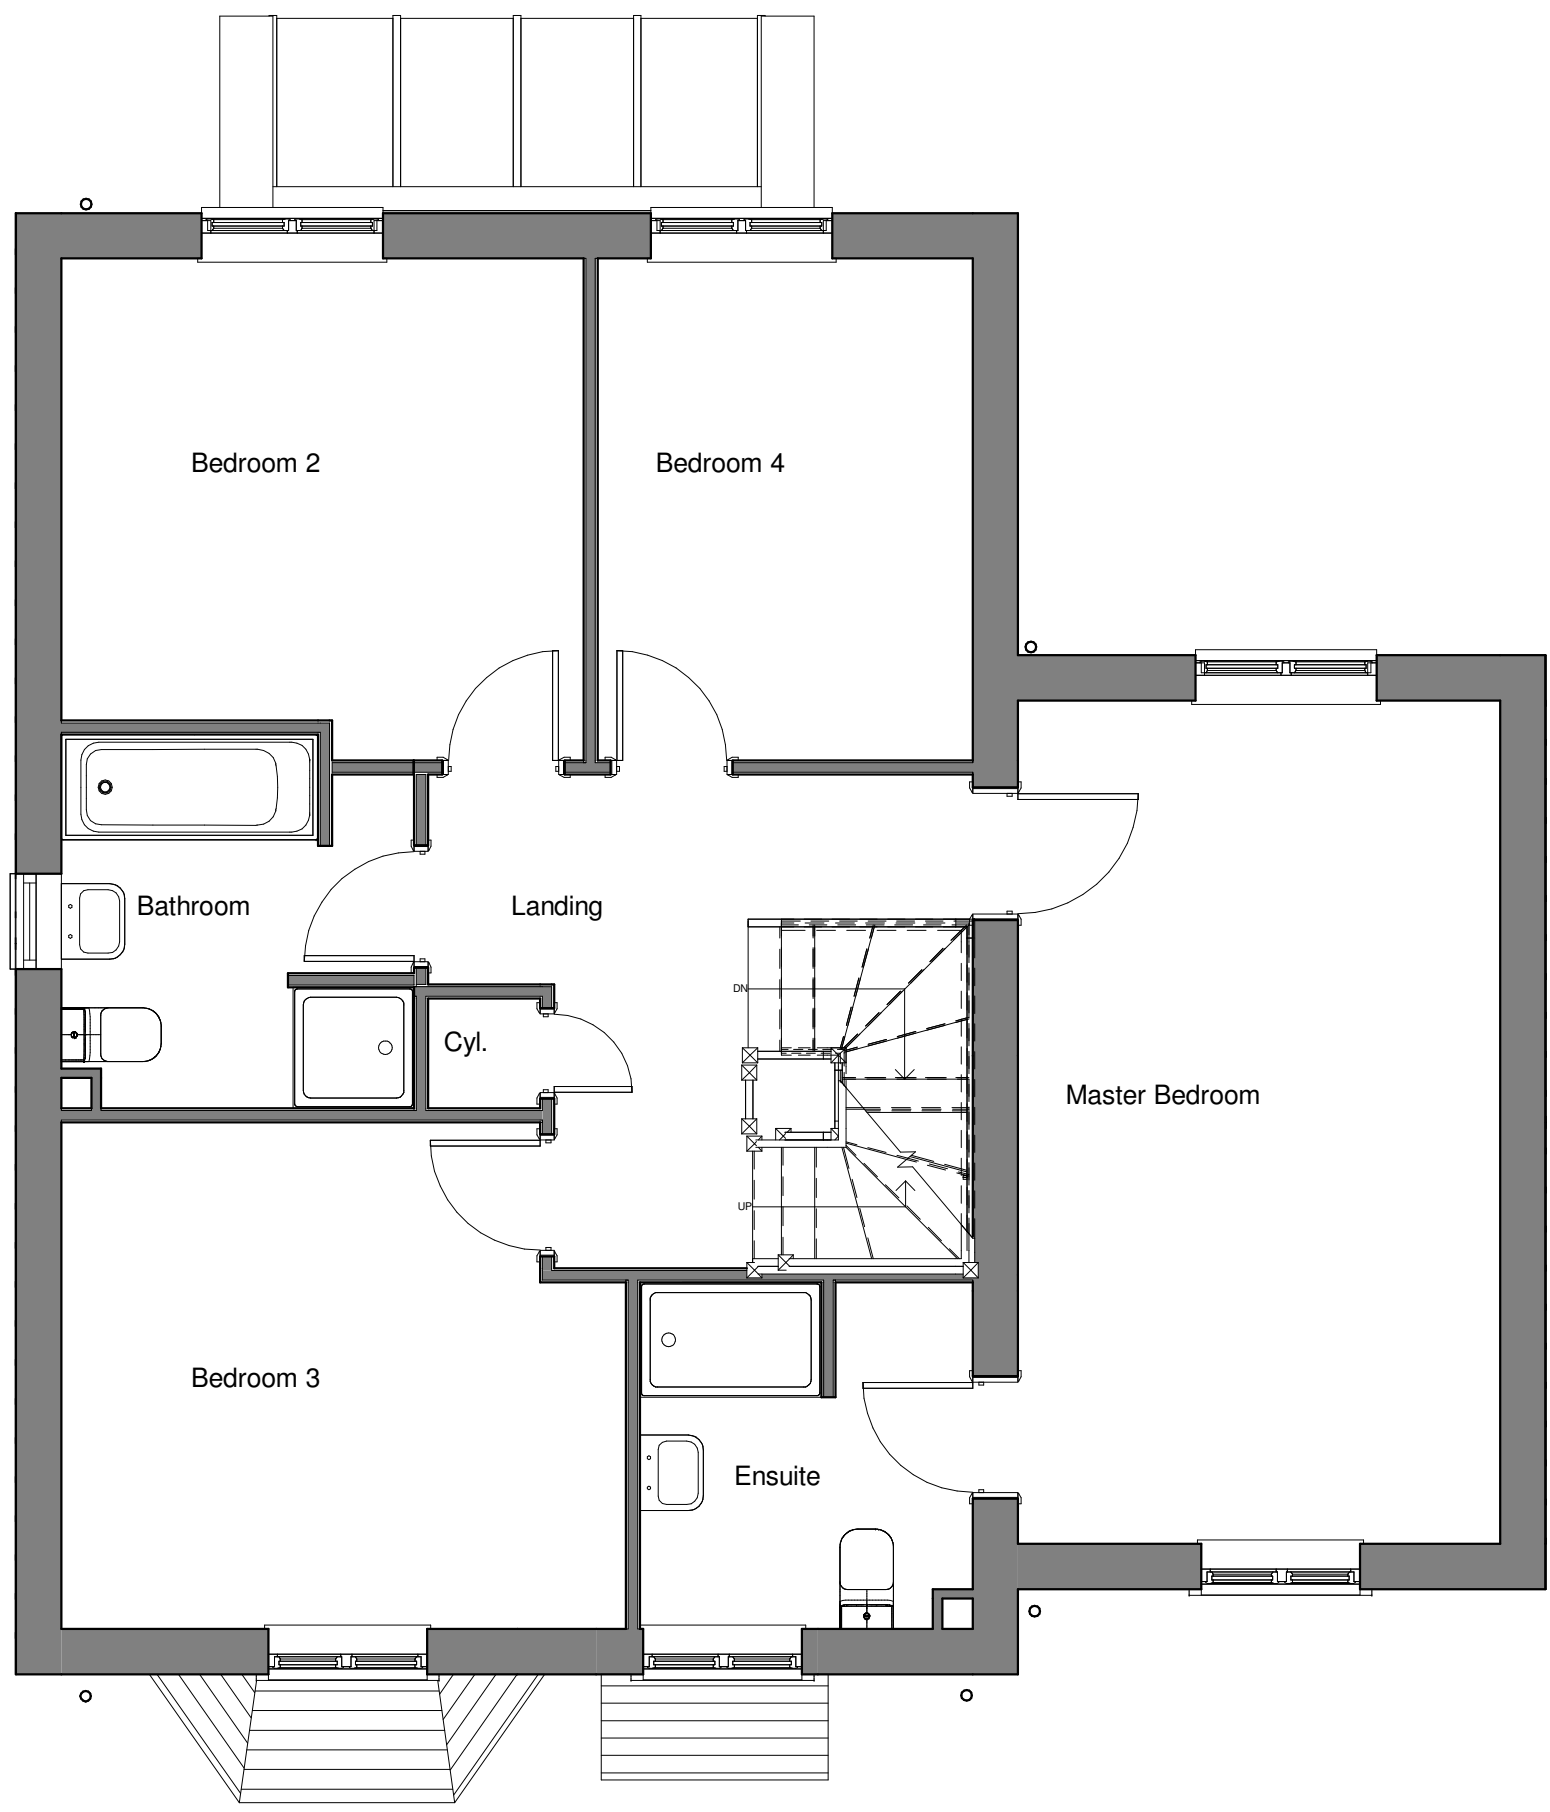

First Floor Plan

 

19/09/19		AC	Amended for Planning Issue		
Rev	Date	Drawn	Description		
			Clerk Bank House Clerk Bank LEEK Staffordshire ST13 5HE		
			t: 01538 373477 e: info@ctdarchitects.co.uk f: 01538 386503 w: www.ctdarchitects.co.uk		
Client			Project 20 Carr Brook Way Melbourne, Derbyshire DE73 8LH		
Mr & Mrs Rowan			Title Floor Plans 'as proposed'		
			Scale 1: 50 Size A2 Drawn ES Chk'd MM Date 21/02/19		
			Status PLANNING ISSUE		
			Job No. 1907 Drawing No. AL05		Rev. A
architects historic building advisors project managers landscape & urban designers					