
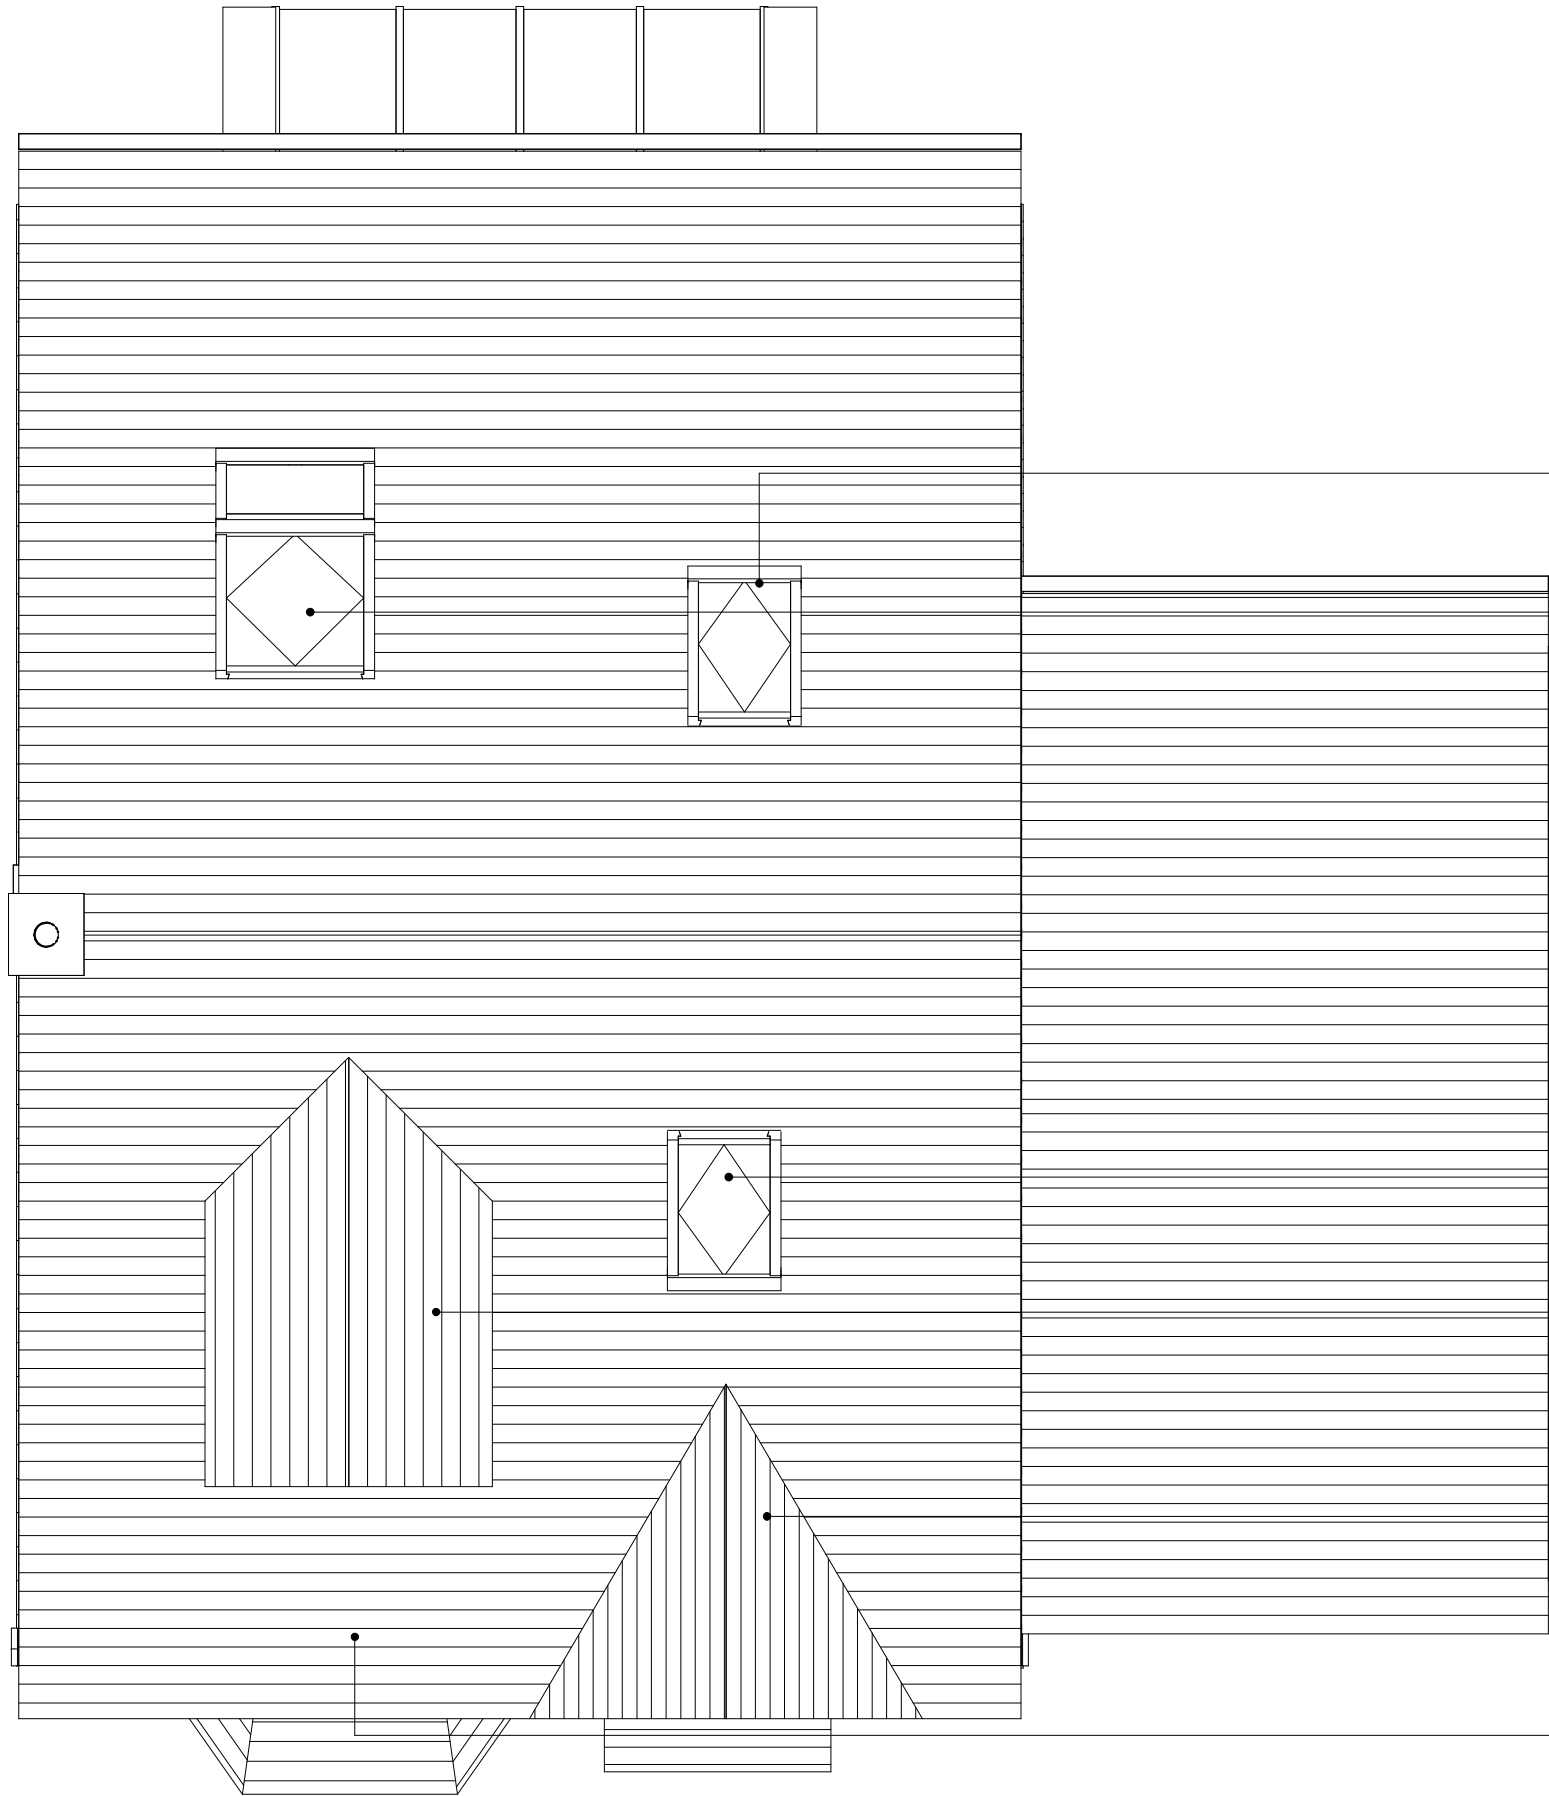


0 m

5 m

10 m

North

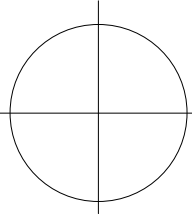

New double dark grey roof lights within existing roof slope to new bedroom. Top to be centre pivot, bottom to be fixed.

New dark grey centre pivot roof light within existing roof slope to new bathroom.

New dark grey centre pivot roof light within existing roof slope to new landing.

New lead dormer with new window to match existing. New roof tiles and bargeboards to match existing

New wall dormer - scale and design to match existing. Roof tiles and bargeboard to match existing/reused.

Existing wall dormer demolished to line of roof and roof structure and tiles made good to match existing.

ctd architects

Clerk Bank House
Clerk Bank
LEEK
Staffordshire
ST13 5HE

t : 01538 373477
f : 01538 386503

e : info@ctdarchitects.co.uk
w : www.ctdarchitects.co.uk

ctd architects © 2019

- This drawing is copyright.
- All dimensions to be checked on site before proceeding.
- Contractor must notify the architect of any discrepancies before proceeding.
- Contractor to check/adjust dimensions of new work to suit existing conditions. Do not assume existing structure or details are plumb, square or level.
- All drawings to be read in conjunction with all other consultants drawings and specs.

Client

Mr & Mrs Rowan

Project
20 Carr Brook Way
Melbourne, Derbyshire
DE73 8LH

Title
Roof Plan

Amended for Planning Issue
Description

Scale 1 : 50 | Size A3 | Drawn AC | Chk'd MM | Date 19/09/19

Status **PLANNING ISSUE**

Job No. 1907 | Drawing No. AL07 | Rev. A