


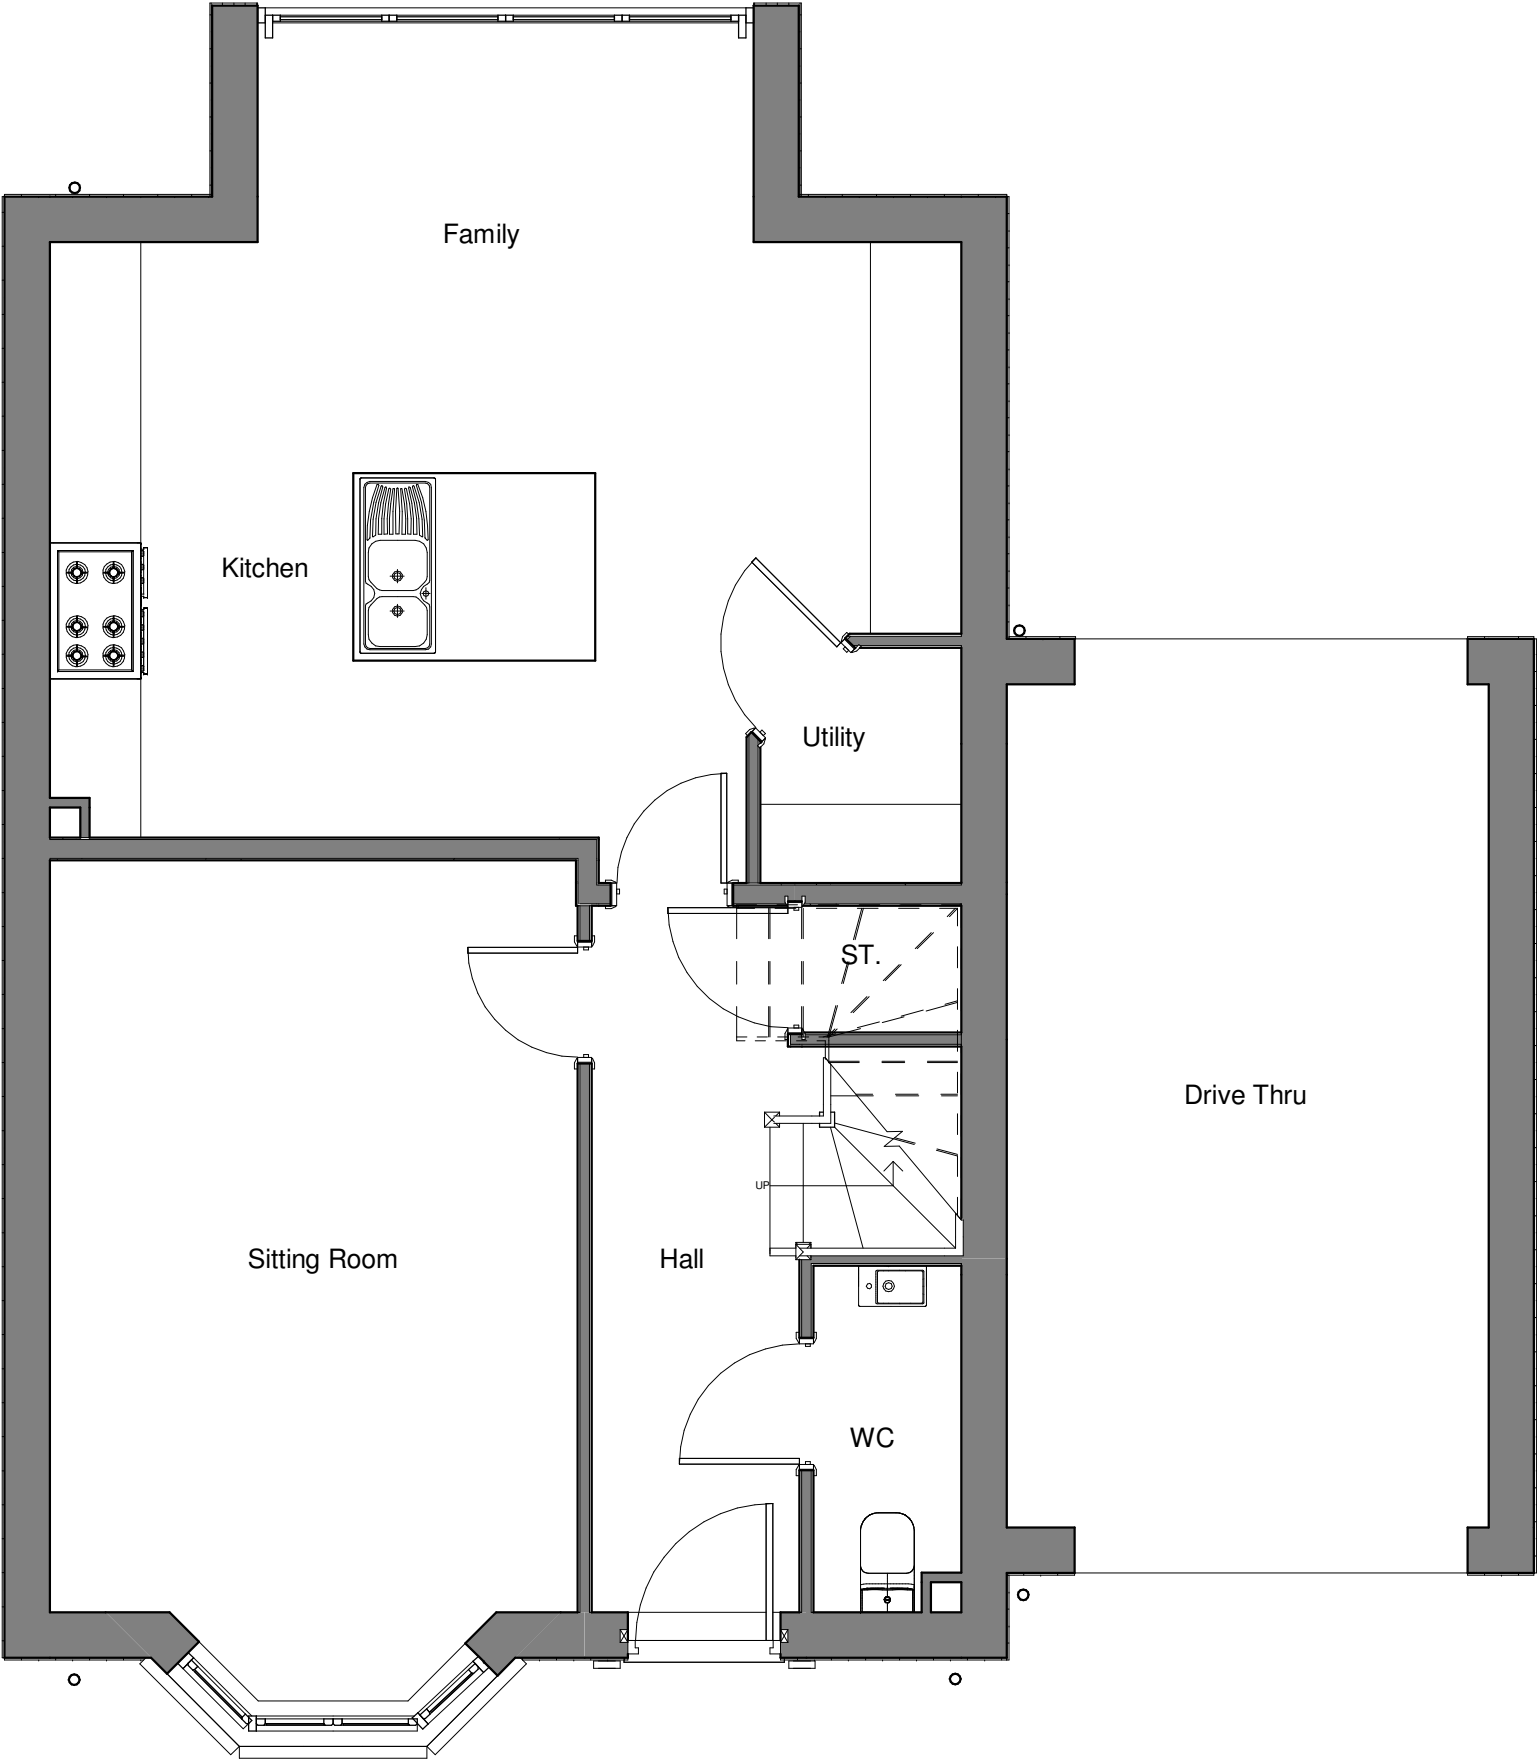


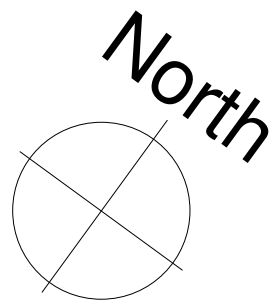

Ground Floor Plan

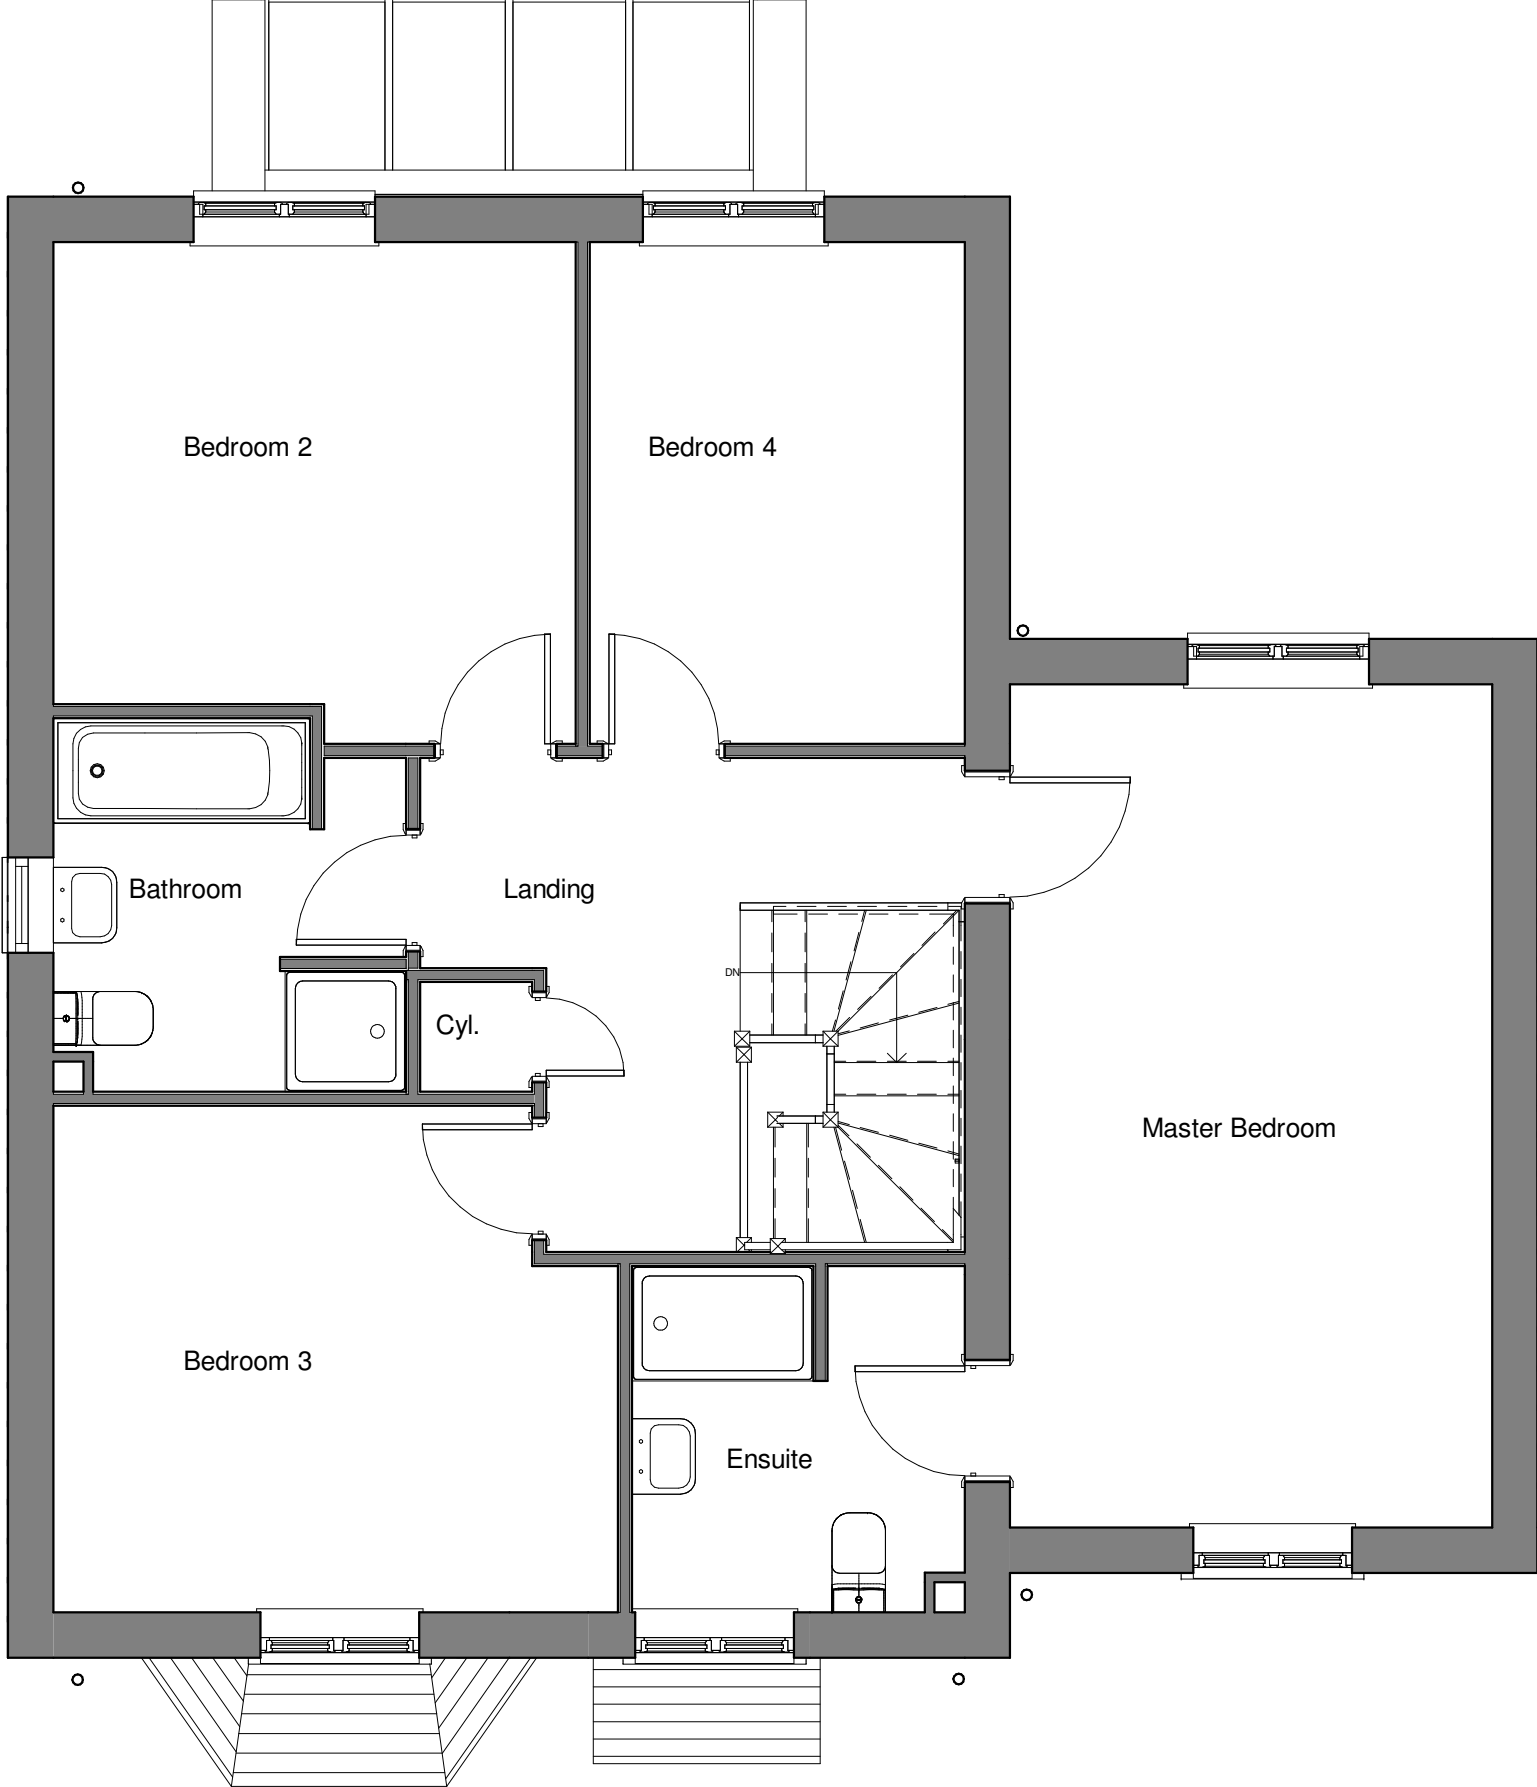

First Floor Plan

 

A	19/09/19	AC	Amended for Planning Issue		
Rev	Date	Drawn	Description		
ctd architects			Clerk Bank House Clerk Bank LEEK Staffordshire ST13 5HE t: 01538 373477 f: 01538 386503 e: info@ctdarchitects.co.uk w: www.ctdarchitects.co.uk		
Client			Project 20 Carr Brook Way Melbourne, Derbyshire DE73 8LH		
Mr & Mrs Rowan			Status PLANNING ISSUE		
Title Floor Plans as existing			Job No. 1907	Drawing No AL04	Rev. A