




Castle Street

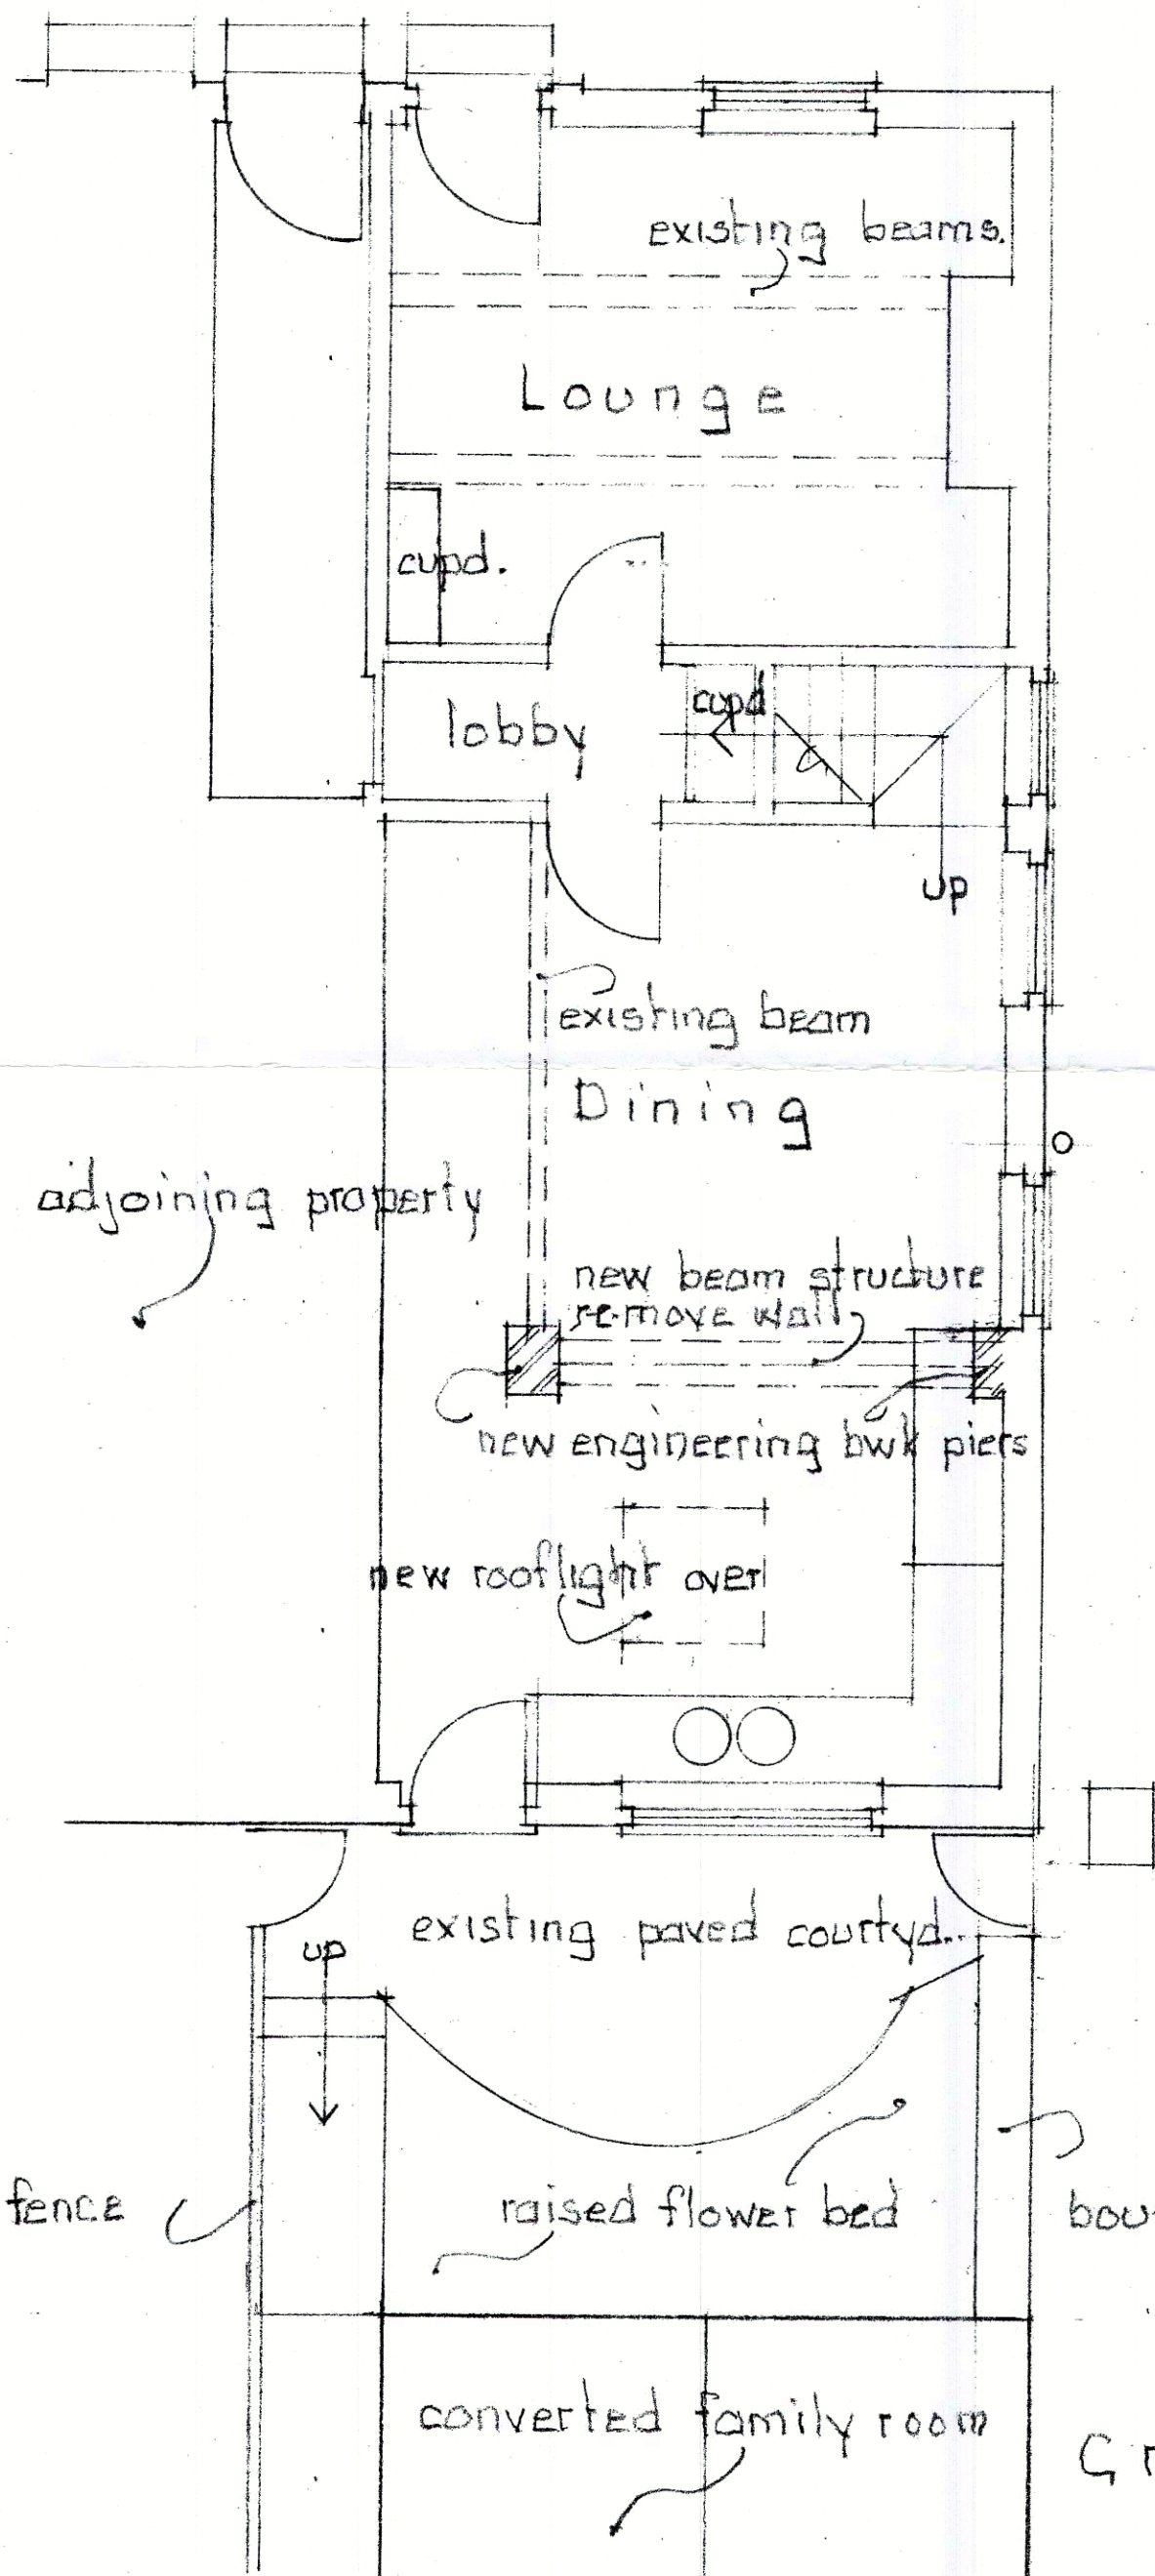

Ground Floor Plan

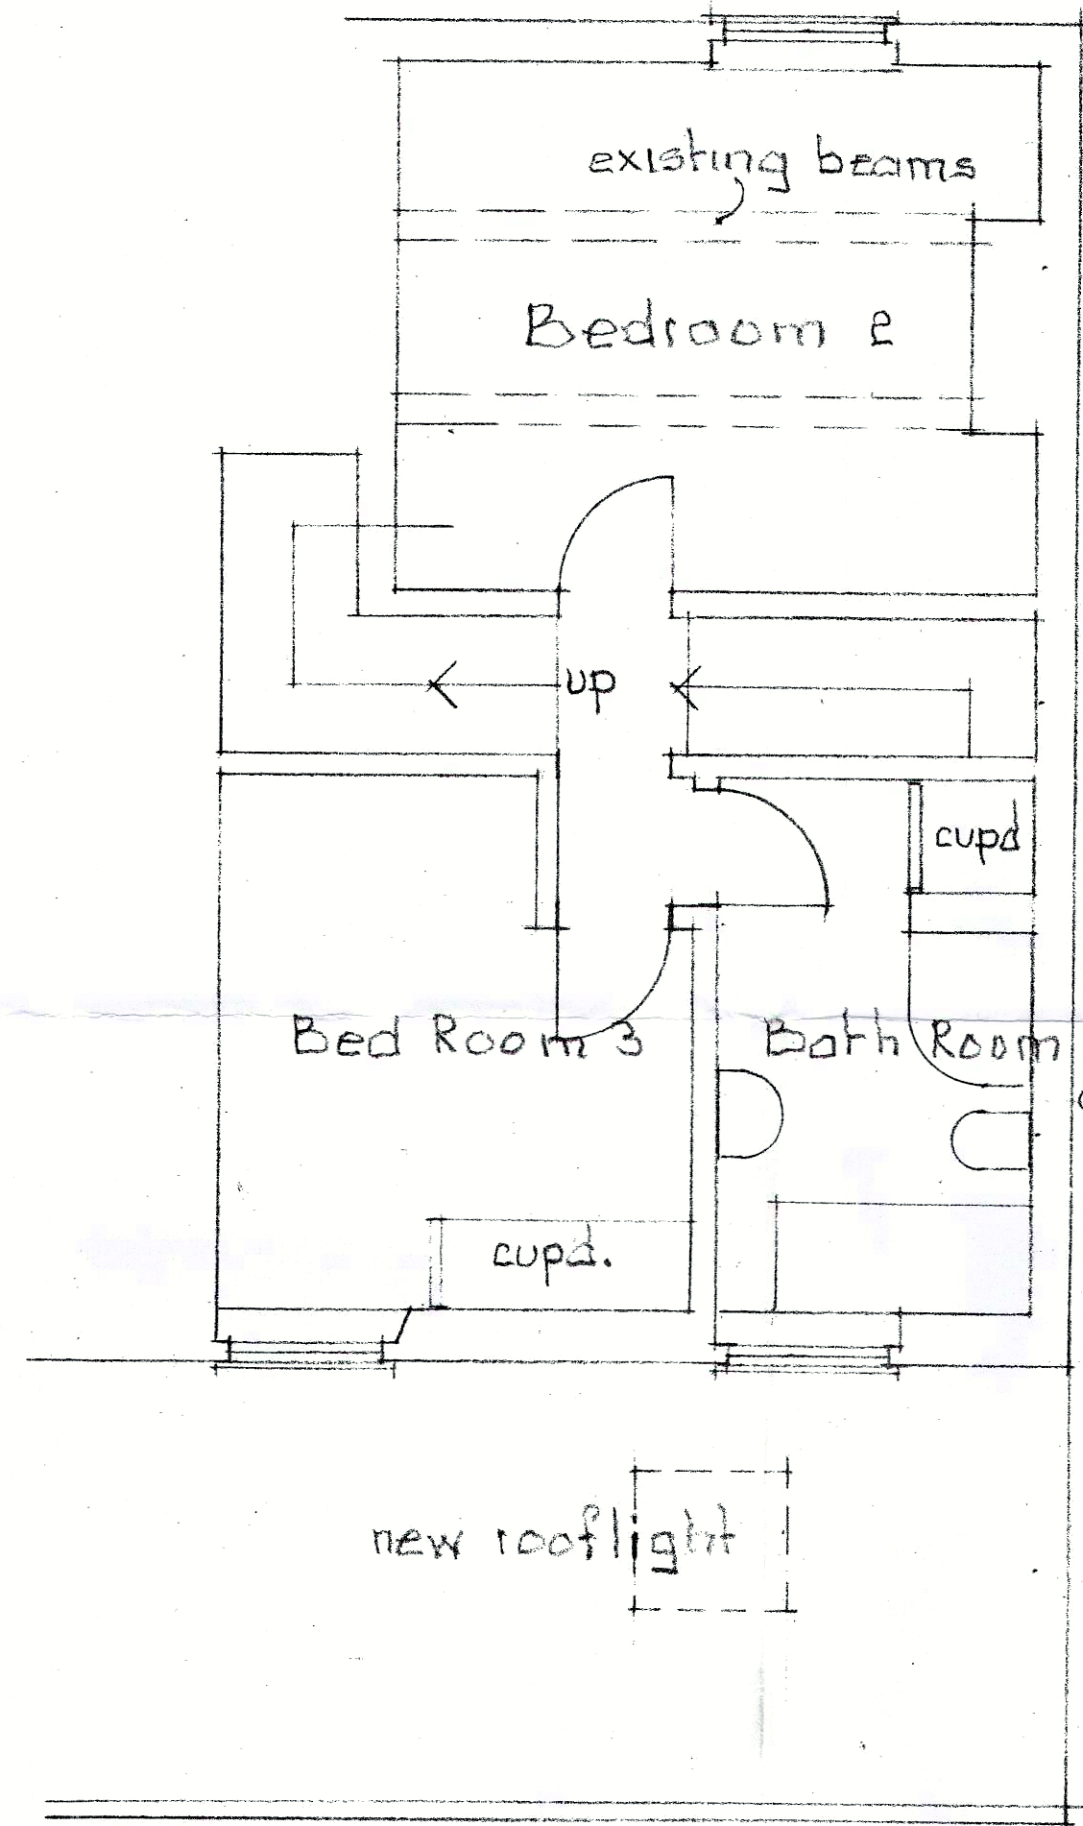

First Floor Plan.

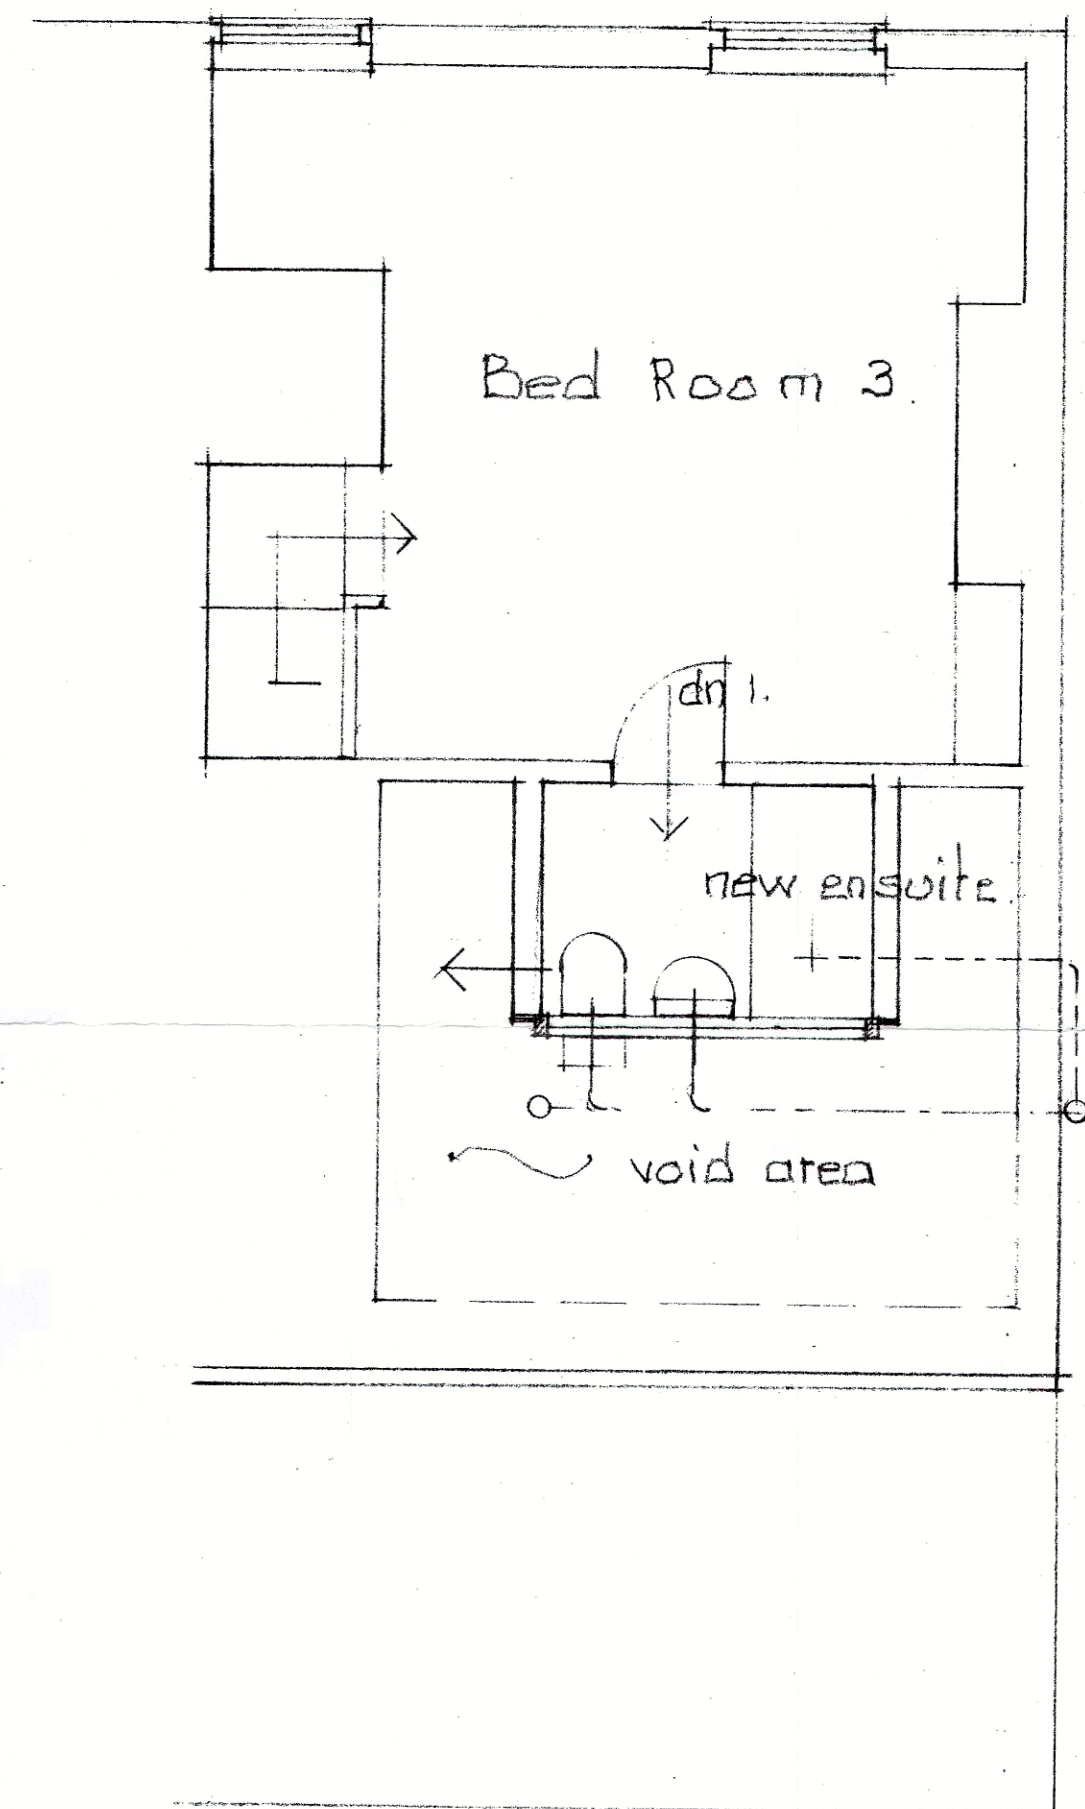

Second Floor Plan.

South Derbyshire District Council
30 AUG 2019
Community & Planning Services

Alterations to No. 55 Castle Street, Melbourne DE73 8DY.
Scale 1:50 Dwg. 420-D1.