


NOTES

All dimensions must be checked on site and only scaled from this drawing for planning purposes only

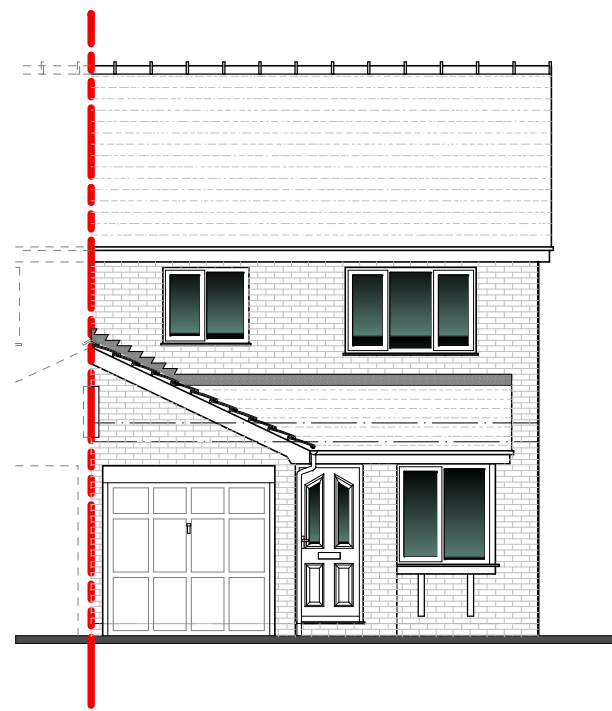


EXISTING FRONT (N) ELEVATION
1:100






EXISTING SIDE (W) ELEVATION
1:100




EXISTING REAR (S) ELEVATION
1:100

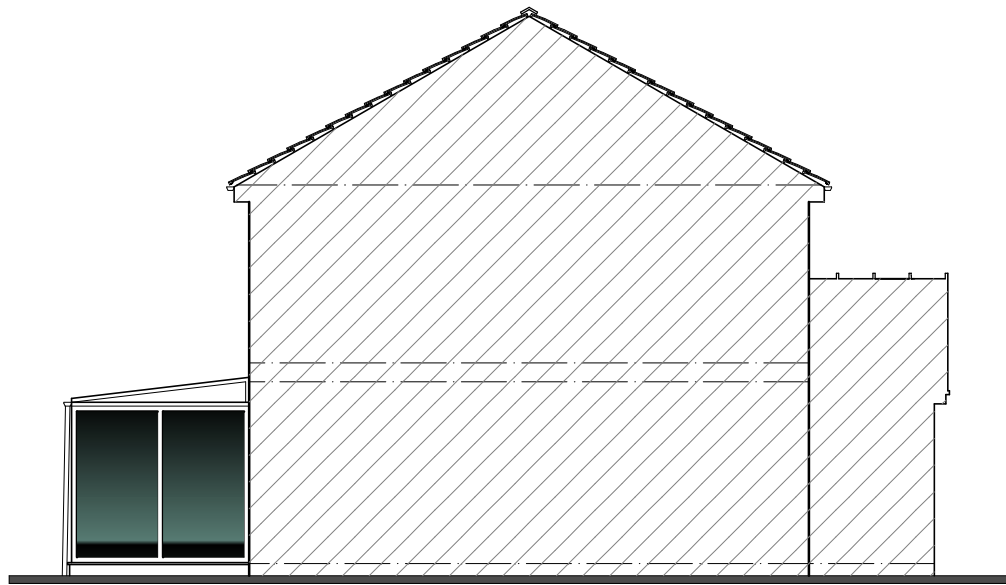

EXISTING SIDE (E) ELEVATION
1:100

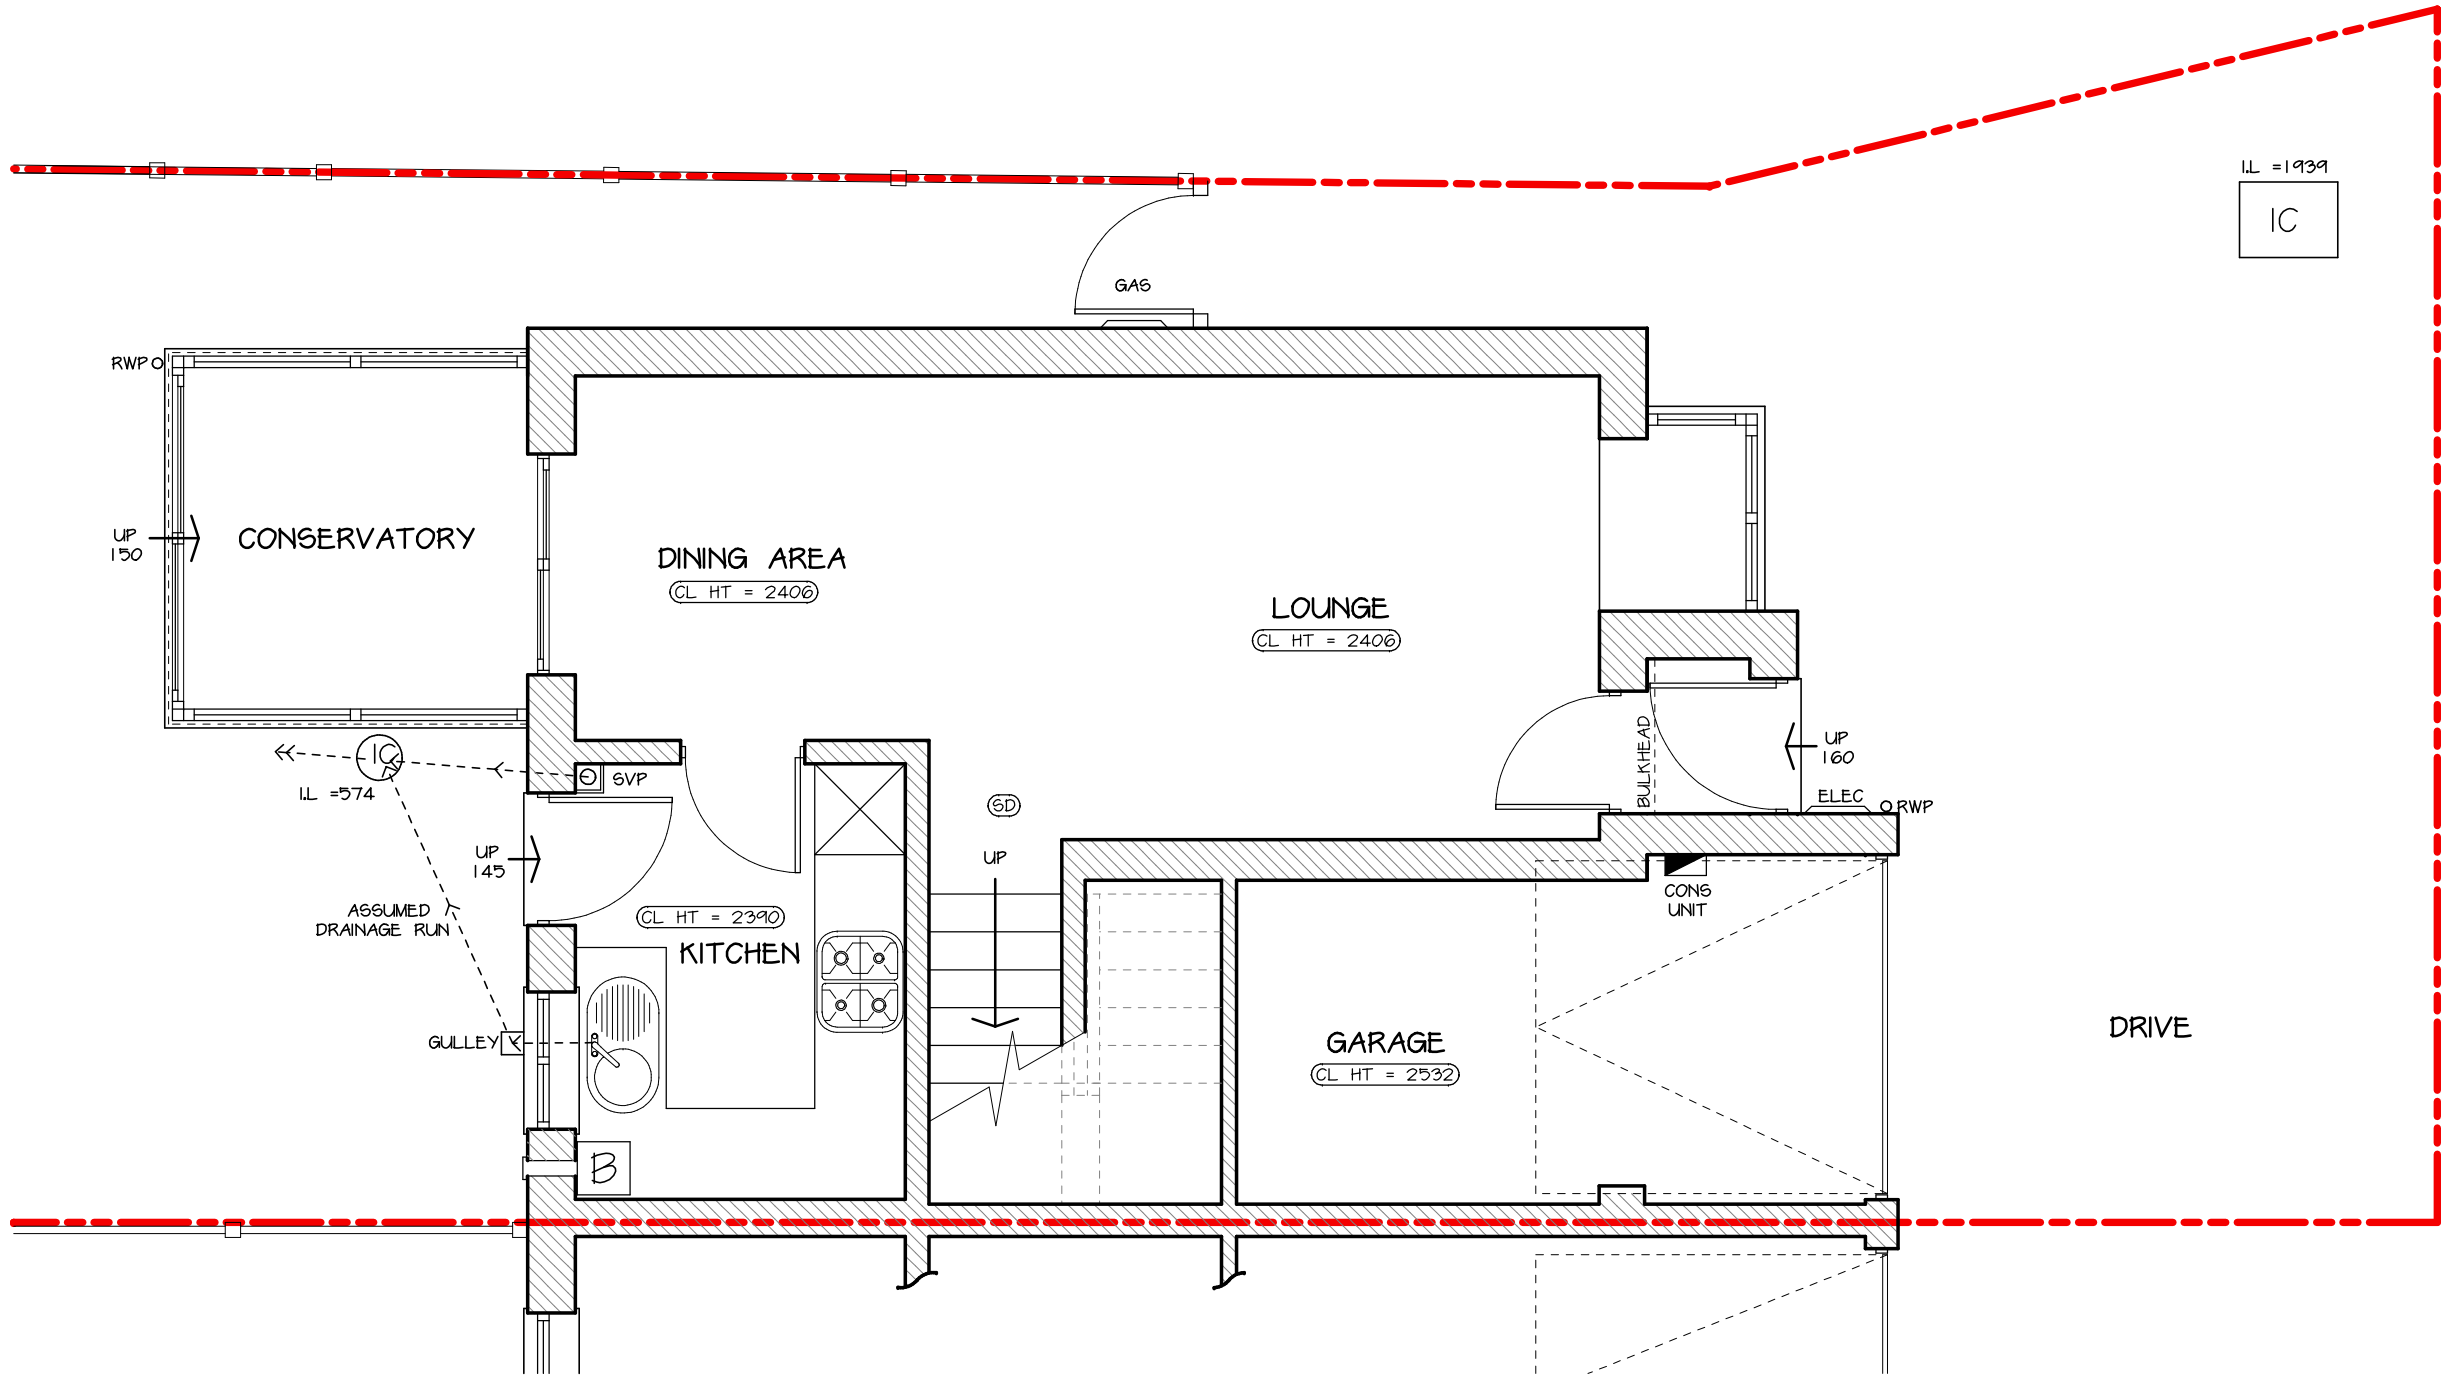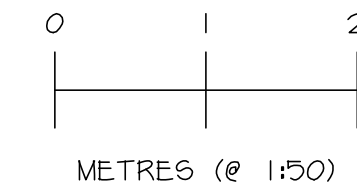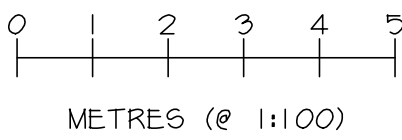

EXISTING GROUND FLOOR PLAN
1:50

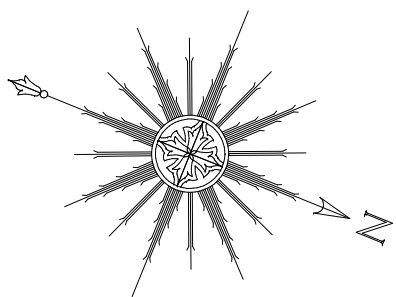

Date	Revisions

© copyright

Client
MR PRICE & MISS BUCK

Location
61 COACH WAY WILLINGTON DERBY DE20 6ES

Proposal
SINGLE STOREY FRONT & REAR EXTENSIONS & INTERNAL ALTERATIONS

Drawing Title
EXISTING GROUND FLOOR PLAN AND ELEVATIONS

Scale
1:50 & 1:100

Date	AUG 2020	Drawn by	KJL
------	----------	----------	-----

Org No.	J2893-03	Revision	
---------	----------	----------	--



MAKING PLANS
architecture

Ivy Lodge, Twyford Road, Willington, Derby, DE65 6DE
T/F 01283 703160 E info@makingplans-architecture.co.uk
W www.makingplans-architecture.co.uk