




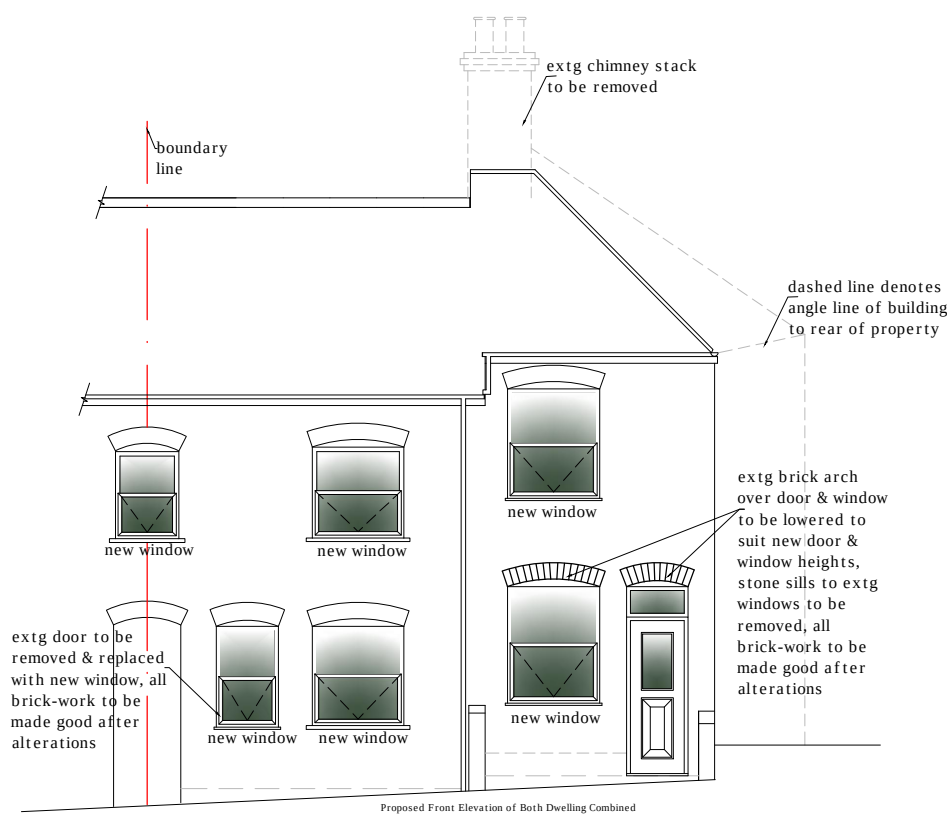


Proposed Front Elevation
(West)
Scale 1 : 100

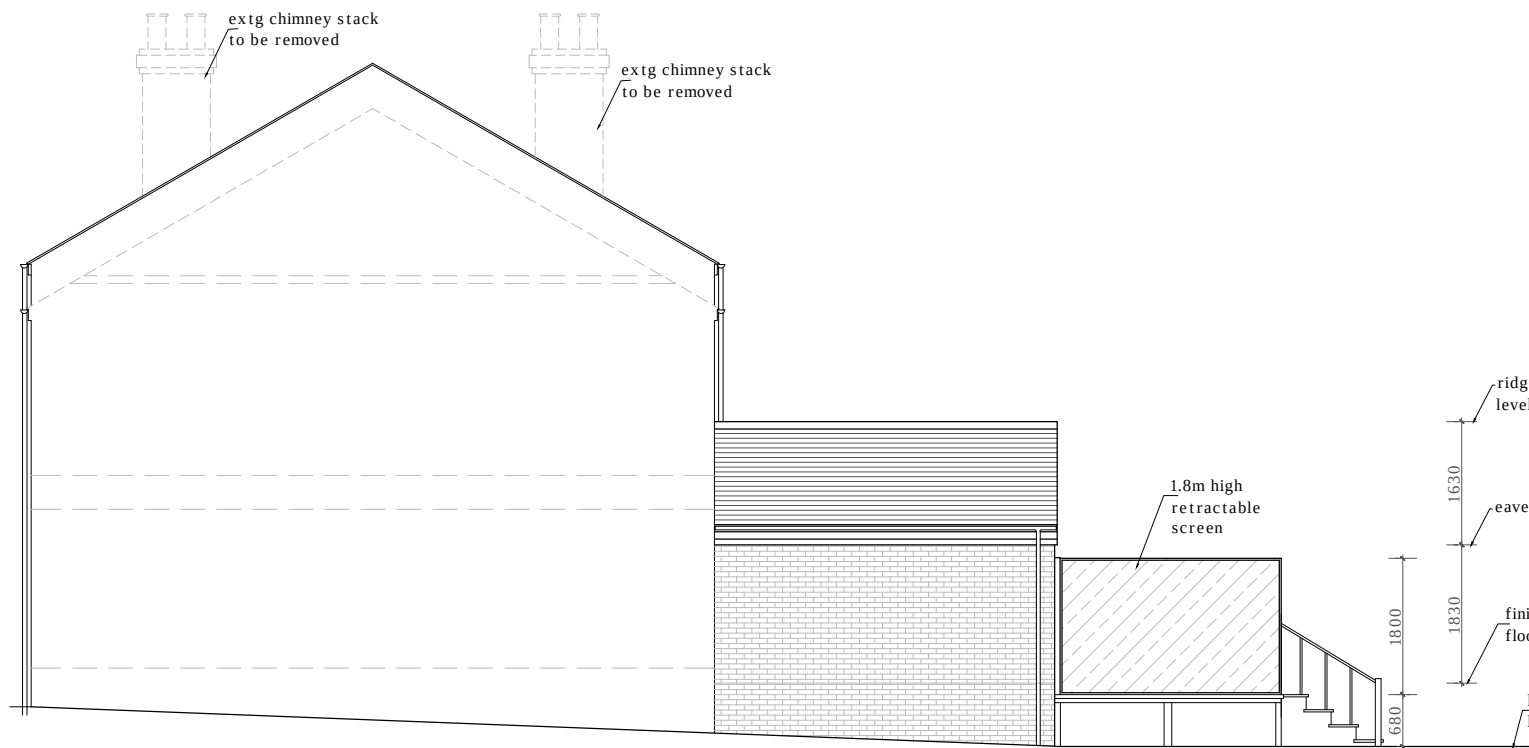


Proposed Side Elevation
(South)
Scale 1 : 100

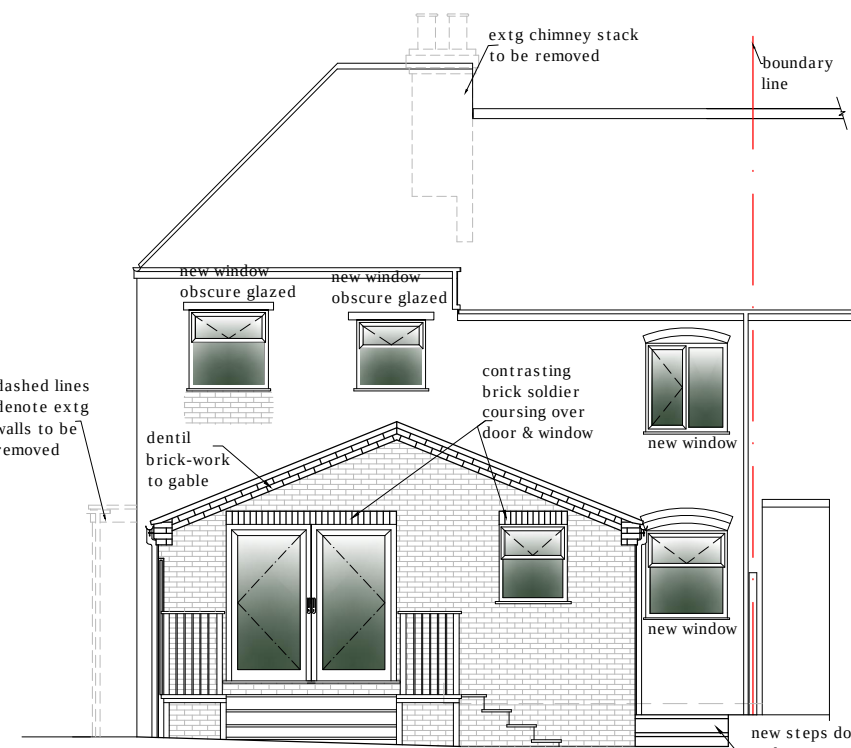


Proposed Rear Elevation
(East)
Scale 1 : 100

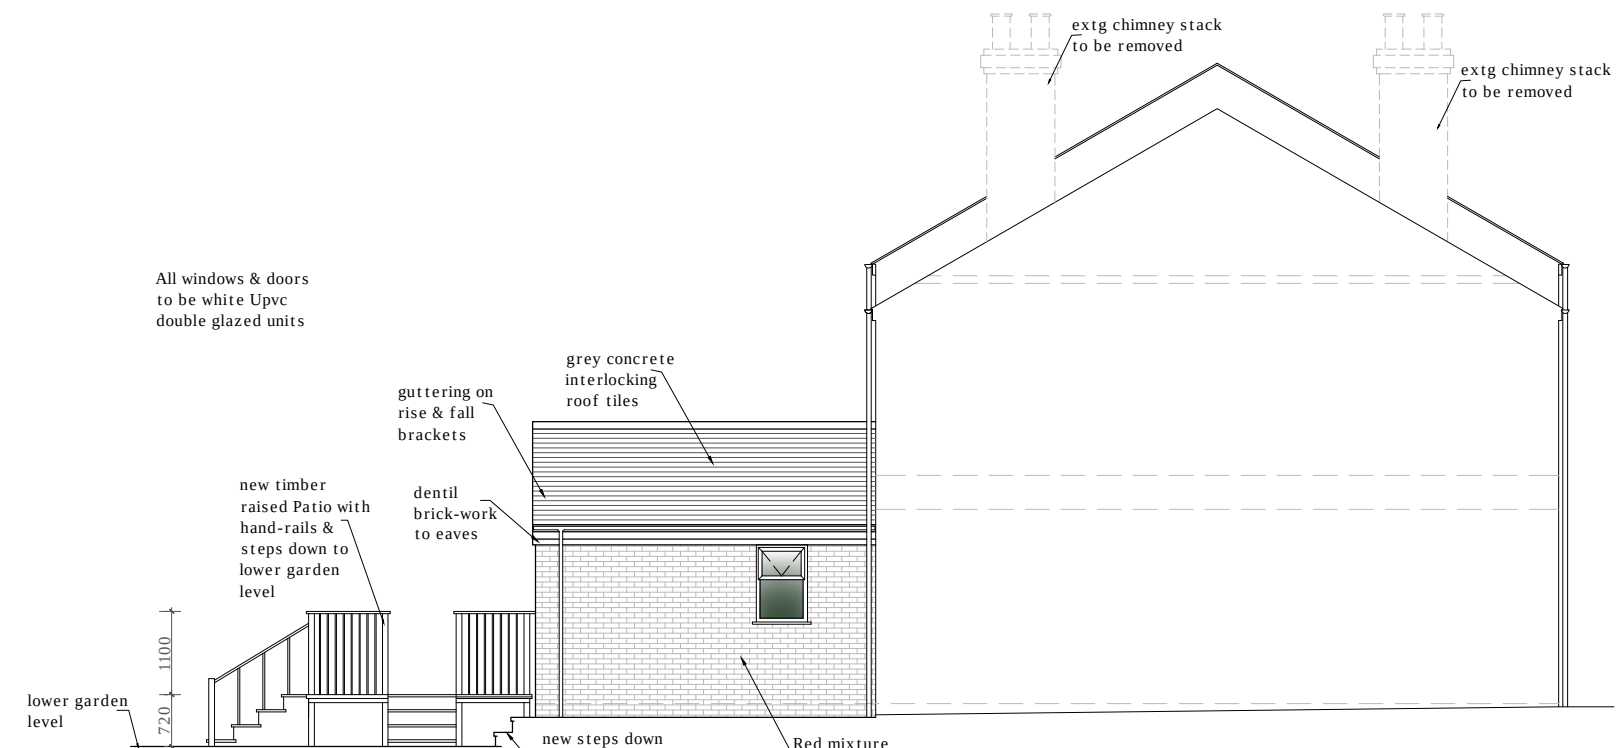


Proposed Side Elevation
(North)
Scale 1 : 100

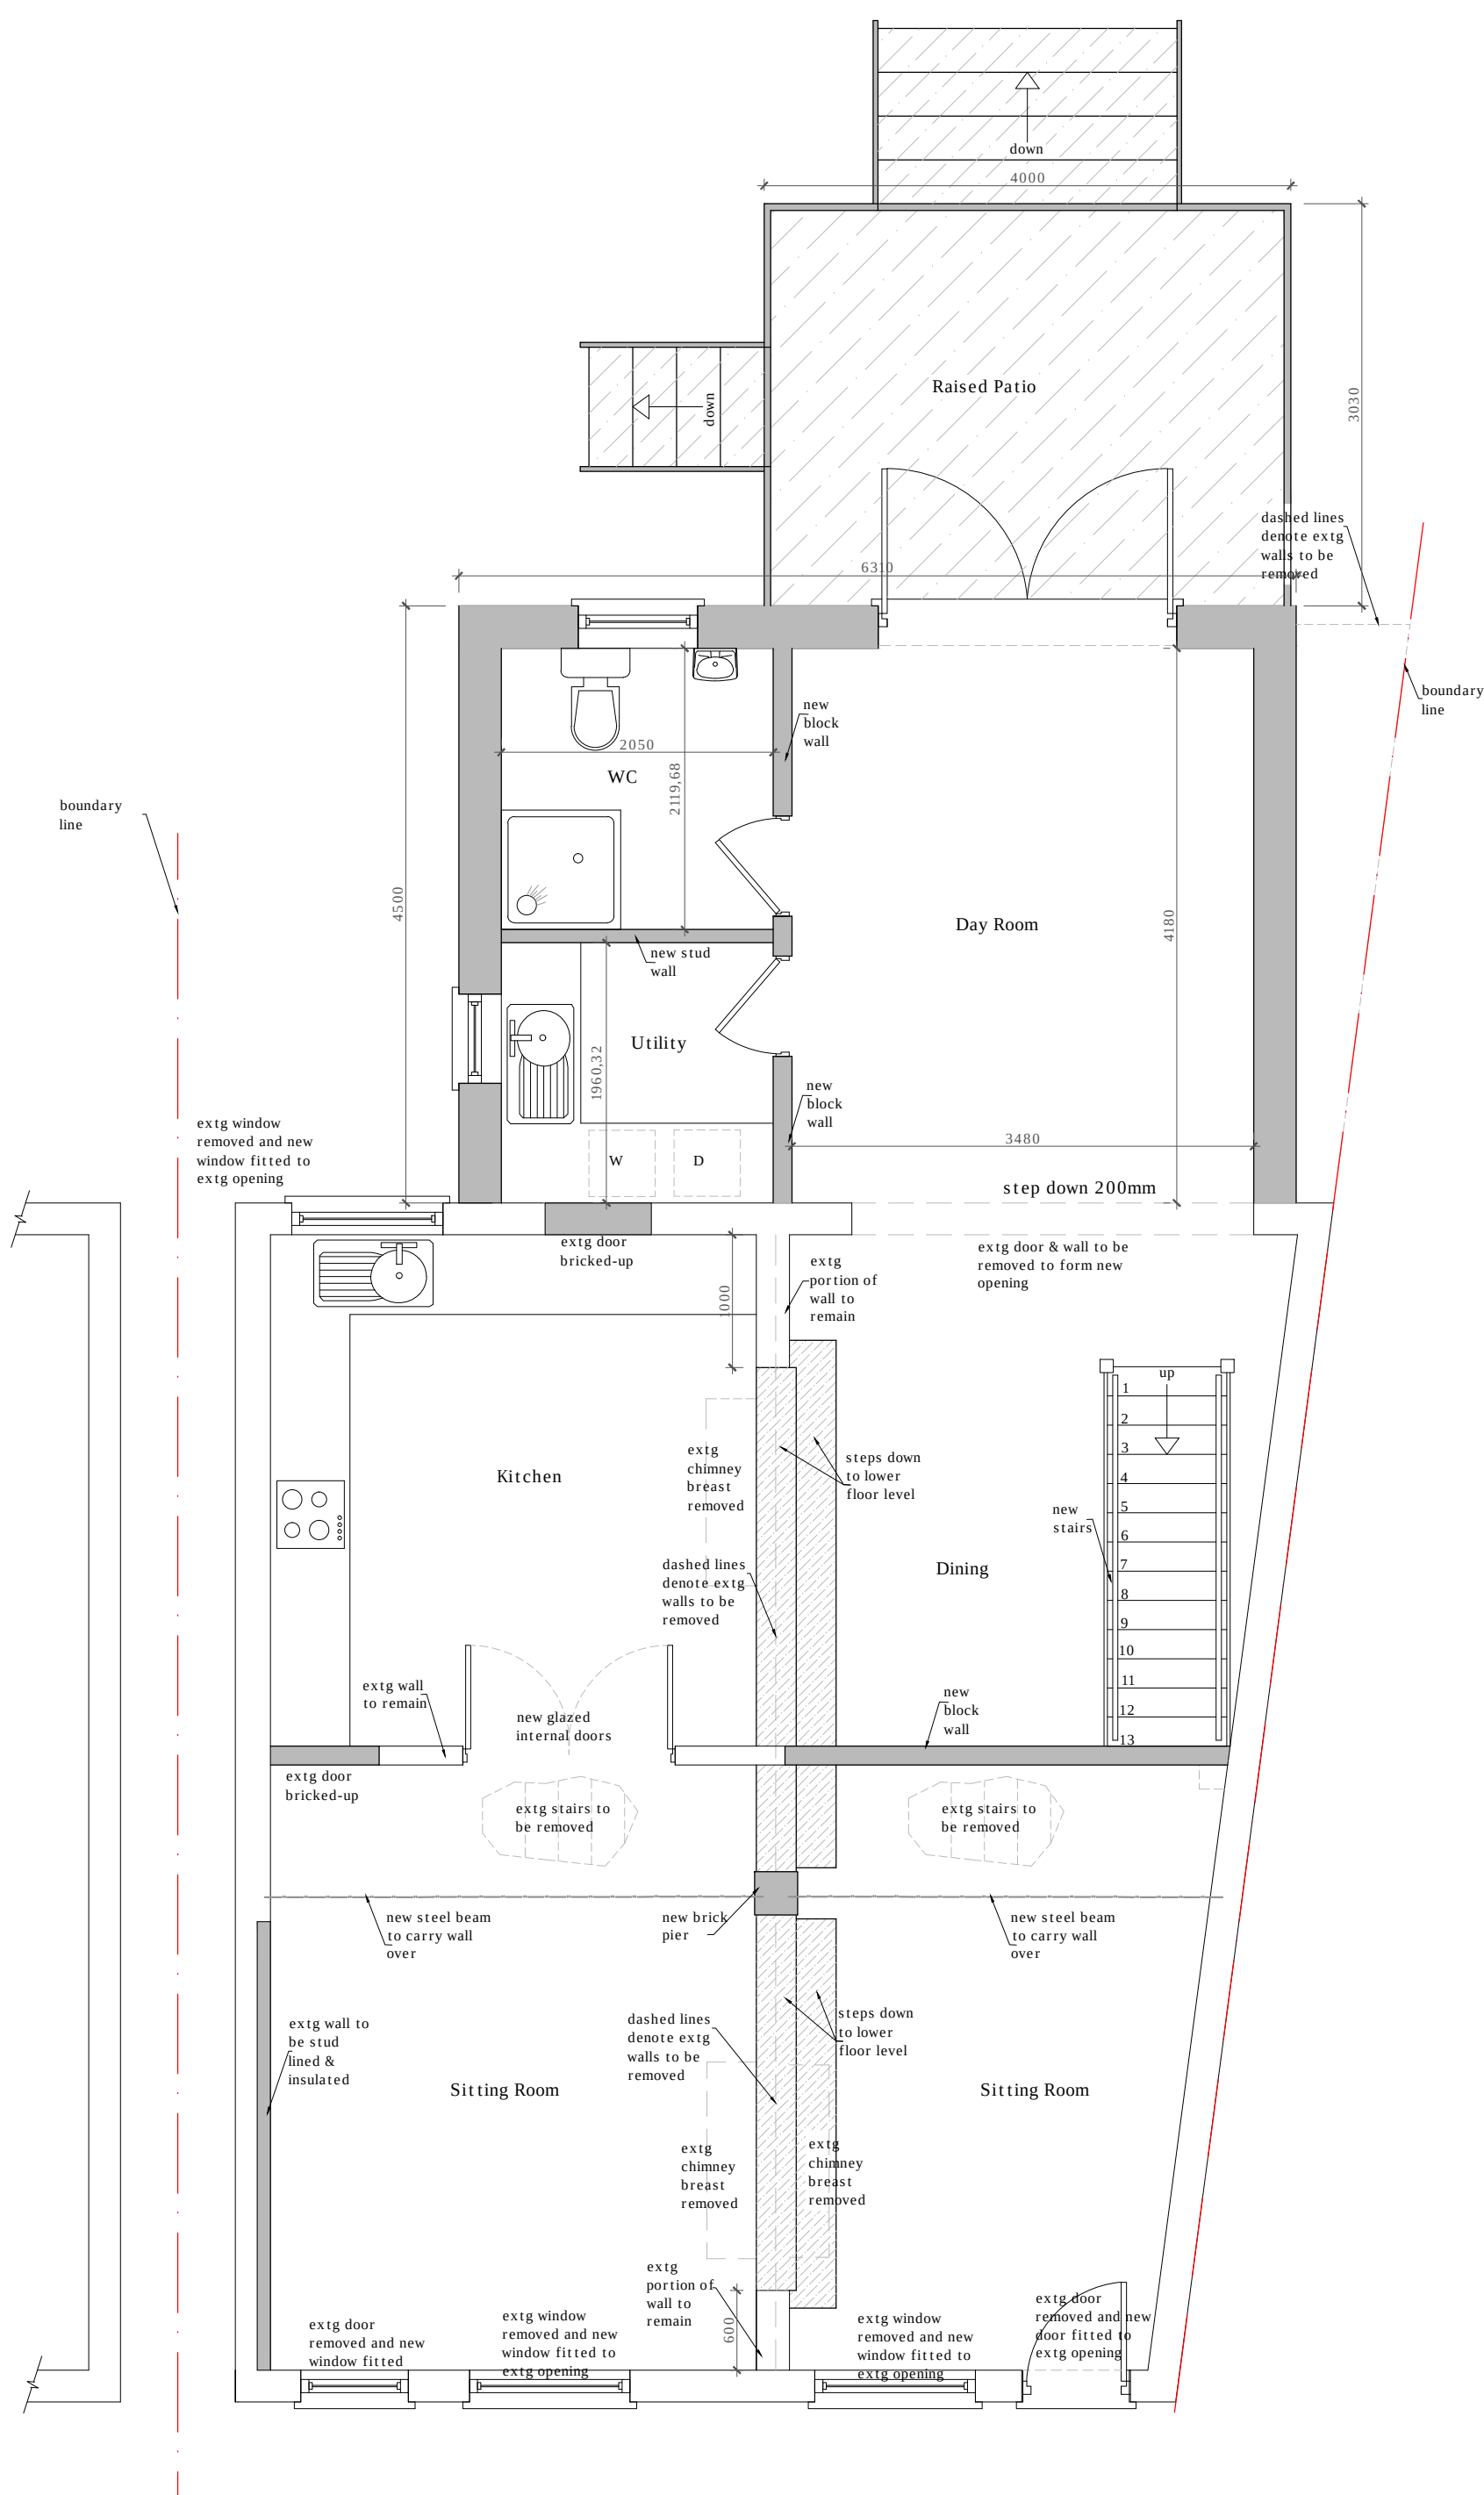


Proposed Ground Floor Plan
Scale 1 : 50

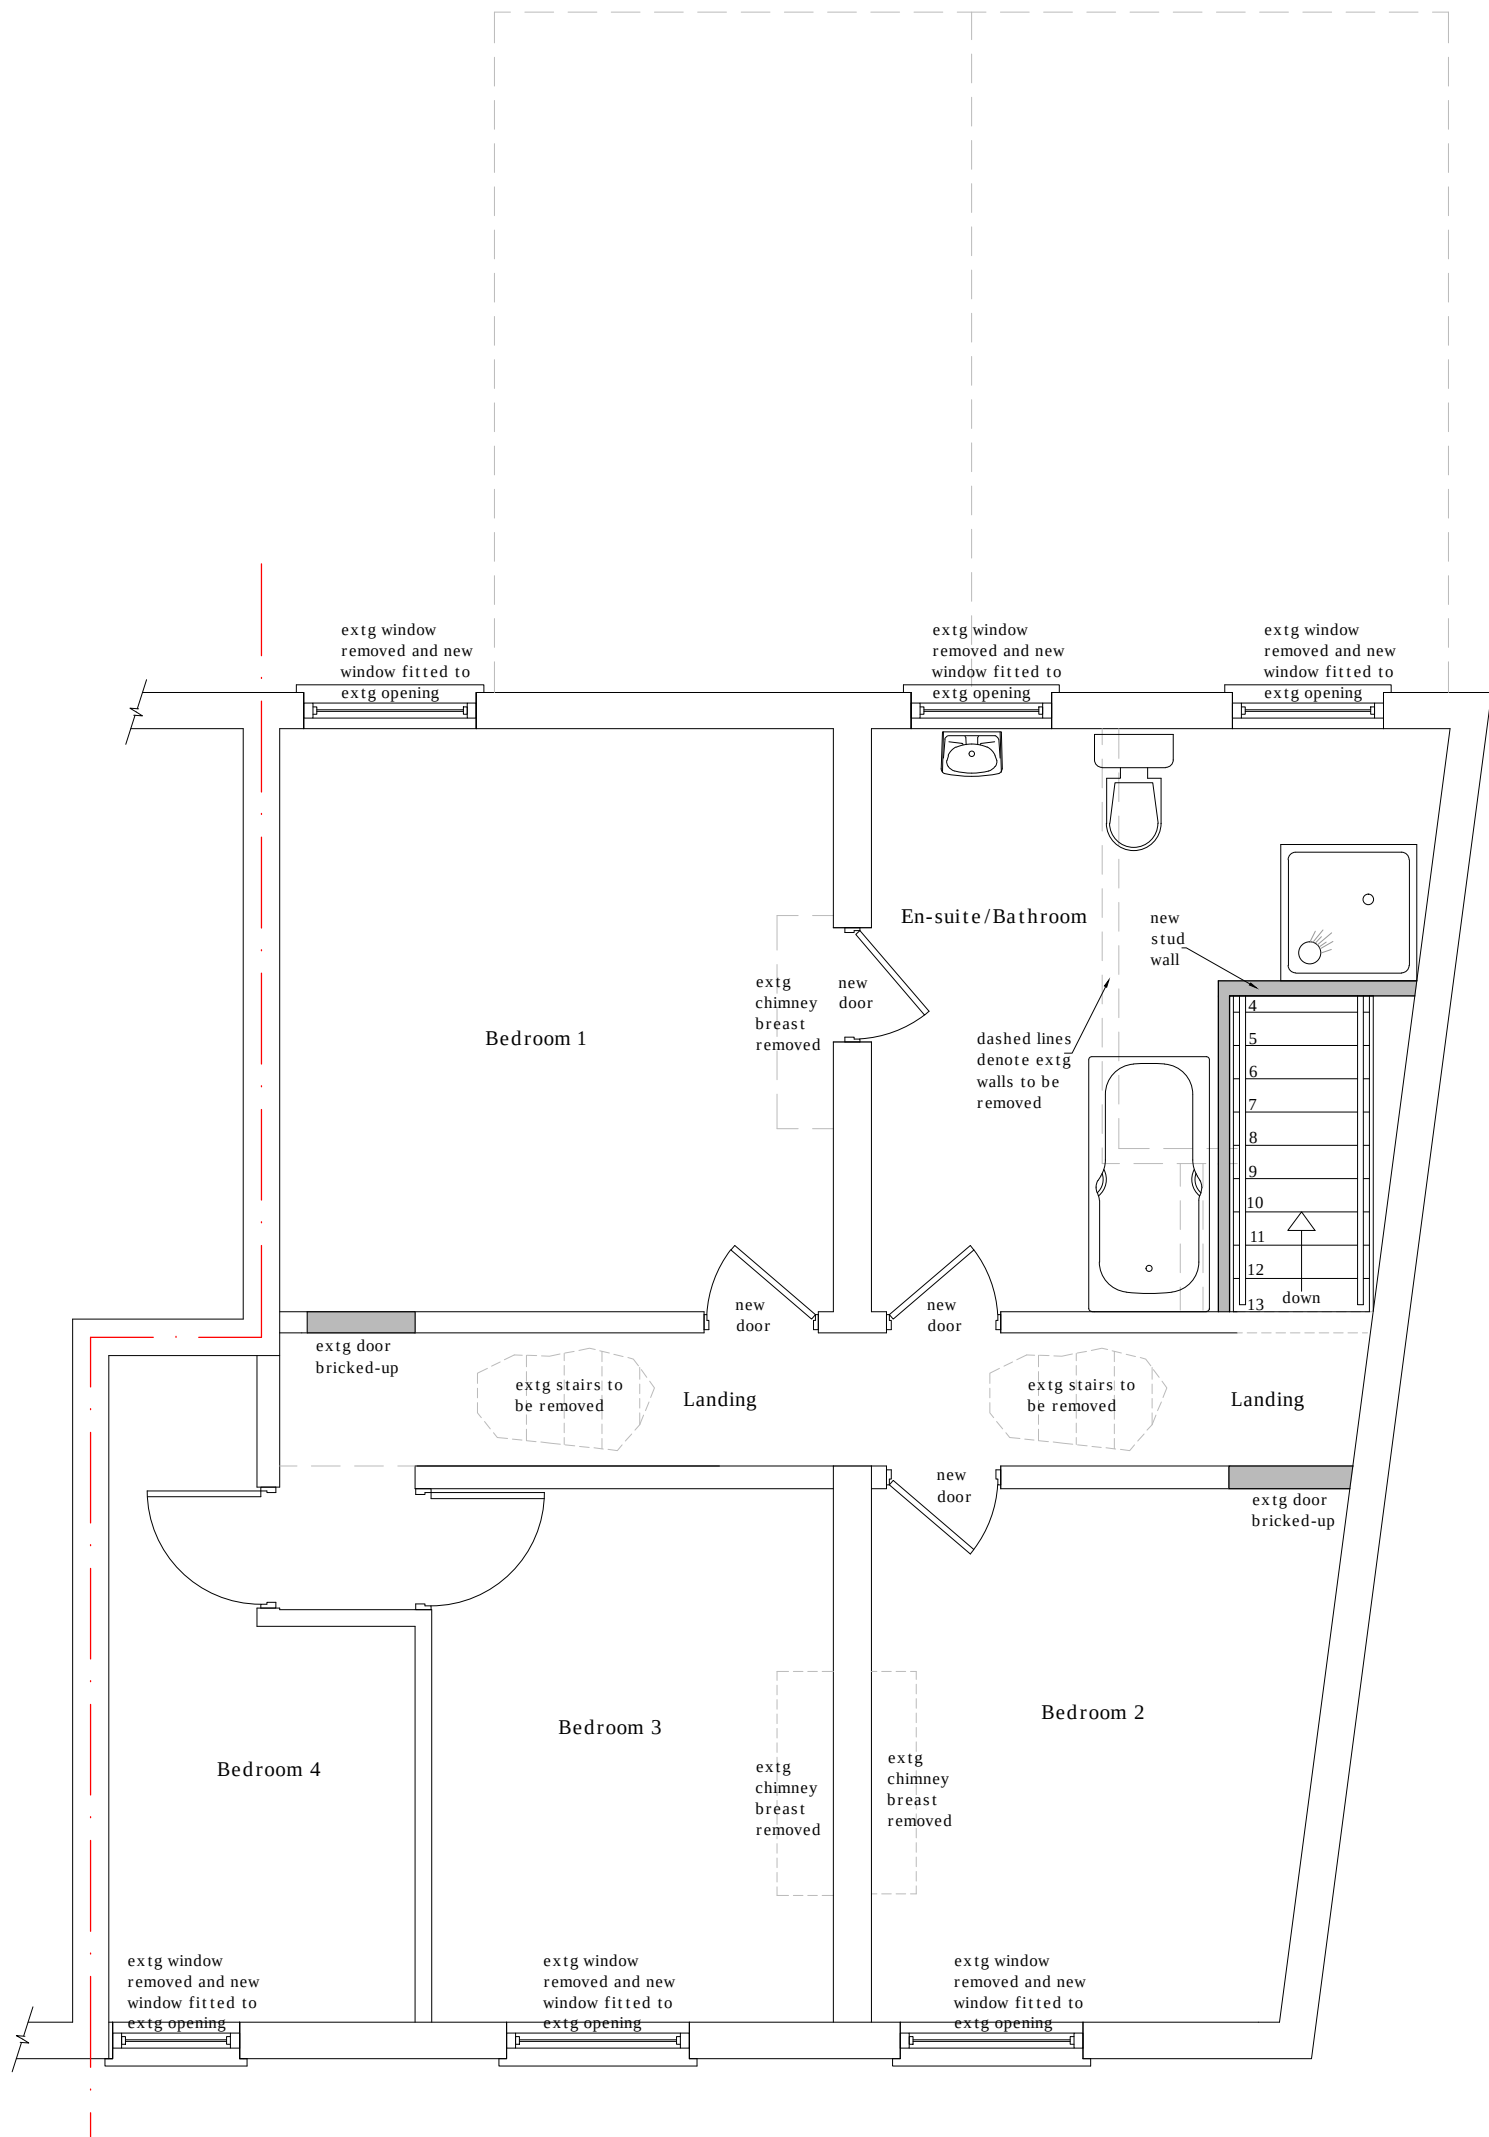

Proposed First Floor Plan
Scale 1 : 50

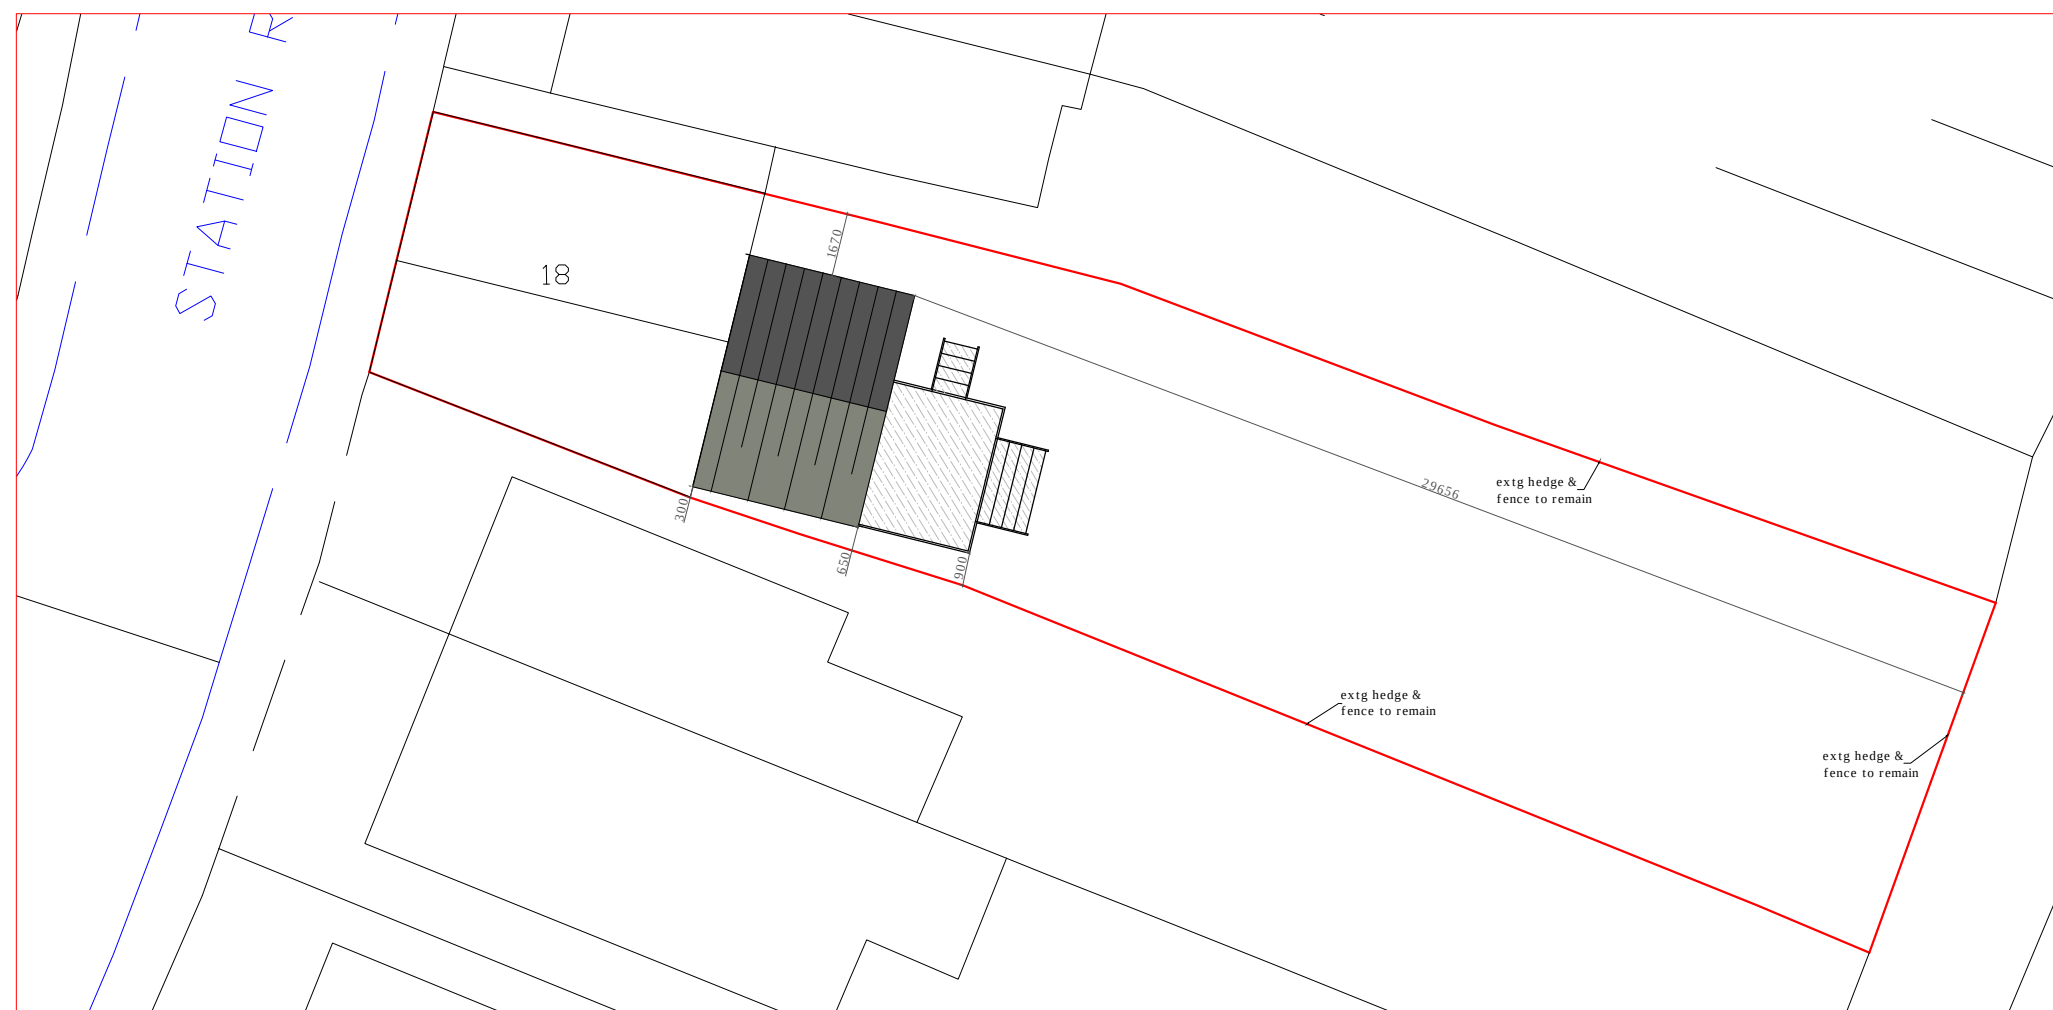

Proposed Site Plan
Scale 1 : 200

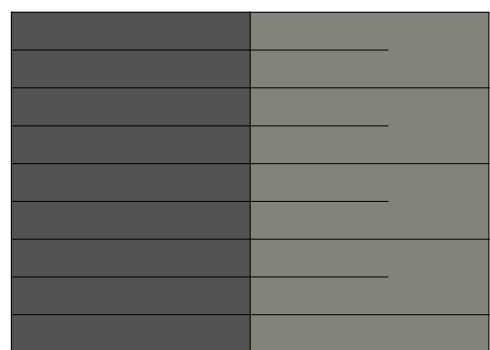

Proposed Roof Plan
Scale 1 : 100

DO NOT SCALE:
From this drawing all dimensions are in millimetres unless otherwise stated any discrepancies are to be reported to Lacey & Owen Architectural Services Ltd.

RELEVANT DRAWINGS:
This drawing is to be read in conjunction with all other relevant drawings and details

DRAWING COPYRIGHT:
This drawing and all other relevant drawings is the property of Lacey & Owen Architectural Services Ltd. and should not be copied or altered in any way without prior consent

PLANNING ISSUE

REV	BY	DATE	DETAILS
A	SAL	18/08/2019	ENTRANCE DOOR & WINDOWS TO FRONT ELEVATION ALTERED IN LINE WITH CLIENT'S INSTRUCTION

PROPOSED

Change of use from 2 No Terraced Houses into 1 No Single Dwelling, the Demolition of Existing Rear Extensions & the Erection of a Single Storey Rear Extension, with Raised Rear Patio & Internal Alterations

LOCATION

18 & 16 Station Rd
Woodville
Swadlingcoate
Derby's
DE11 7DX

CLIENT

Mr A Byers

DRAWING TITLE

Details as Proposed

DRAWN BY	DATE	DWG. NO	REV
SAL	August 2019	SL:001. 02. R	A

SCALES	@ A1	1:50	1:100	1:200
--------	------	------	-------	-------



T: 0115 944 5138
E: enquiry@laceyandowen.co.uk
www.laceyandowen.co.uk

Autocad License number, 610-00037122 © 1997