



Site Plan - Scale 1:1250 @ A3

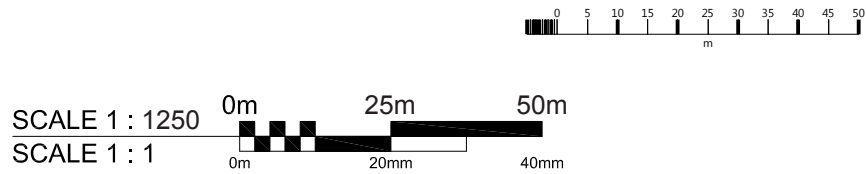

Site Plan - Scale 1:500 @ A3

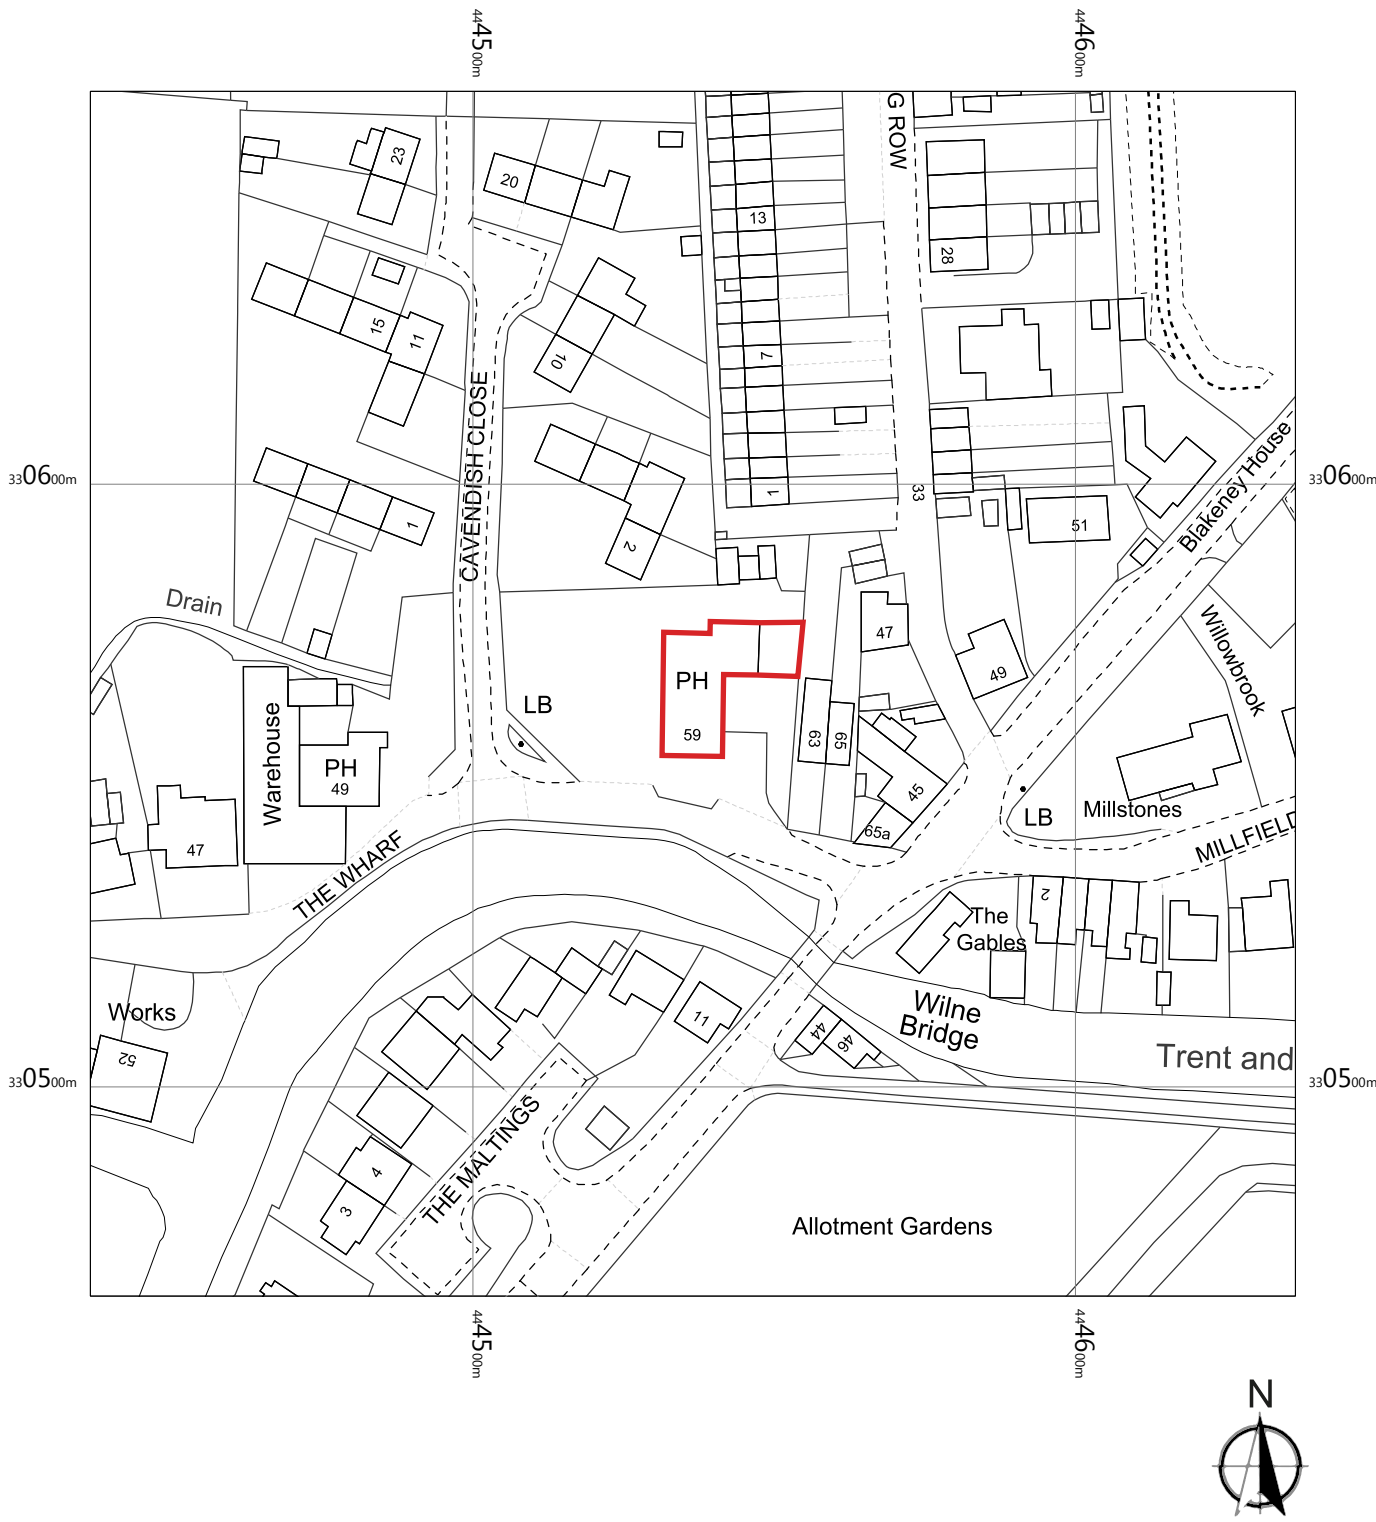