




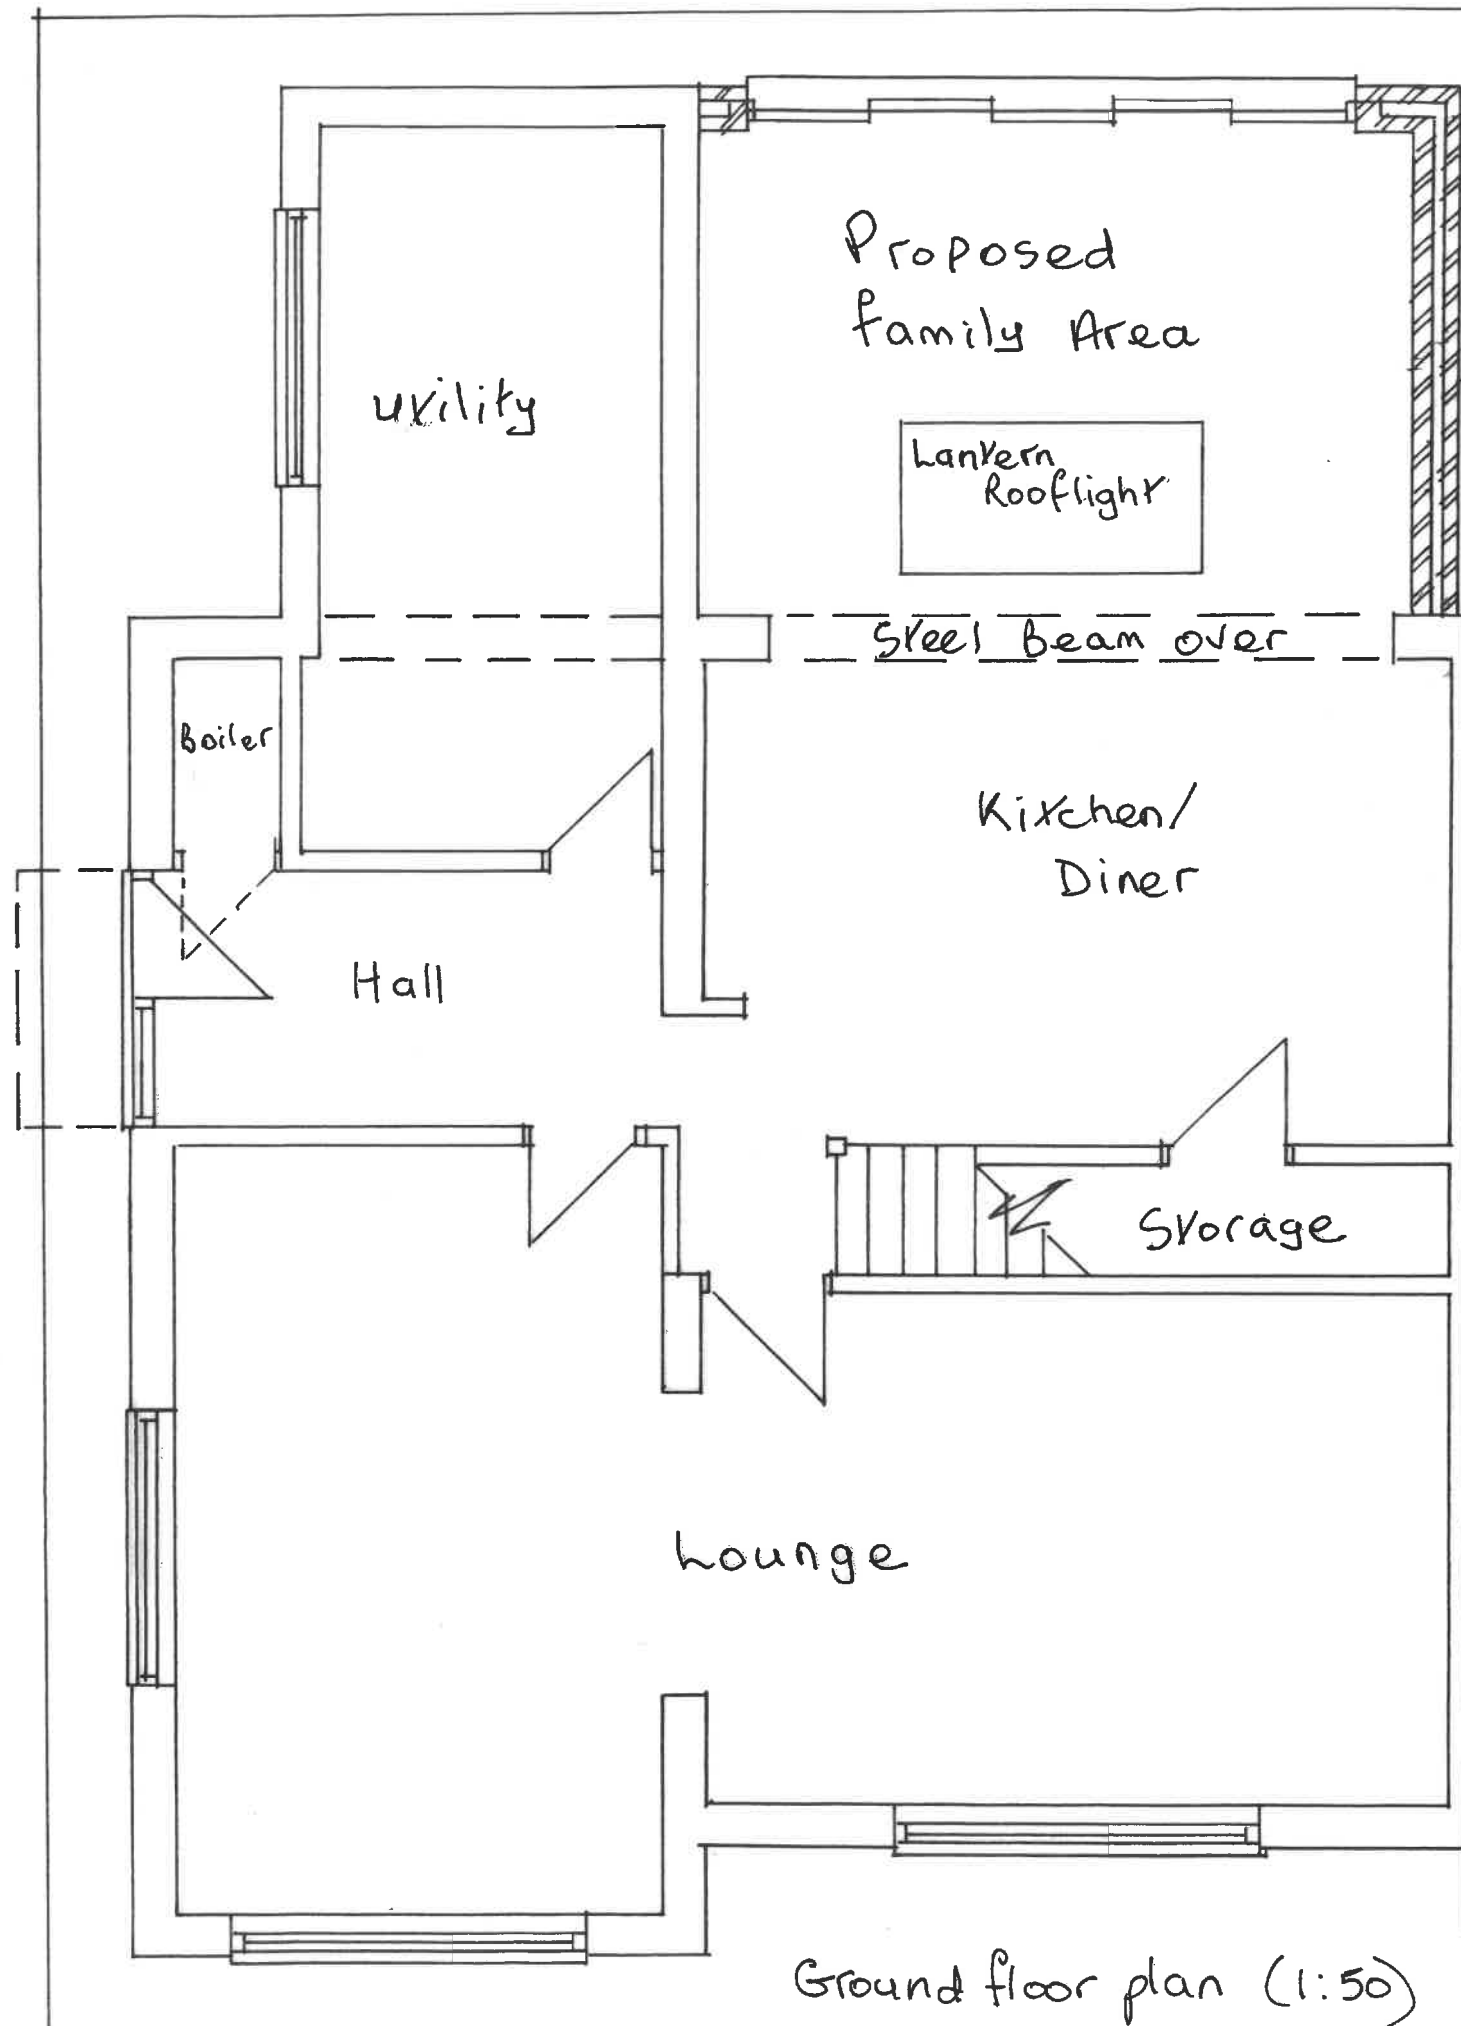


Rear Elevation Scale 1:100

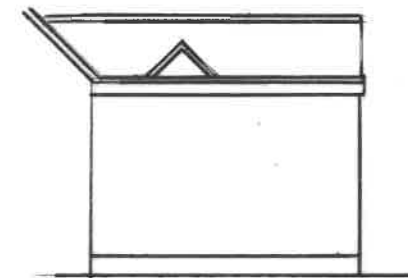

Side Elevation 1:100

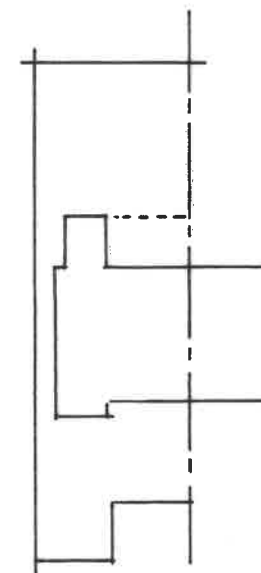

Site Plan 1:500

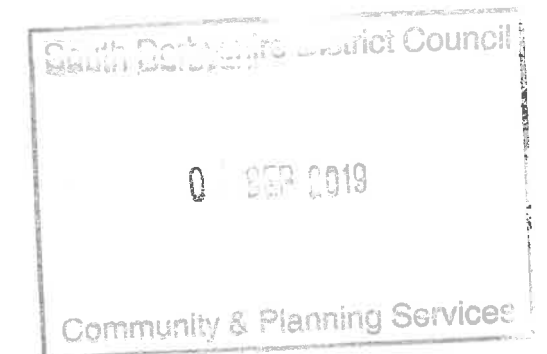

Proposed Rear Extn
at 16 Elm Drive
Hilton Derbyshire
Rev 1