




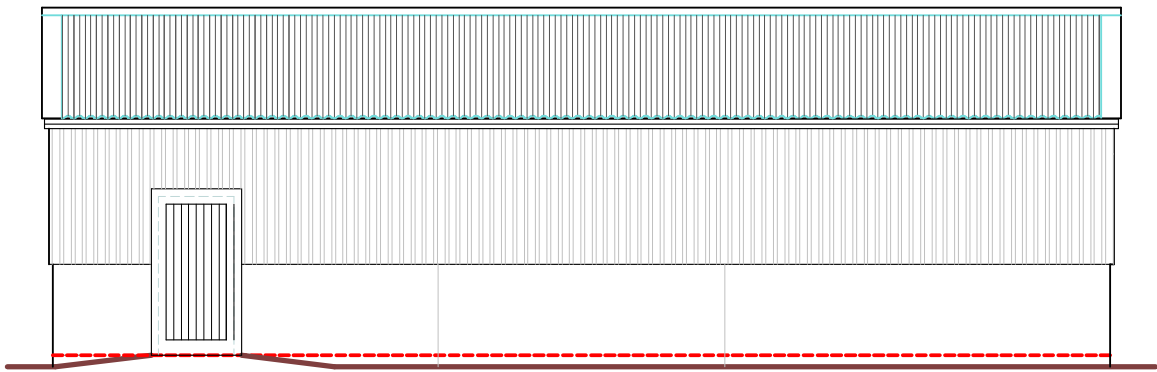


North East elevation

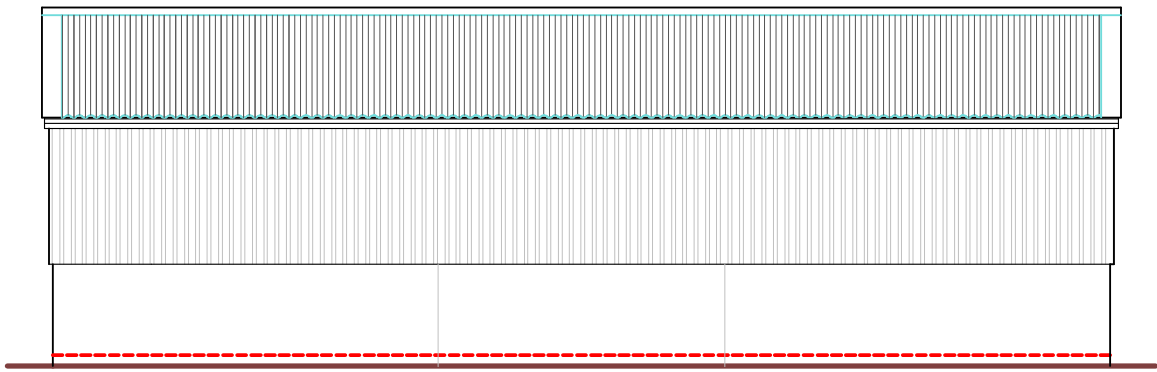


South West elevation

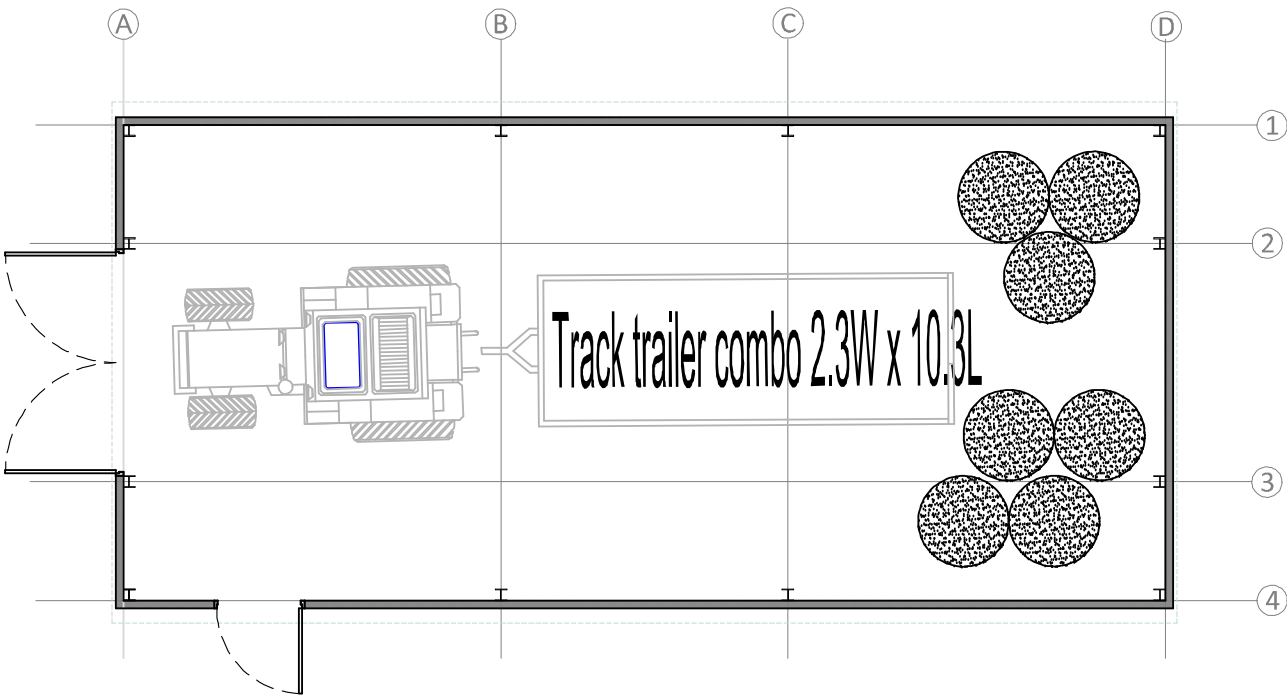

Ground floor plan

 

The proposed structure is a steel portal frame structure which is to be bolted onto a new concrete slab. All the voids between the steel columns are to be filled with 1m high pre-cast concrete panels. The upper face is to be clad with vertical trapezoidal cladding system painted BS18B17 Gull Grey and fixed to cladding rails. The roof is to be finished with the same trapezoidal cladding system in BS18B29 Slate Blue. The structure shall have a large set of timber double doors and single access door to the side elevation.

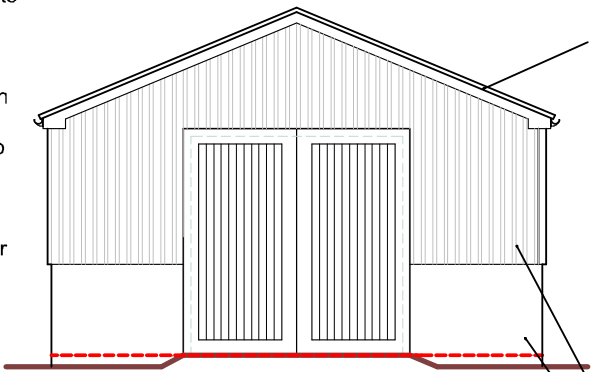


South East elevation

Insulated profile metal cladding painted BS12B29 Juniper Green.




BS18B29 Slate Blue

Upper face to be clad with BS12B29 Juniper Green trapezoidal cladding panels.
1m pre-cast concrete panels.

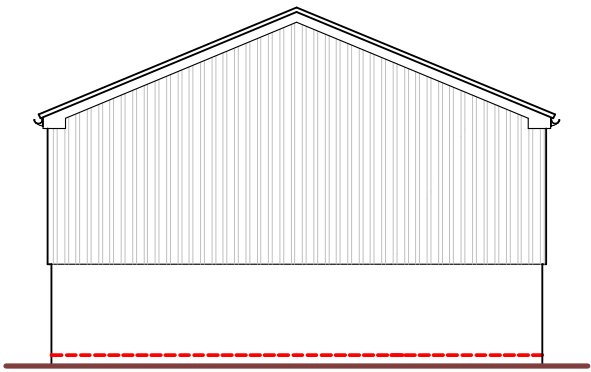

North West elevation

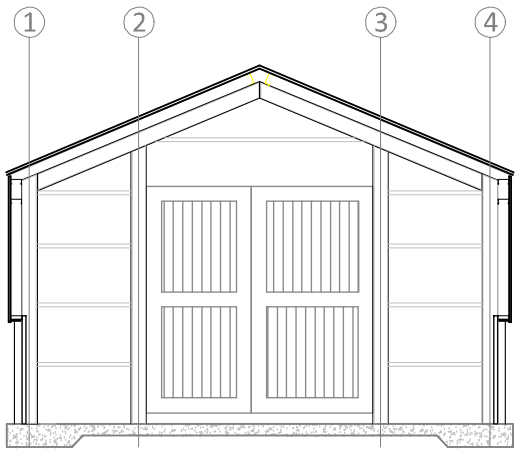

Section

DBD Architectural Consultancy Ltd ©2017

- 1. Copyright is vested with DBD Architectural Consultancy Ltd.
- 2. All dimensions to be checked on site before proceeding.
- 3. Contractor to check/adjust dimensions of new work to suit existing conditions. Do not assume existing structure or details are plumb, square or level.
- 4. Contractor must notify the architect of any discrepancies before proceeding.
- 5. All drawings to be read in conjunction with all other consultants drawings and specs.

Rev	Date	Description
E	25.09.19	Minor amendments
D	02.08.19	Minor amendments
C	08.02.19	Minor amendments
B	27.11.18	Minor amendments
A	22.11.18	Minor amendments

DBD Architectural Consultancy Ltd
50 Broad Street, Leek,
Staffordshire, ST13 5NS
01538 383118
mail@dbdconsultants.co.uk
www.dbdconsultants.co.uk

Mr G Dunncliff

Land at Manchester Lane, Hartshorne

Client

Land at Manchester Lane

Project

Title

Plans and elevations as proposed

Stage: Planning		
Sheet: A2	Date: 15.12.16	Job No: 1609-100
Scale: 1:100	Drawing Number: PL 55E	