



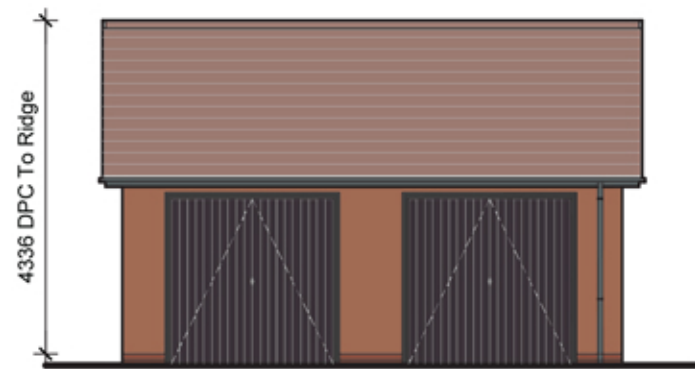


FRONT ELEVATION
Scale 1:100

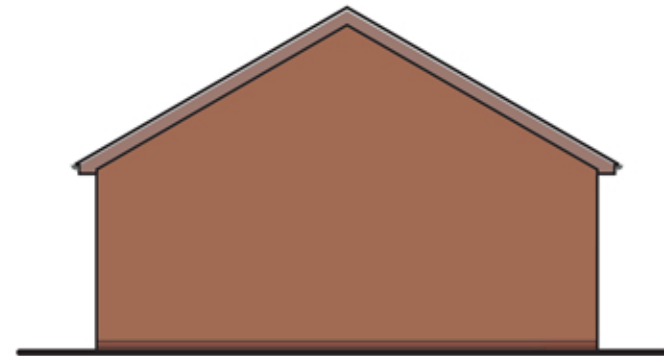


SIDE ELEVATION
Scale 1:100



REAR ELEVATION
Scale 1:100

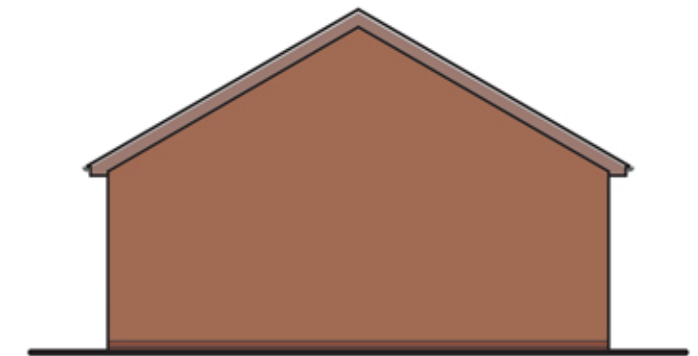

SIDE ELEVATION
Scale 1:100

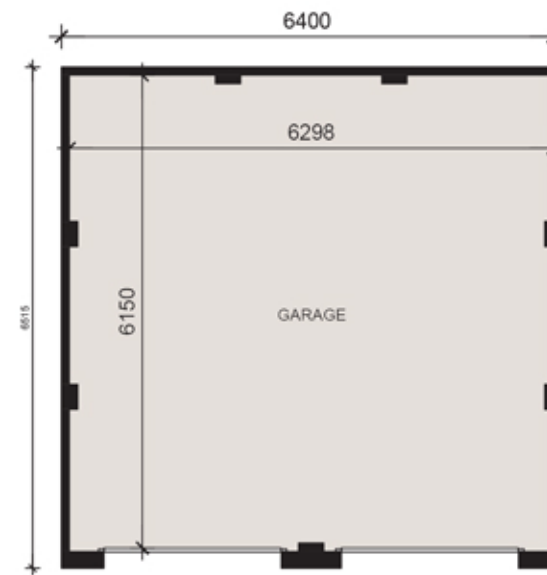

GROUND FLOOR PLAN
Scale 1:100

ELEVATIONS & PLANS			
GARAGE TYPE: DG1			
REV	DATE	BY	AMENDMENTS
SCALE @ A3: As indicated		DRAWN BY:	DATE: Feb 2018
		REV:	-

