


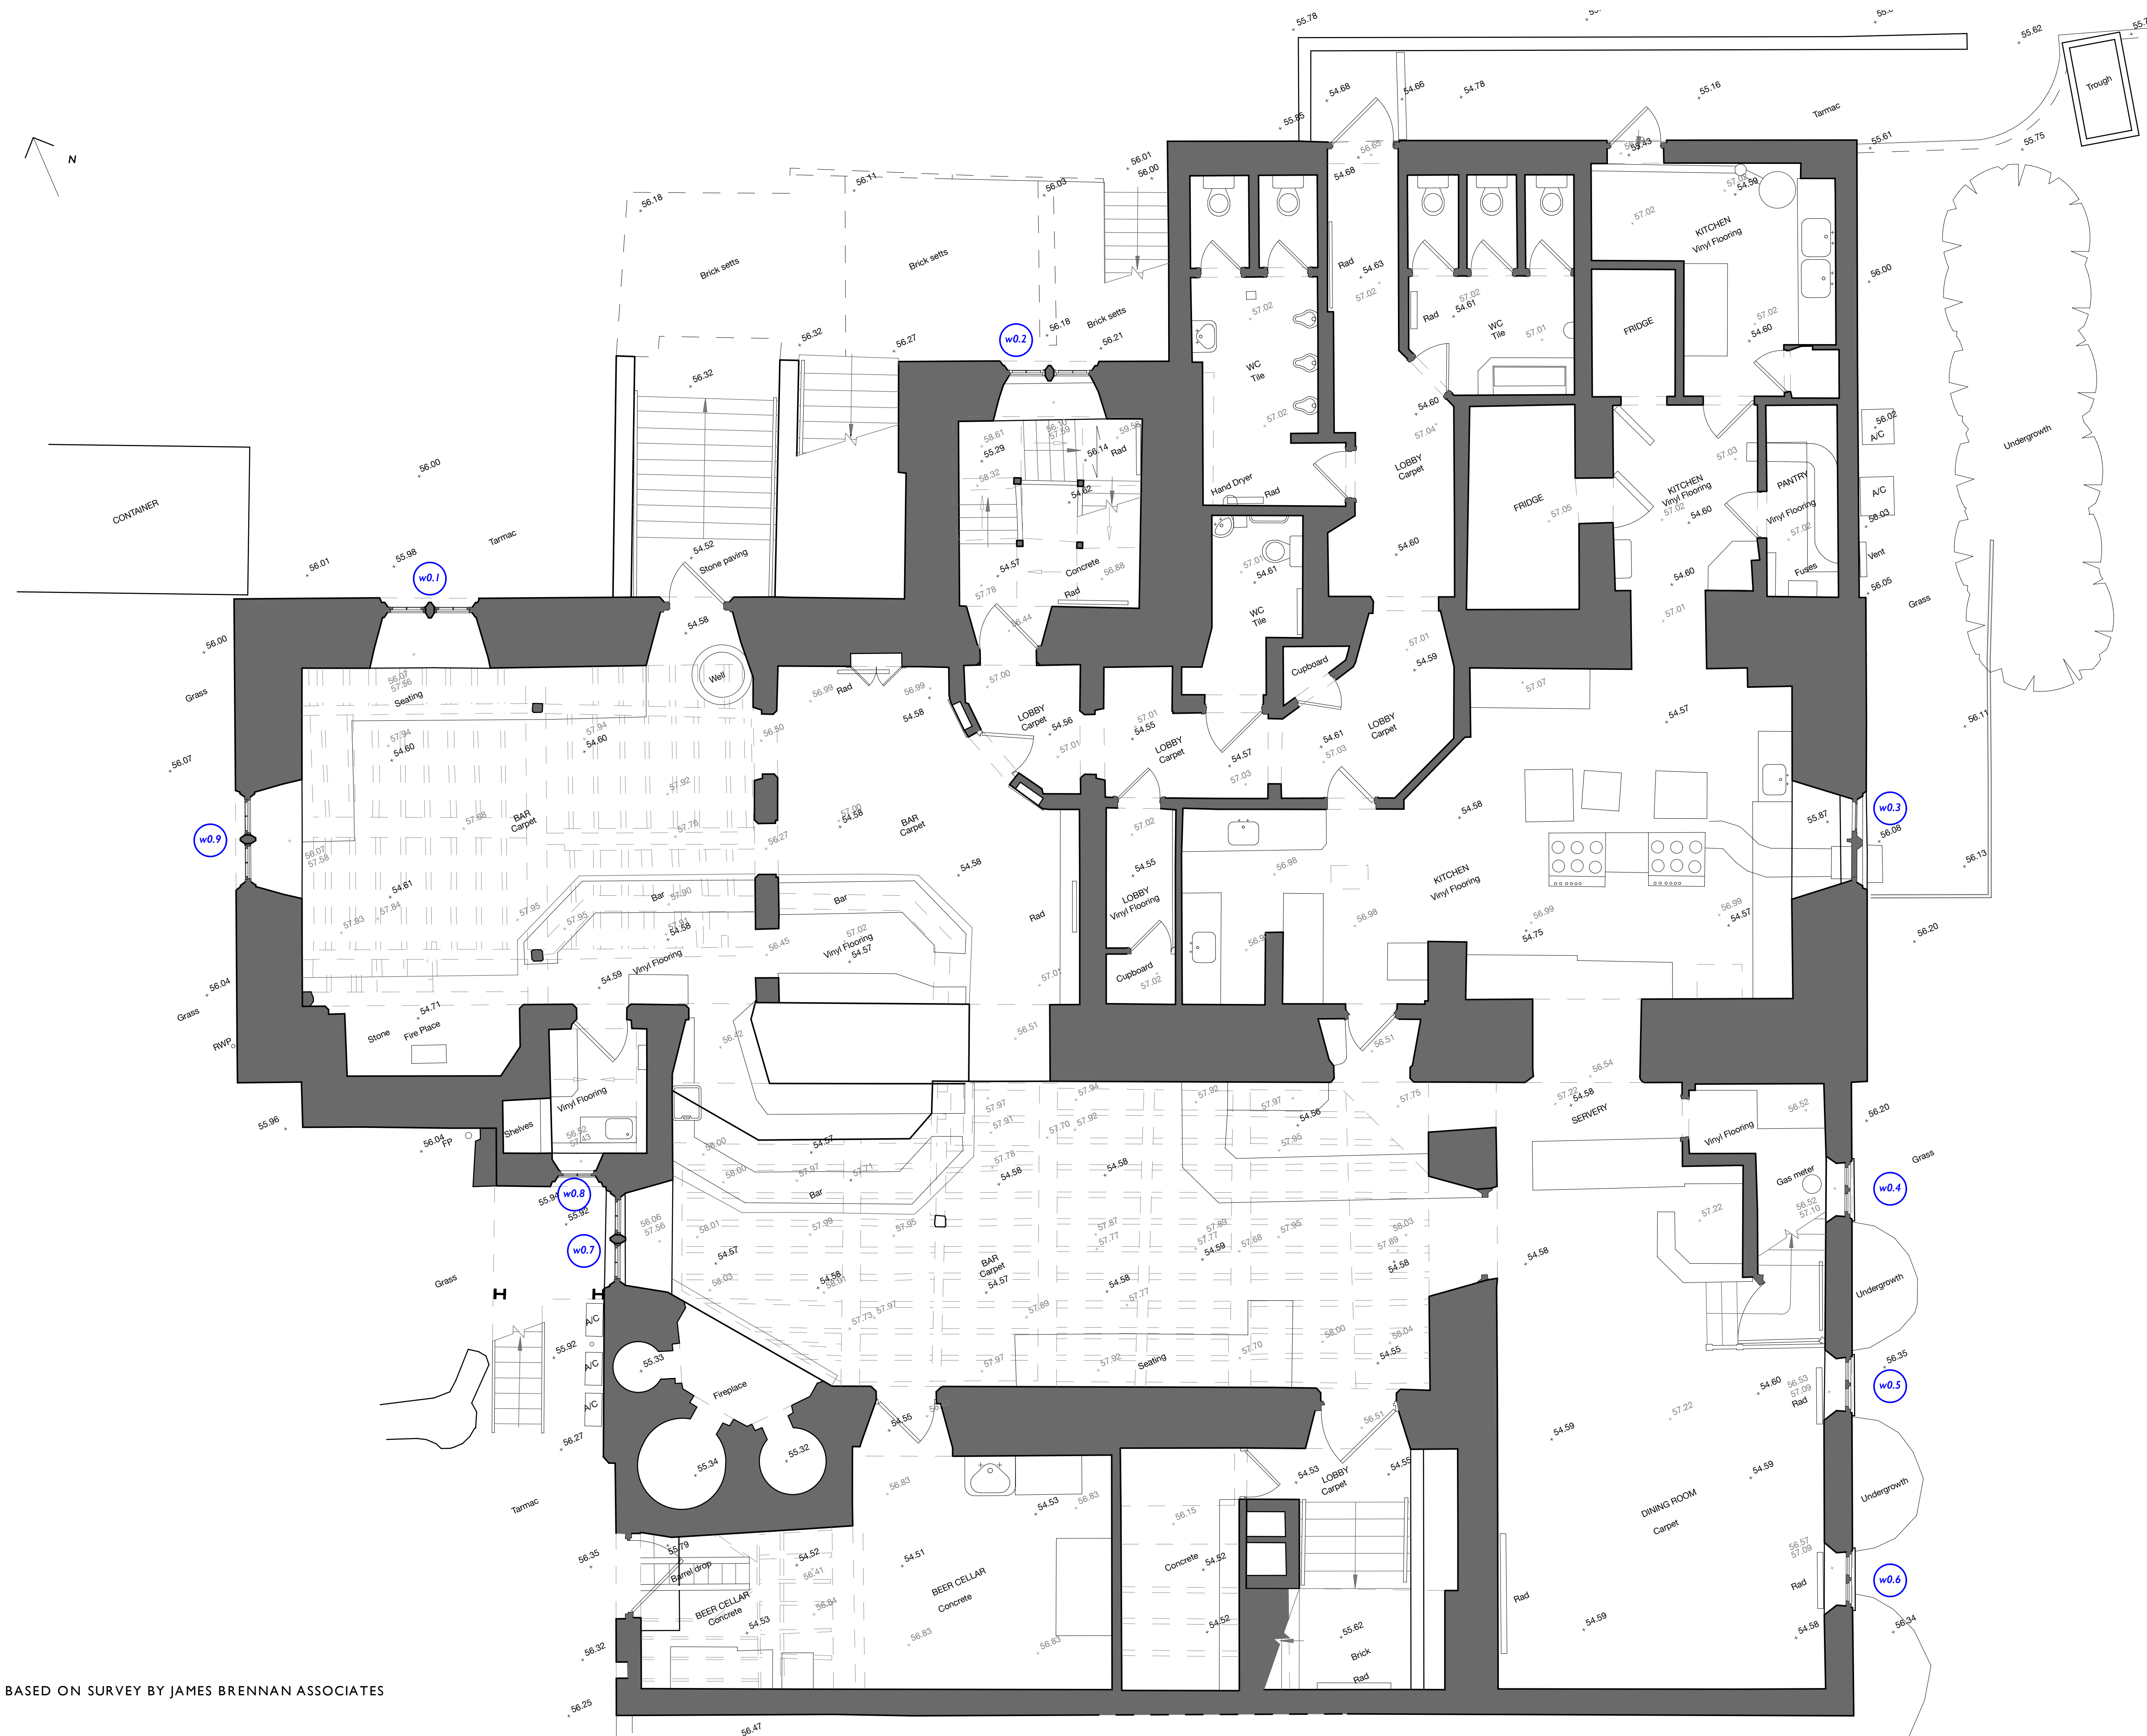

BASED ON SURVEY BY JAMES BRENNAN ASSOCIATES

Revision	Code	Date
Construction Issue	A	25/02/19

P.R.A.

PETER, ROGAN & ASSOCIATES LIMITED

46 ST. MARK'S GATE
THE LACE MARKET
NOTTINGHAM
NG1 1QA

T - 0115 950 8047
E - EMAIL@PRA-ARCHITECTS.NET
W - WWW.PRA-ARCHITECTS.NET

Job Title

Weston Hall
The Coopers Arms
Weston on Trent
Derbyshire
DE72 2BJ

Clients

Victoria Cooper

Drawing Title

Lower Ground Floor Plan
As Existing Drawings

Drawing Status	Drawn by	Date
Construction	JNM	Nov '18

Scales



1:50	A1
-------------	----

Drawing Number

00149-01.1

Revision

A

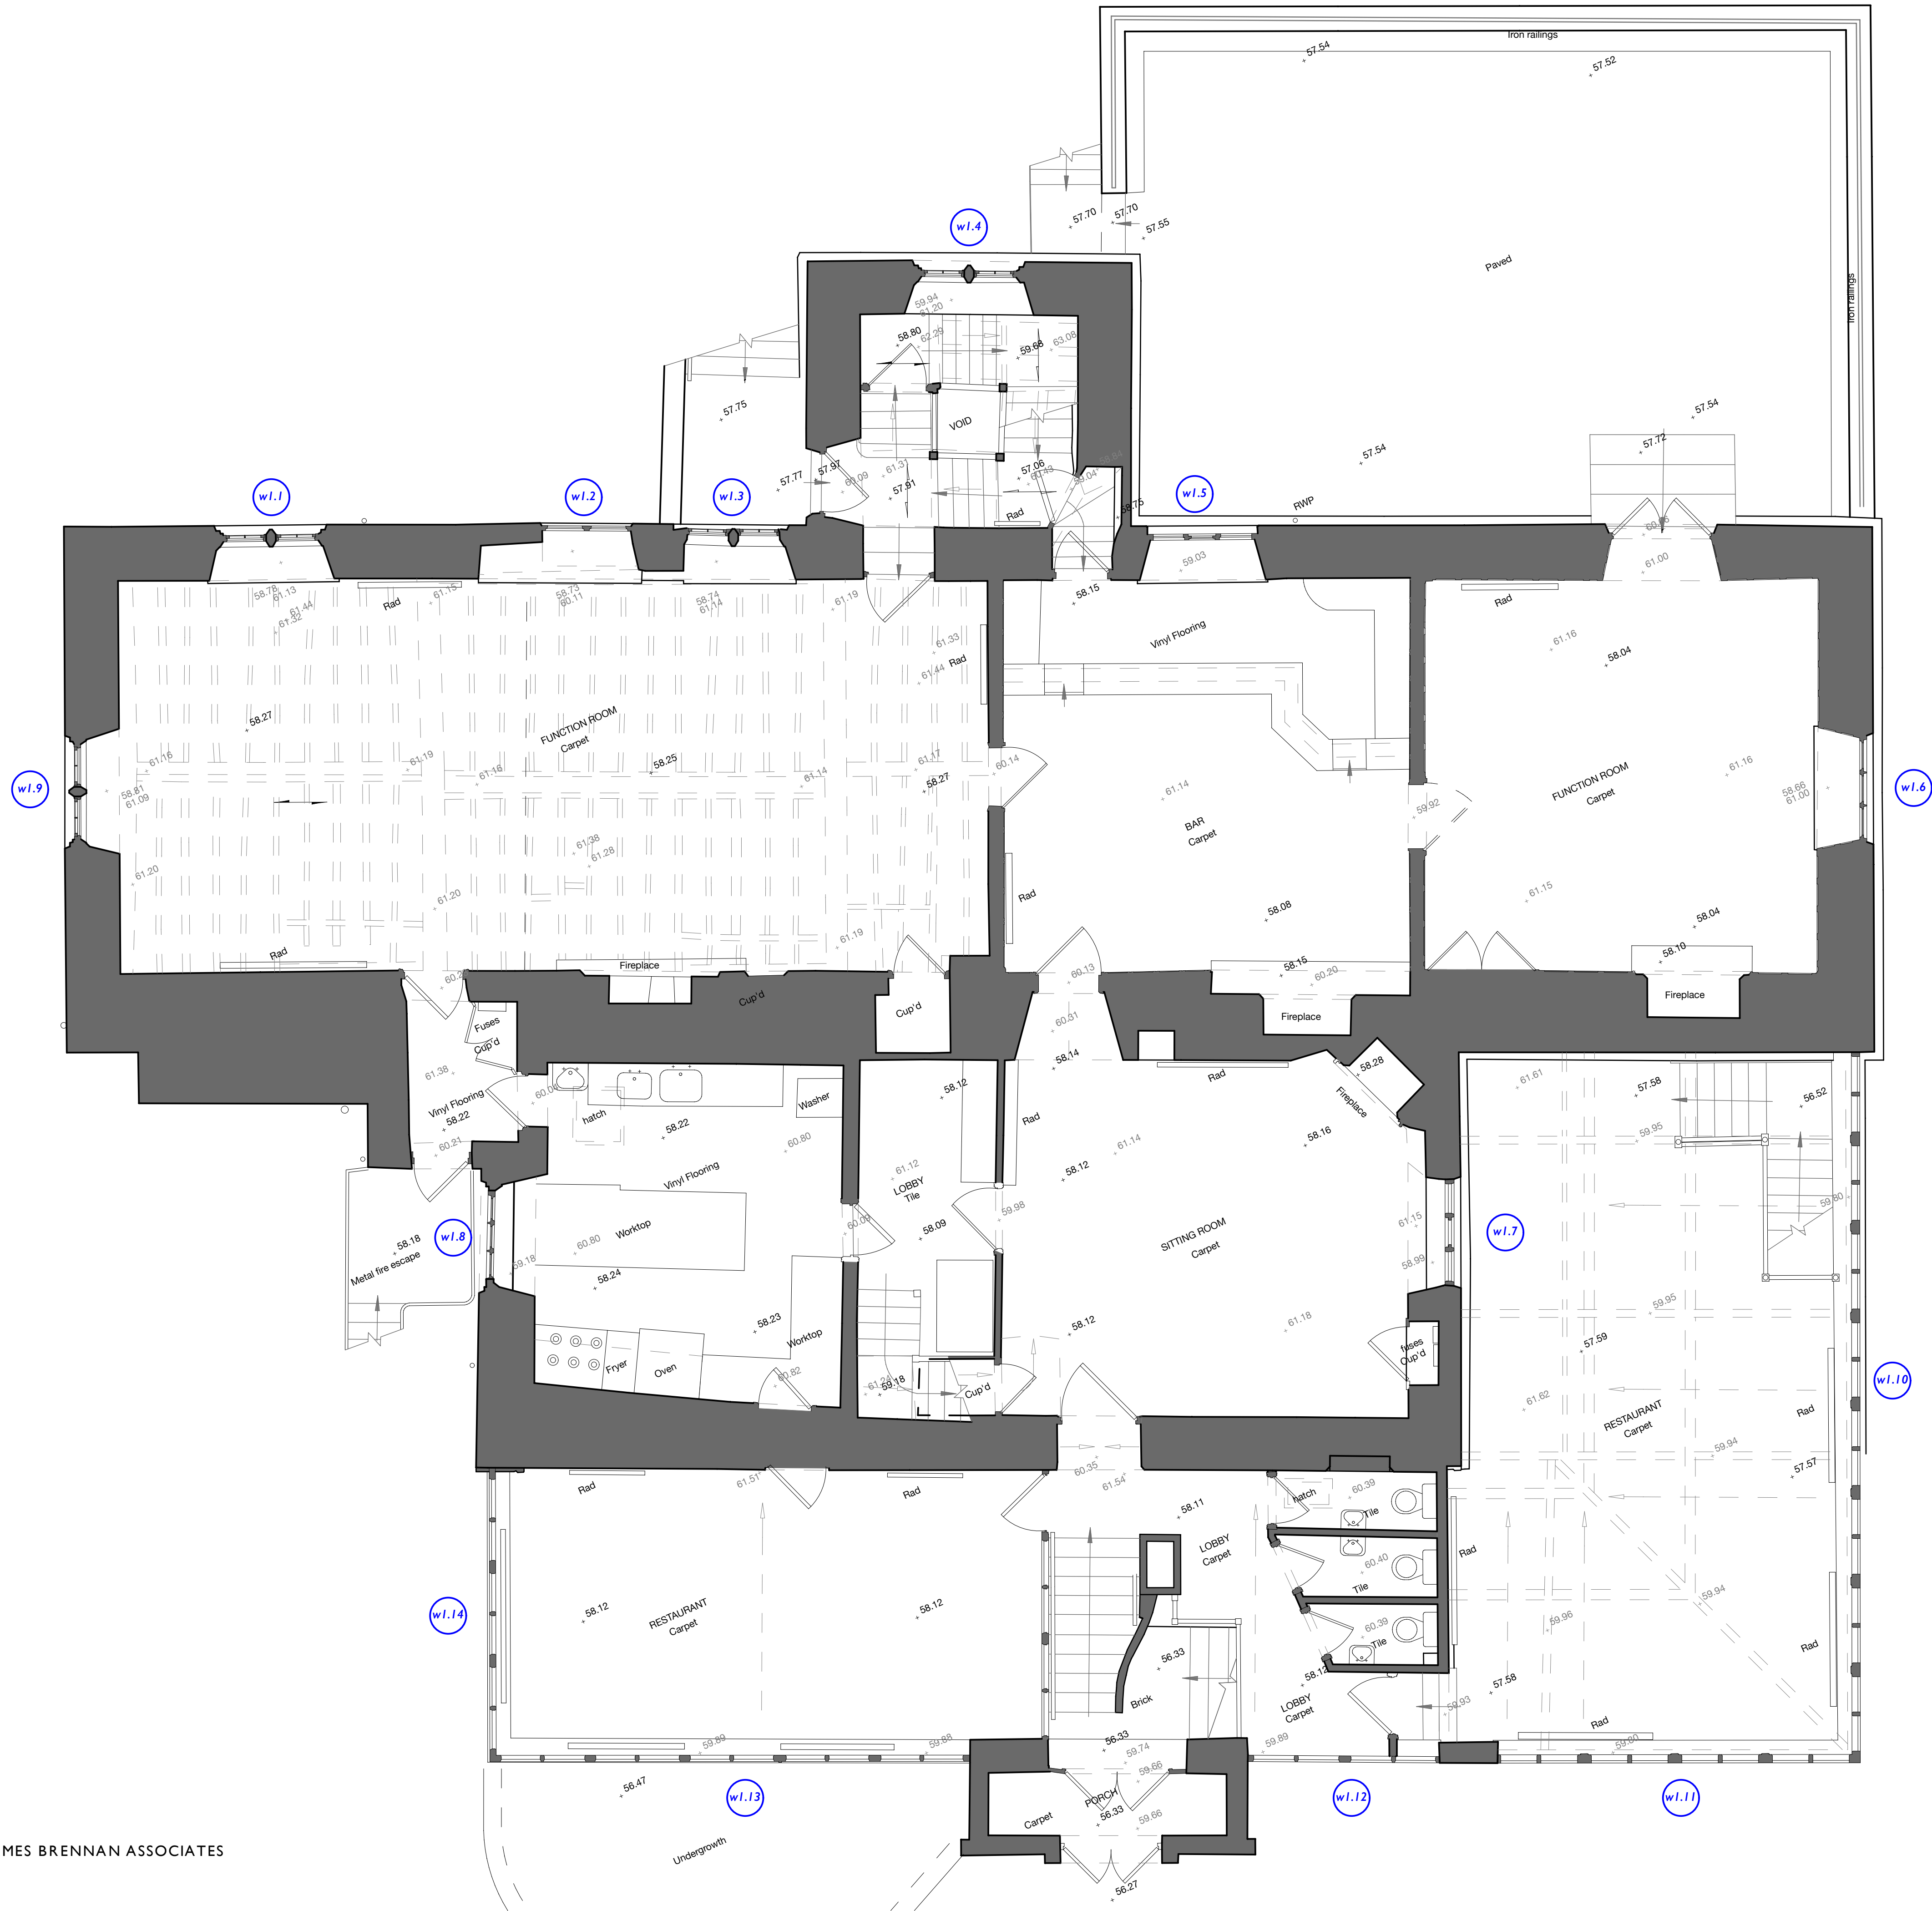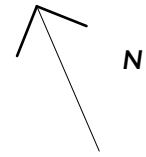

BASED ON SURVEY BY JAMES BRENNAN ASSOCIATES

P.R.A.
PETER, ROGAN & ASSOCIATES LIMITED
46 LT. MARYS GATE
THE LACE MARKET
NOTTINGHAM
NG1 1QA
T - 0115 950 8047
E - EMAIL@PRA-ARCHITECTS.NET
W - WWW.PRA-ARCHITECTS.NET

Job Title
Weston Hall
The Coopers Arms
Weston on Trent
Derbyshire
DE72 2BJ



Client
Victoria Cooper



Drawing Title
**Upper Ground Floor Plan
As Existing Drawings**



Drawing Status	Drawn by	Date
Construction	JNM	Nov '18

Scales	Layout Size
1:50	A1

Drawing Number	Revision
00149-01.2	A

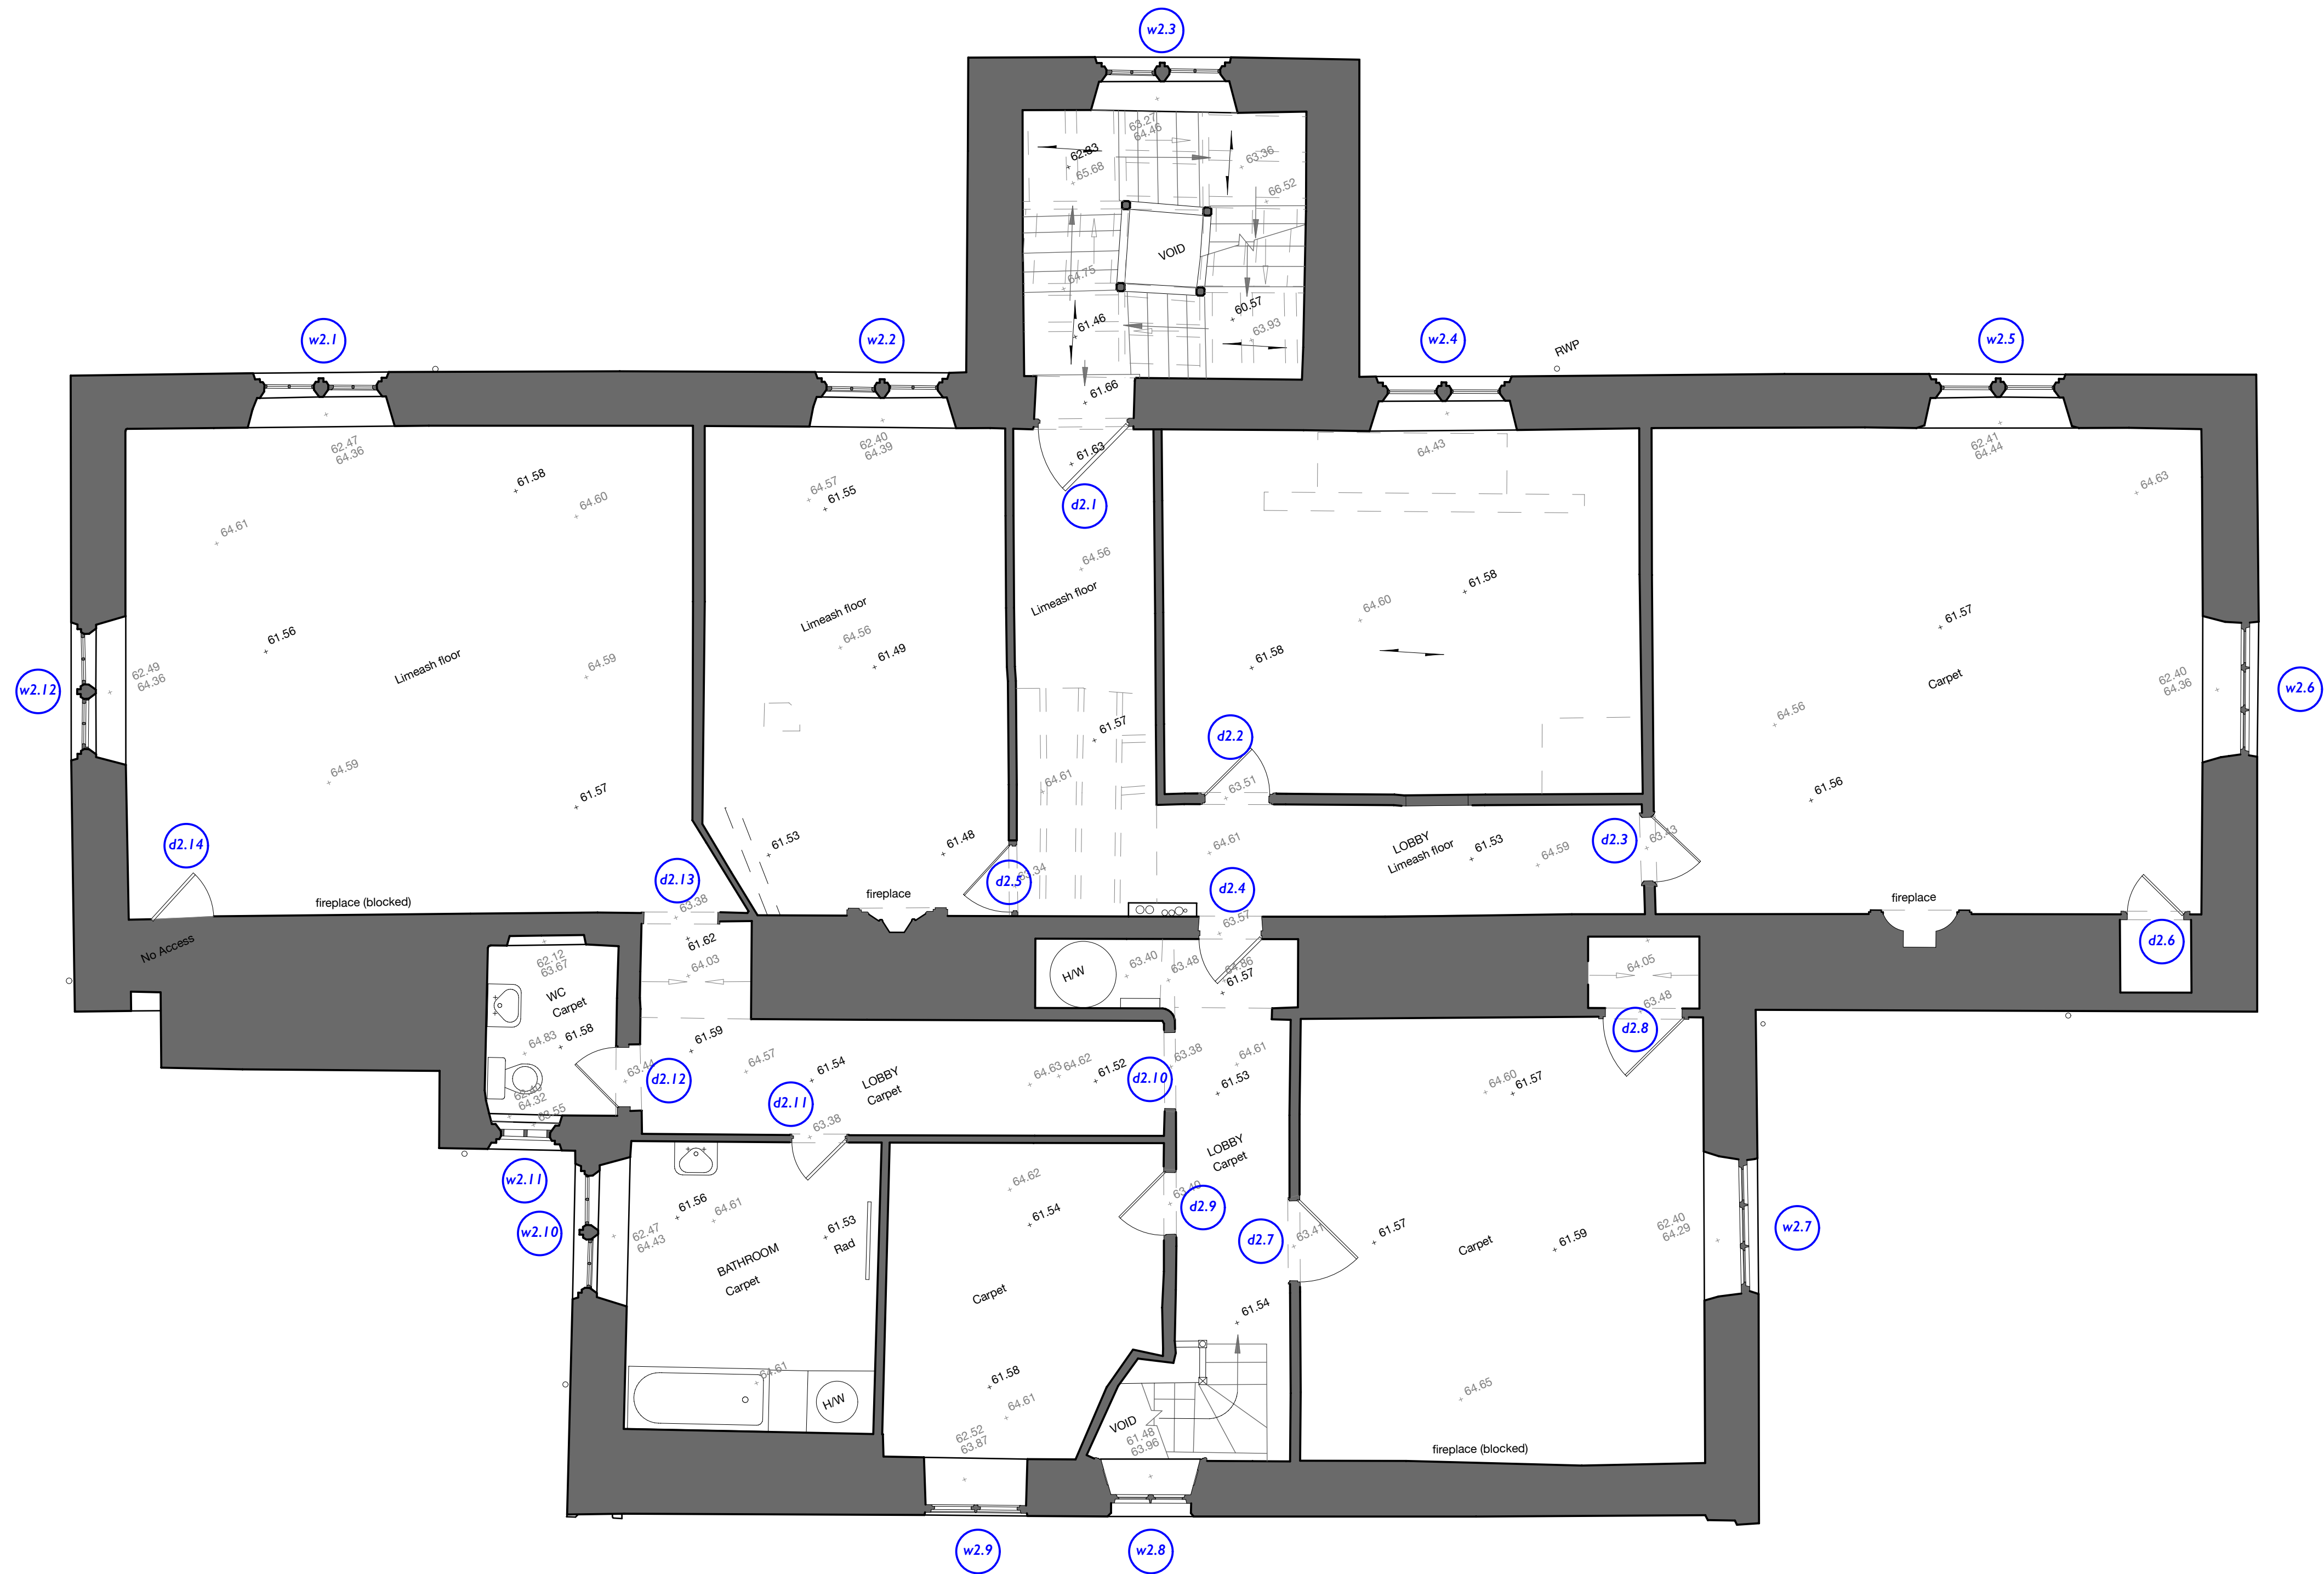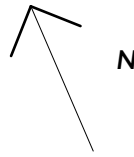

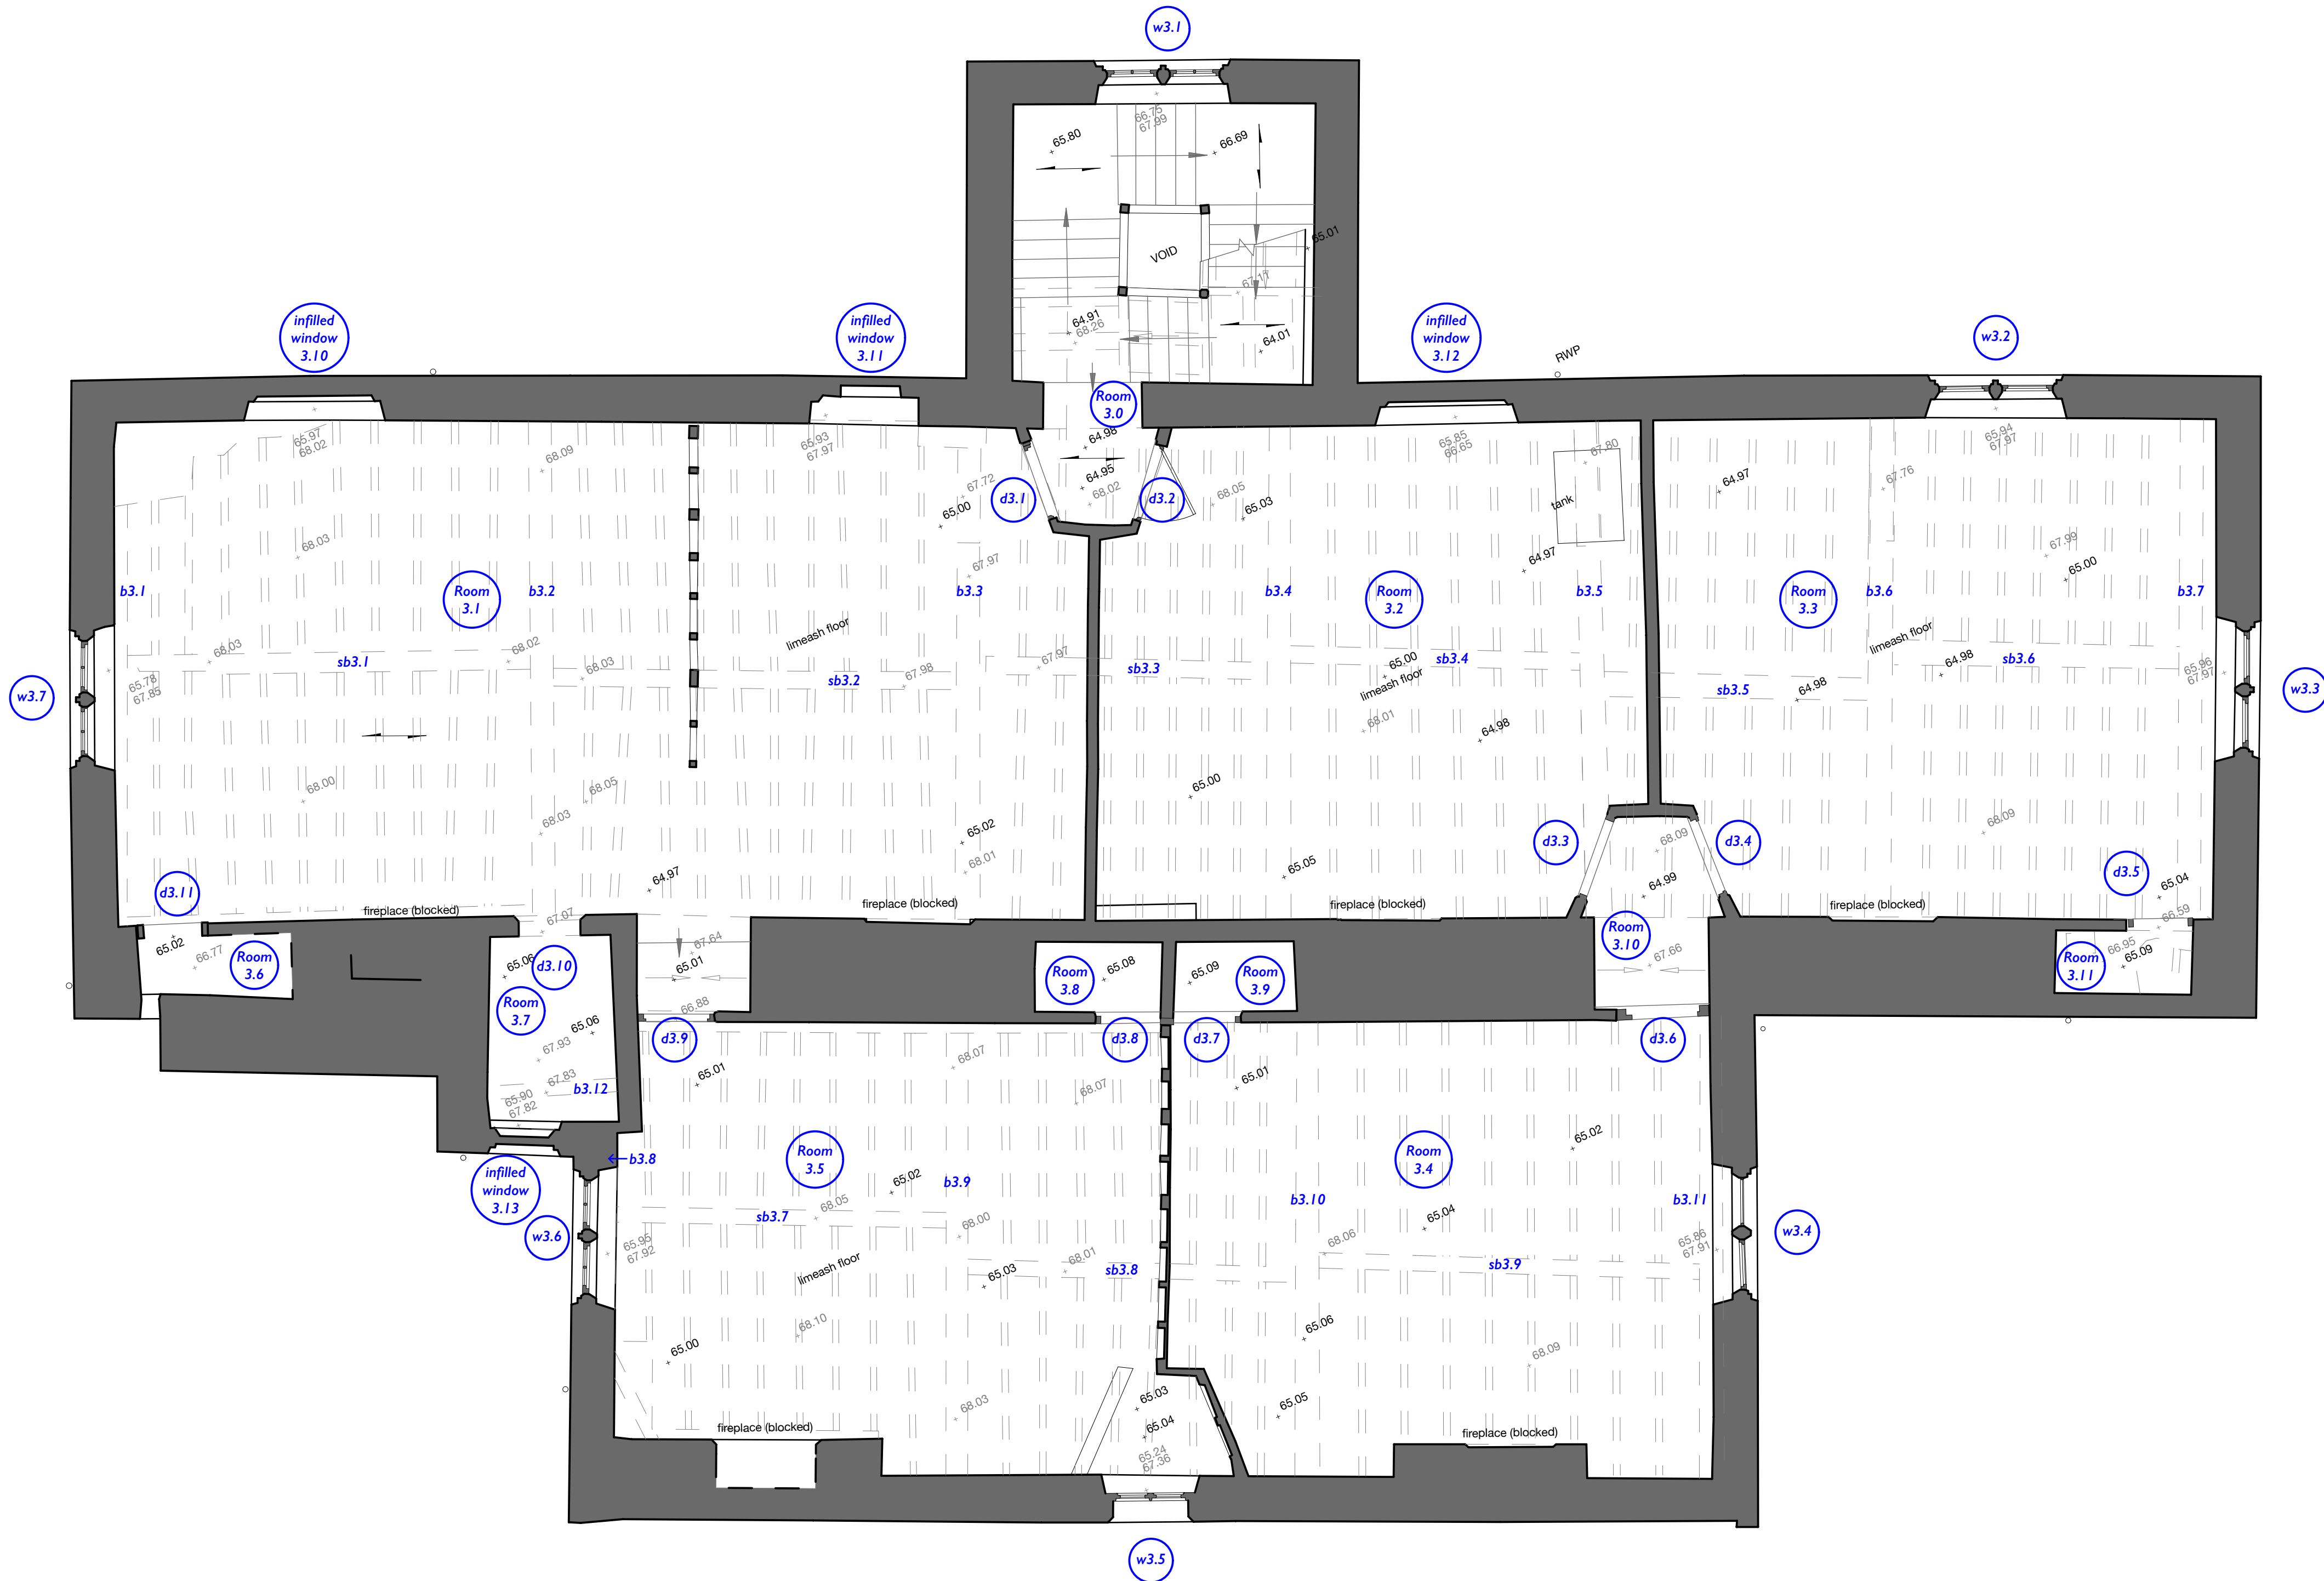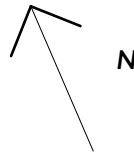

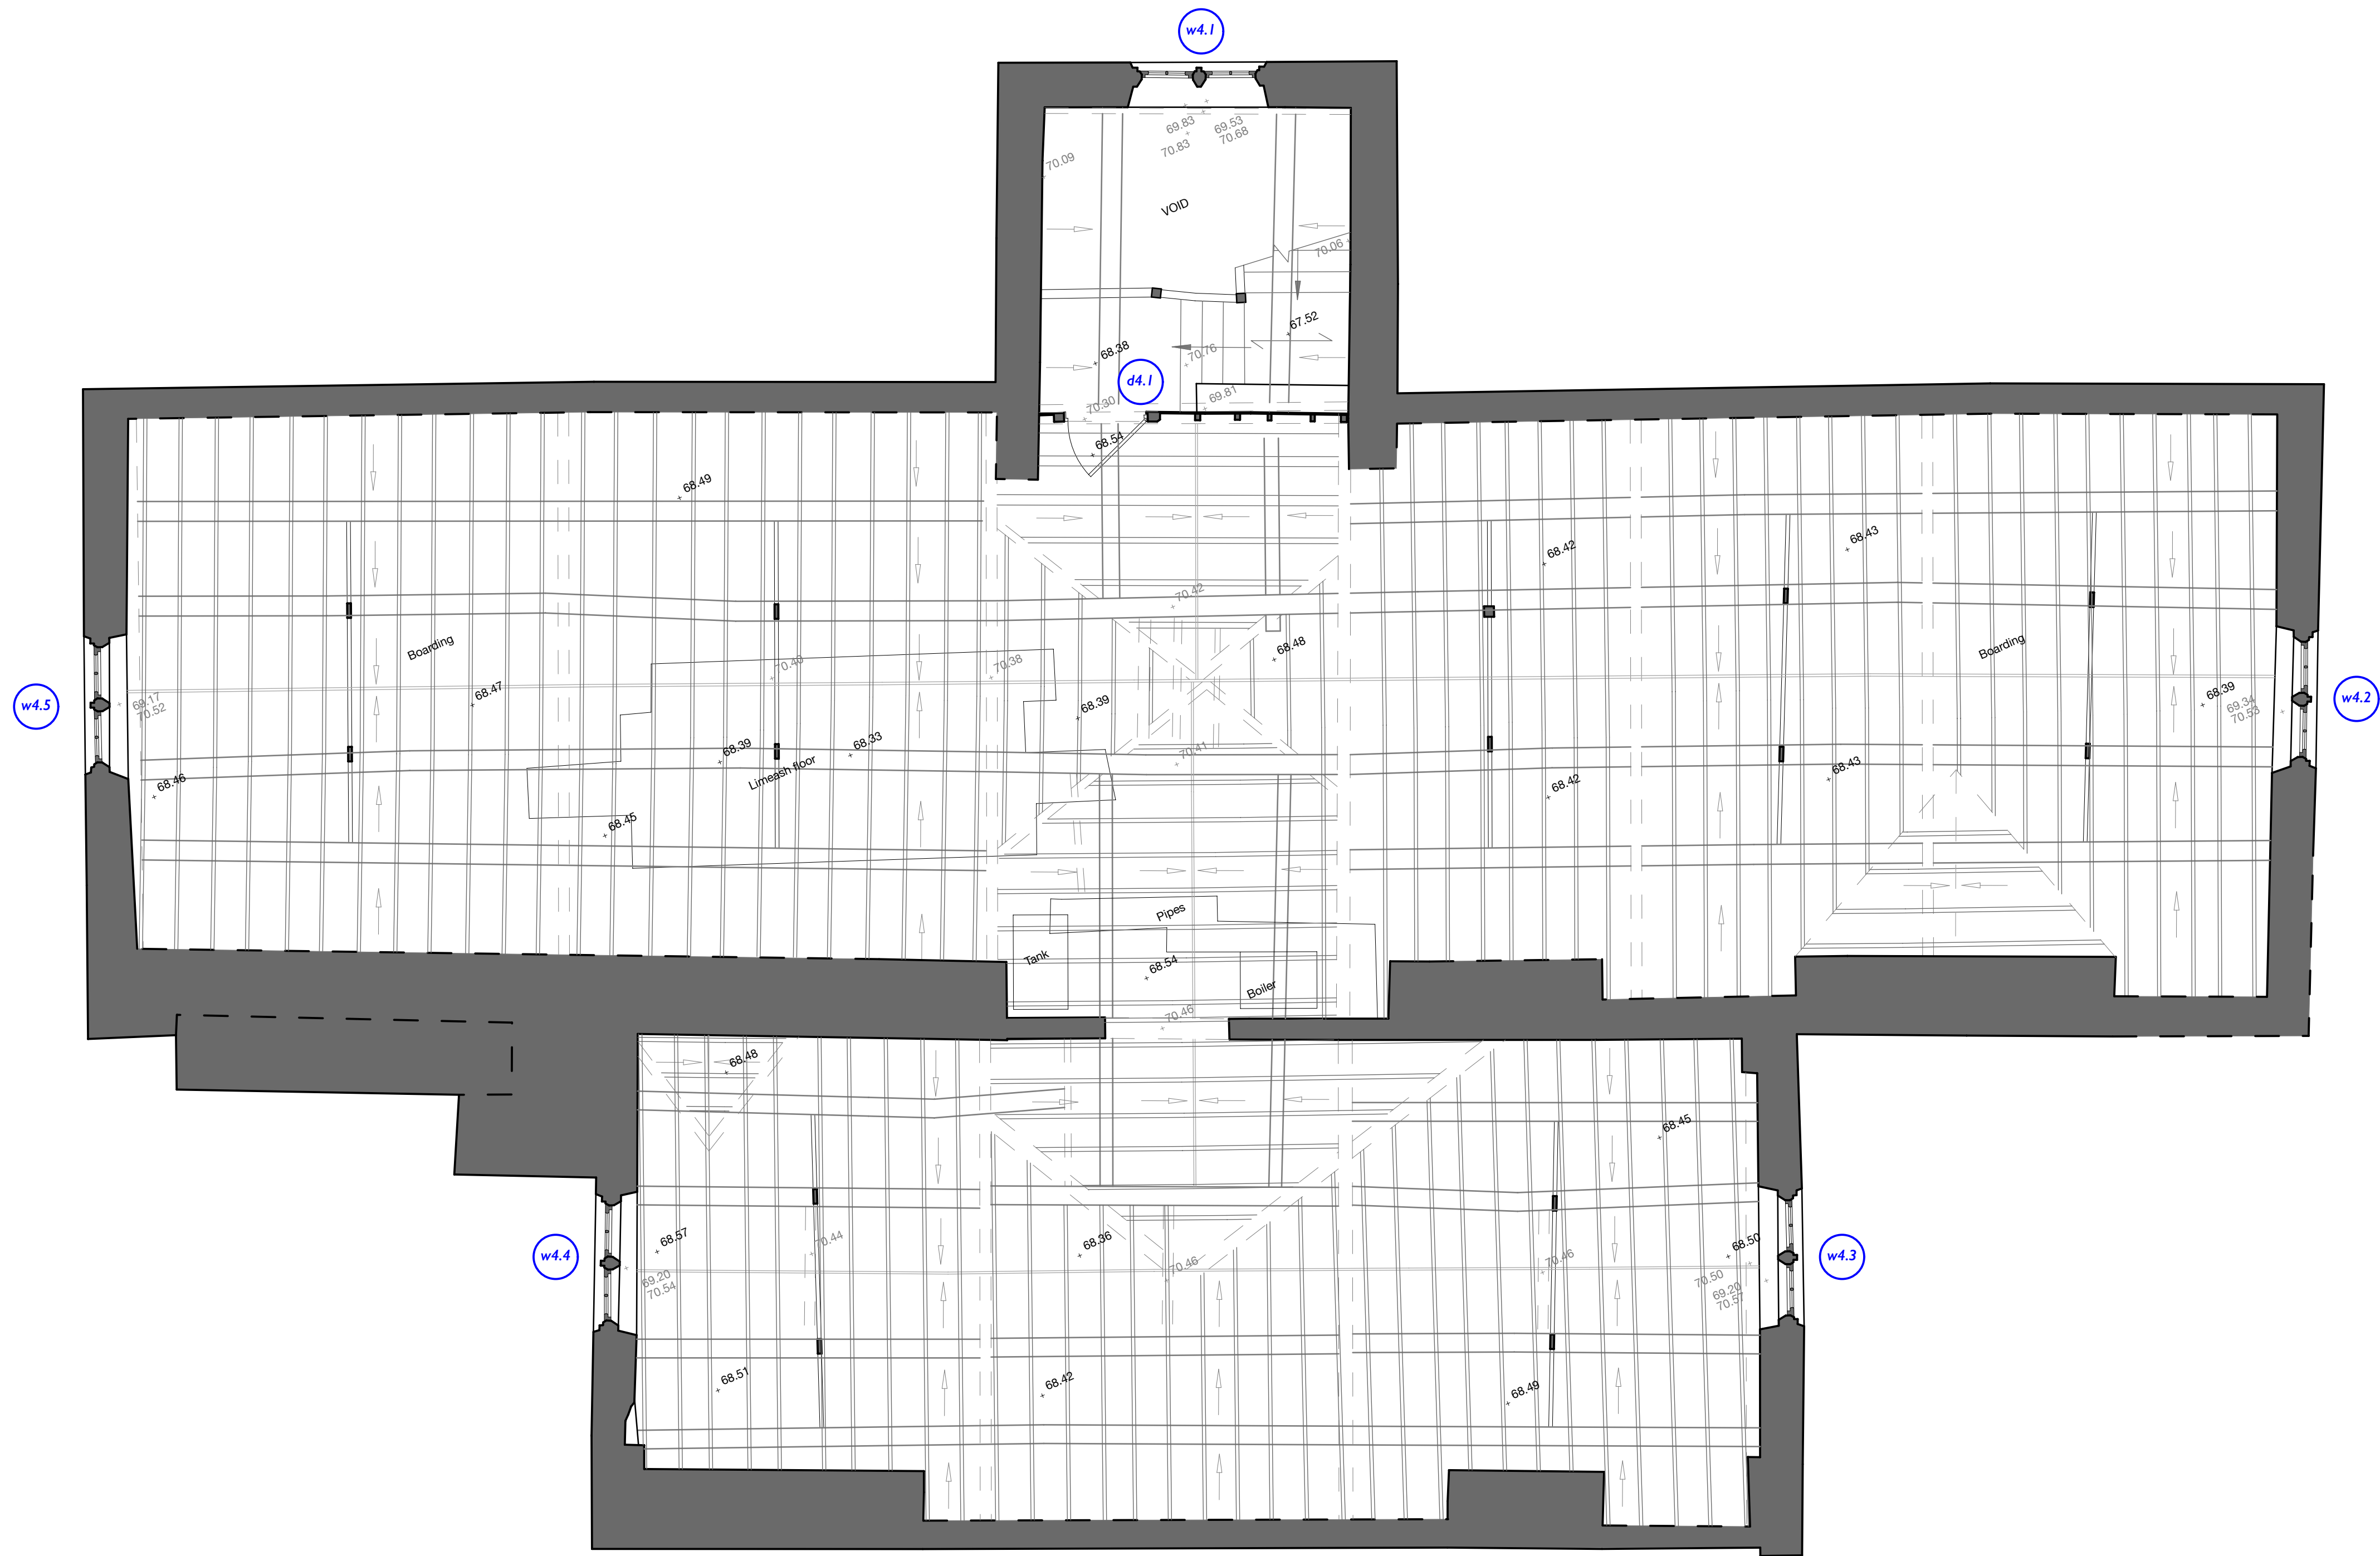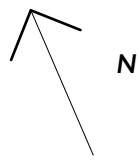

BASED ON SURVEY BY JAMES BRENNAN ASSOCIATES

P.R.A.

PETER, ROGAN & ASSOCIATES LIMITED

46 ST. MARVS GATE
THE LACE MARKET
NOTTINGHAM
NG1 1QA

T - 0115 950 8047
E - EMAIL@PRA-ARCHITECTS.NET
W - WWW.PRA-ARCHITECTS.NET

Job Title

Weston Hall
The Coopers Arms
Weston on Trent
Derbyshire
DE72 2BJ

Client

Victoria Cooper



Drawing Title

Third Floor Plan
As Existing Drawings

Drawing Status	Drawn by	Date
Construction	JNM	Nov '18

Scales	Layout Size
1:50	A1

Drawing Number	Revision
00149-01.5	A

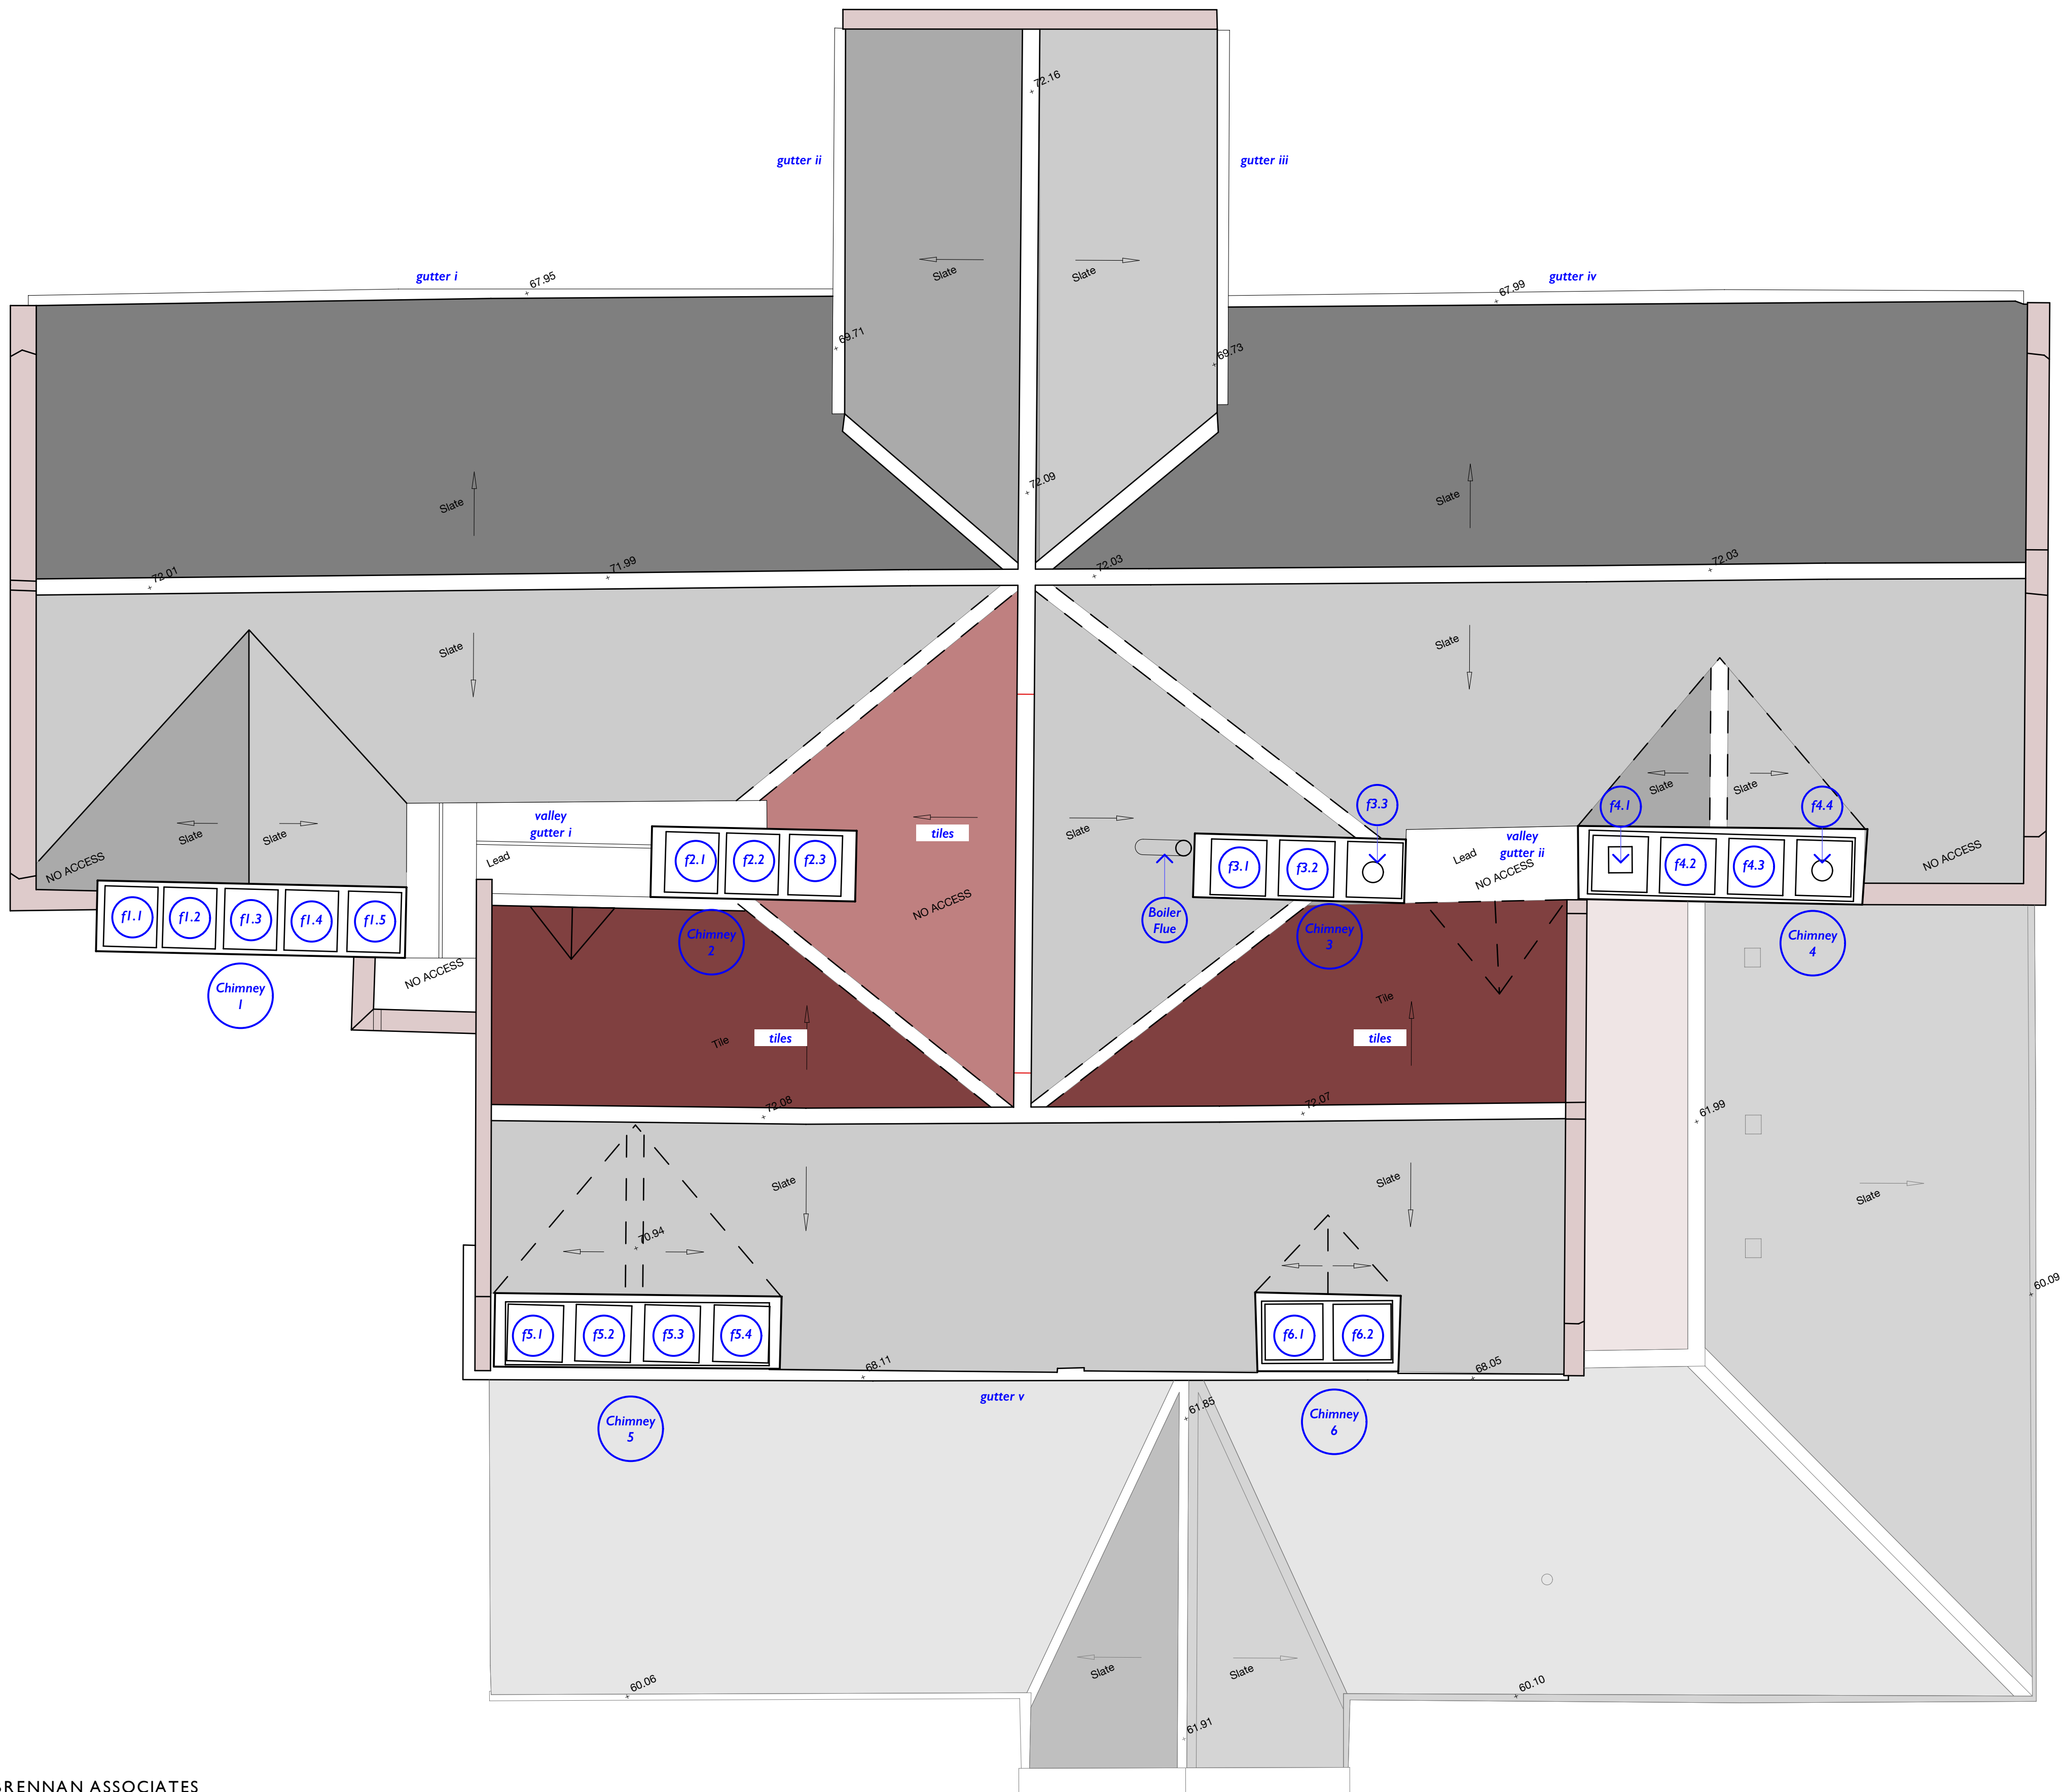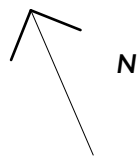

BASED ON SURVEY BY JAMES BRENNAN ASSOCIATES

P.R.A.

PETER, ROGAN & ASSOCIATES LIMITED

46 ST. MARYS GATE
THE LACE MARKET
NOTTINGHAM
NG1 1QA

T - 0115 950 8047
E - EMAIL@PRA-ARCHITECTS.NET
W - WWW.PRA-ARCHITECTS.NET

Job Title

Weston Hall
The Coopers Arms
Weston on Trent
Derbyshire
DE72 2BJ

Client

Victoria Cooper


Drawing Title

Roof Plan
As Existing Drawings

Drawing Status	Drawn by	Date
Construction	JNM	Nov '18

Scales	Layout Size
1:50	A1

Drawing Number	Revision
00149-01.6	A

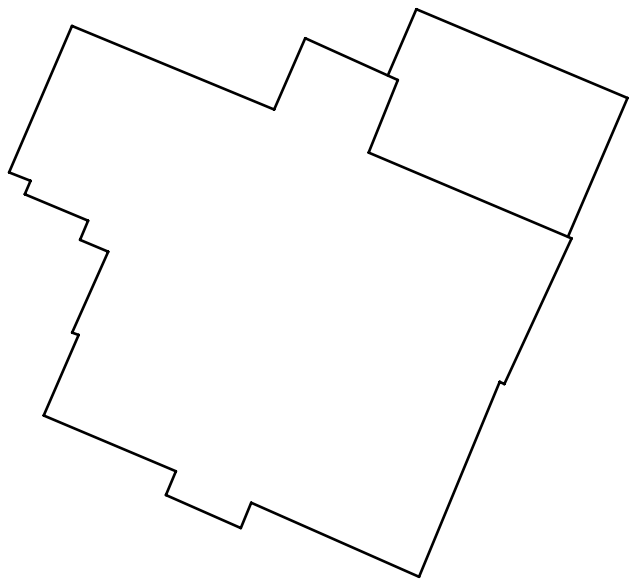

BASED ON SURVEY BY JAMES BRENNAN ASSOCIATES

P.R.A.
PETER, ROGAN & ASSOCIATES LIMITED
46 ST. MARKS GATE
THE LACE MARKET
NOTTINGHAM
NG1 1QA
T - 0115 950 8047
E - EMAIL@PRA-ARCHITECTS.NET
W - WWW.PRA-ARCHITECTS.NET

Job Title
Weston Hall
The Coopers Arms
Weston on Trent
Derbyshire
DE72 2BJ


Client
Victoria Cooper

Drawing Title
Cross Section
As Existing Drawings

Drawing Status	Drawn by	Date
Construction	JNM	Nov '18

Scales
1:50

Drawing Number	Revision
00149-01.7	A

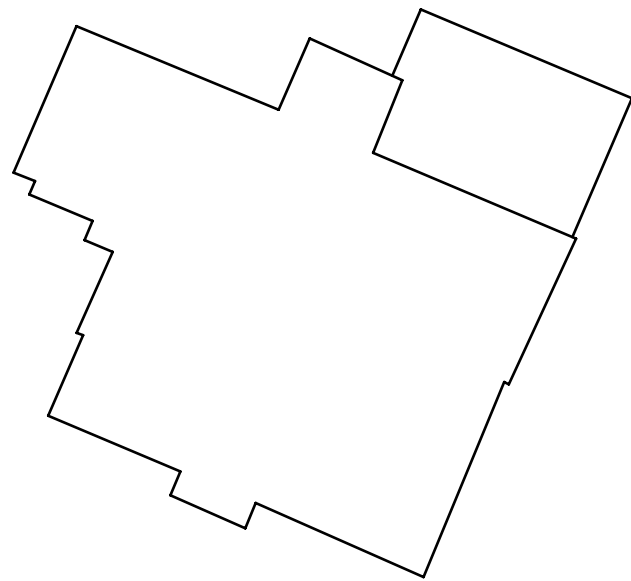

ELEVATION 1

BASED ON SURVEY BY JAMES BRENNAN ASSOCIATES

P.R.A.
PETER, ROGAN & ASSOCIATES LIMITED
46 ST. MARK'S GATE
THE LACE MARKET
NOTTINGHAM
NG1 1QA
T - 0115 950 8047
E - EMAIL@PRA-ARCHITECTS.NET
W - WWW.PRA-ARCHITECTS.NET

Job Title
Weston Hall
The Coopers Arms
Weston on Trent
Derbyshire
DE72 2BJ


Client
Victoria Cooper

Drawing Title
**North-East Elevation
As Existing Drawings**

Drawing Status	Drawn by	Date
Construction	JNM	Nov '18

Scales	Layout Size
1:50	A1

Drawing Number	Revision
00149-01.8	A

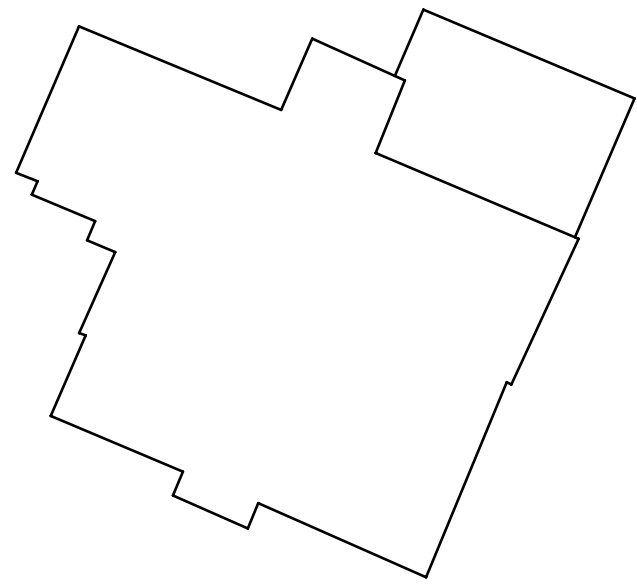

53.0m Above Ordnance Survey Datum

ELEVATION 2

BASED ON SURVEY BY JAMES BRENNAN ASSOCIATES

P.R.A.
PETER, ROGAN & ASSOCIATES LIMITED
46 LT. MARYS GATE
THE LACE MARKET
NOTTINGHAM
NG1 1QA
T - 0115 950 8047
E - EMAIL@PRA-ARCHITECTS.NET
W - WWW.PRA-ARCHITECTS.NET

Job Title
Weston Hall
The Coopers Arms
Weston on Trent
Derbyshire
DE72 2BJ

Client
Victoria Cooper


Drawing Title
North-West Elevation
As Existing Drawings

Drawing Status	Drawn by	Date
Construction	JNM	Nov '18

Scales
1:50

Drawing Number
00149-01.9

Revision
A

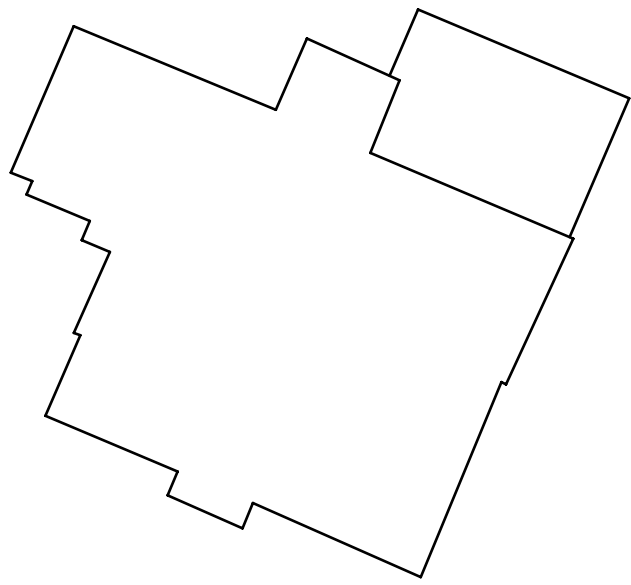

ELEVATION 3

BASED ON SURVEY BY JAMES BRENNAN ASSOCIATES

P.R.A.

PETER, ROGAN & ASSOCIATES LIMITED

46 ST. MARKS GATE
THE LACE MARKET
NOTTINGHAM
NG1 1QA

T - 0115 950 8047
E - EMAIL@PRA-ARCHITECTS.NET
W - WWW.PRA-ARCHITECTS.NET

Job Title

Weston Hall
The Coopers Arms
Weston on Trent
Derbyshire
DE72 2BJ

Clients

Victoria Cooper


Drawing Title

South-East Elevation
As Existing Drawings

Drawing Status	Drawn by	Date
Construction	JNM	Nov '18

Scales	Layout Size
1:50	A1

Drawing Number	Revision
00149-01.10	A

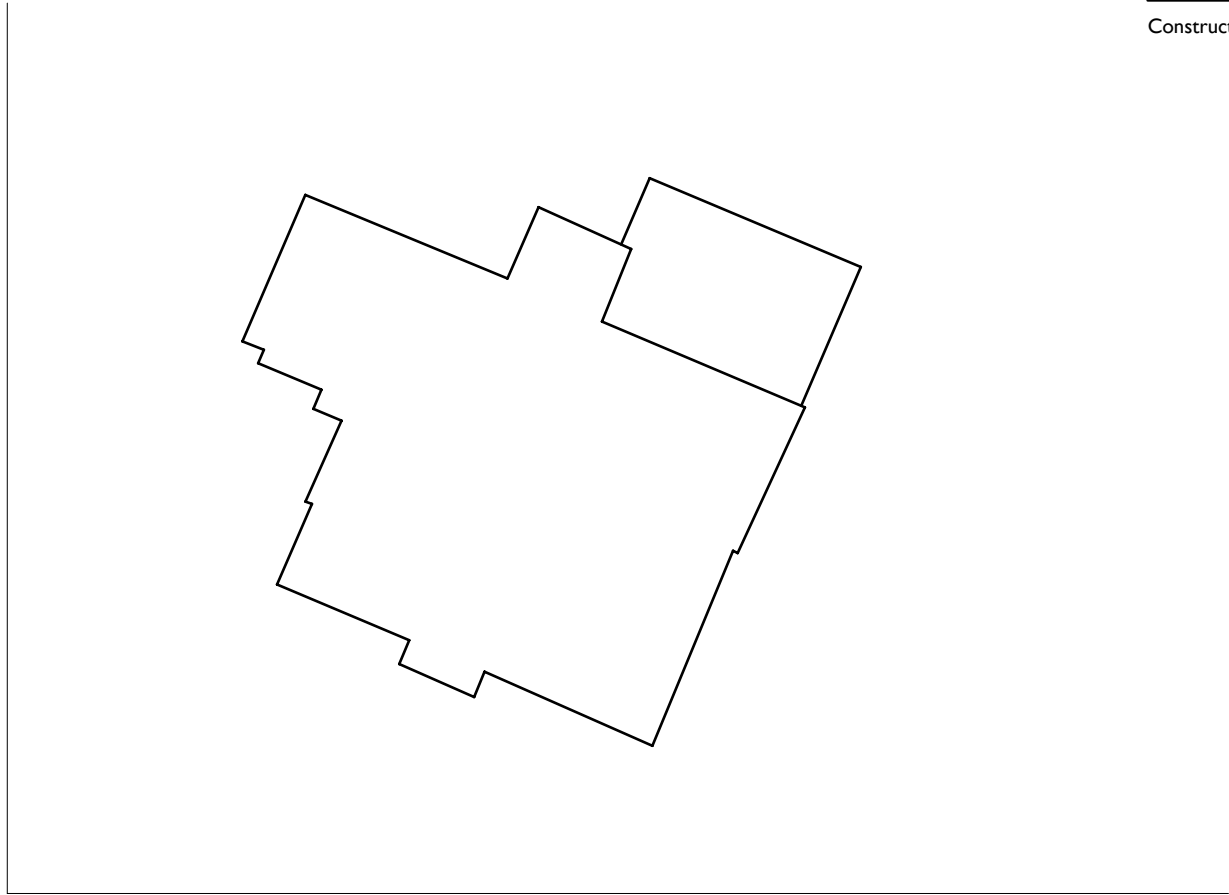

53.0m Above Ordnance Survey Datum

ELEVATION 4

BASED ON SURVEY BY JAMES BRENNAN ASSOCIATES

P.R.A.
PETER, ROGAN & ASSOCIATES LIMITED
46 ST. MARKS GATE
THE LACE MARKET
NOTTINGHAM
NG1 1QA
T - 0115 950 8047
E - EMAIL@PRA-ARCHITECTS.NET
W - WWW.PRA-ARCHITECTS.NET

Job Title
Weston Hall
The Coopers Arms
Weston on Trent
Derbyshire
DE72 2BJ

Client
Victoria Cooper

Drawing Title
South West Elevation
As Existing Drawings

Drawing Status	Drawn by	Date
Construction	JNM	Nov '18

Scales	Layout Size
1:50	A1

Drawing Number	Revision
00149-01.11	A

