




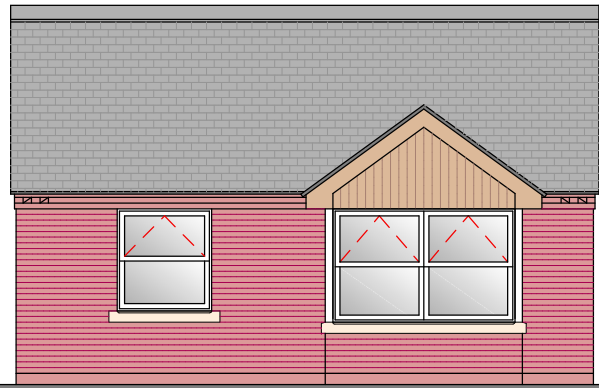

PROPOSED FRONT

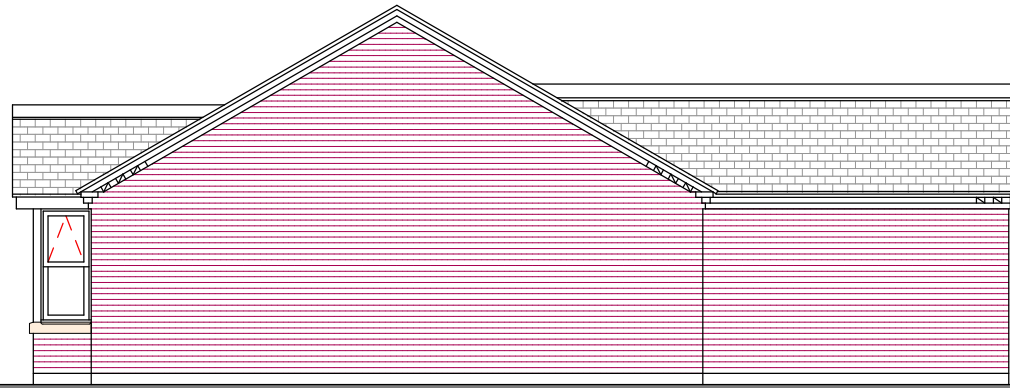


PROPOSED SIDE

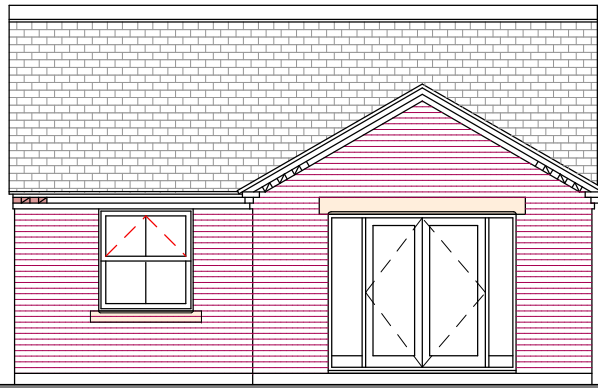

PROPOSED REAR






PROPOSED SIDE

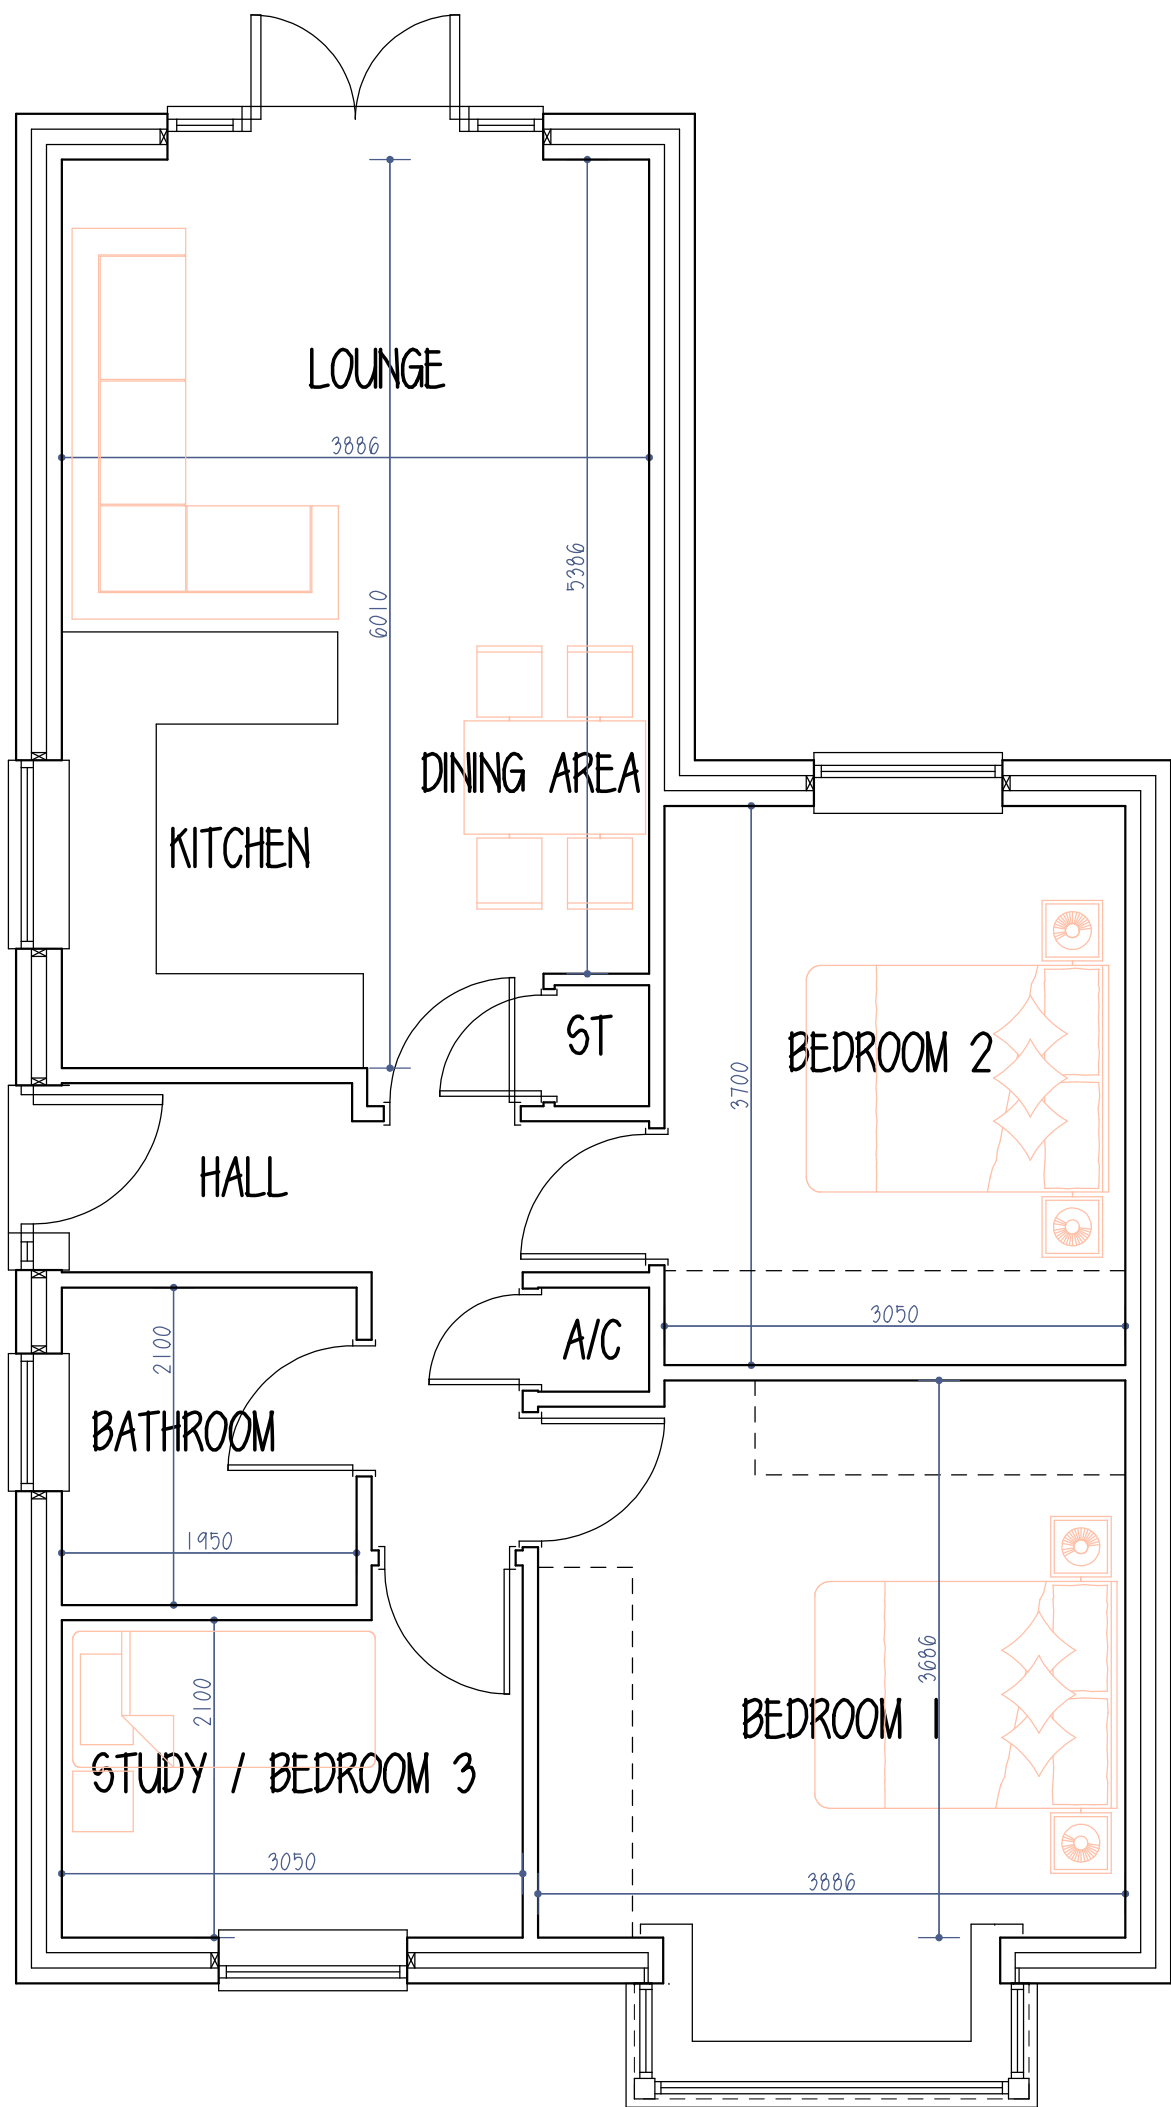

PLOTS 5 - 7 GROSS INTERNAL AREA = 702.816 m²

PROPOSED GROUND FLOOR PLAN

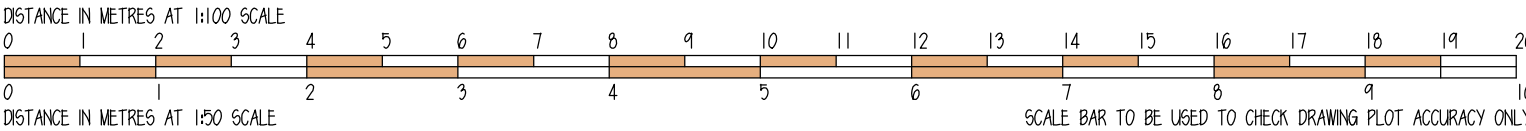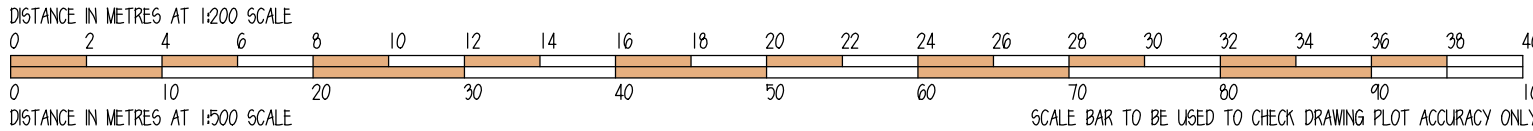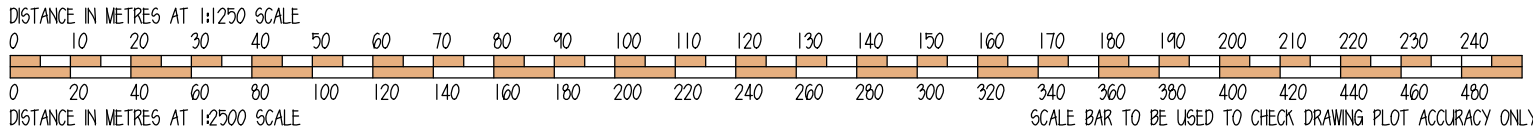

Rev B - 11/09/2019 - Bays Added To Side Elevations
Rev A - 23/08/2019 - Pre Planning Alterations



202 woodville road hartshorne swadlincote derbyshire de11 7ex
tel - 01283 226771 e-mail - mail@sgdesignstudio.co.uk

drawing
Proposed Plots 5 - 7 Inc

project
Land At
196 - 198 High Street
Newhall

client
Mr V Kotecha

date 13/08/2019 revision b 11/09/2019
scale 1:50 1:100 1:500 & 1:1250 at a1 size

drawing number 219-48.03-p5-7_b

printed 13/08/2019 name 219-48.03-p5-7b rev b 11/09/2019