


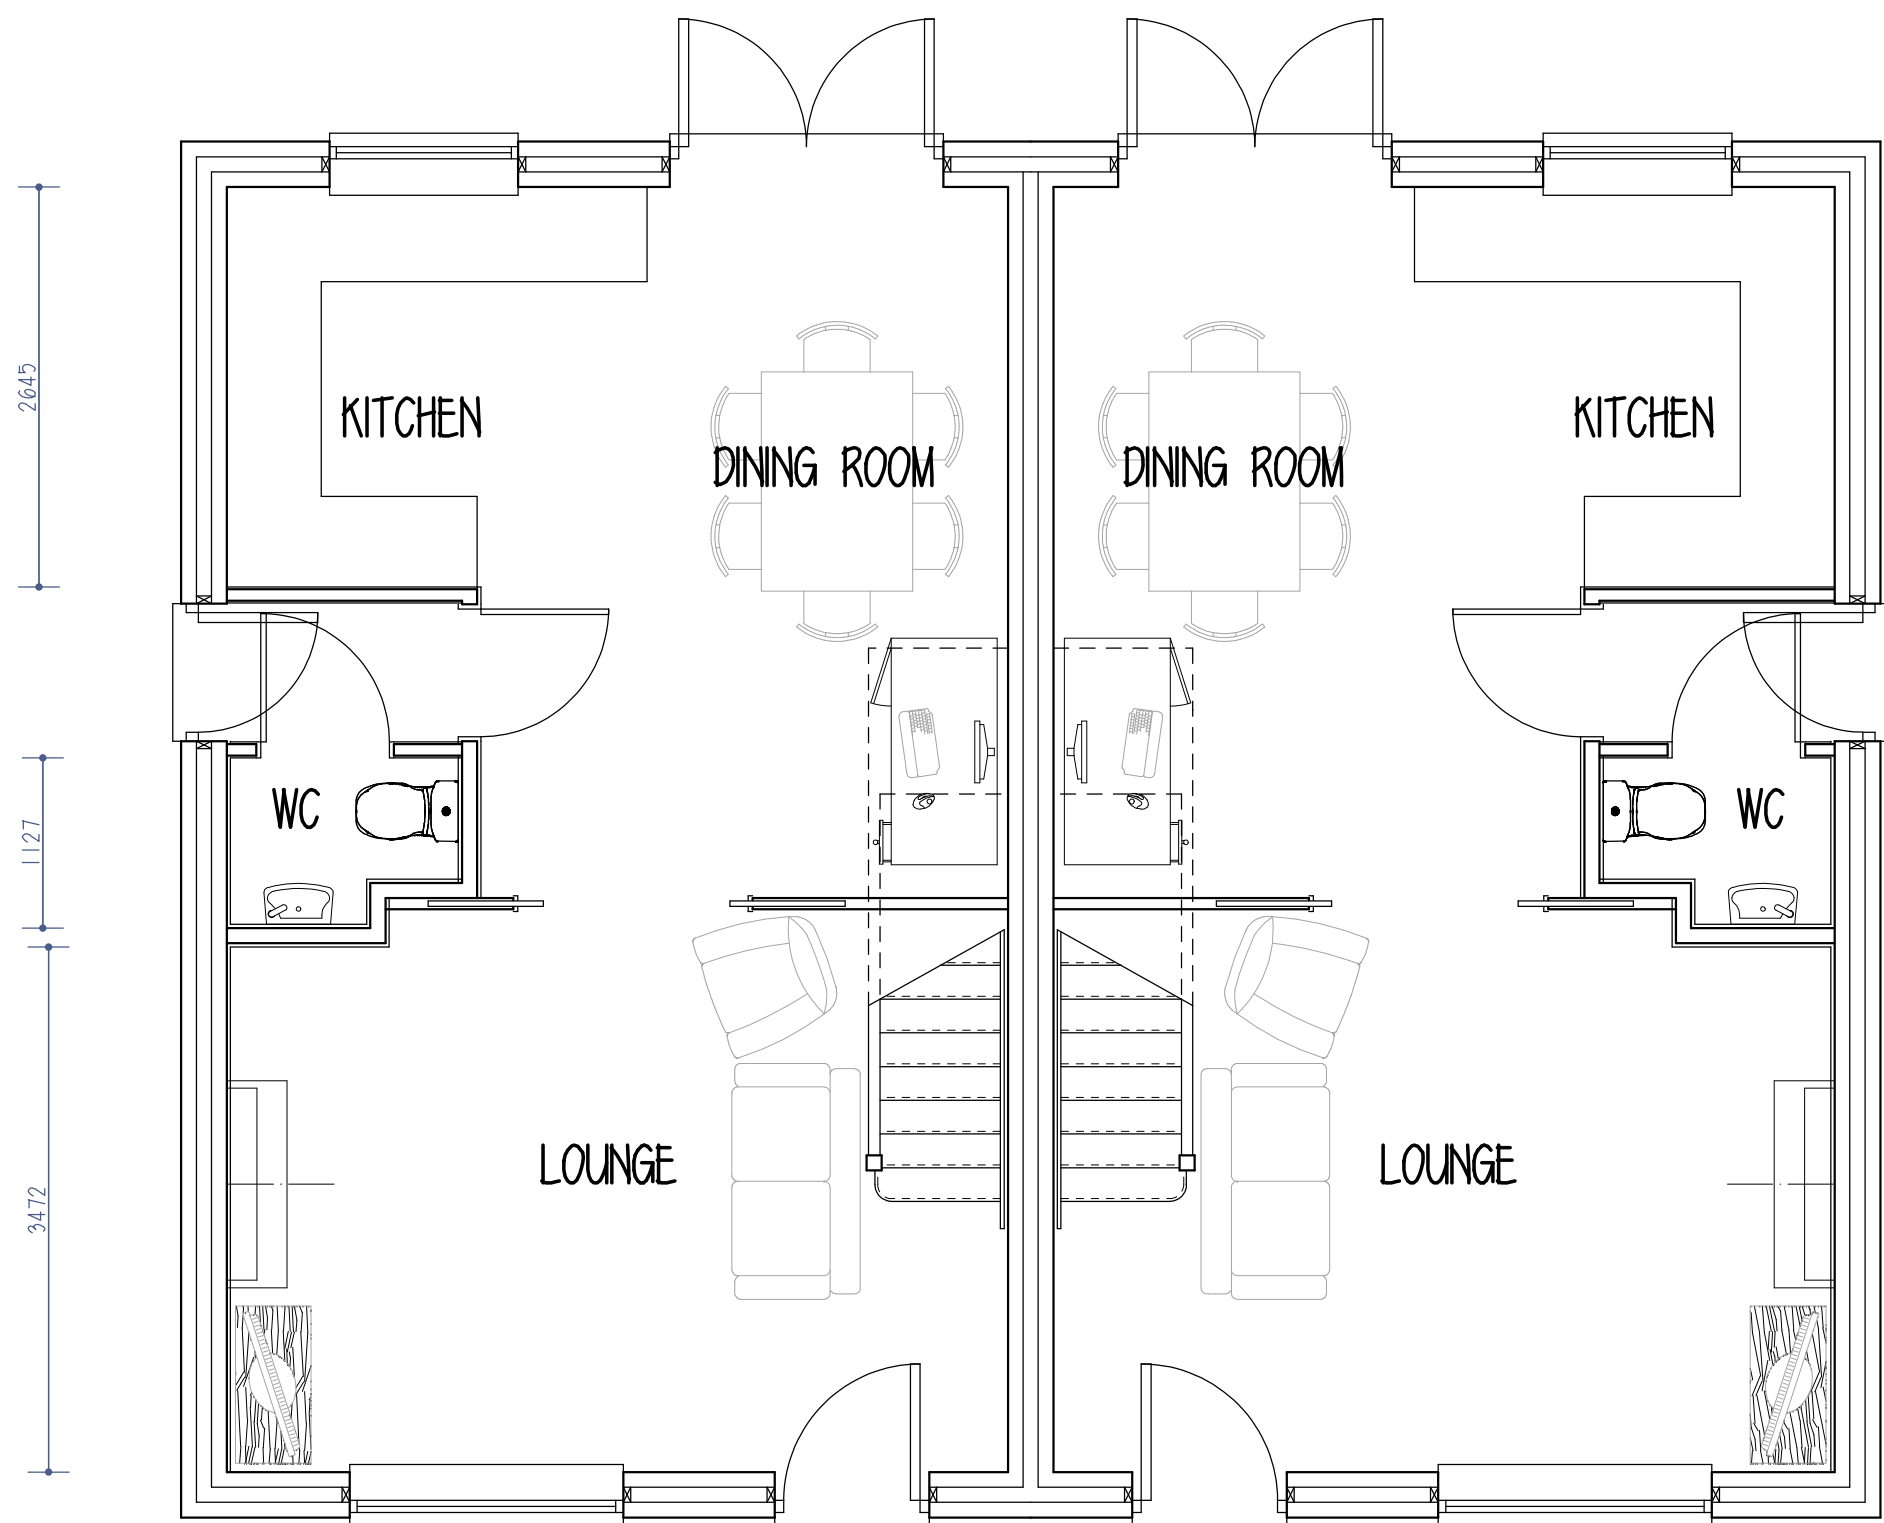
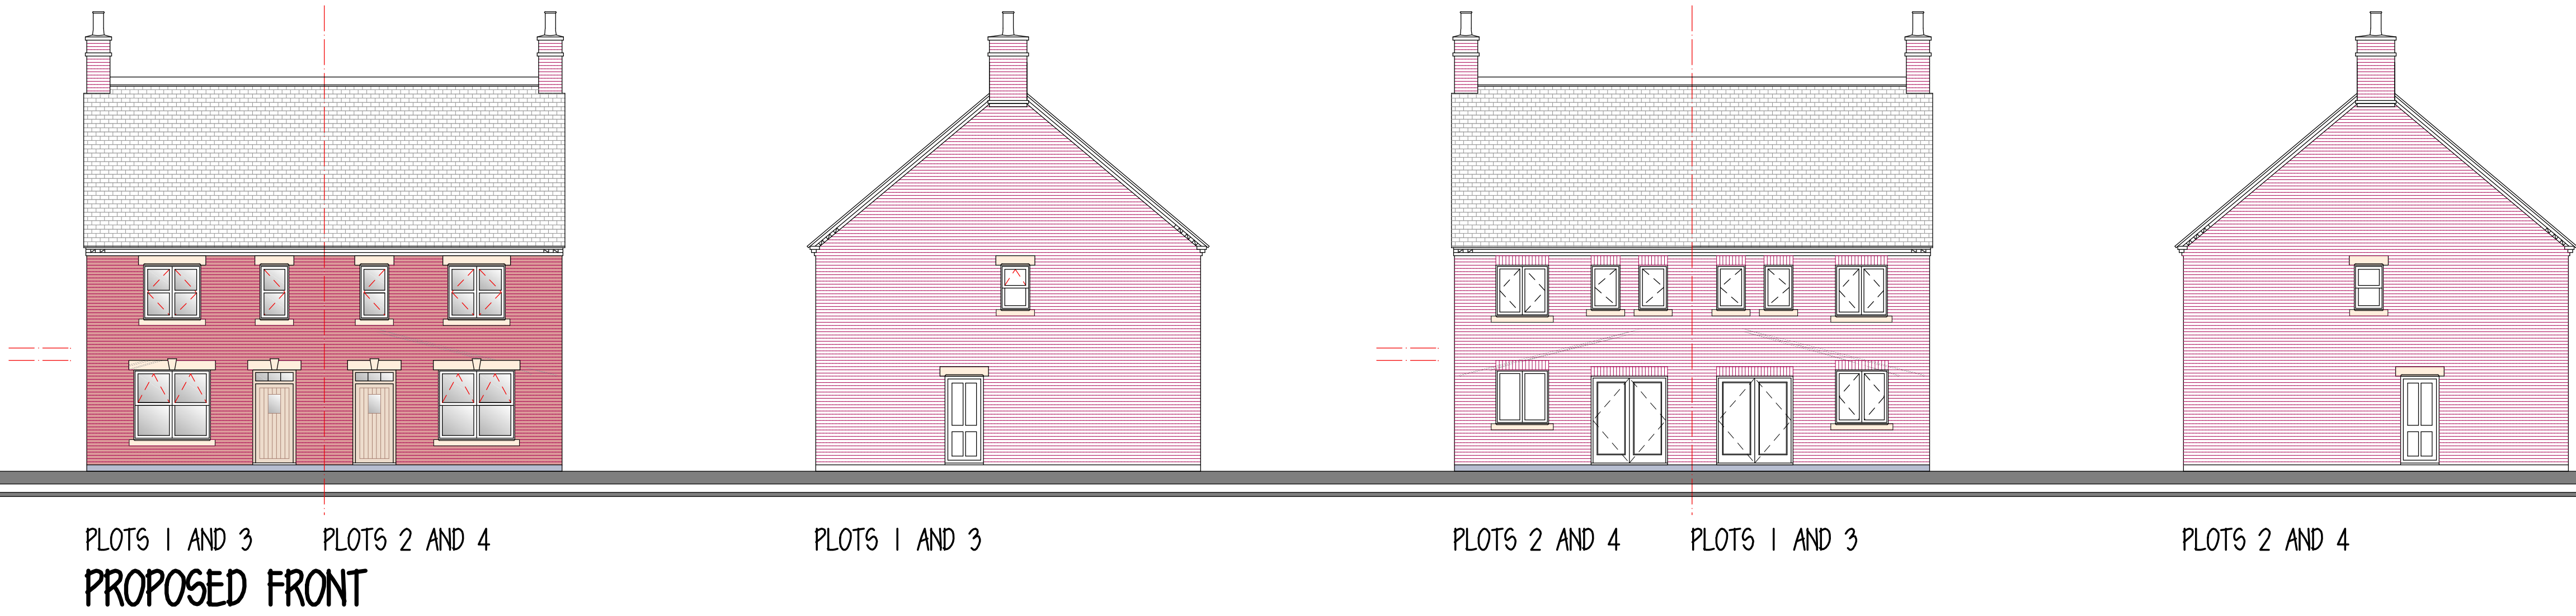
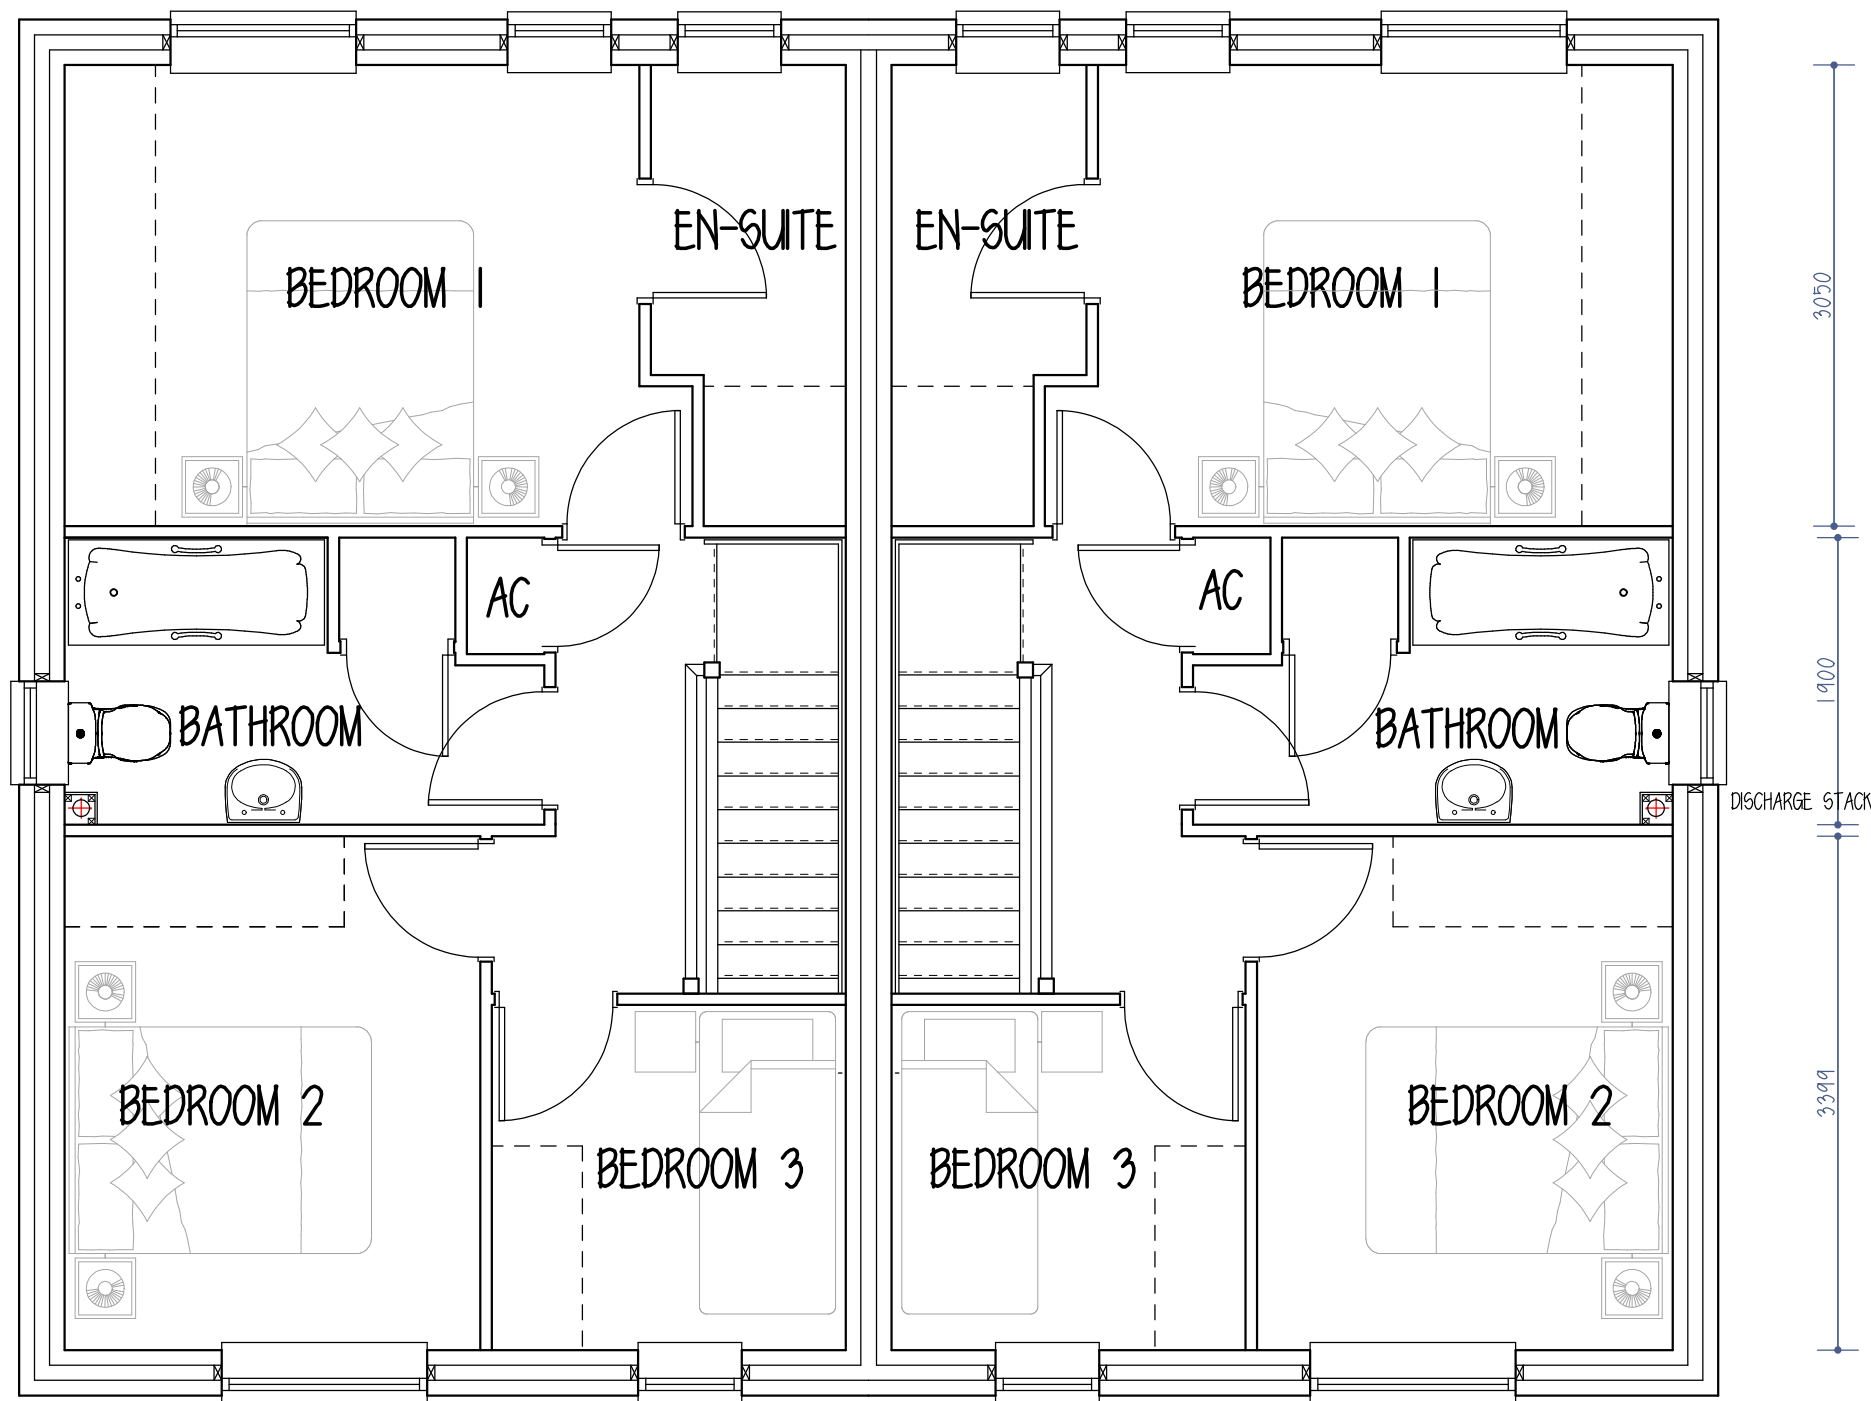


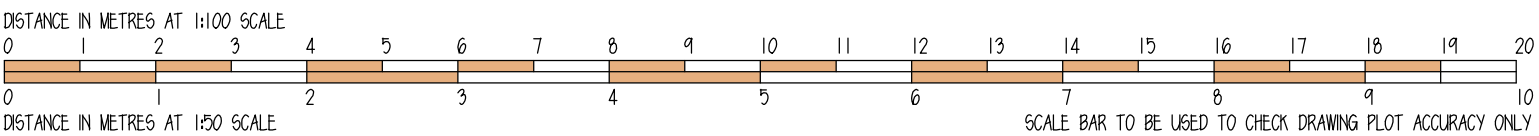

PLOTS 1 AND 3 PLOTS 2 AND 4
PROPOSED GROUND FLOOR PLAN

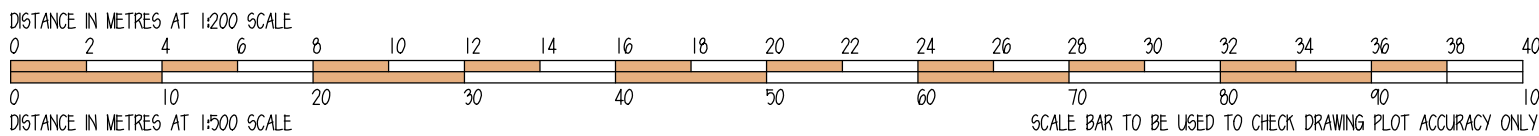

PLOTS 1 AND 3 PLOTS 2 AND 4
PROPOSED FIRST FLOOR PLAN

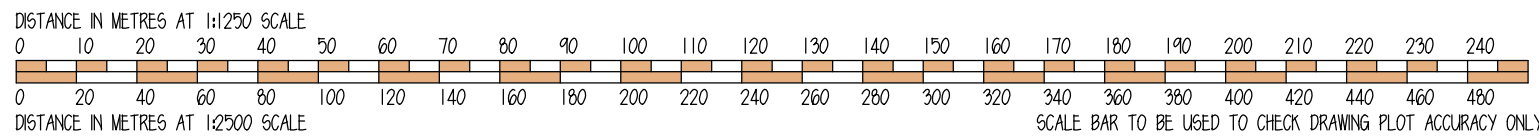

Rev C - 11/09/2019 - Chimneys Added And Bathrooms Handed
Rev B - 23-08-2019 - Further Amendments Pre Planning



202 woodville road hartshorne swadincote derbyshire de11 7ex
tel - 01283 226771 e-mail - mail@sgdesignstudio.co.uk

drawing
Proposed Plots 1 - 4 Inc

project
**Land At
196 - 198 High Street
Newhall**

client
Mr V Kotecha

date 13/08/2019 revision C 11/09/2019

scale 1:50 1:100 1:500 & 1:1250 at a1 size

drawing number **219-48.03-p1-4_c**

printed 13/08/2019 name 219-48.03-p1-4_c rev c 11/09/2019