

1:200 Scale at A1 Size

© 2019 Copyright Of This Drawing Is Held With S G Design Studio Ltd.
This Drawing Is Not To Be Scaled From By Contractors / Developers.
To Be Read In-Conjunction With All Architects And Engineers' Drawings.
All Dimensions, Spans And Roof Pitches Are To Be Checked Before Works Commence And Fabrication.
Discrepancies Are To Be Reported To S G Design Studio Limited Immediately.



Rev A - 15/09/2019 - Plot 2 Handed And Detail Added



202 woodville road hartshorne swadlincote derbyshire de11 7ex
tel - 01283 226771 e-mail - mail@sgdesignstudio.co.uk




drawing
Proposed Site Plan

project
**Land At
196 - 198 High Street
Newhall**

client
Mr V Kotecha

date 13/08/2019 revision a 15/09/2019
scale 1:50 1:100 1:500 & 1:1250 at a1 size

drawing number
219-48.02 a

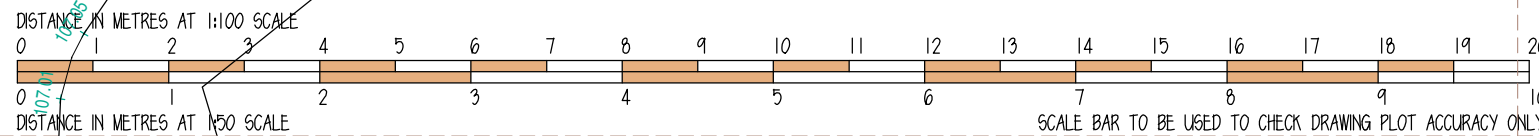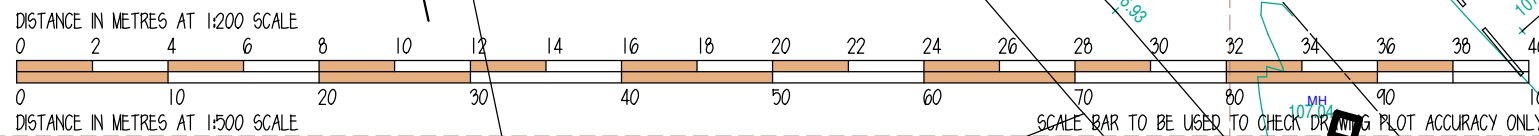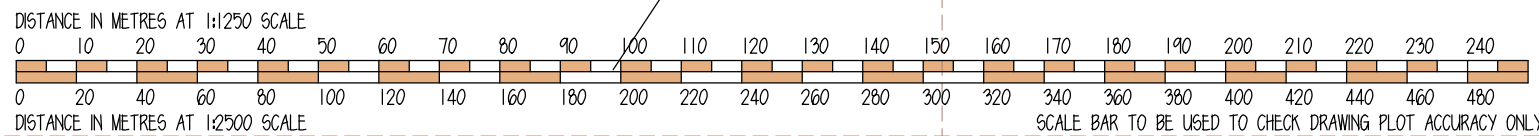

320600N

320600N