
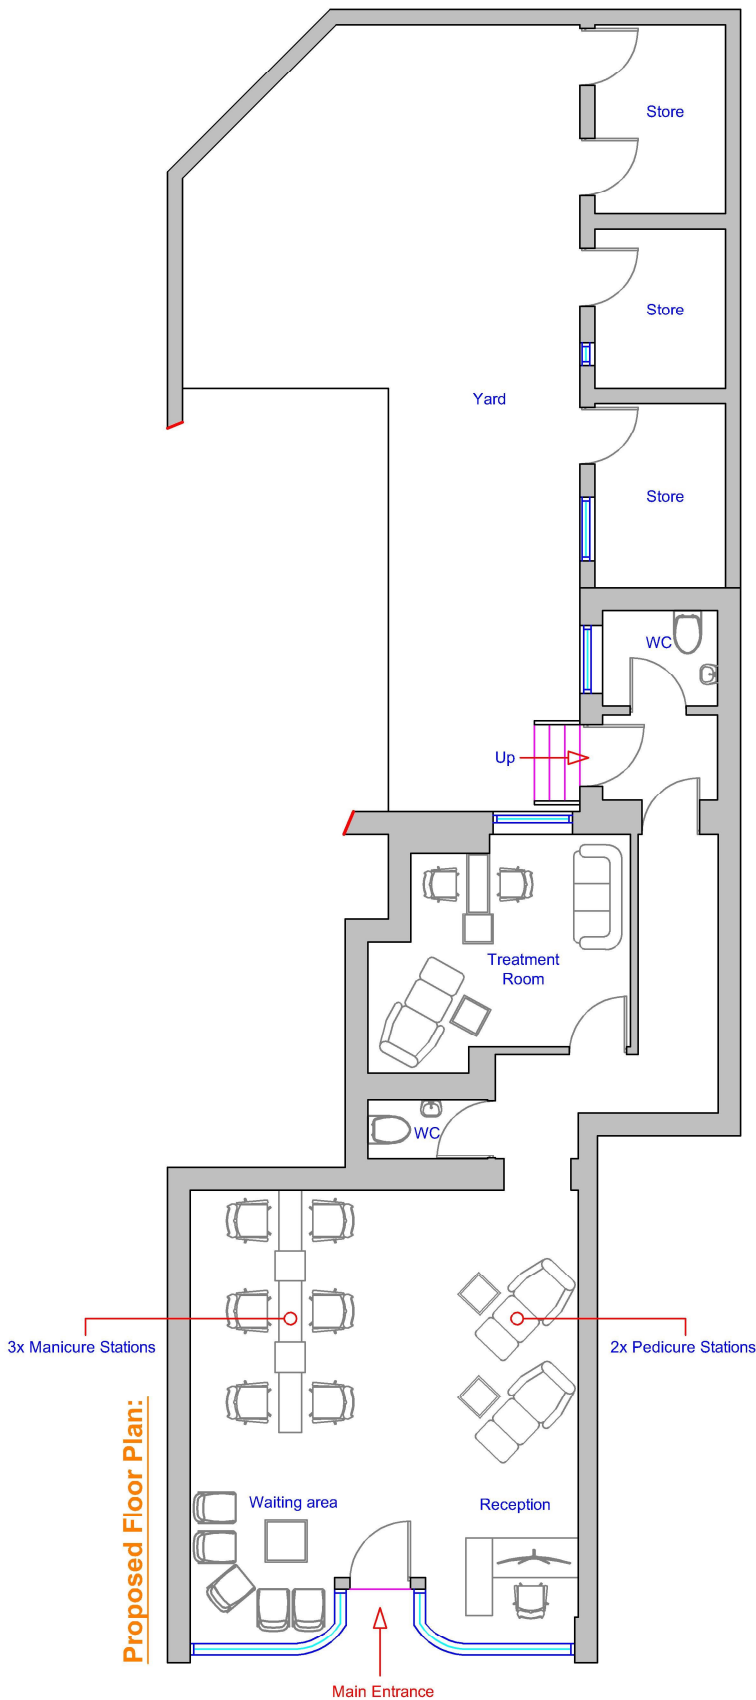


Notes:
ALL DIMENSIONS TO BE CHECKED ON SITE

No deviation may be made from the details shown on this drawing without prior written permission of UK Surveyors. Any discrepancy found between this drawing and any other document should be referred immediately to UK Surveyors.

IF IN ANY DOUBT PLEASE ASK.

All rights described in chapter IV of copyright, design and Patents Act 1988 have been generally asserted.

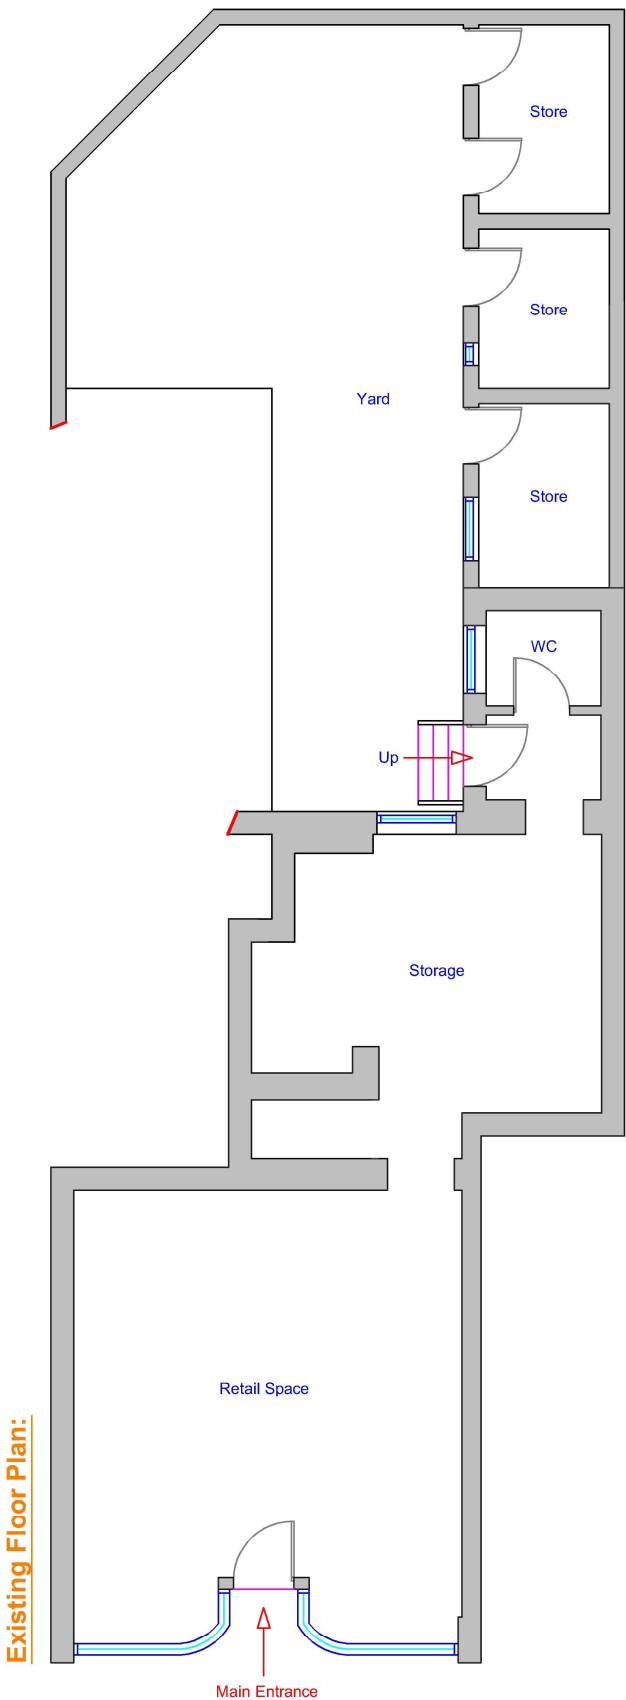

Drawing No:
004240

Drawing Title: Proposed &
Existing Floor Plans

Property: 10 West Street, Swadlincote
DE11 9DE

Date:
12/09/2019

Sheet:
1 of 2



UK Surveyors Ltd
Building Surveying, Fully Immersive Interactive 3D Virtual Tours,
Planning & Building Regulations



Freephone: 0808 168 9059
Head Office: 01889 220 880
✉: enquiries@uksurveyors.net
🌐: www.uksurveyors.net

Drawn By:
OH
Scale:
1:100 @ A3