


Notes:
ALL DIMENSIONS TO BE CHECKED ON SITE

No deviation may be made from the details shown on this drawing without prior written permission of UK Surveyors. Any discrepancy found between this drawing and any other document should be referred immediately to UK Surveyors.

IF IN ANY DOUBT PLEASE ASK.

All rights described in chapter IV of copyright, design and Patents Act 1988 have been generally asserted.

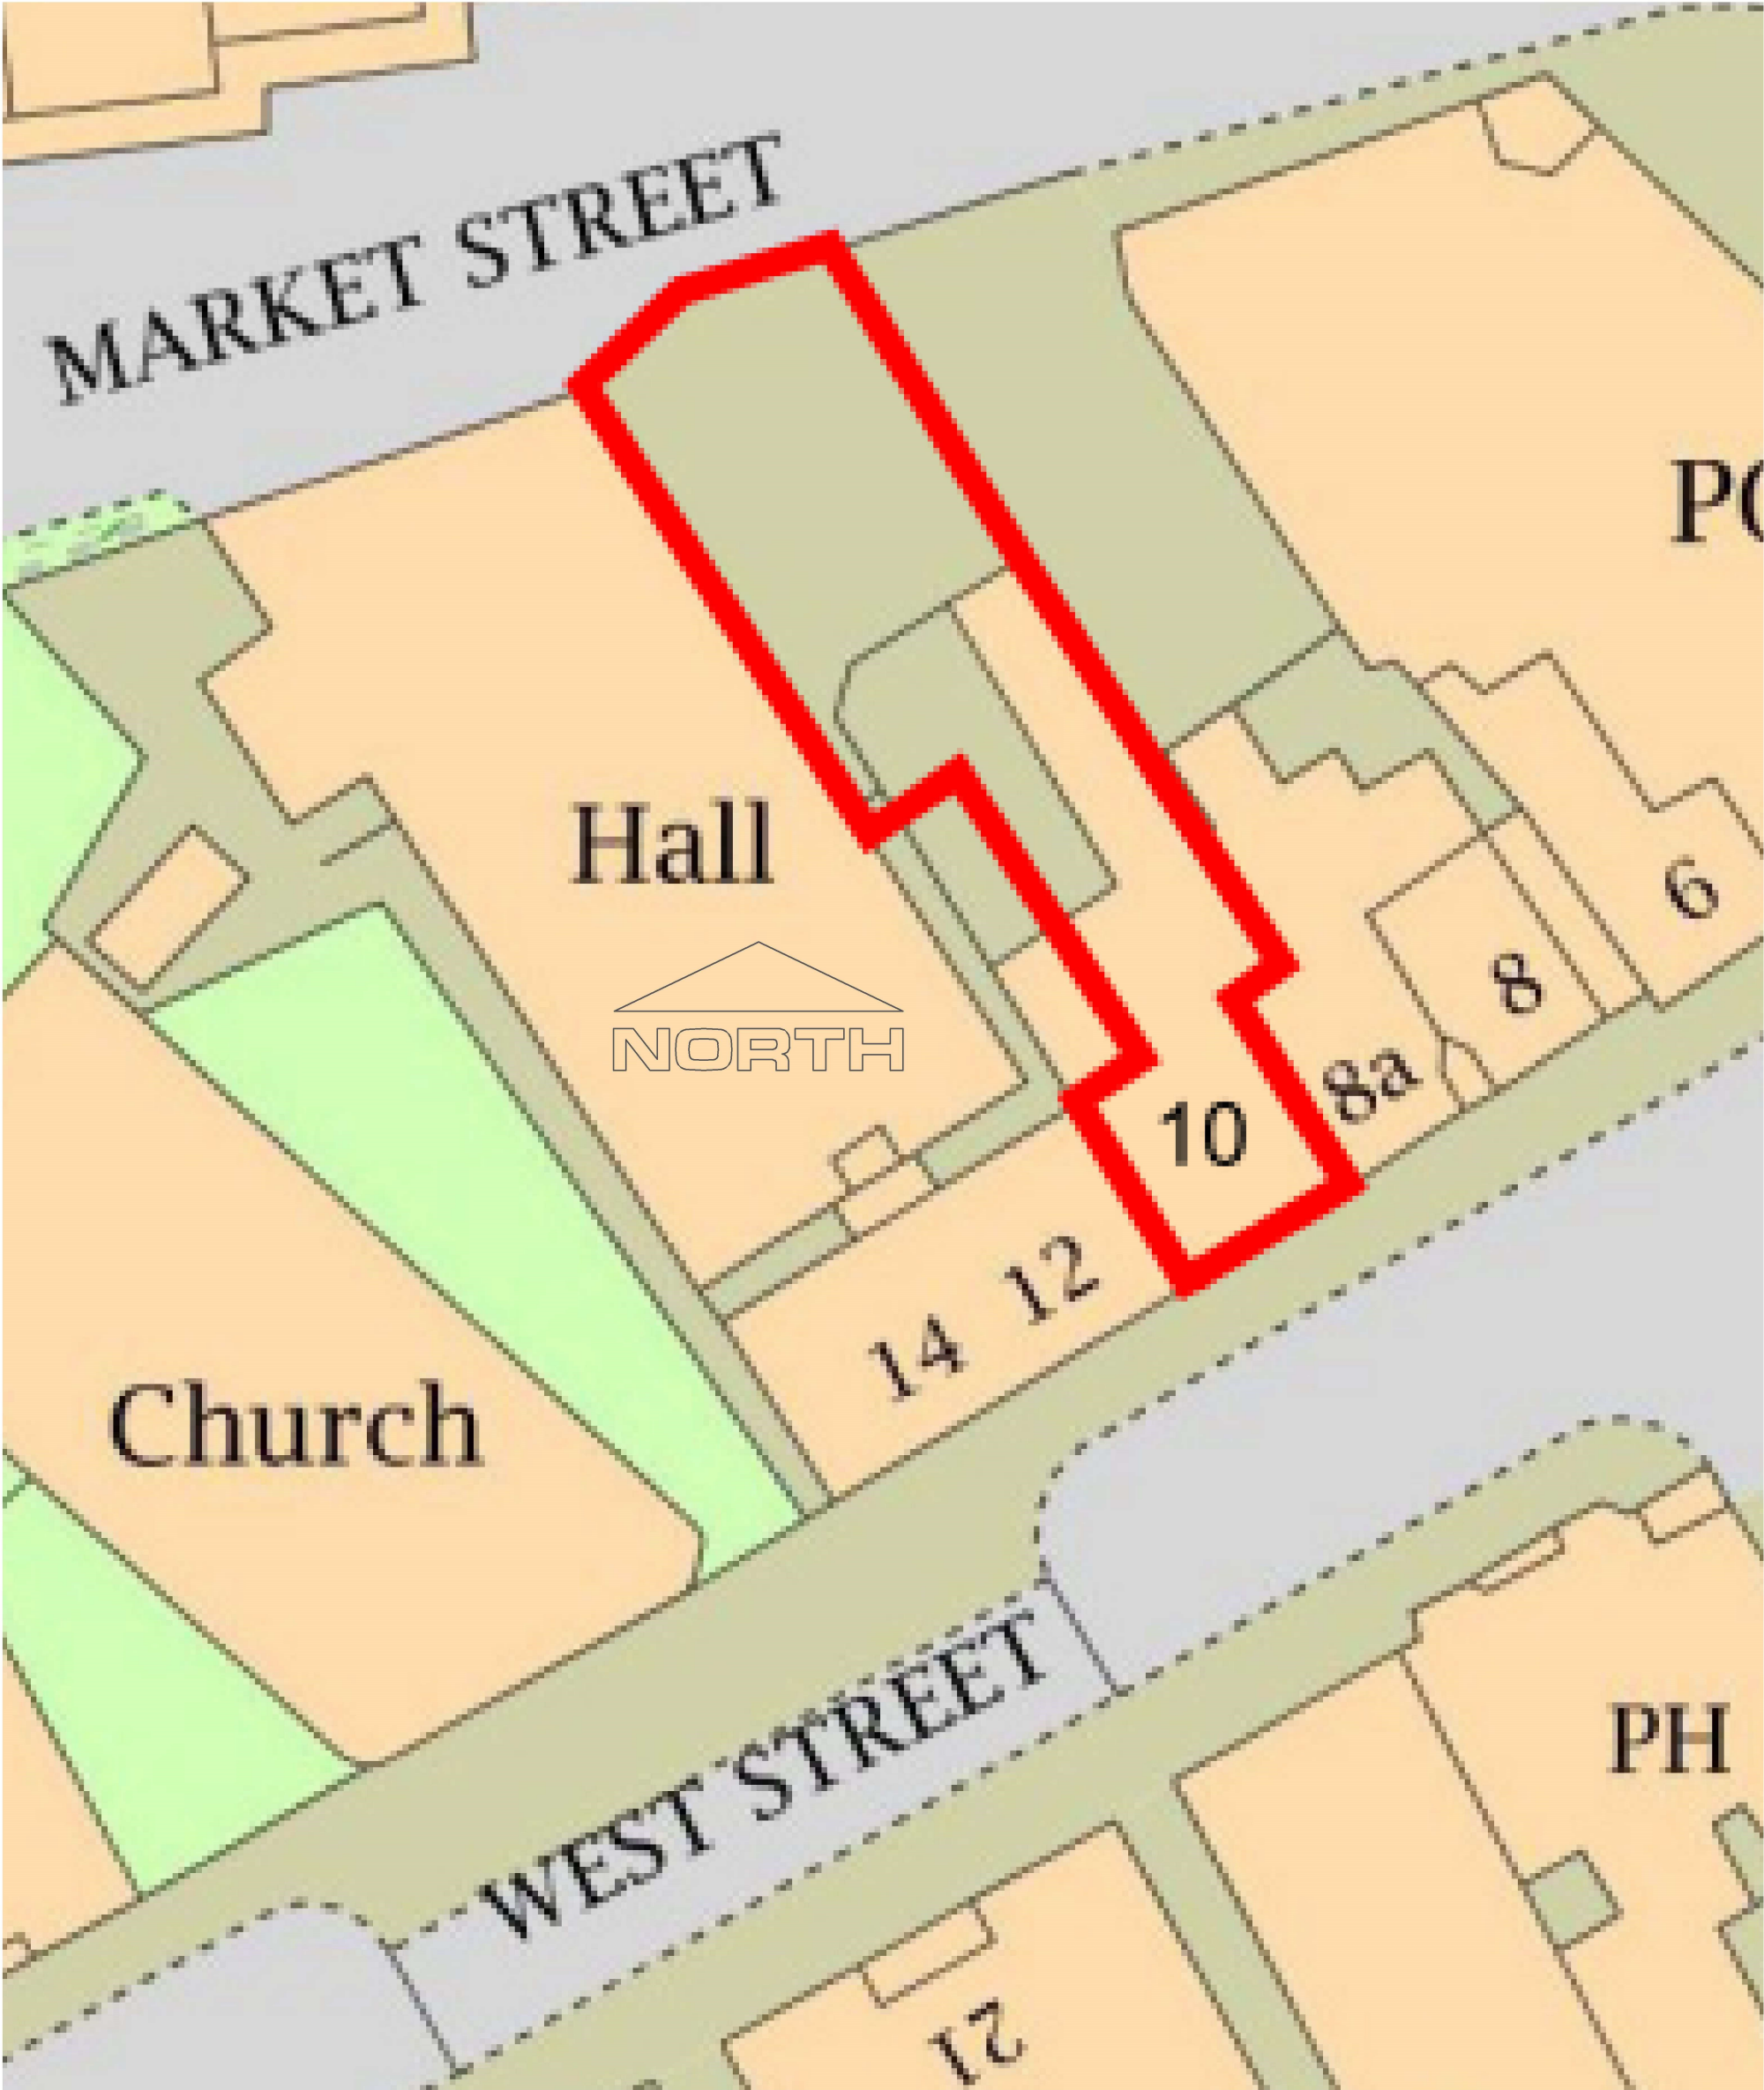

Drawing No: 004241	Drawing Title: Existing & Proposed Site Plans	Property: 10 West Street, Swadlincote DE11 9DE	Date: 12/09/2019	Sheet: 2 of 2
 UK Surveyors Ltd Building Surveying, Fully Immersive Interactive 3D Virtual Tours, Planning & Building Regulations 			☎: Freephone: 0808 168 9059 ☎: Head Office: 01889 220 880 ✉: enquiries@uksurveyors.net 🌐: www.uksurveyors.net	
			Drawn By: DJR	Scale: 1:200 @ A3