


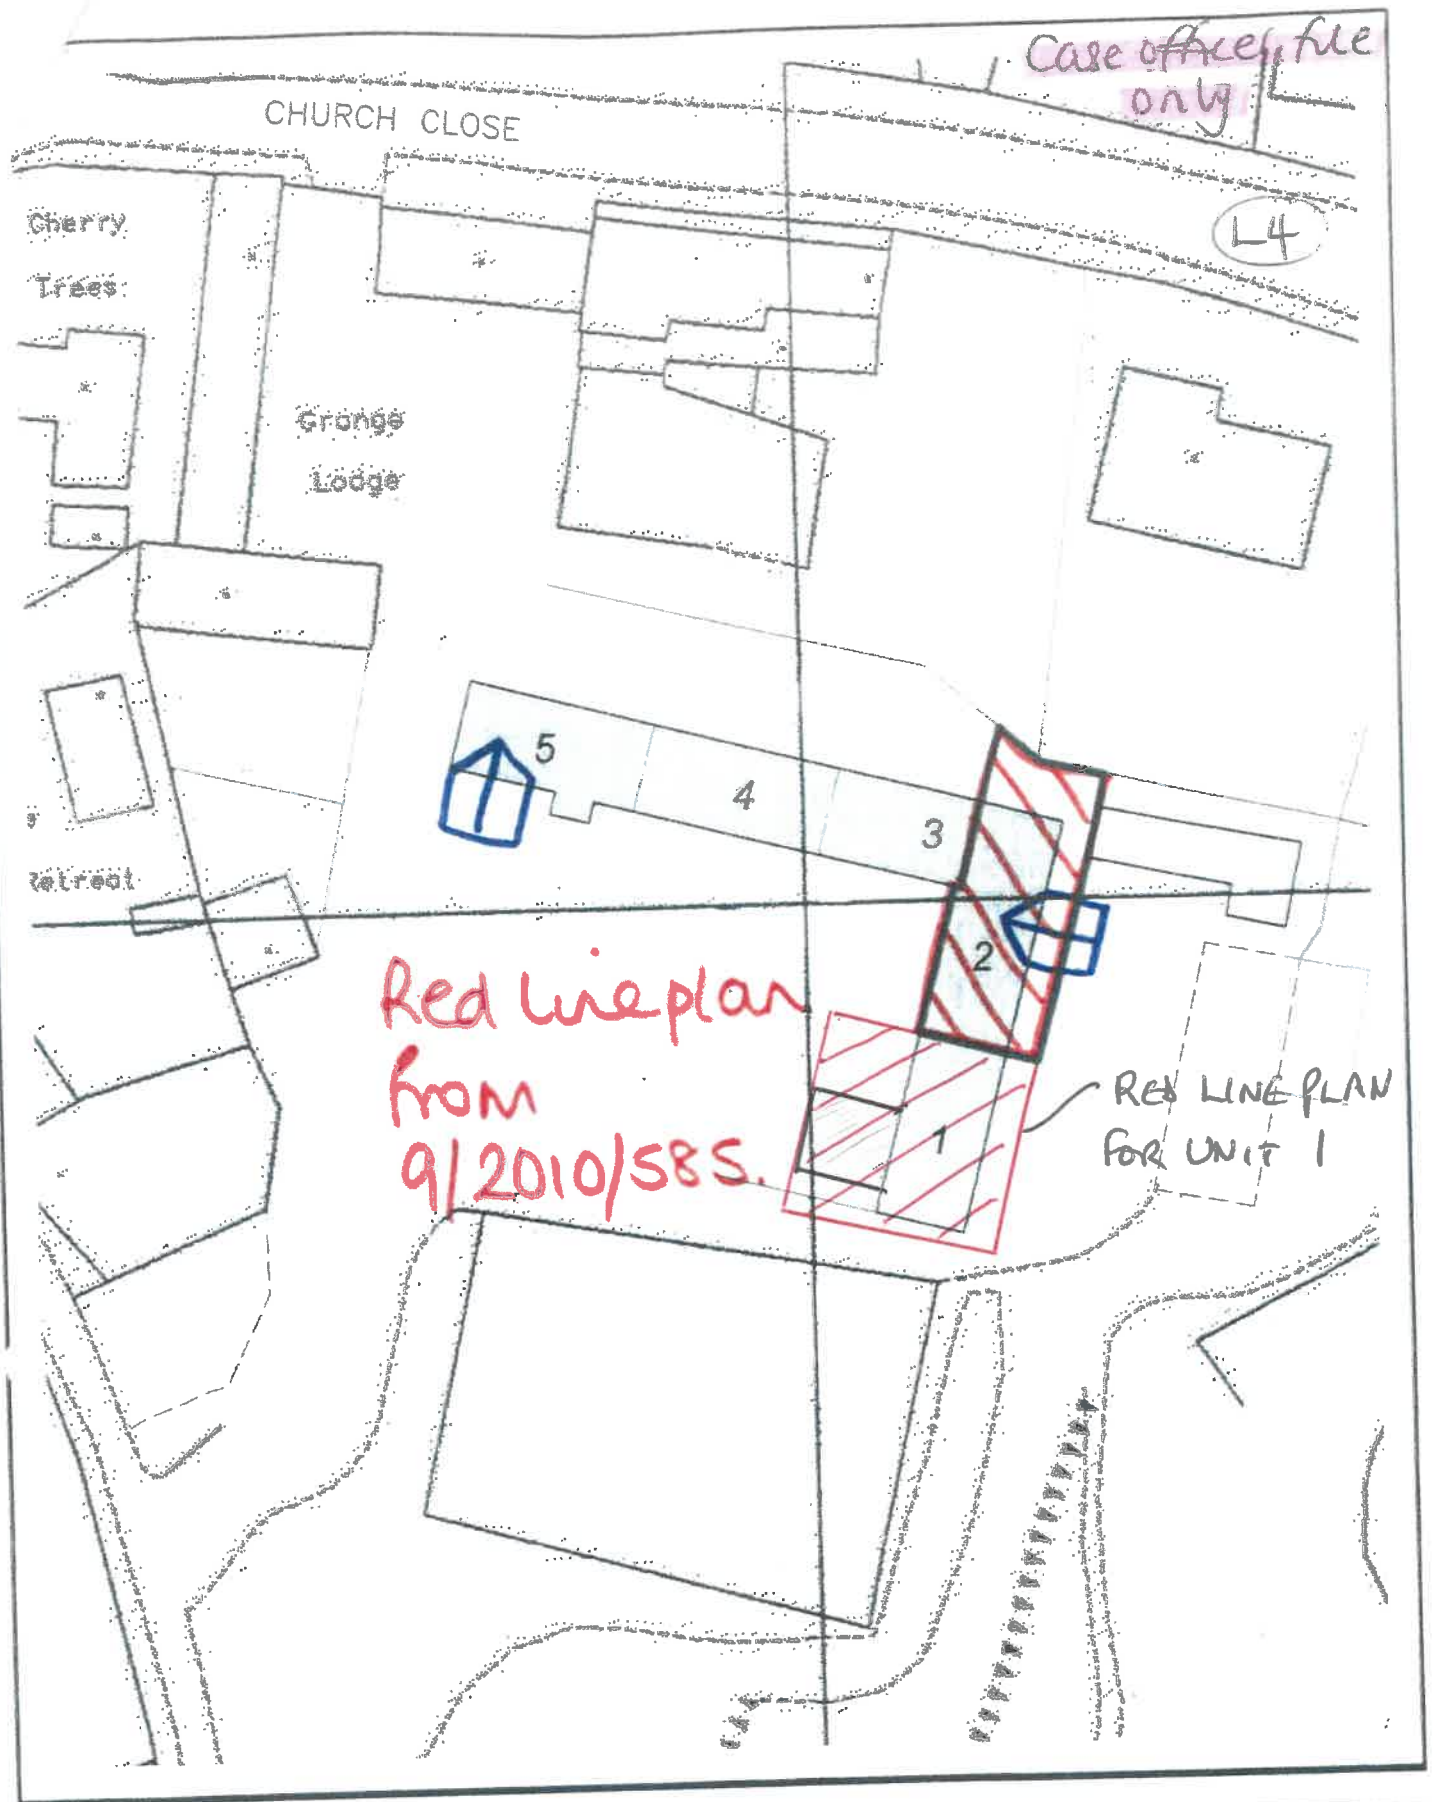

Fisher German LLP, The Grange  
80 Tamworth Road, Ashby De La Zouch  
Leicestershire, LE65 2BW  
fax. 01530 413896 tel: 01530 412821  
e-mail: ashby@fishergerman.co.uk

Client: MR & MRS D G A KIDD

Project: IVY HOUSE FARM  
STANTON BY BRIDGE

Title: SITE PLAN  
AS PROPOSED

Scale: 1:500 @ A4


Date: JUNE 2010

Drawn: NM Checked: TA

Dwg No: 9C25.1-005

THIS DRAWING IS PROTECTED BY COPYRIGHT. IT MAY NOT BE REPRODUCED IN ANY FORM OR BY ANY MEANS FOR ANY PURPOSE WITHOUT THE WRITTEN PERMISSION OF FISHER GERMAN LLP CHARTERED SURVEYORS.

FISHER GERMAN LLP IS A LIMITED LIABILITY PARTNERSHIP, REGISTERED IN ENGLAND AND WALES. REGISTERED NUMBER: 06317554.

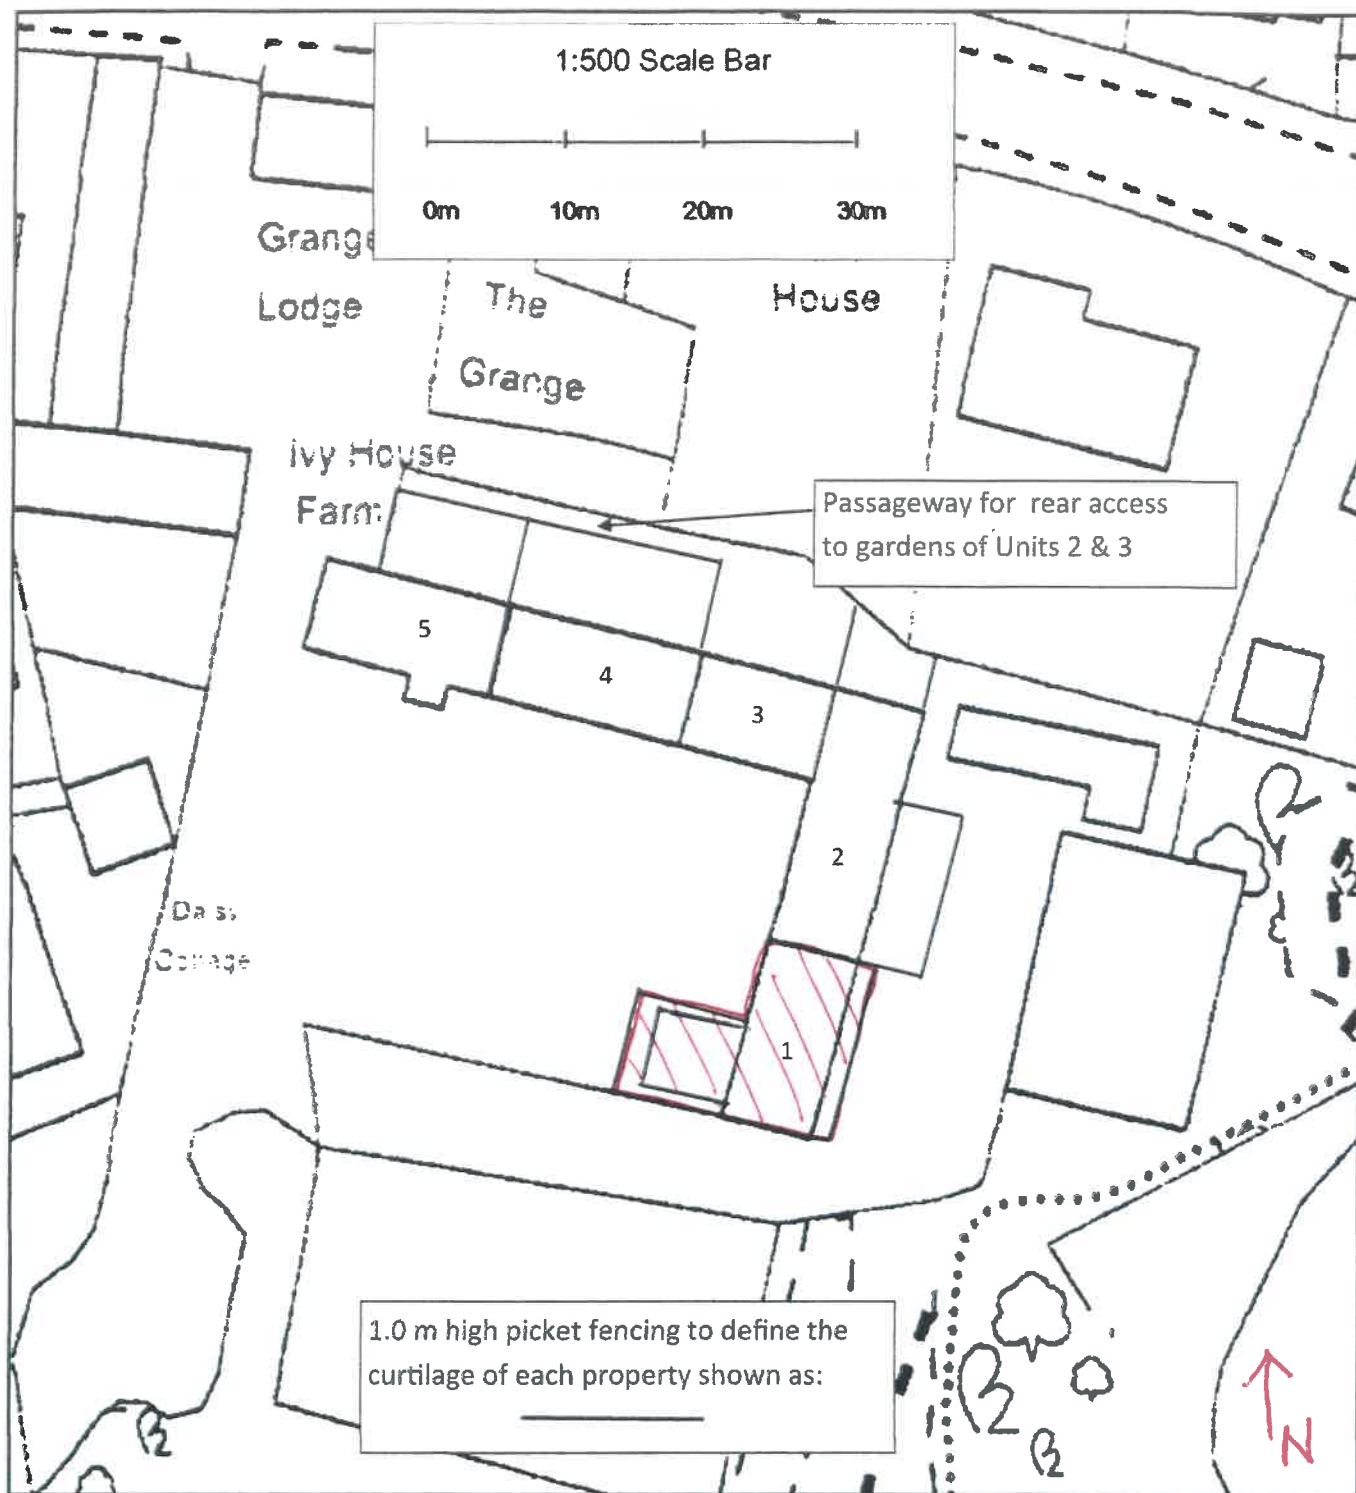

**Mr and Mrs D Kidd**

**Satisfaction of Condition 1 on Permission Ref. 9/2018/0624—Extent of Curtilage of Each Dwelling  
Ivy House Farm, Ingleby Road, Stanton-by-Bridge, Derby DE73 7HT**

**Scale 1:500 @ A4**

**May 2019**

Steedman Planning, Wayside Cottage, Ingleby Road, Stanton-by-Bridge, Derby DE73 7HU Telephone 01530 411883

Based on Ordnance Survey Mapping © Crown Copyright 2018 Licence No 100022432