



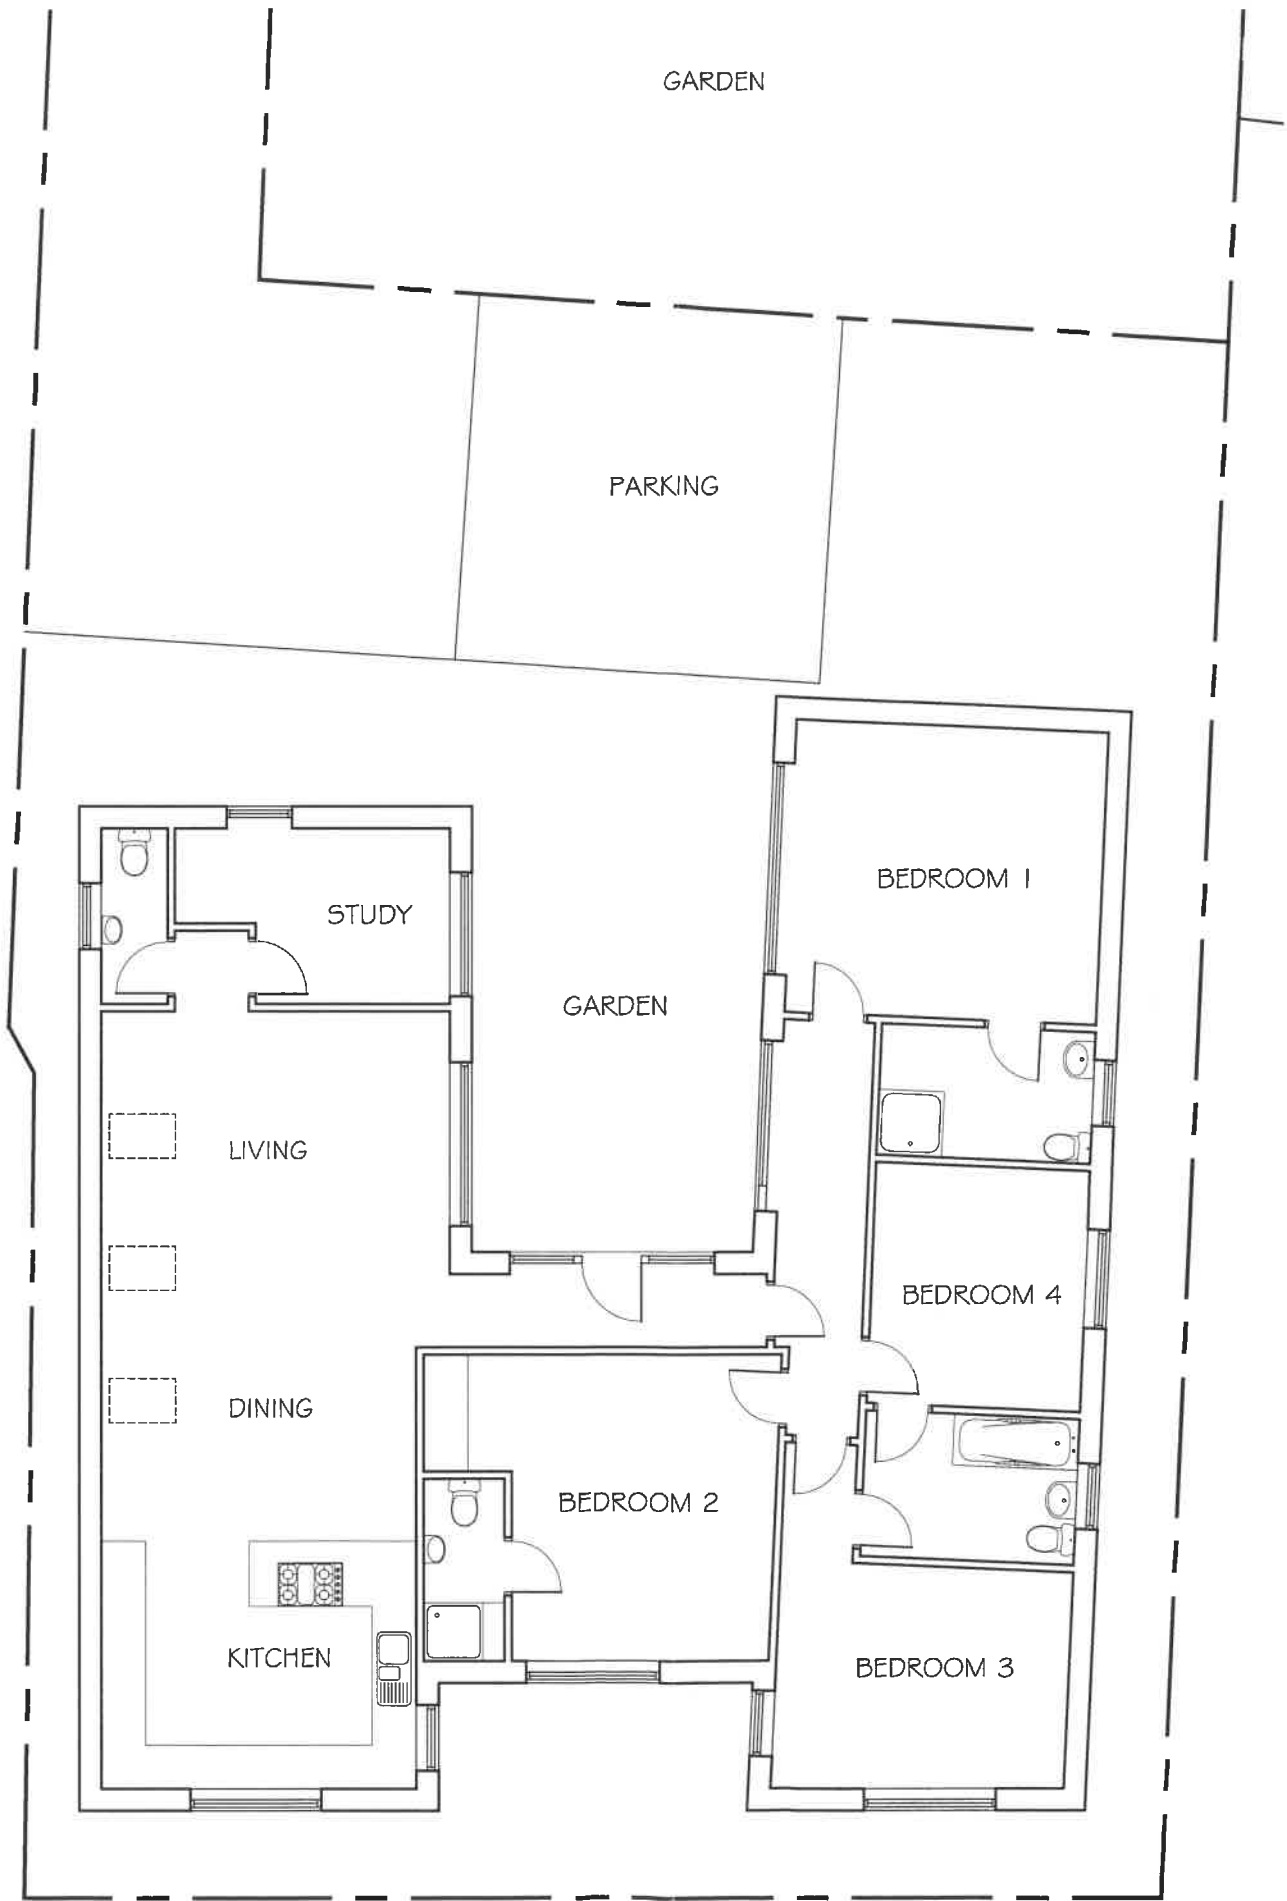

GROUND FLOOR PLAN


Rev C: Amended to client comments 3 Sept 19
Rev B: Amended to client comments 19 July 19
Rev A: Amended to client comments 18 July 19

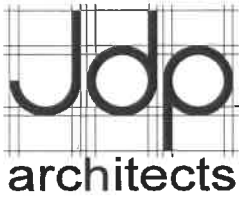

Manor Barn
Lullington Road
Coton In The Elms
Derbyshire DE12 8EP

01283 763392
enquiries@jdparchitects.co.uk

Project	54 MAIN STREET LINTON	Date	July 19
Drawing	PROPOSED FLOOR PLAN	Scale	1:100
Client	Mr and Mrs J Aytain	Dwg No	1919/02C

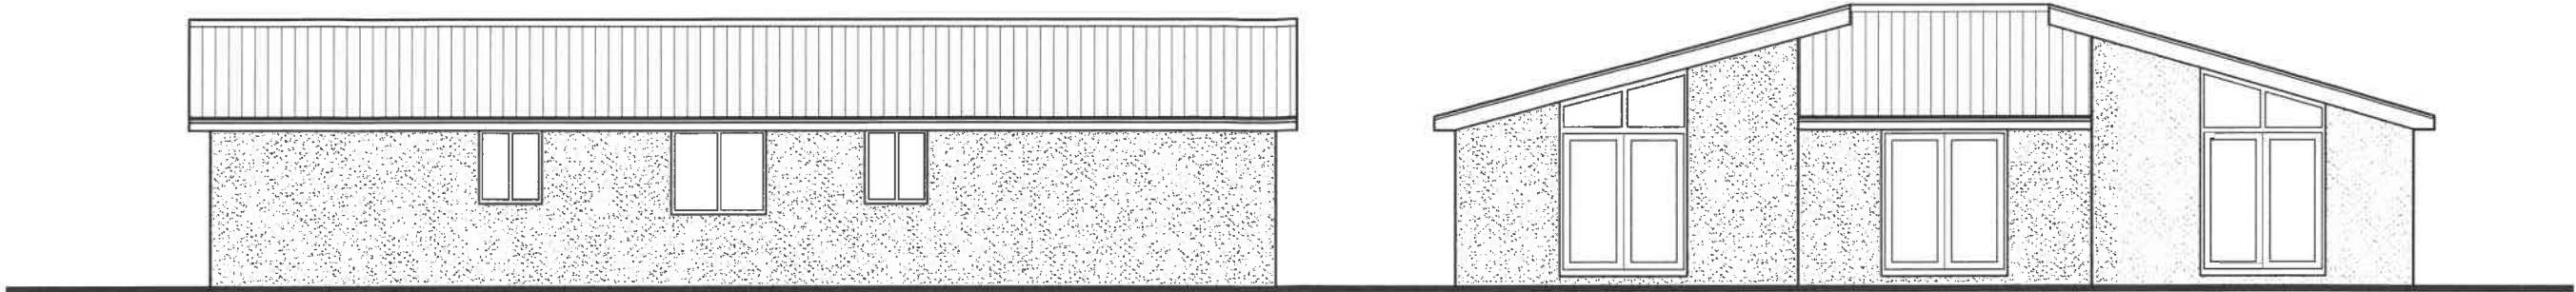

SIDE ELEVATION

REAR ELEVATION



SIDE ELEVATION

FRONT ELEVATION

Rev B: Amended to client comments
Rev A: Amended to client comments

3 Sept 19
3 Sept 19



Manor Barn
Lullington Road
Coton In The Elms
Derbyshire DE1 2 8EP

01 283 763392
enquiries@jdparchitects.co.uk

Project	54 MAIN STREET LINTON	Date	July 19
Drawing	PROPOSED ELEVATIONS	Scale	1 : 100
Client	Mr and Mrs J Aytain	Dwg No	1919/03B