




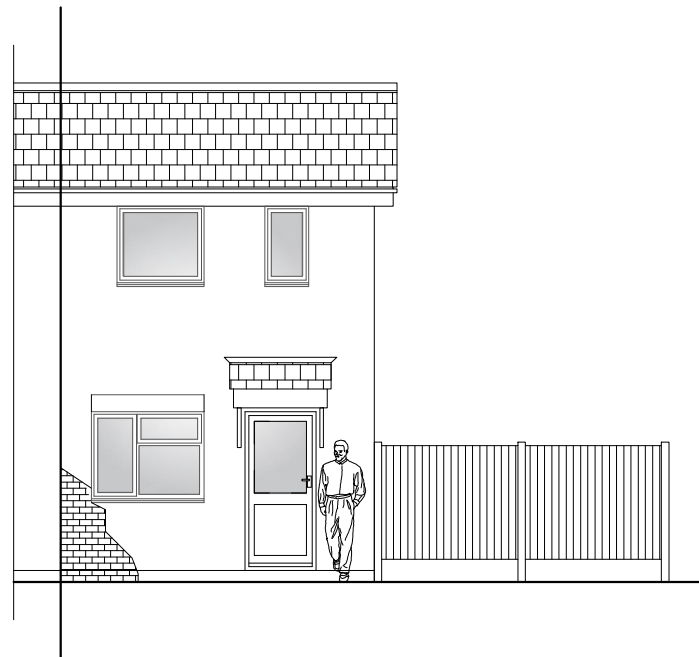


Existing Front Elevation (1:100)

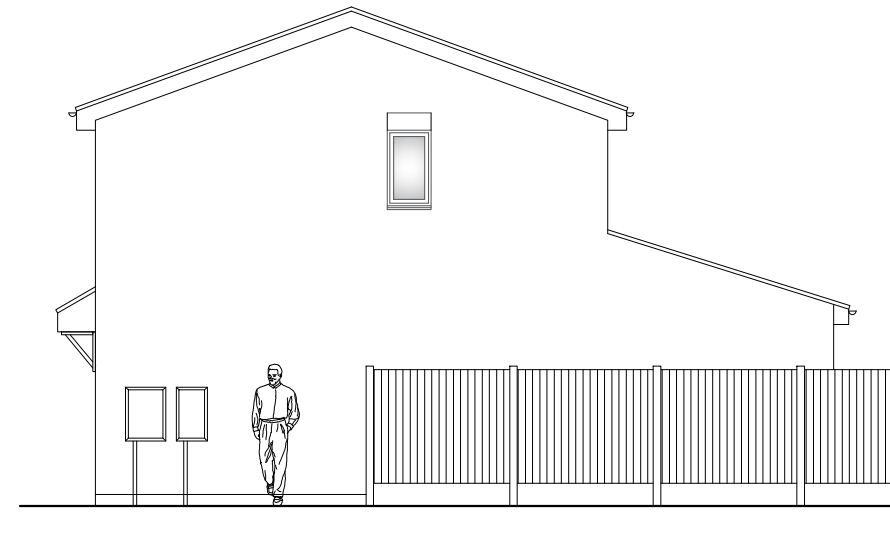

Existing Side Elevation (1:100)

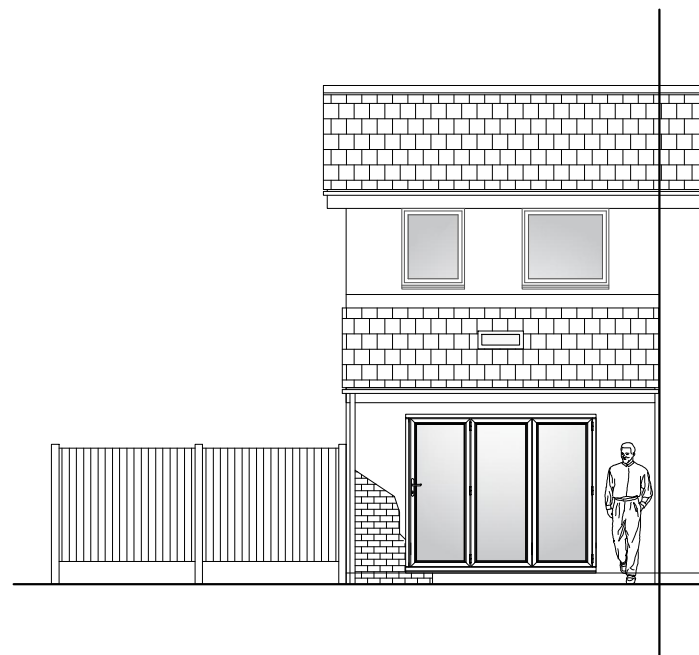

Existing Rear Elevation (1:100)

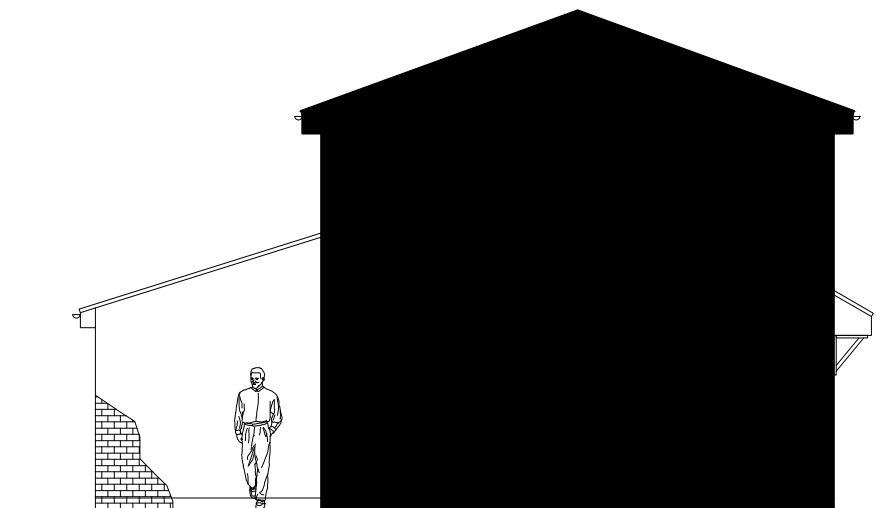

Existing Boundary Elevation (1:100)

General Notes

A3

NOTE!

All dimensions, levels and notes are to be checked on site prior to commencement of any works.

Any discrepancies found or uncertainties should be informed immediately!

It is the Builders Responsibility to check all measurements on site and take full responsibility for the construction phase of the project, including all H & S responsibilities under CDM 2015.



LMG *design*
Architectural Services

01530 274485

No.	Revision/Issue	Date

Client & Drawing Title:

MR AND MRS PARR
EXISTING ELEVATIONS

Project Name and Address

5 COOPERS CROFT
HATTON
DERBYSHIRE
PROPOSED TWO STOREY
SIDE EXTENSION

Drawn By: LEE GOUGH	Sheet
Date JULY 2019	J1216/2
Scale 1:100	