




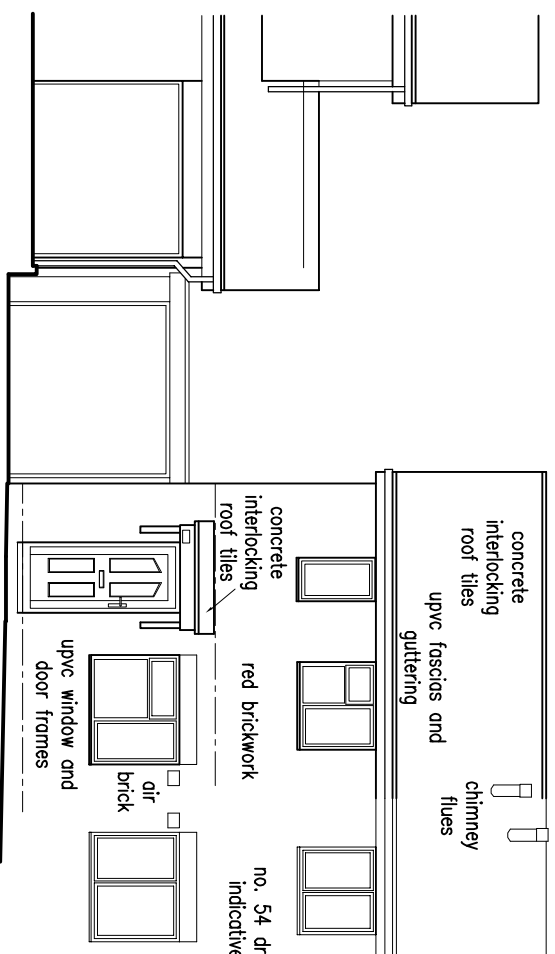


Front Elevation
Scale 1:100

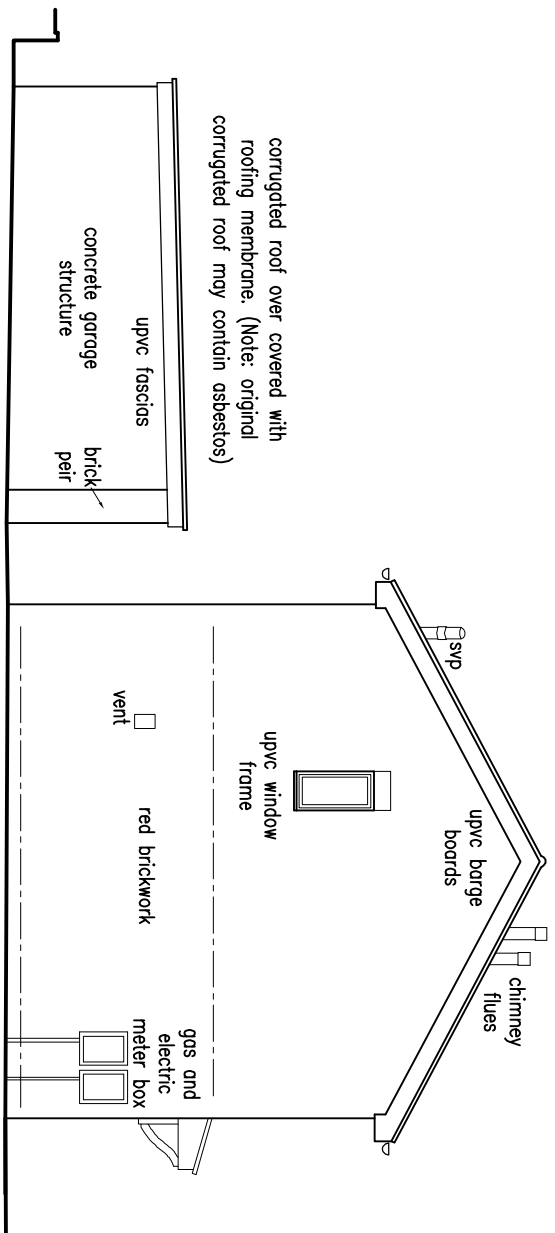


Side Elevation
Scale 1:100

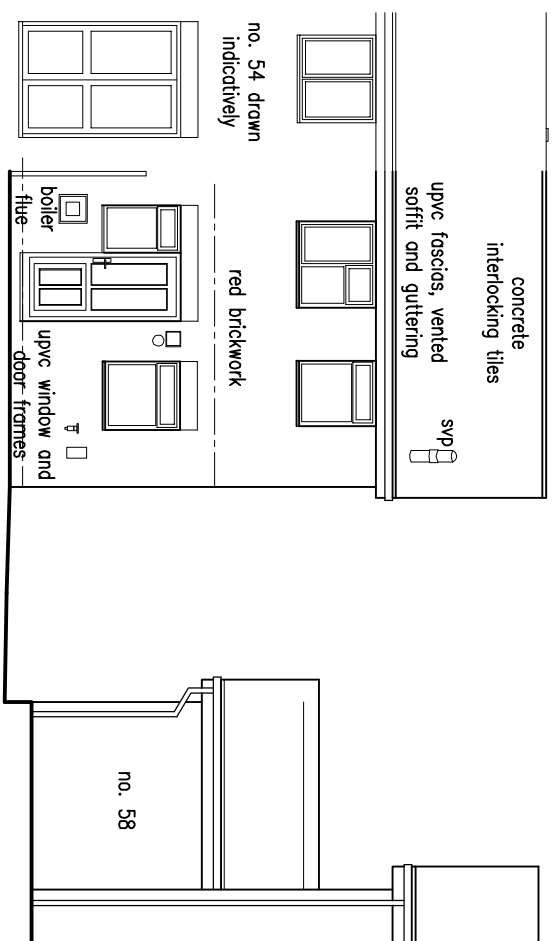

Rear Elevation
Scale 1:100

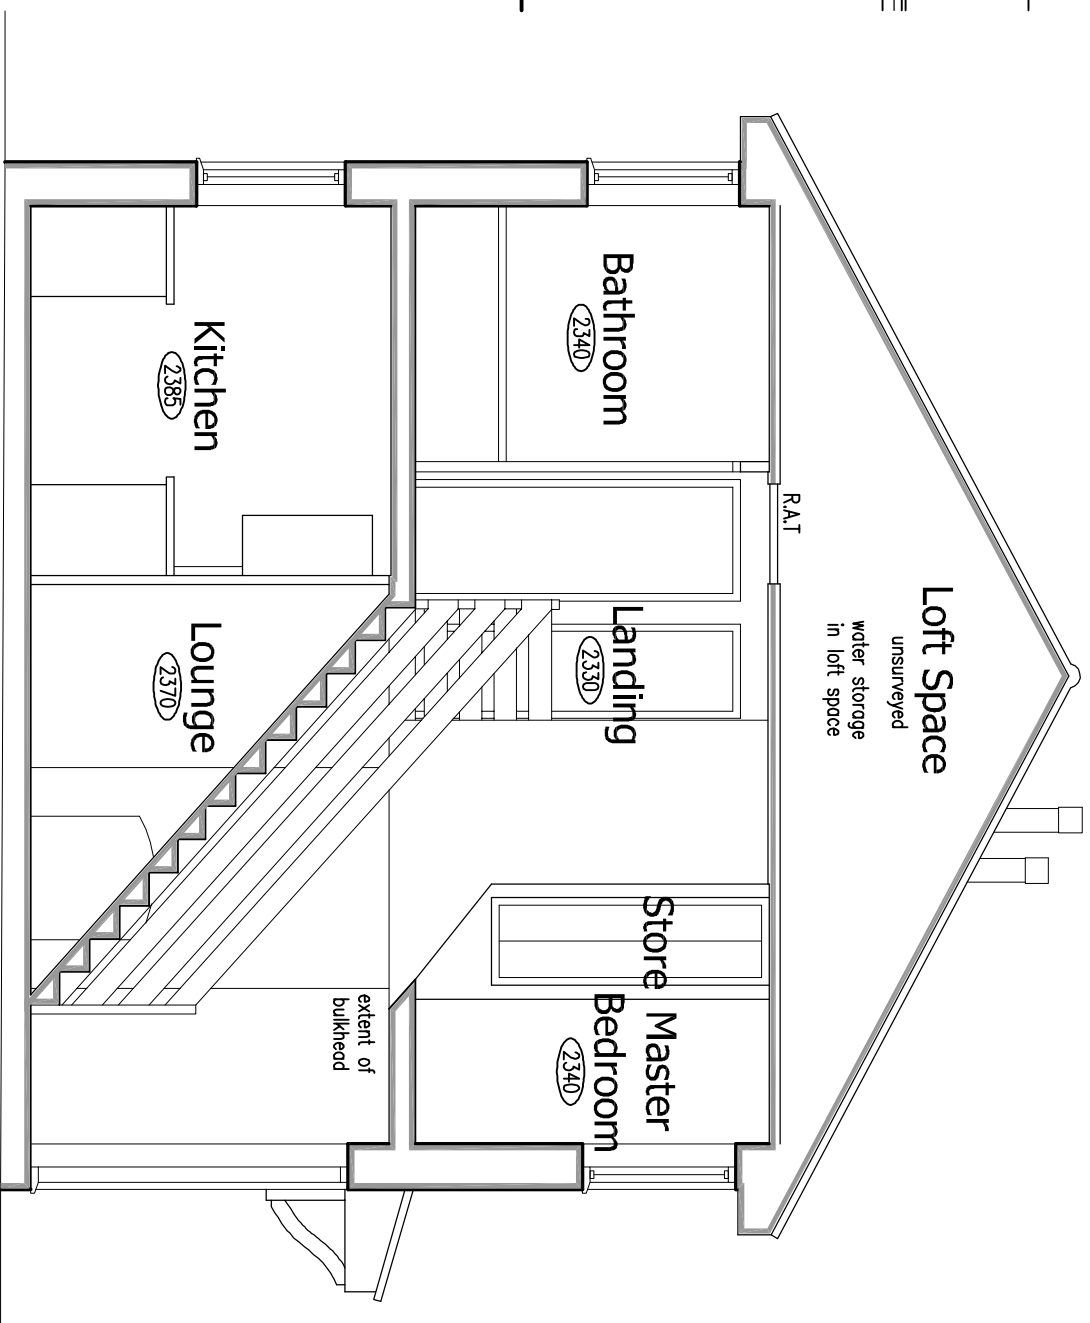


Section A-A
Scale 1:50

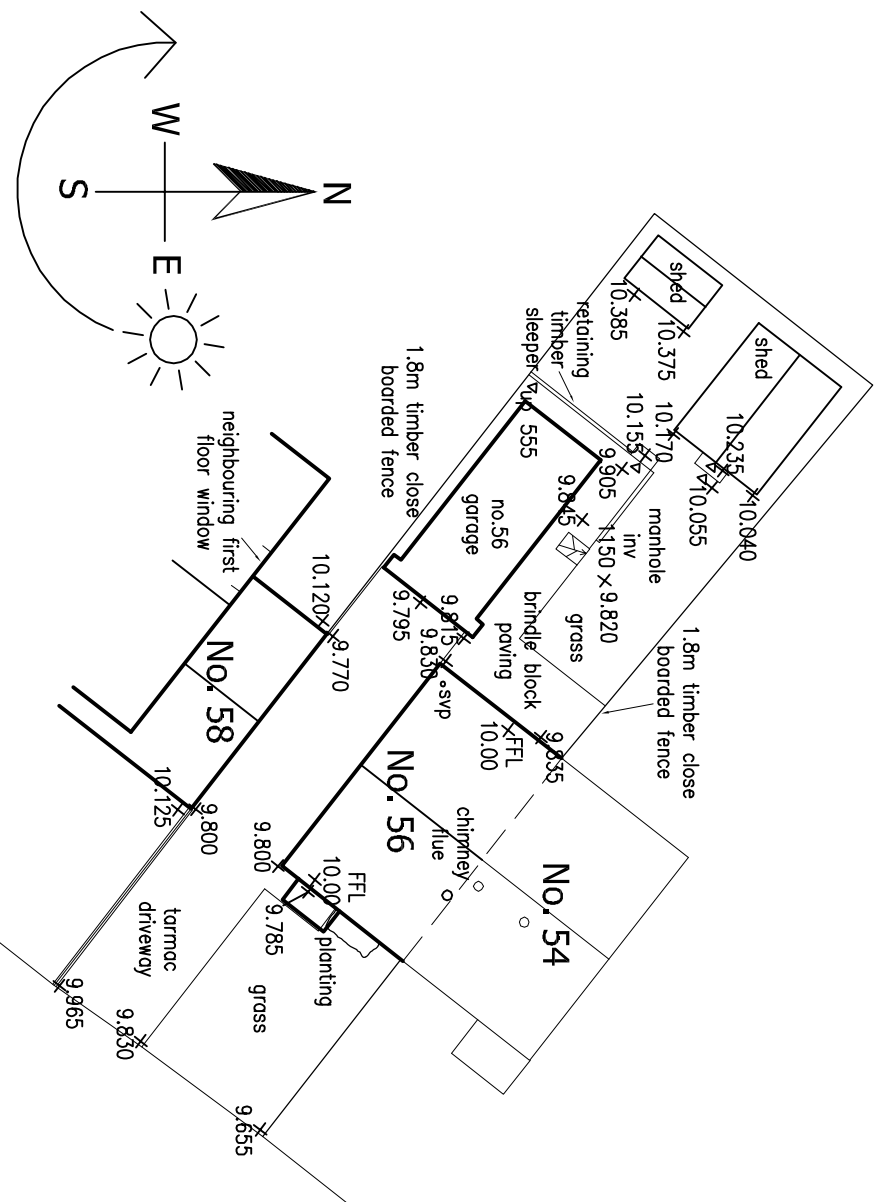


Site and Roof Plan

Scale 1:200

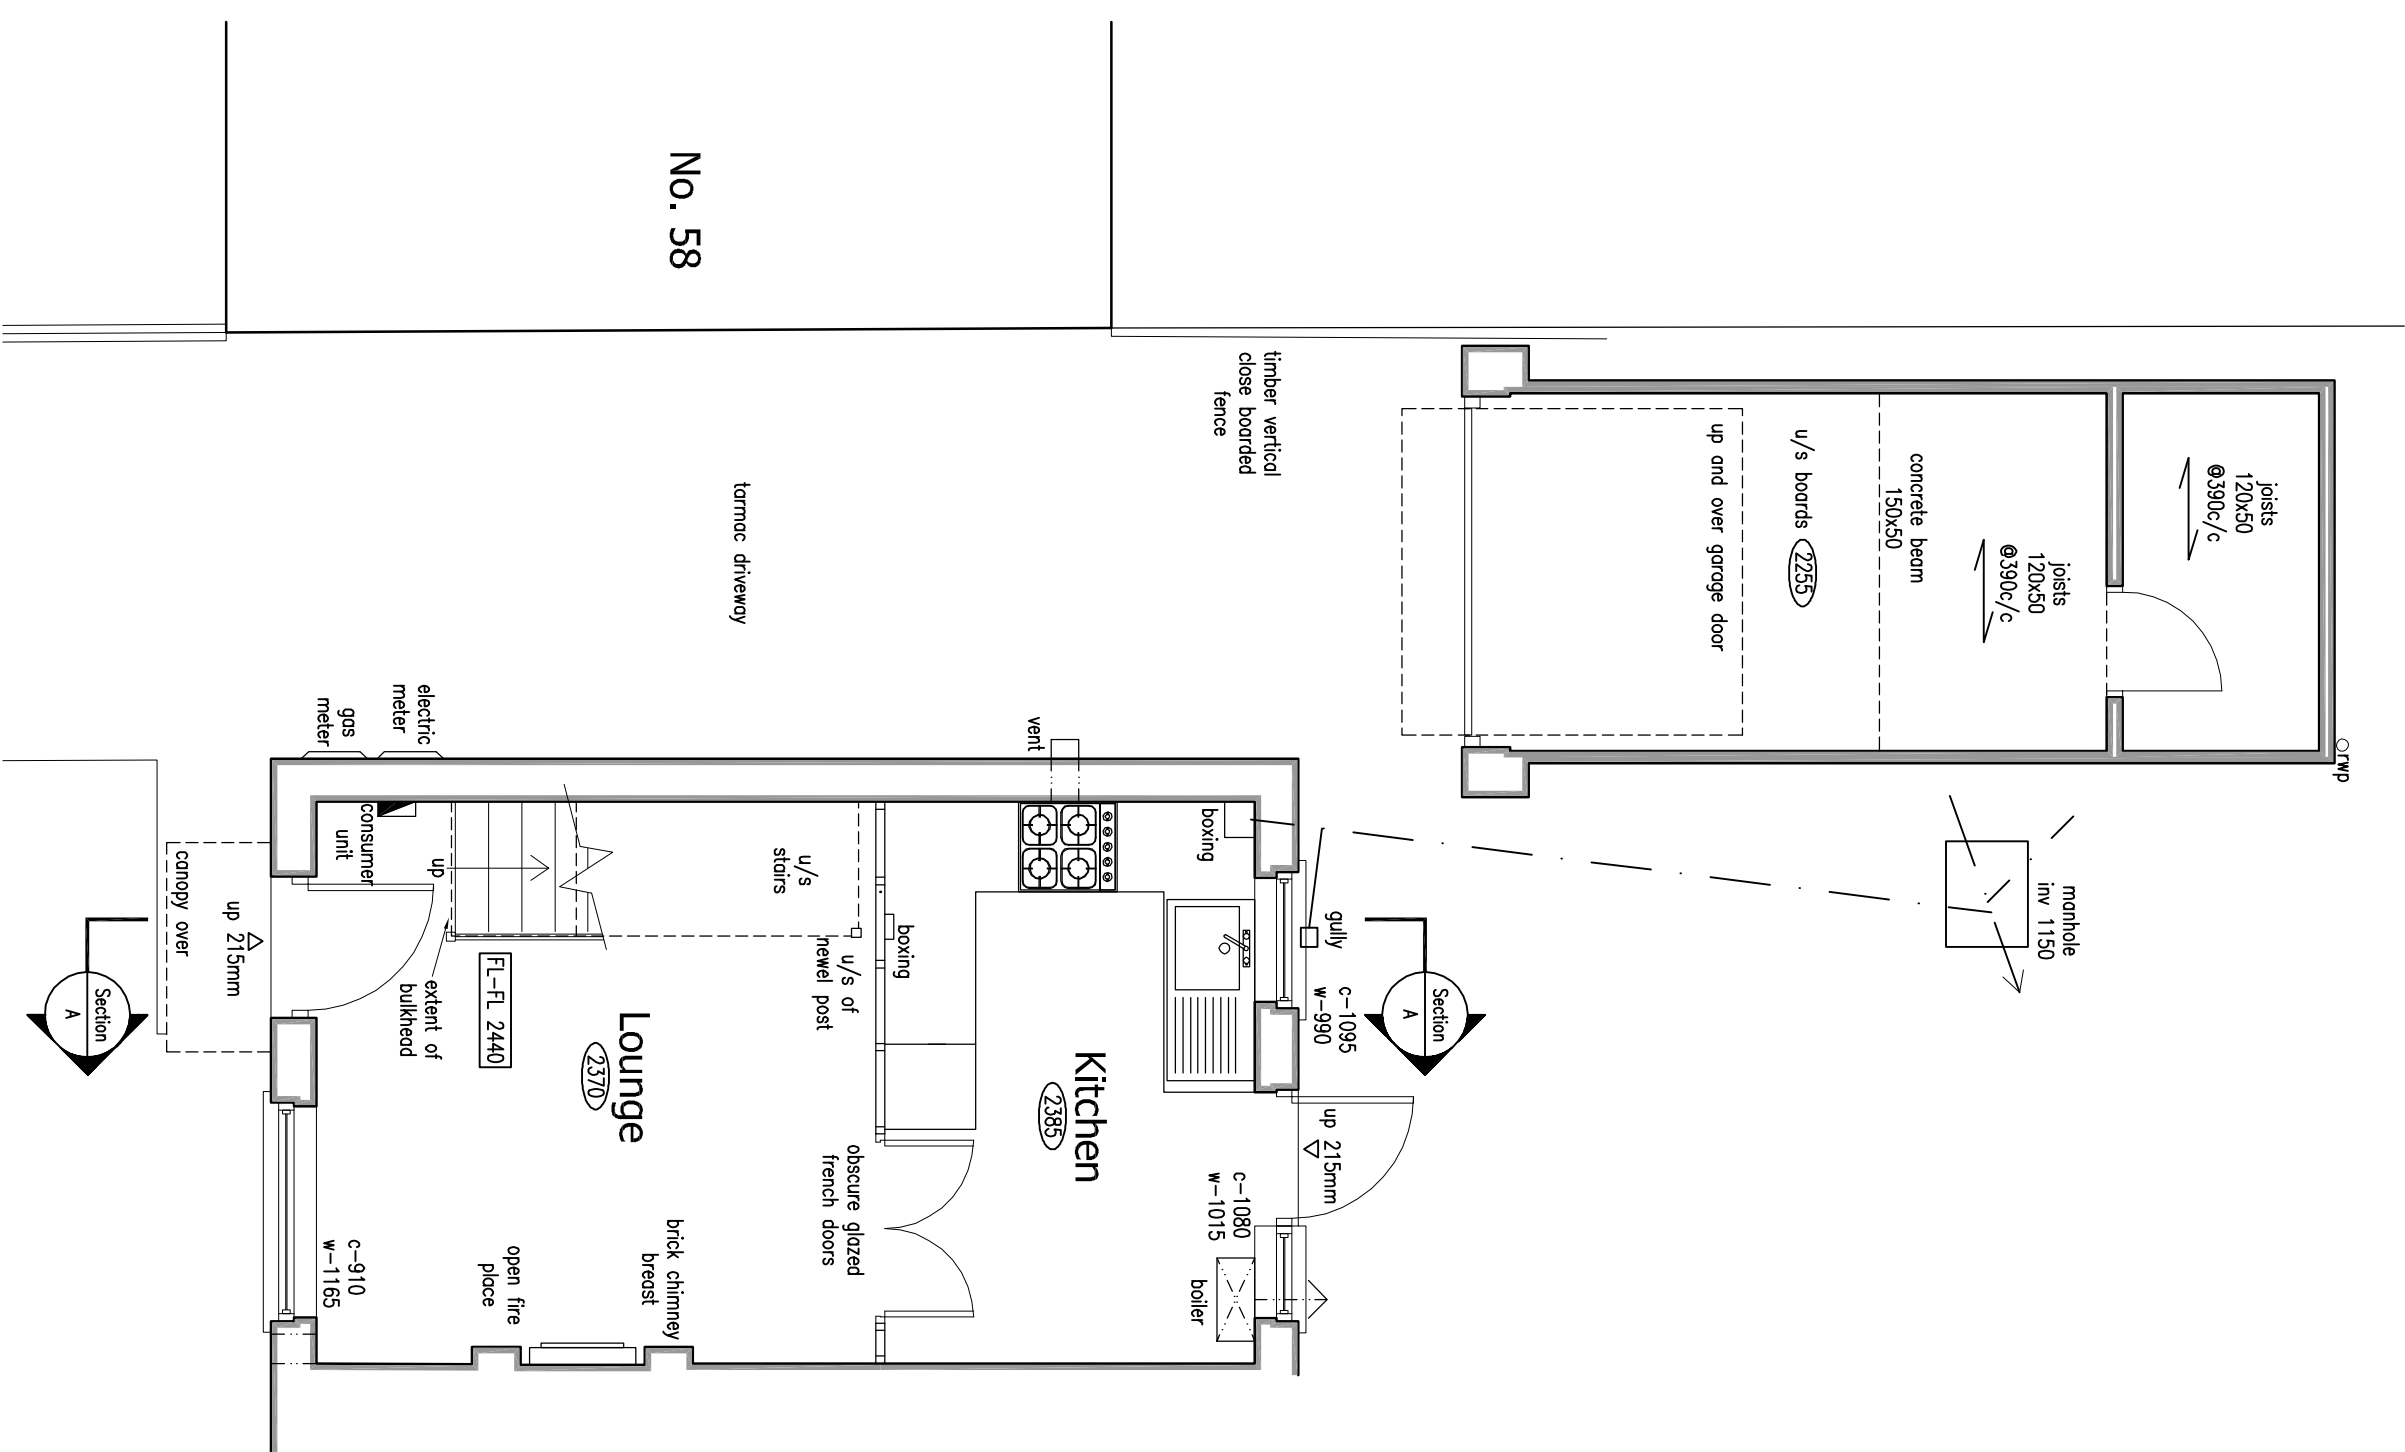


Ground Floor Plan
Scale 1:50

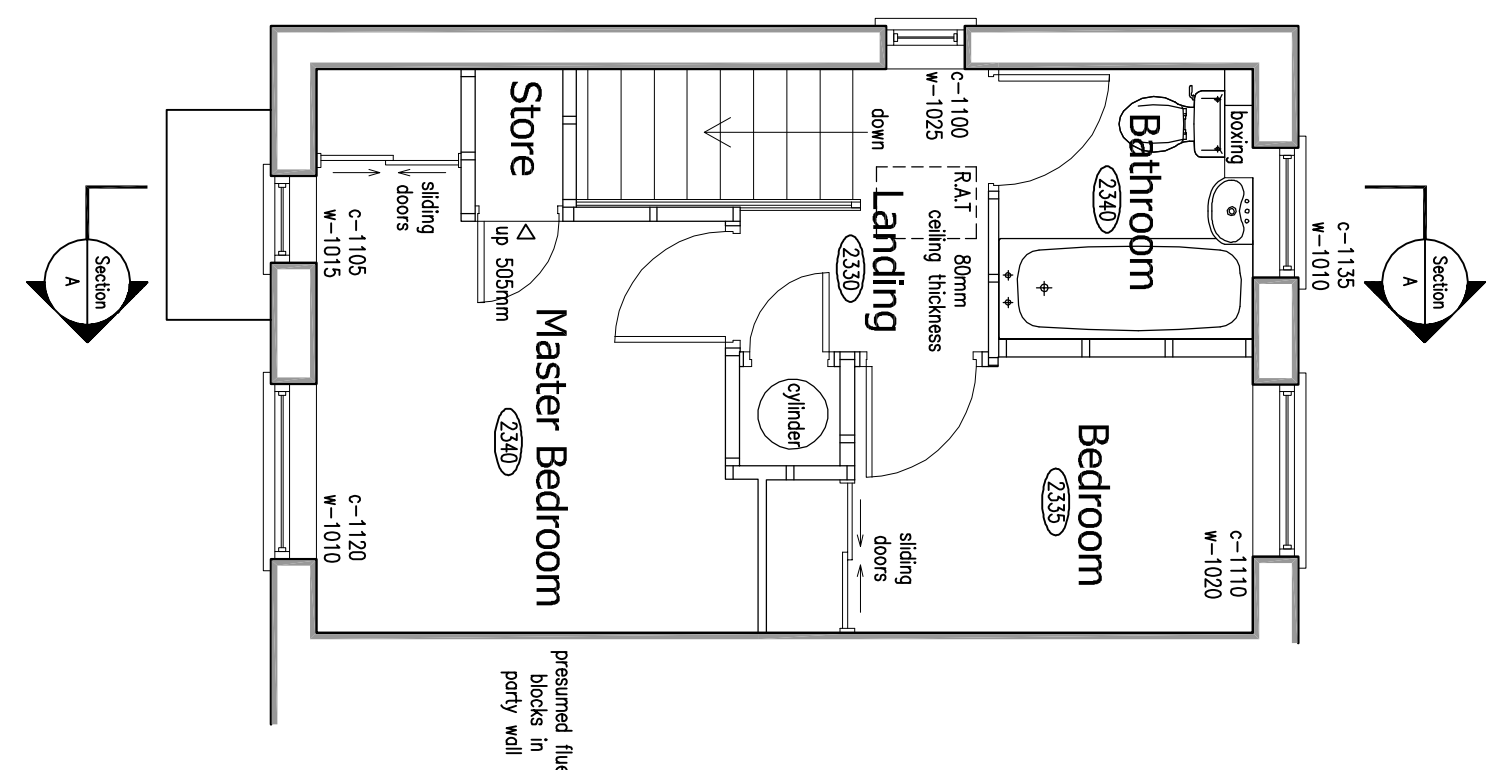

First Floor Plan
Scale 1:50

EXISTING DETAILS

56 FALCON WAY ~ WOODVILLE ~ DERBYSHIRE

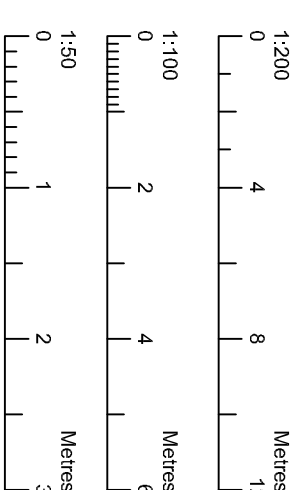

Revisions : **A** Neighbouring Property Detail Added 02.07.19

Figured dimensions must be taken in preference to scaled dimensions and any discrepancies are to be referred to David Granger Architectural Design Limited. Contractors, subcontractors and suppliers must verify all dimensions on site before commencing any work or making any workshop drawings. All drawings are copyright of David Granger Architectural Design Limited. Ordnance Survey Data © Crown Copyright. All rights reserved. Licence No. AR10029649, Landmark Ref. 1J0836

DAVID GRANGER
ARCHITECTURAL DESIGN LIMITED

Project
56 Falcon Way
Woodville
Derbyshire

Drawing Title
Existing Details
Sheet 1 of 1
Client
Mr P. Dowell
Drawing No.
19.3701.01 A

Date	Scale (A1 Size)
June 2019	As Shown
Drawn by	Checked by
AC	NK

The Old Cottage Hospital, Leicester Road,
Ashby-de-la-Zouch, Leicestershire, LE65 1DB

tel: 01530 560939
www.davidgrangerdesign.com
Company Reg. No. 5068712