




Plot 21 (Plot 22 Handed)
FRONT ELEVATION

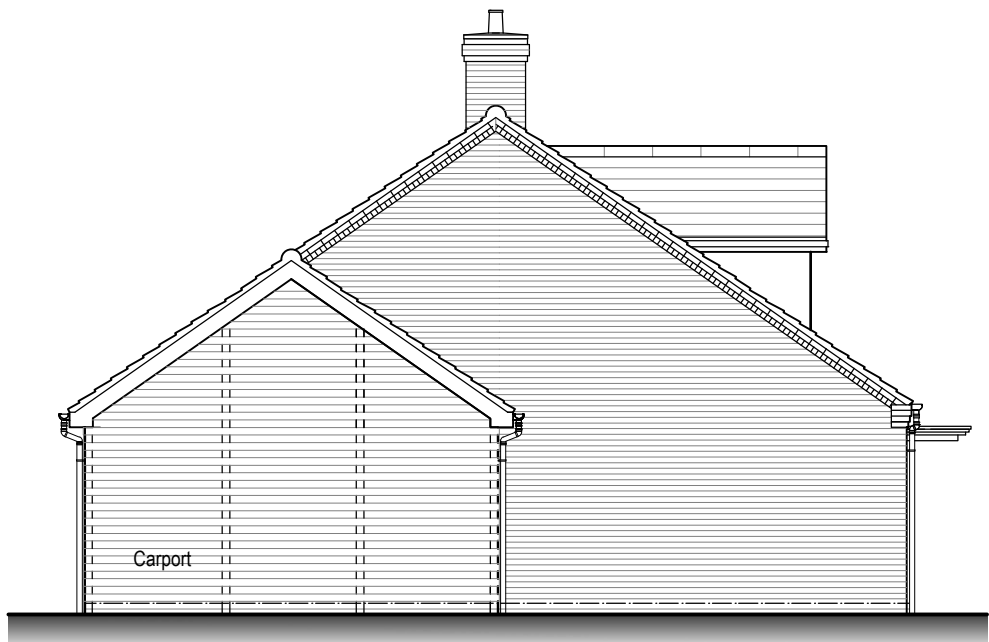

Plot 21 (Plot 22 Handed)
SIDE ELEVATION




Plot 21 (Plot 22 Handed)
REAR ELEVATION

NOTES:


The copyright © of this drawing is vested in the Architect and must not be copied or reproduced without consent.

All Contractors must visit the site and be responsible for taking and checking dimensions relative to their work. Sutton and Wilkinson Chartered Architects to be advised of any variation between drawings and site conditions.

DO NOT SCALE OFF THIS DRAWING... IF IN DOUBT ASK

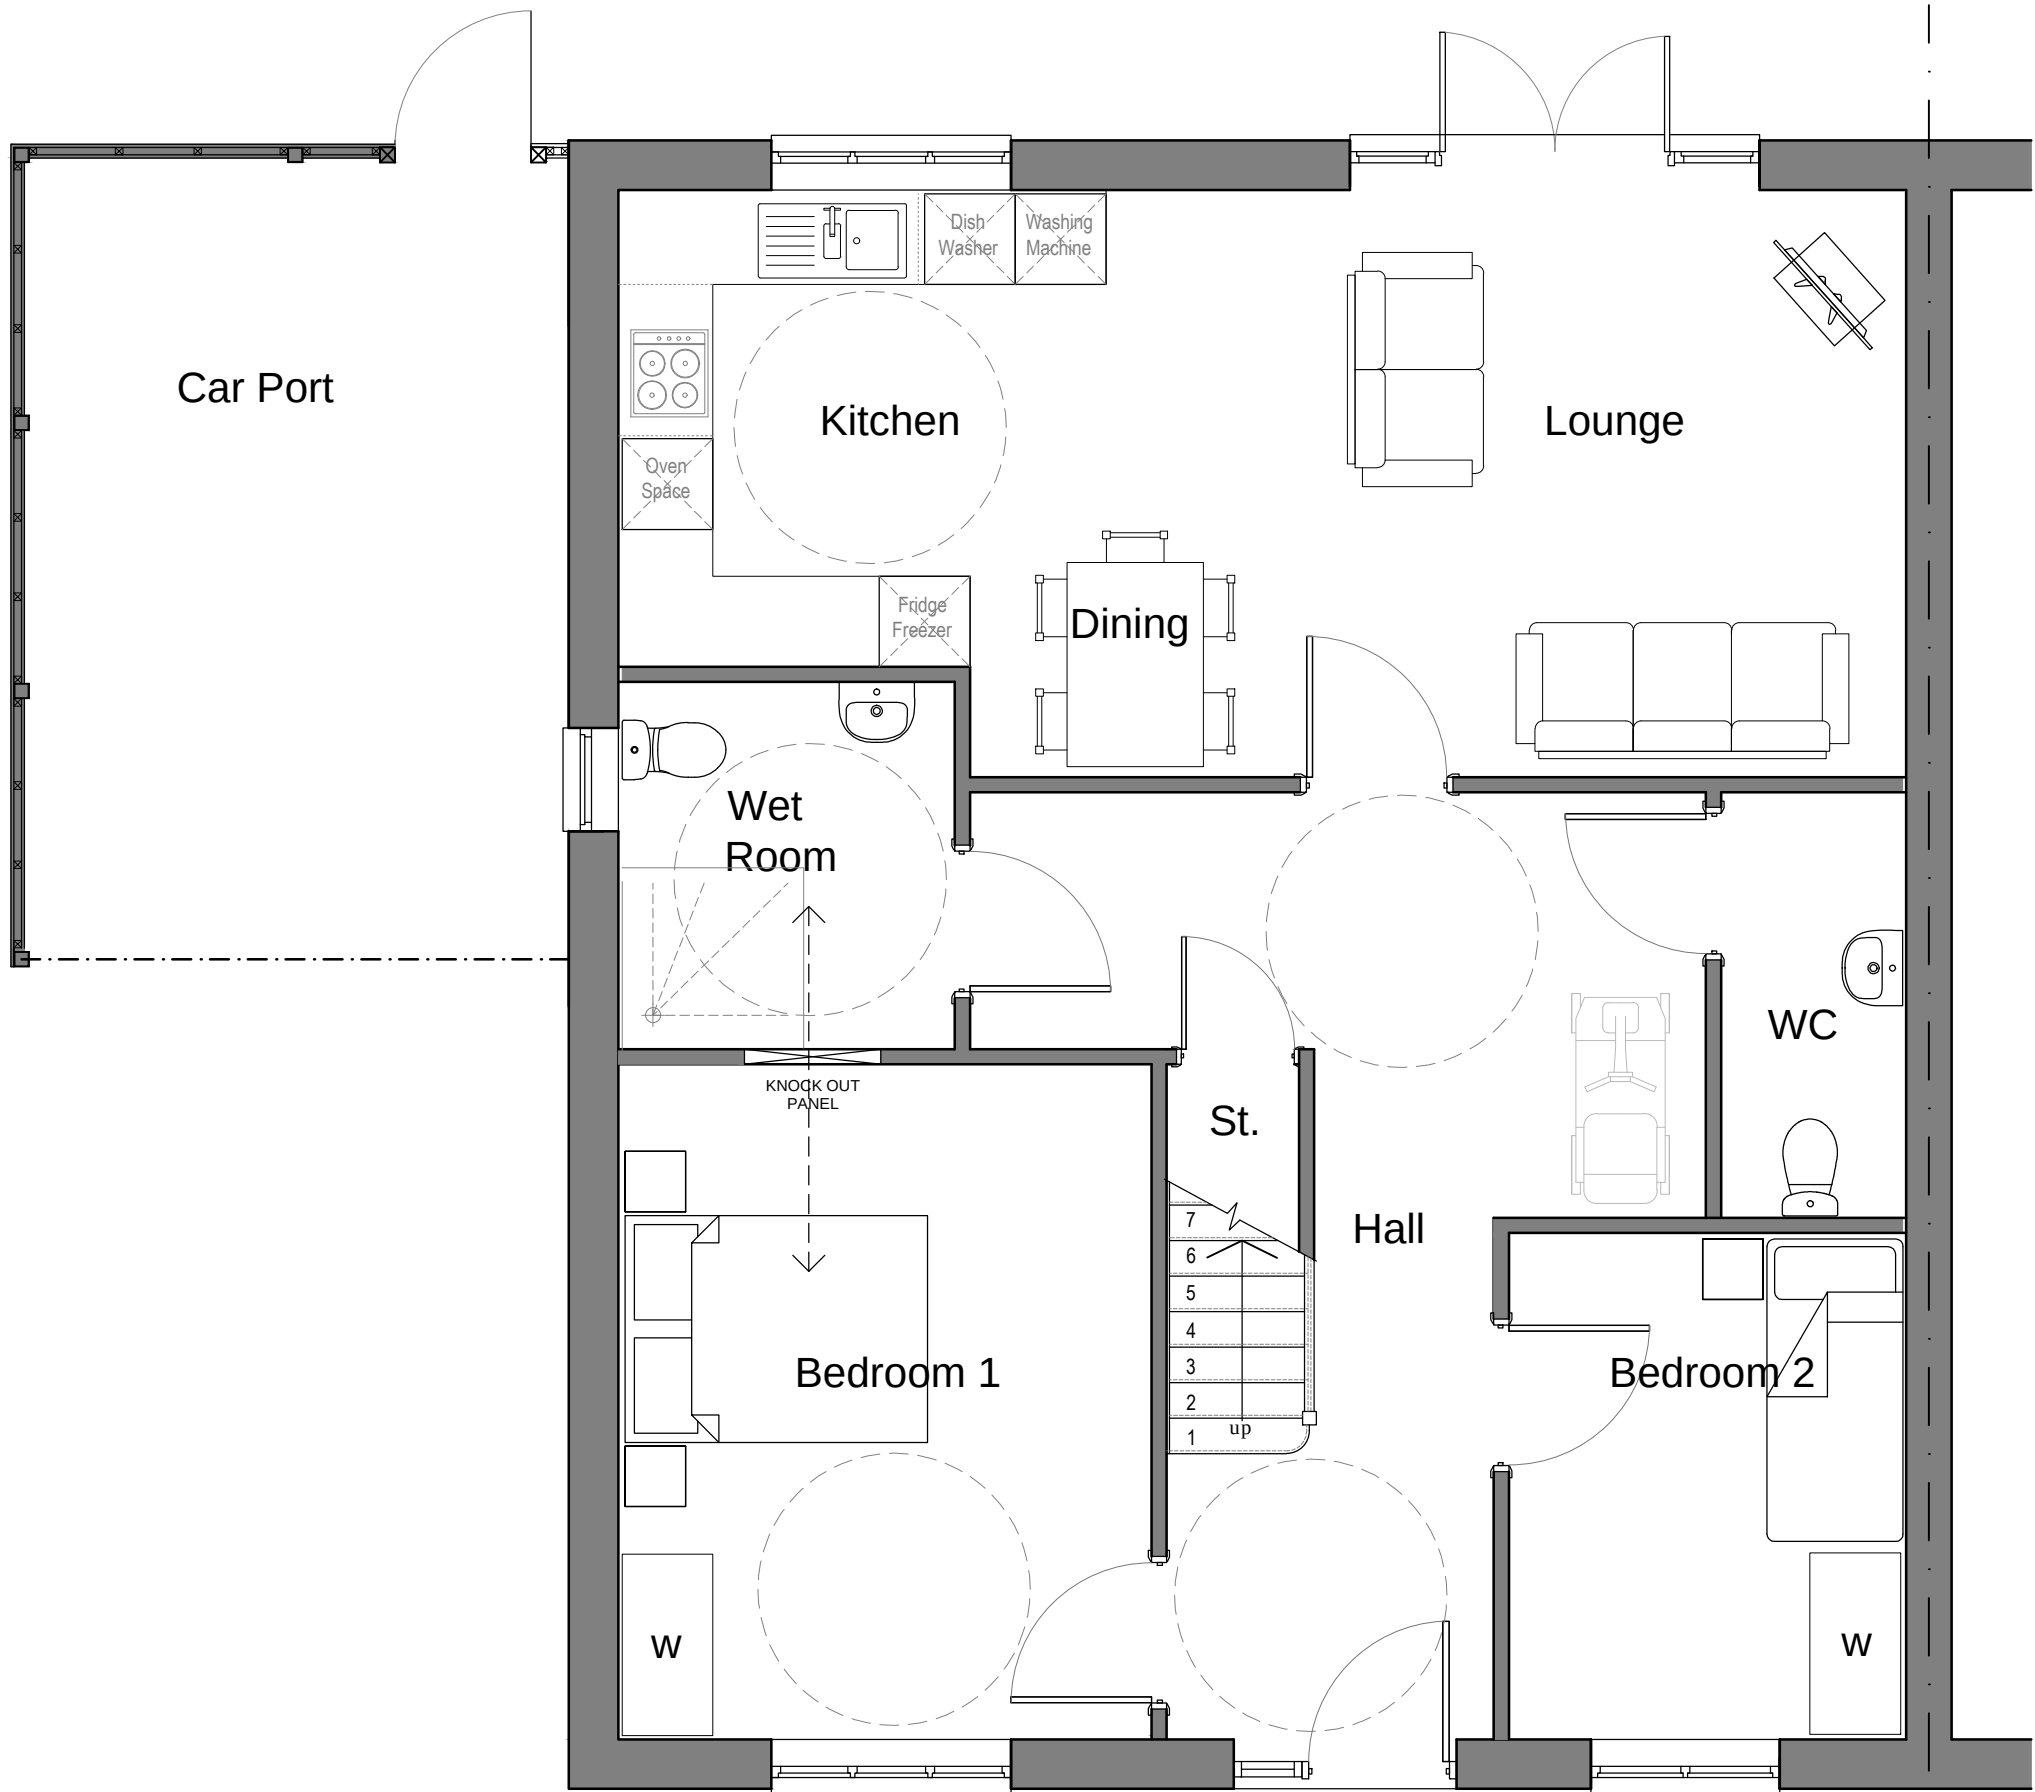

Plot 21 (Plot 22 Handed)
GROUND FLOOR PLAN

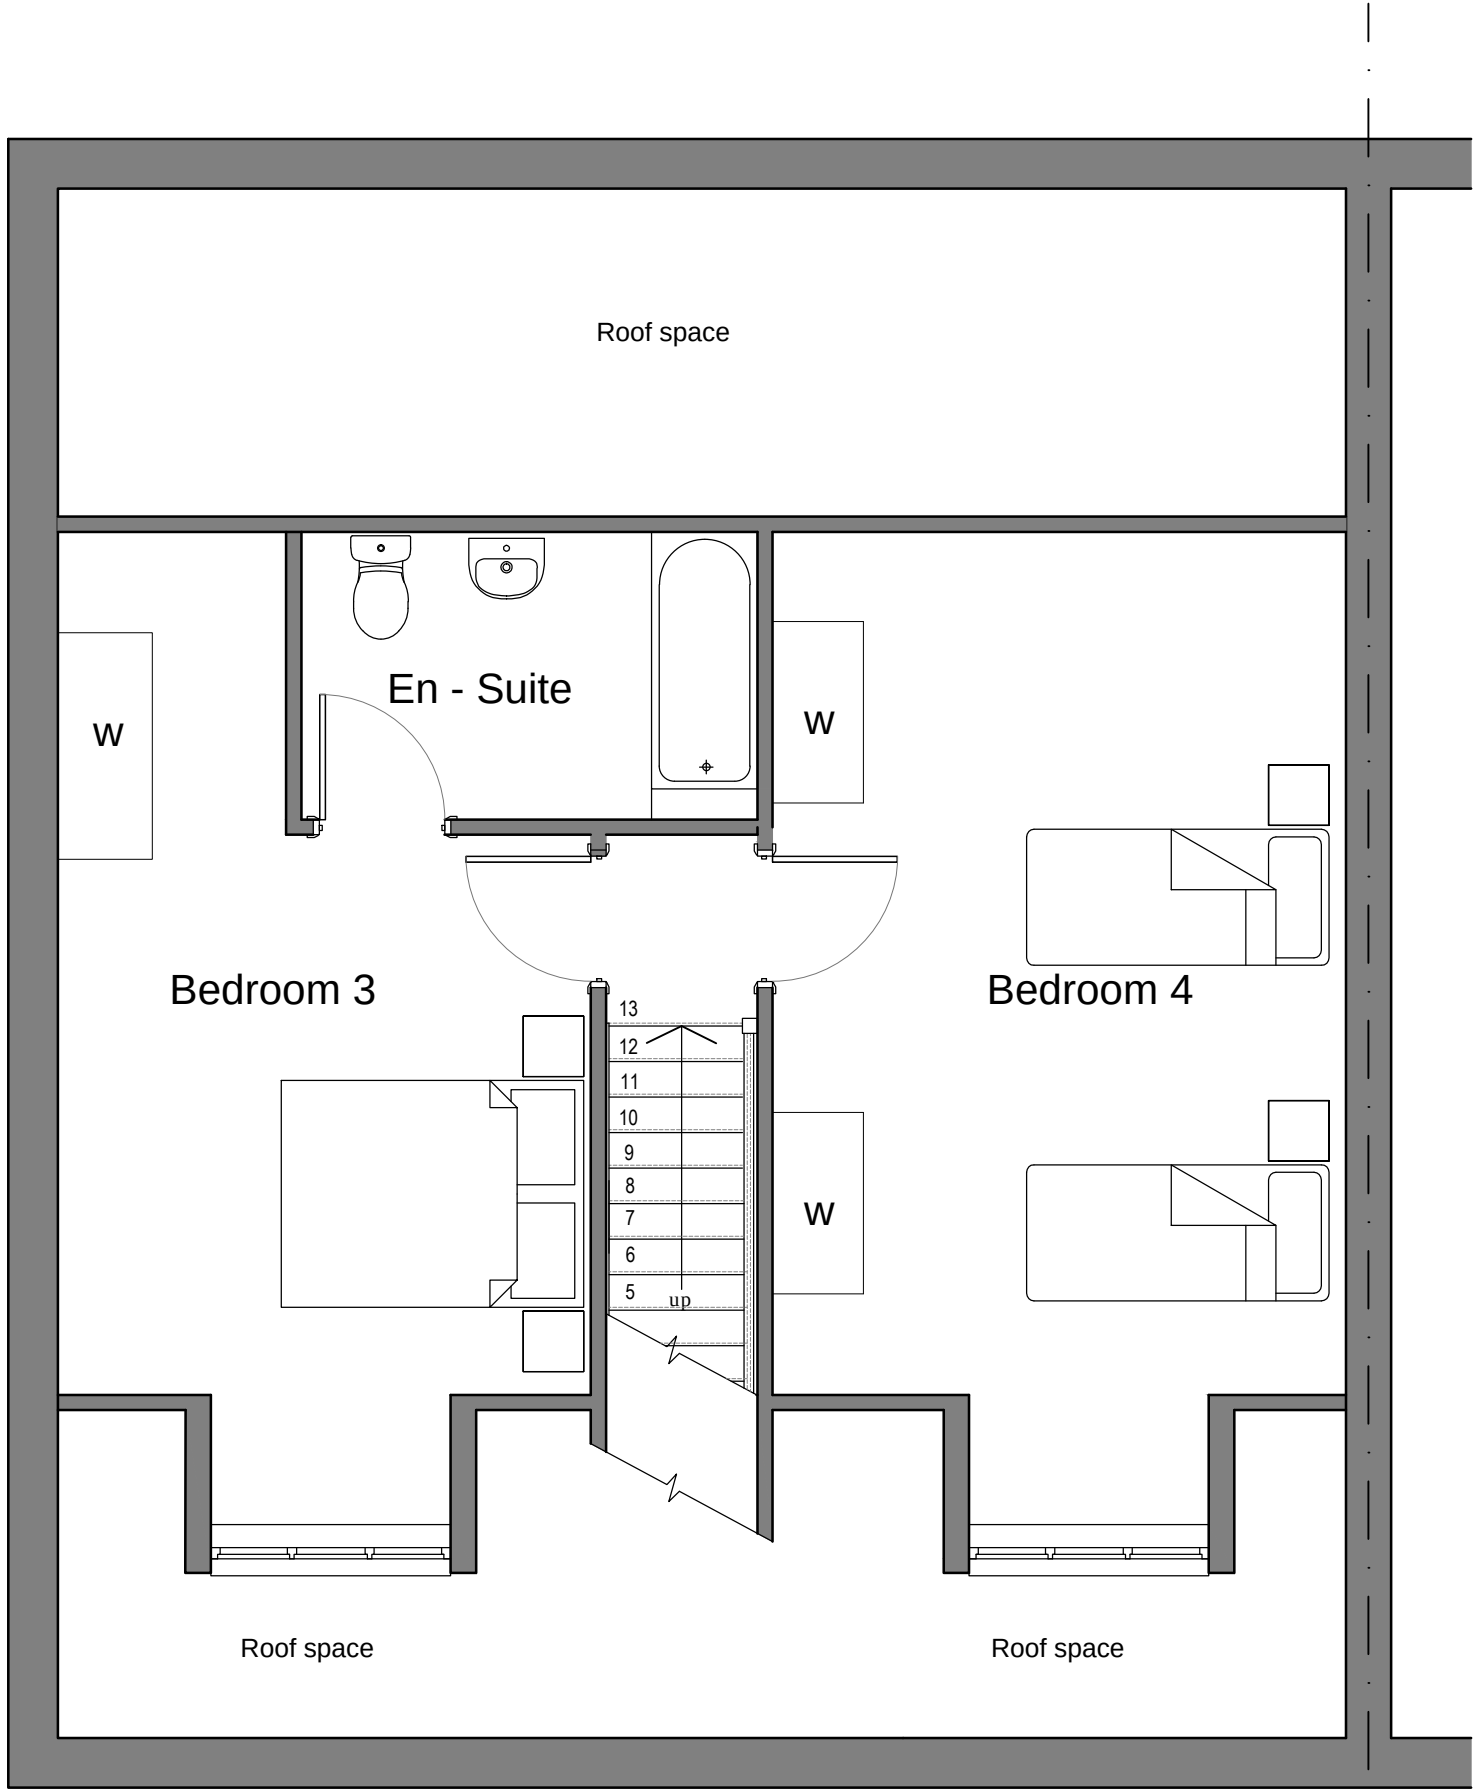

Plot 21 (Plot 22 Handed)
FIRST FLOOR PLAN

MATERIALS LEGEND:

- ① Facing Brickwork to LA Approval
- ② Arched Brickwork Soldier Course to Window Heads
- ③ UPVC Double Glazed Windows - Colour White
- ④ Steel Core GRP Door
- ⑤ Roof Tiles - Colour Slate Grey
- ⑥ UPVC Rainwater Gutters & Down Pipes - Colour White
- ⑦ Corbel Brickwork Eaves Detail
- ⑧ Reconstituted Stone Cills

Dormer Bungalow Type J - 4B7P
Gross Internal Floor Area

m ²	137.4
ft ²	1479

PLANNING

PROJECT:
Residential Development at:
Land off Oak Close
Castle Cresley
Swadlincote


CLIENT:
EMH Group

TITLE:
House Type J - 4 Bed 7 Person (Cat 3)
Plans & Elevations

SUTTON AND WILKINSON
CHARTERED ARCHITECTS

Victoria House, 13 New Penkridge Road,
Cannock, Staffs, WS11 1HW

Telephone: 01543 466441
Facsimile: 01543 462469
e-mail: office@suttonwilkinson.co.uk

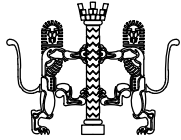

SCALE 1:50 / 100	DRAWN SD	DATE Oct. 19	SIZE A2
DRAWING NUMBER 2494 - 28	REVISION		