




Plot 23
FRONT ELEVATION

Plot 24

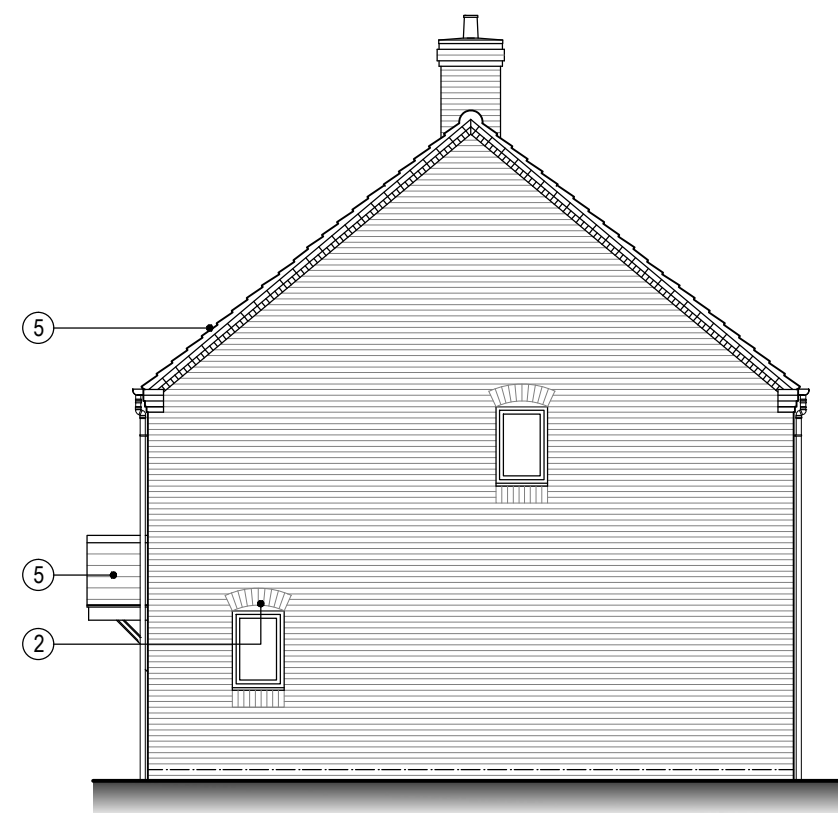


Plot 24
SIDE ELEVATION




Plot 24
REAR ELEVATION

Plot 23

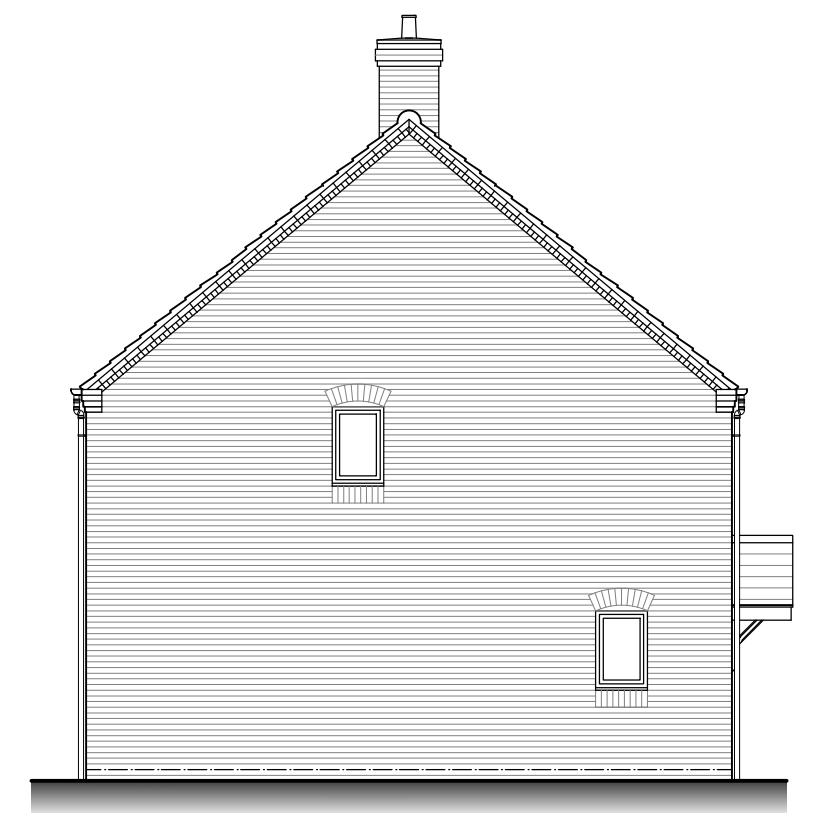


Plot 23
SIDE ELEVATION

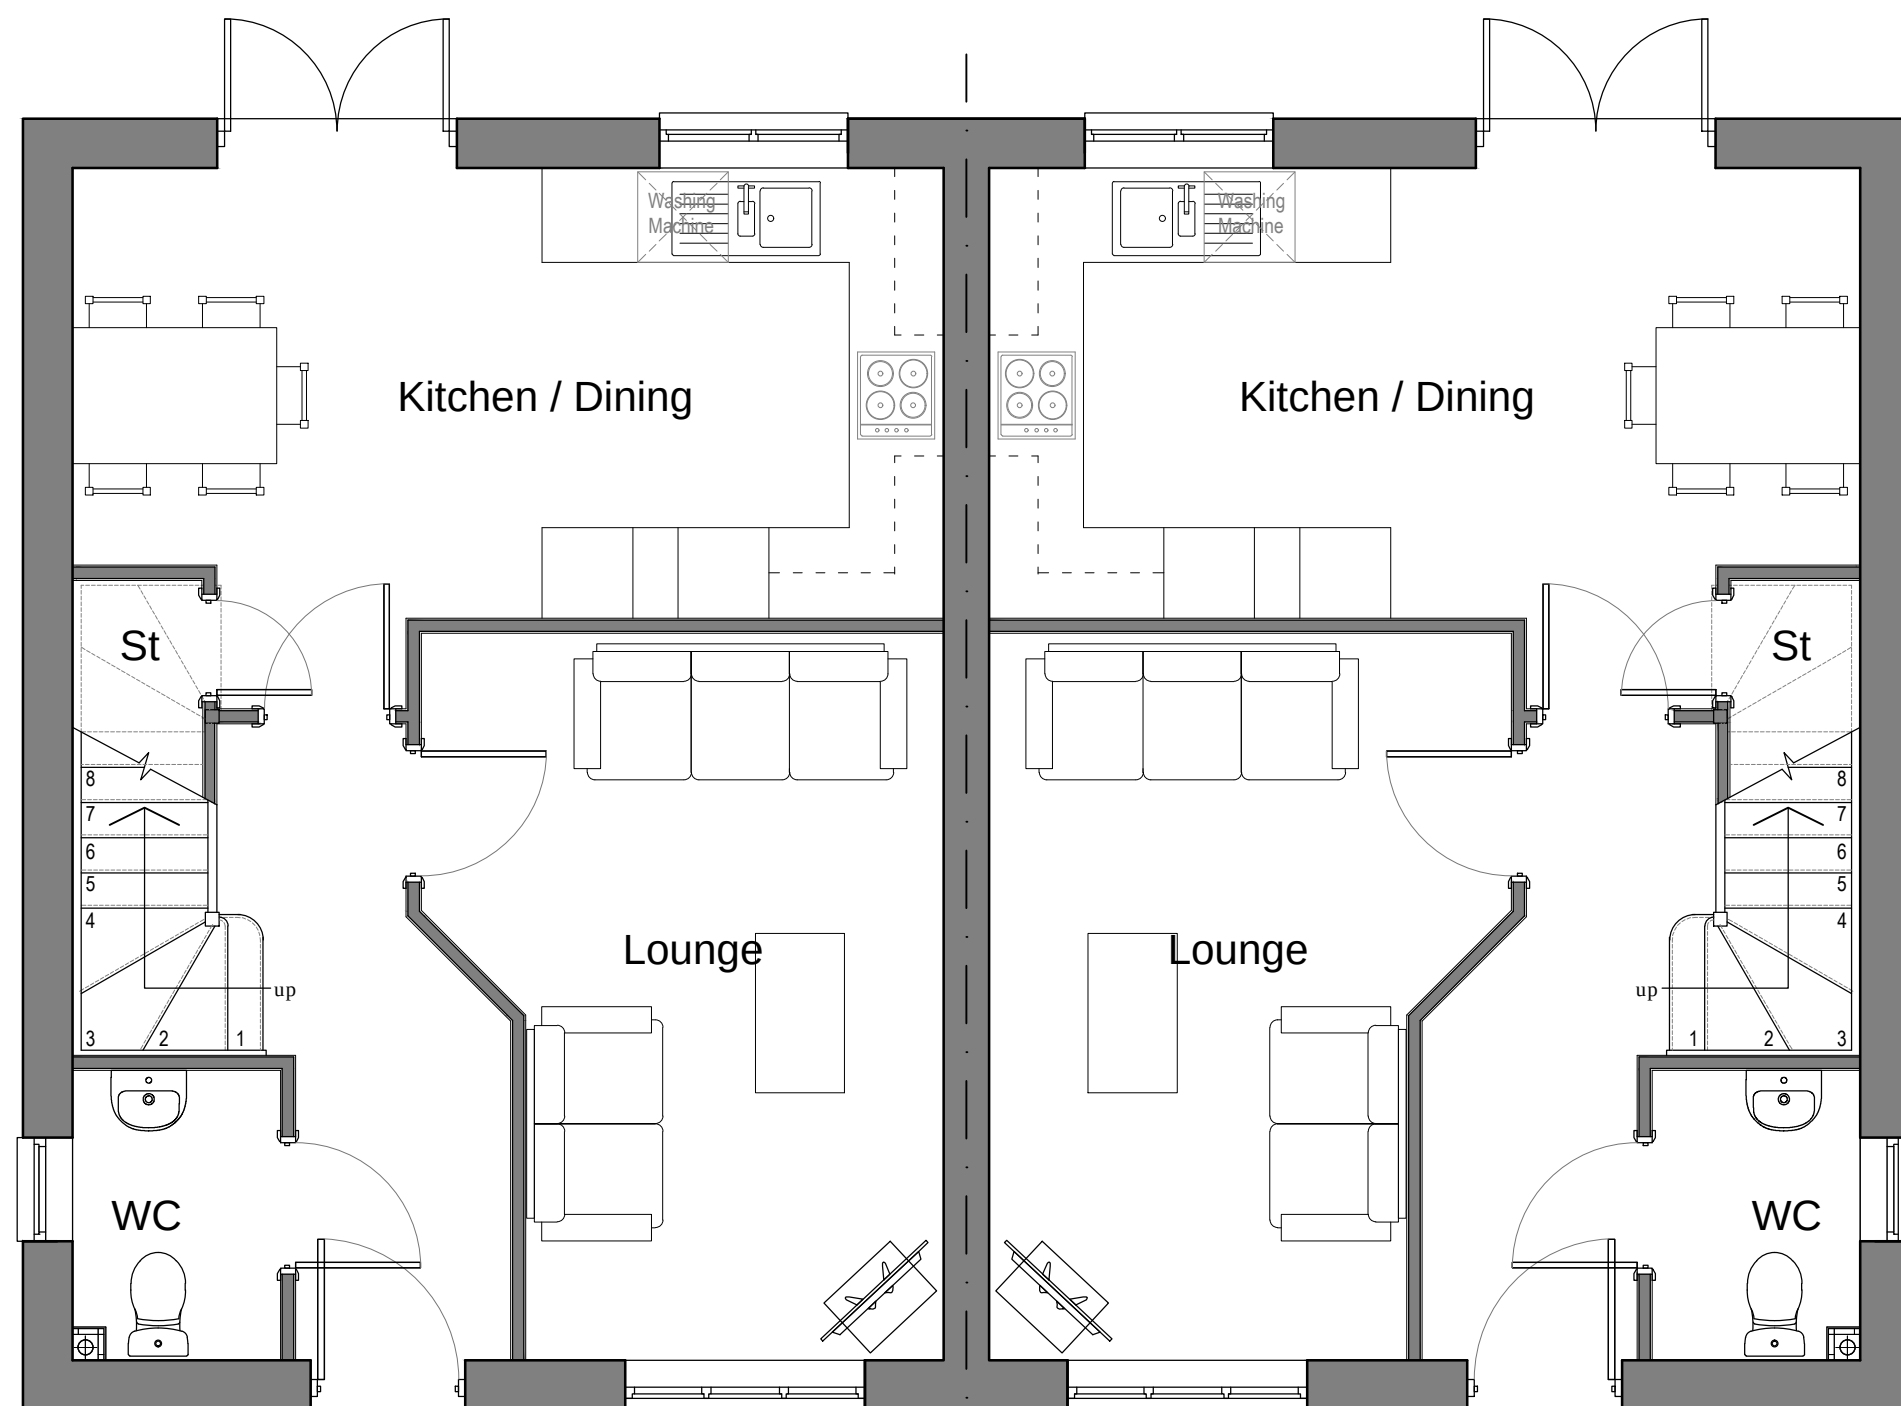

Plot 23
GROUND FLOOR PLAN

Plot 24

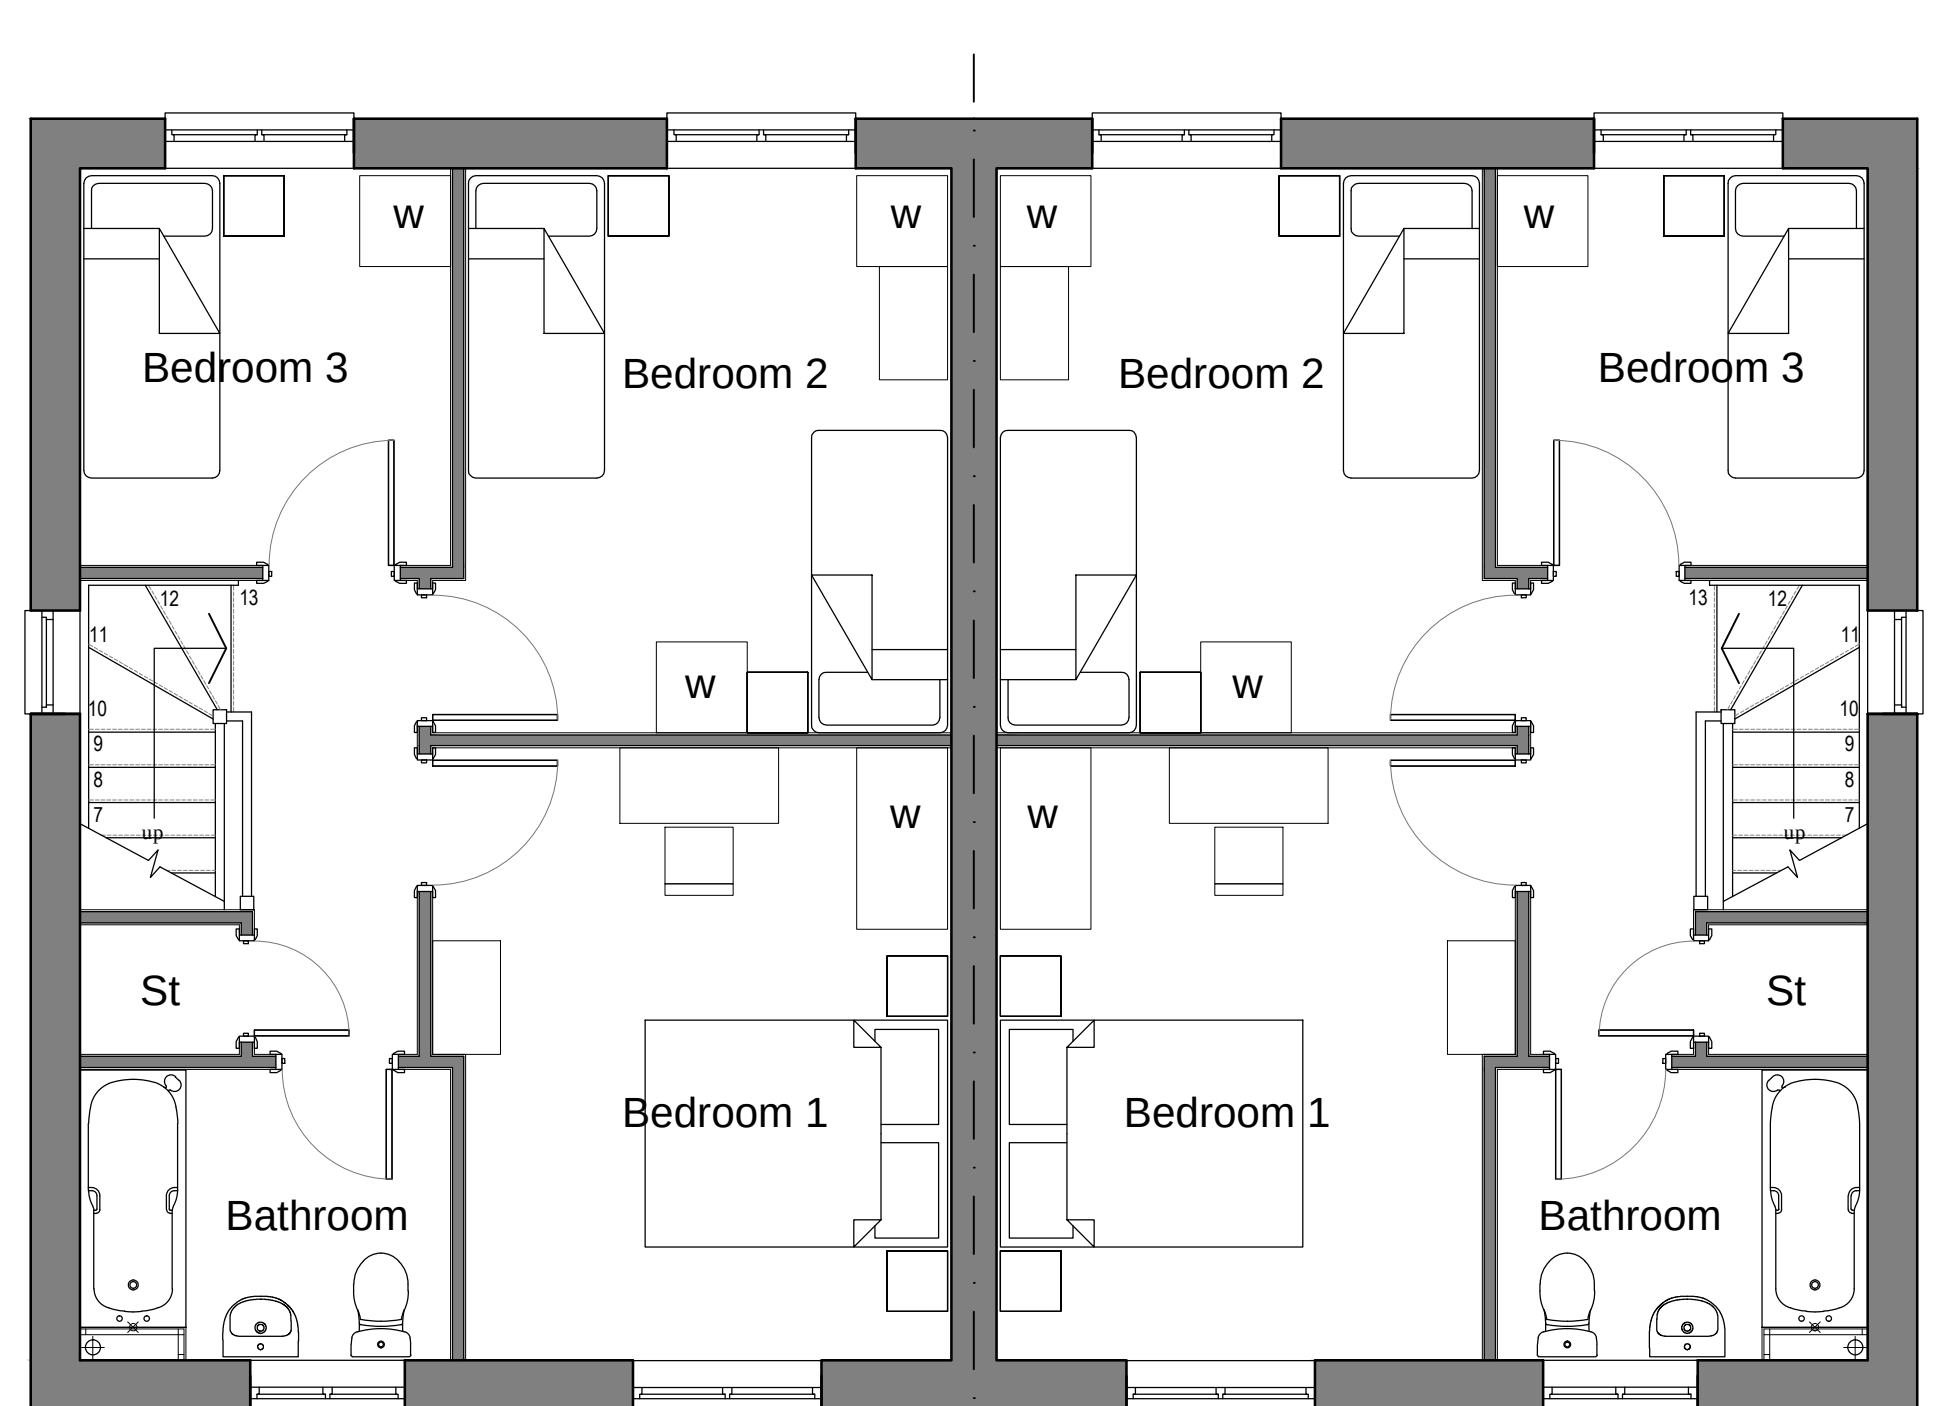

Plot 23
FIRST FLOOR PLAN

Plot 24

NOTES:

The copyright © of this drawing is vested in the Architect and must not be copied or reproduced without consent.

All Contractors must visit the site and be responsible for taking and checking dimensions relative to their work. Sutton and Wilkinson Chartered Architects to be advised of any variation between drawings and site conditions.

MATERIALS LEGEND:

- ① Facing Brickwork to LA Approval
- ② Arched Brickwork Soldier Course to Window Heads
- ③ UPVC Double Glazed Windows - Colour White
- ④ Steel Core GRP Door
- ⑤ Roof Tiles - Colour Slate Grey
- ⑥ UPVC Rainwater Gutters & Down Pipes - Colour White
- ⑦ Corbel Brickwork Eaves Detail
- ⑧ Reconstituted Stone Cills

House Type B - 3B5P Gross Internal Floor Area	
m ²	89.4
ft ²	962

PLANNING

PROJECT:
Residential Development at:
Land off Oak Close
Castle Cresley
Swadlincote


CLIENT:
EMH Group

TITLE:
House Type B - 3 Bed 5 Person
Plans & Elevations

SUTTON AND WILKINSON
CHARTERED ARCHITECTS

Victoria House, 13 New Penkridge Road,
Cannock, Staffs, WS11 1HW

Telephone: 01543 466441
Facsimile: 01543 462469
e-mail: office@suttonwilkinson.co.uk

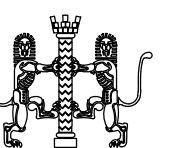

SCALE	DRAWN	DATE	SIZE
1:50 / 1:100	SC	Sept. 19	A2
DRAWING NUMBER			REVISION
2494 - 21			