


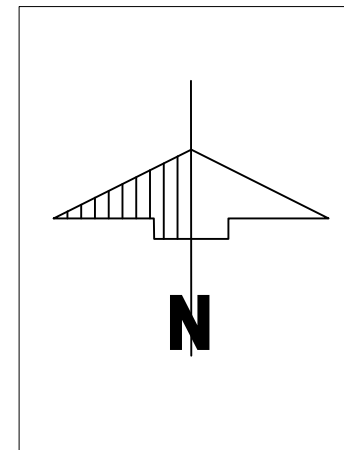


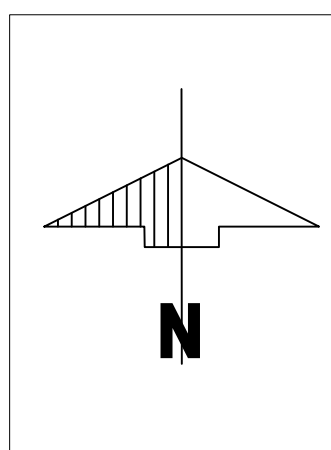

EXISTING OS PLAN (1:1250)

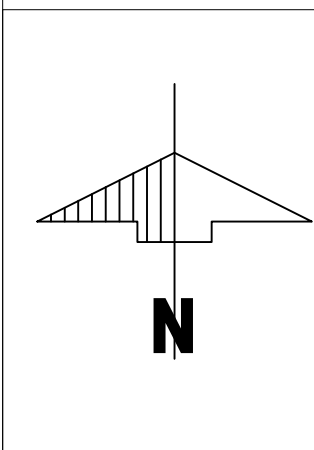

EXISTING BLOCK PLAN (1:500)

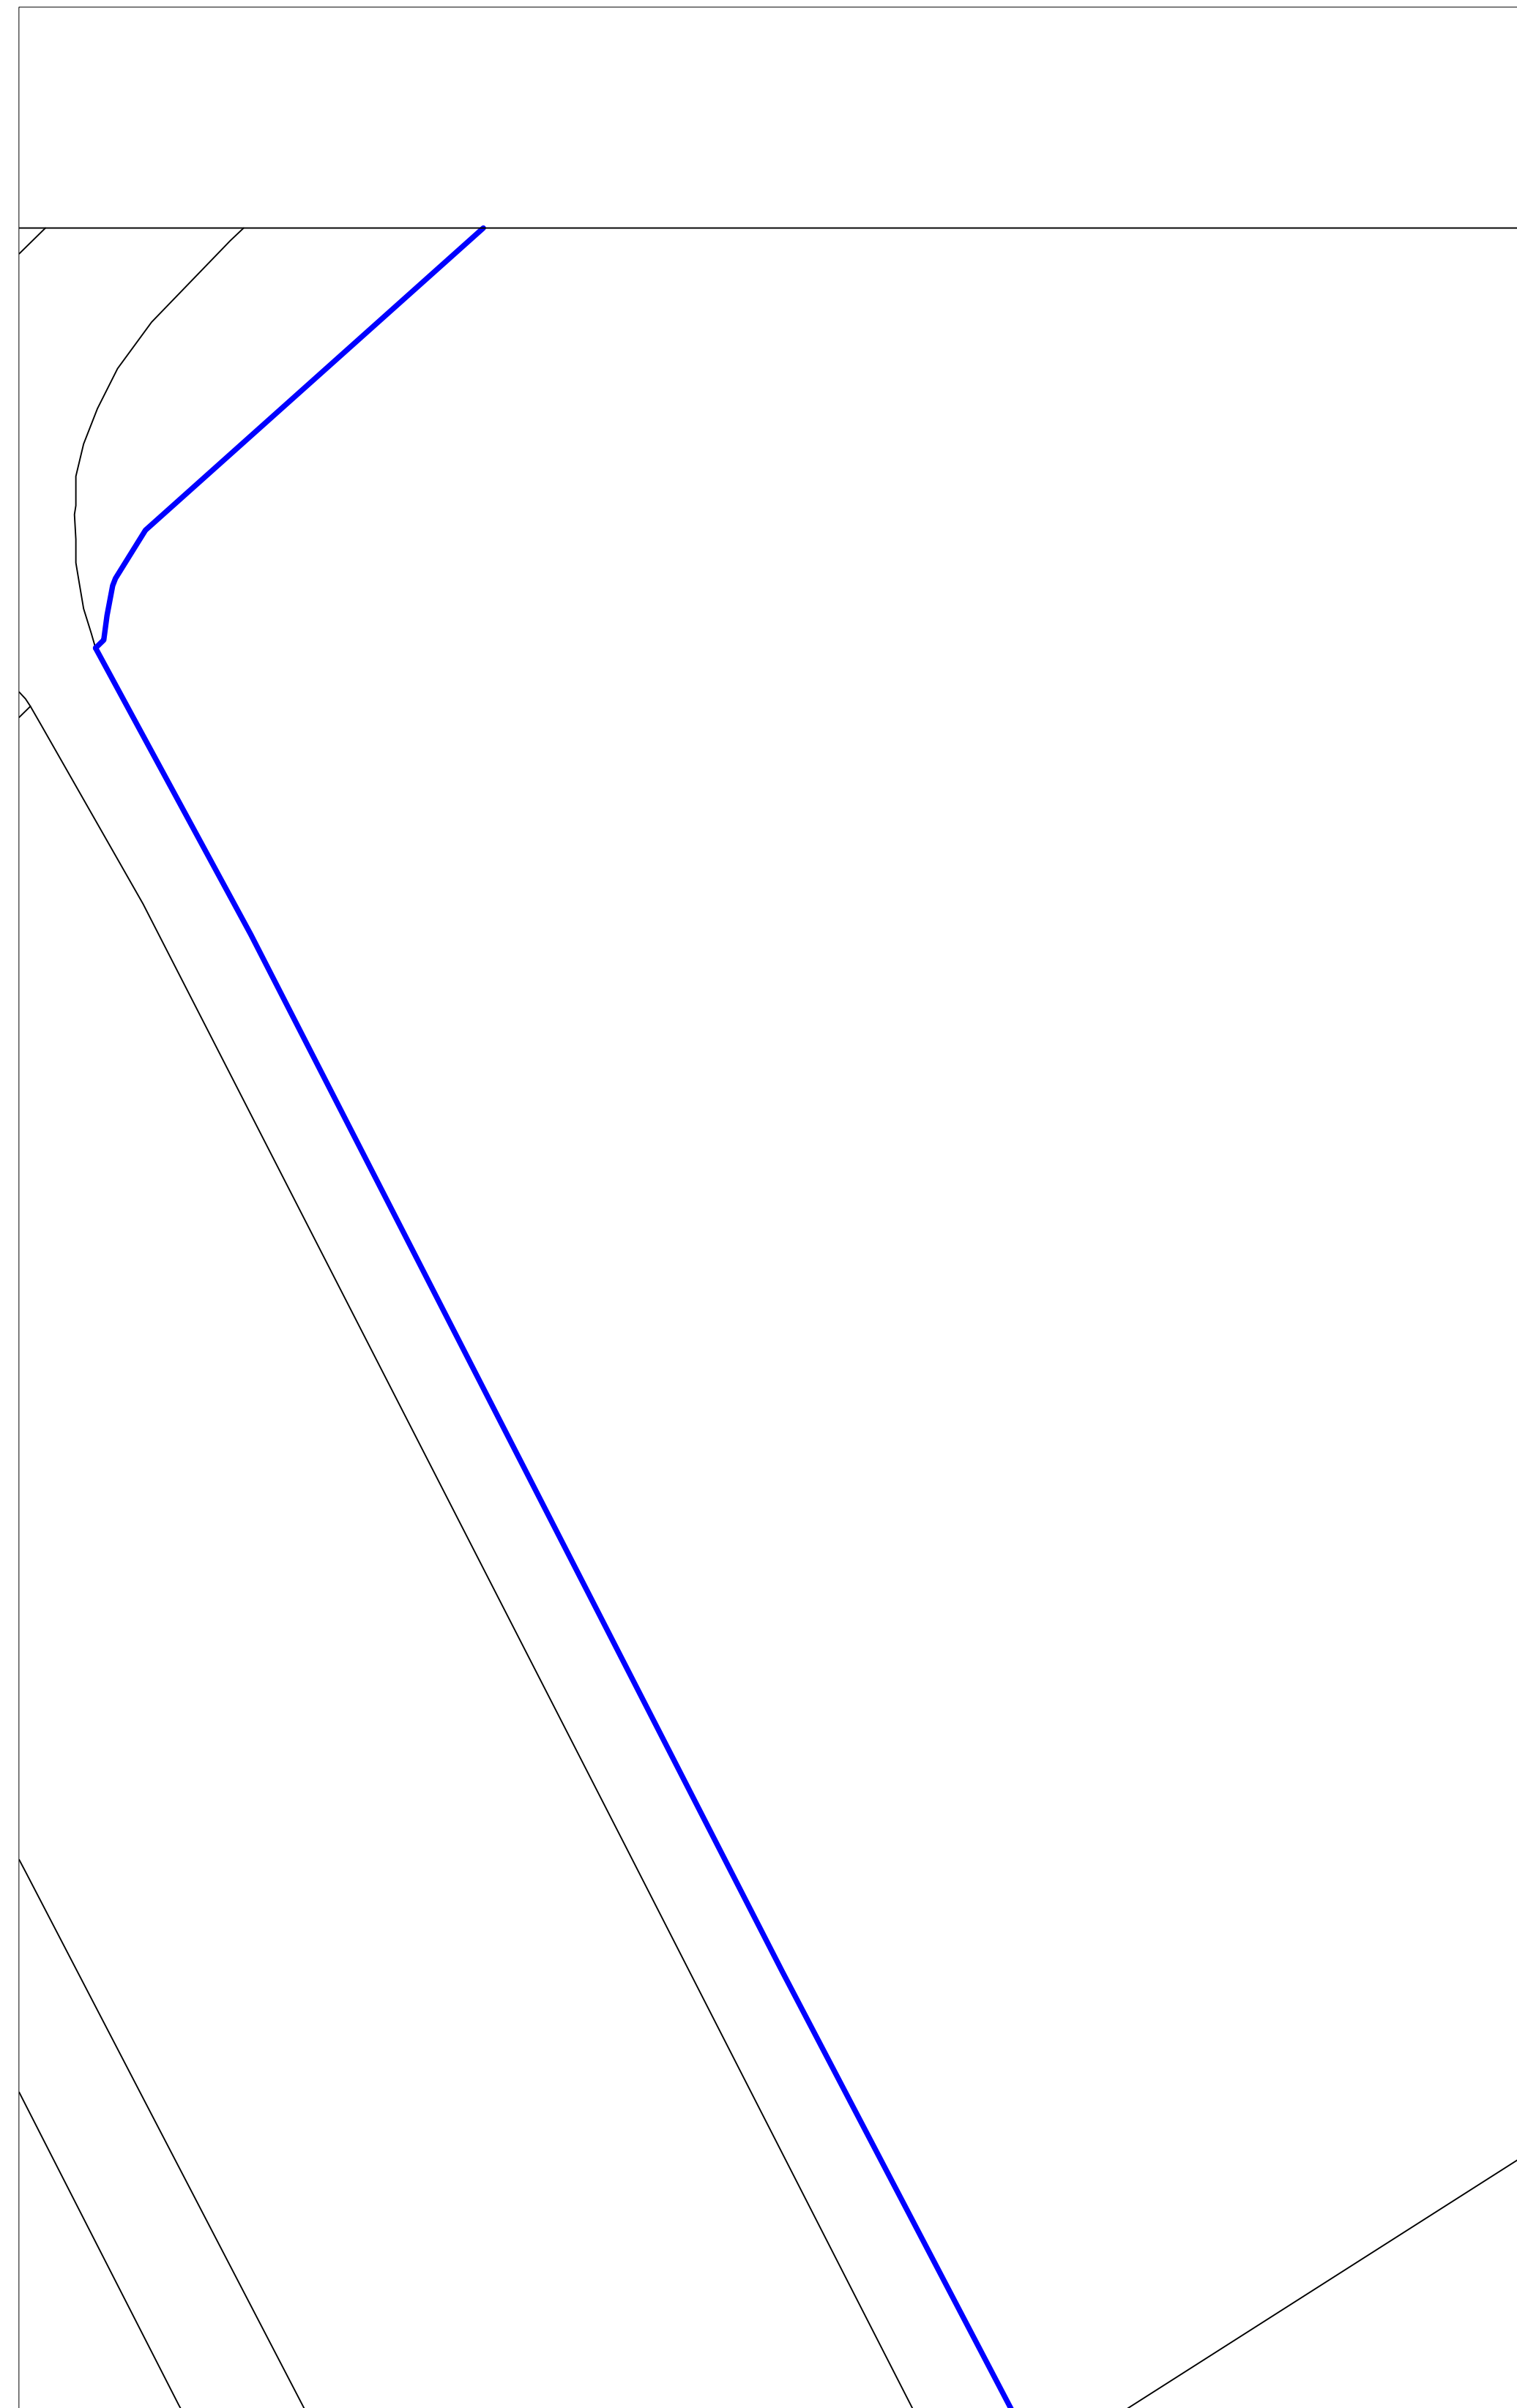

EXISTING SITE PLAN (1:200)

A	Drawing updated to planners comments				RGG				11 Oct 19
REV:	AMENDMENTS:				DRN:	CHK:	APP:	DATE:	
STATUS:									
FOR PLANNING									
DRAWN BY: RGG		CHECKED BY:		APPROVED BY:		SCALE:			
DATE: 1 Aug 19		DATE:		DATE:		1:50			
ORIGINAL DRAWING SIZE A1 x 594 x 841									
 12 West Lawn, Findern, Derbyshire, DE65 6BB 07999 748 532 a.i.designs@outlook.com									
CLIENT:									
Mr & Mrs Partington									
PROJECT:									
Tiddly Frog Barn Barrow on Trent Derby, DE73 7GB									
DRAWING TITLE:									
Existing OS, Site and Base Plans									
DRAWING NUMBER:									
2027-102 A									