




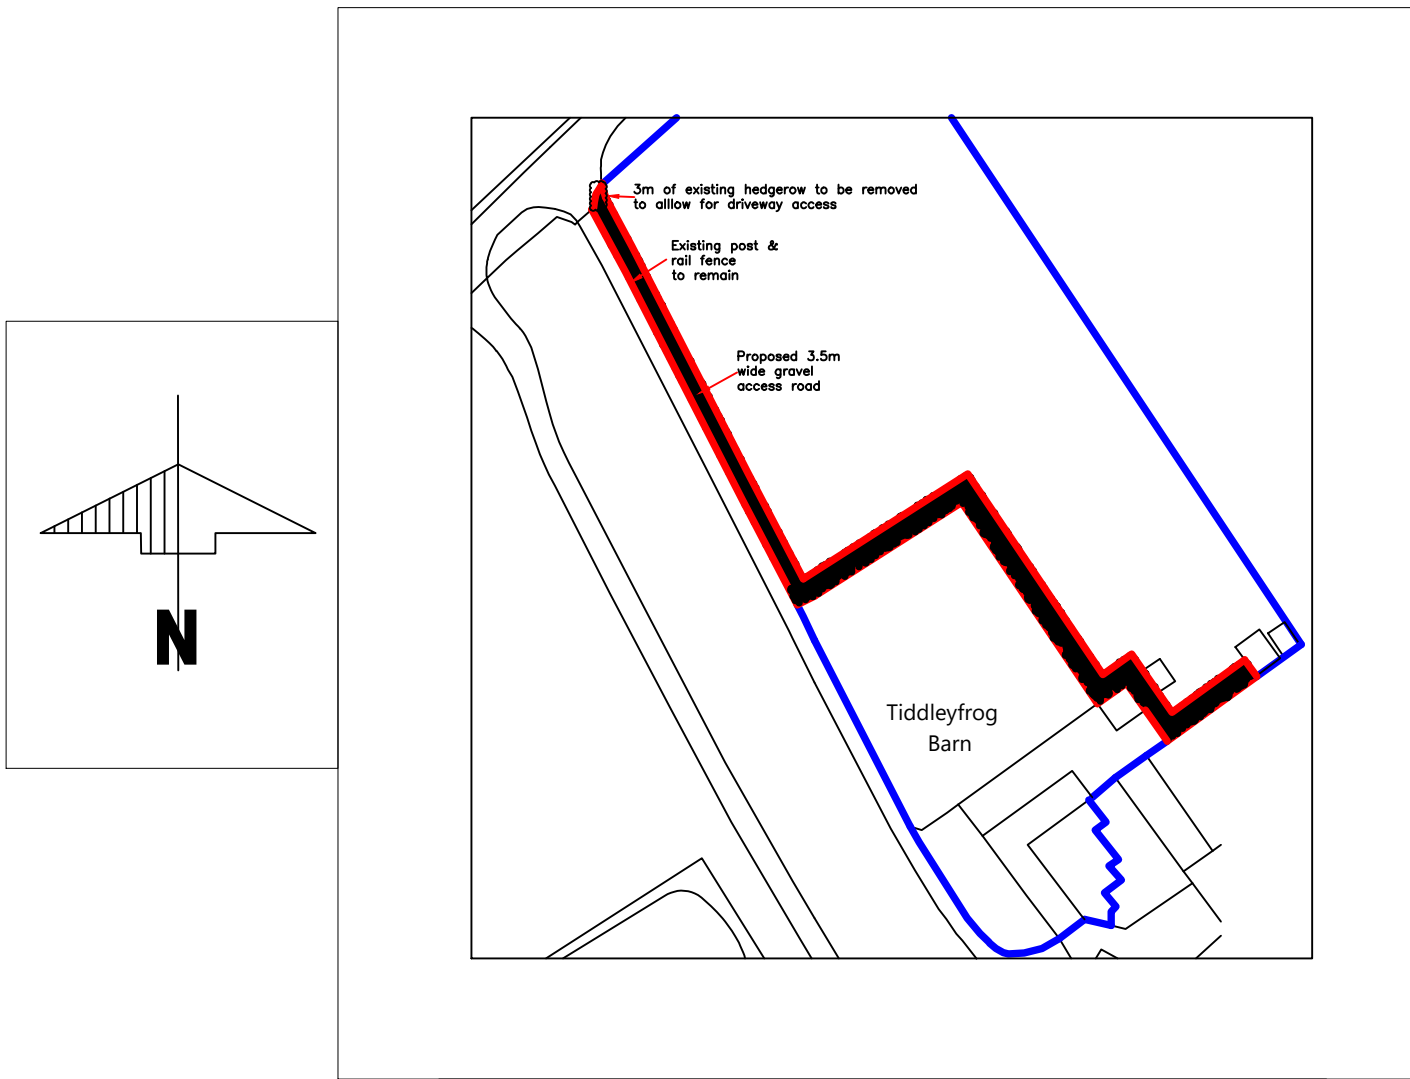

PROPOSED OS PLAN (1:1250)

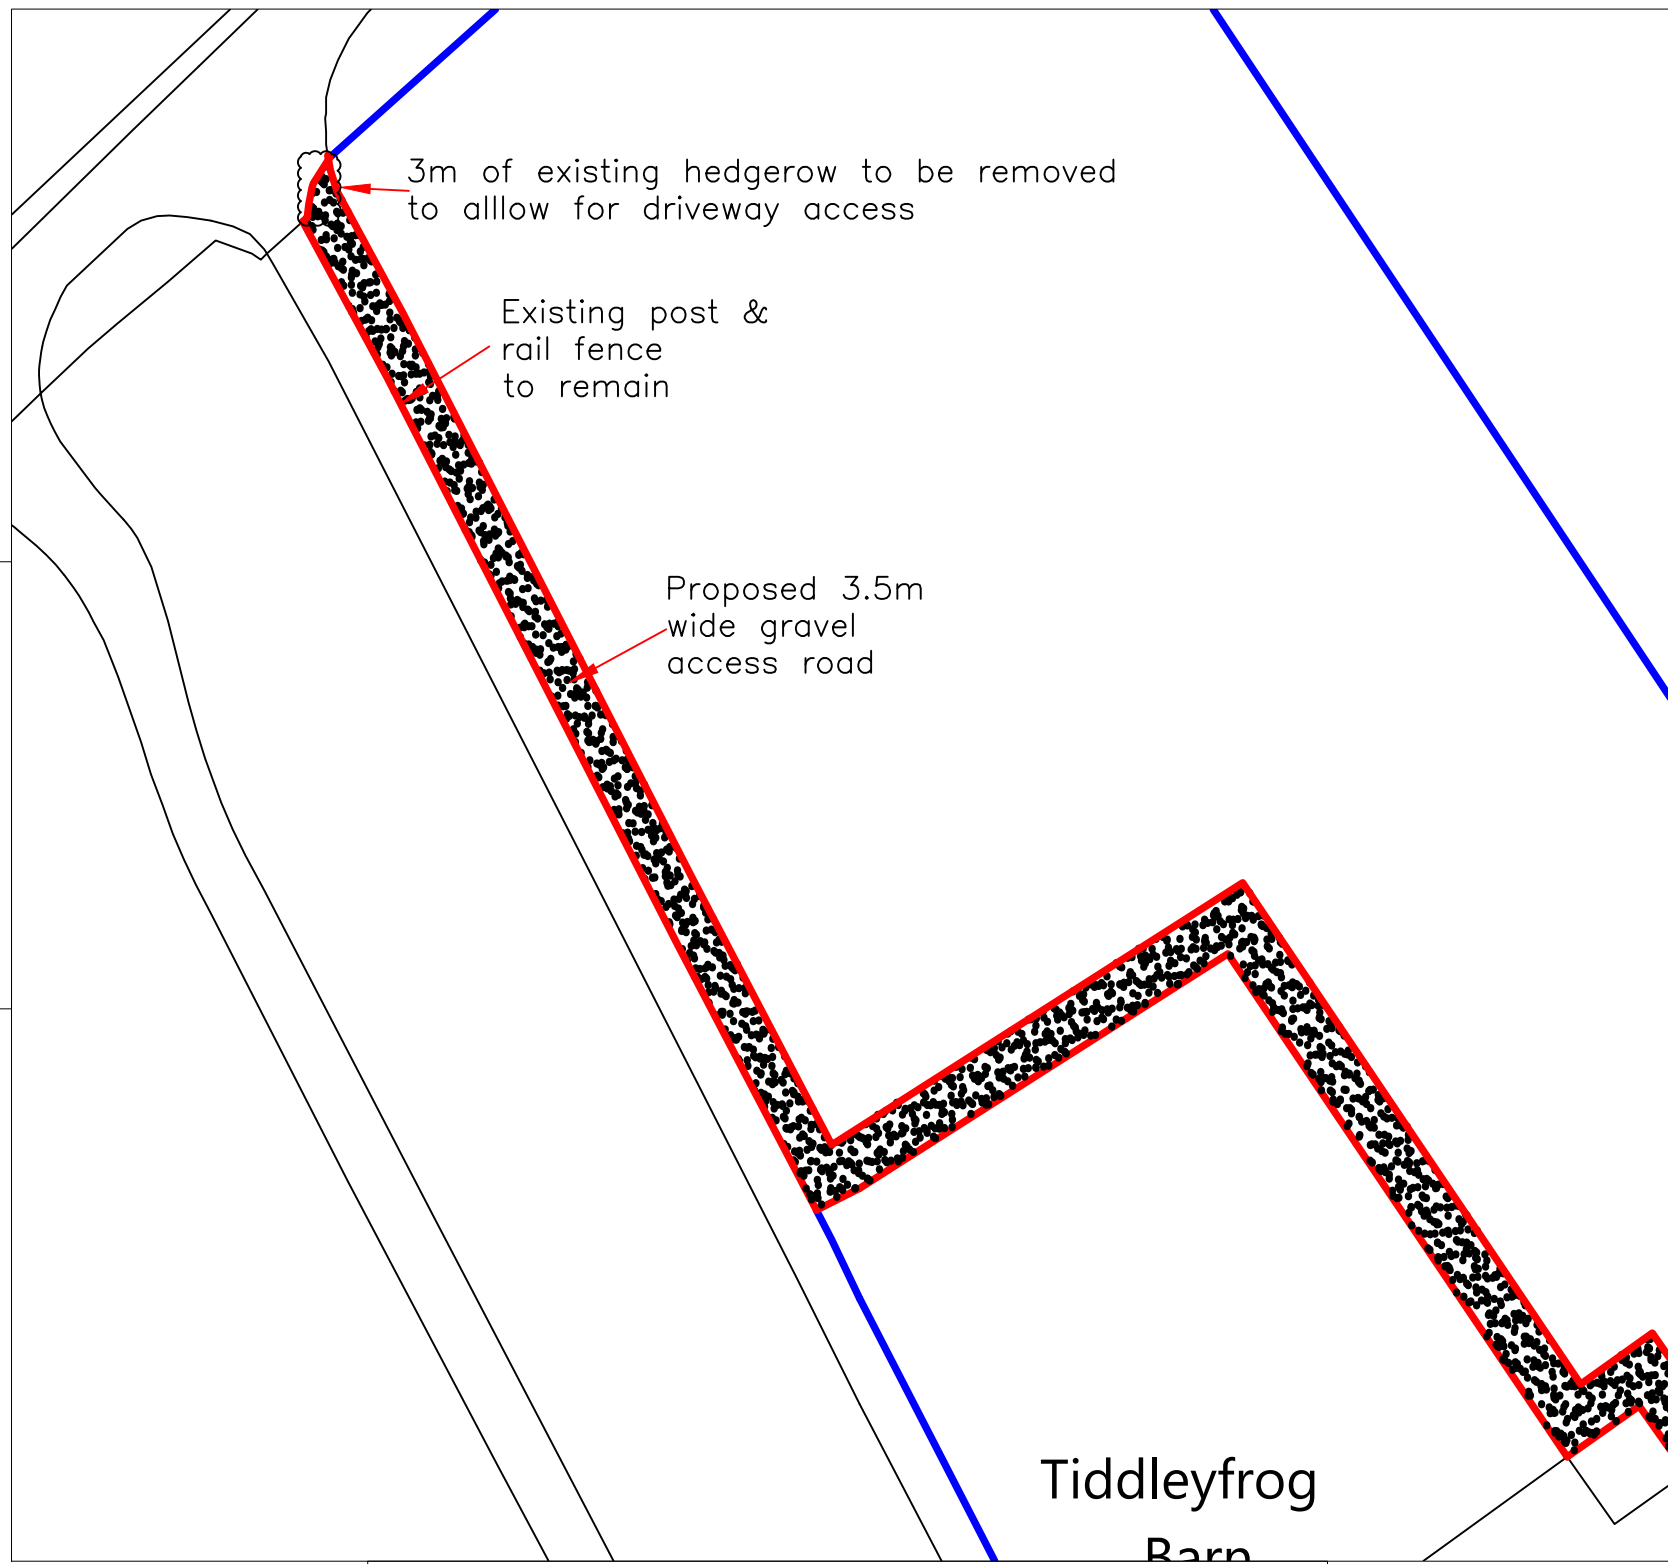

PROPOSED BLOCK PLAN (1:500)

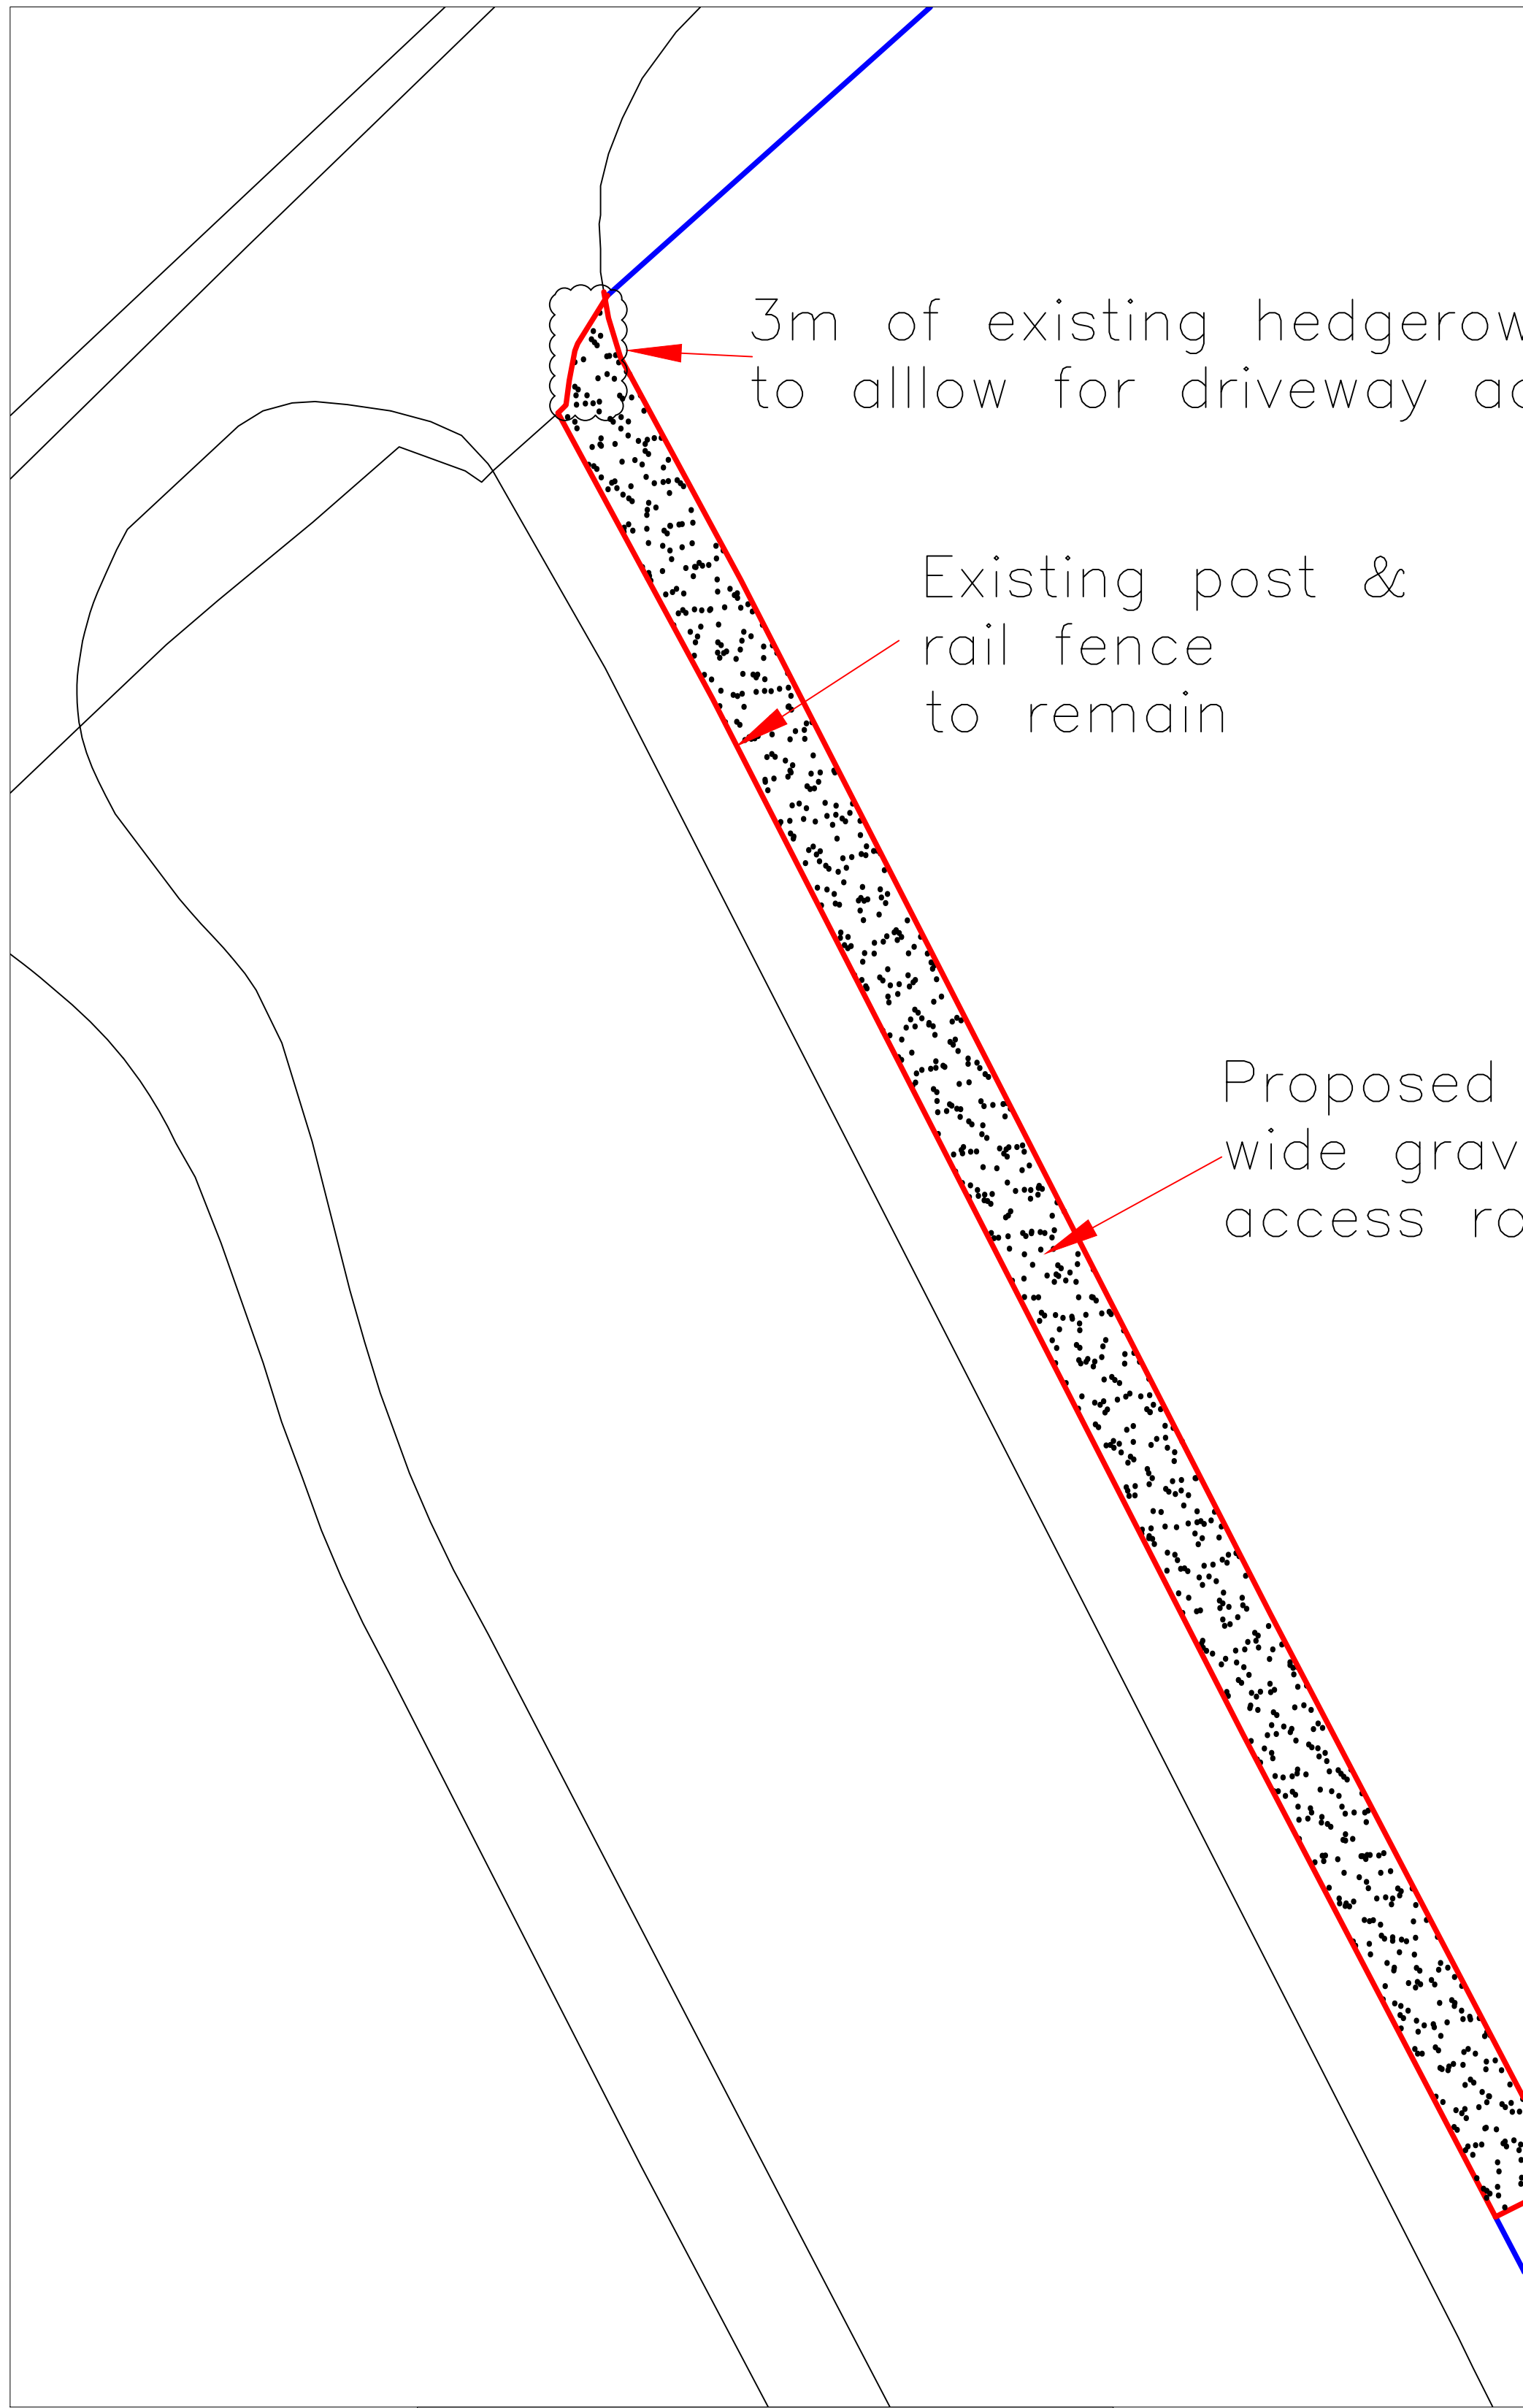

PROPOSED SITE PLAN (1:200)

A	Drawing updated to planners comments	RGG			11 Oct 19
REV:	AMENDMENTS:	DRN:	CHK:	APP:	DATE:
STATUS:					
FOR PLANNING					
DRAWN BY:	CHECKED BY:	APPROVED BY:	SCALE:		
RGG			1:50		
DATE:	DATE:	DATE:			
1 Aug 19					
ORIGINAL DRAWING SIZE (A1 x 594 x 841)					
A&I Designs Property Design & Planning 12 West Lawn, Findern, Derbyshire, DE65 6BB 07999 748 532 a.i.designs@outlook.com					
CLIENT:					
Mr & Mrs Partington					
PROJECT:					
Tiddly Frog Barn Barrow on Trent Derby, DE73 7GB					
DRAWING TITLE:					
Proposed OS, Site and Base Plans					
DRAWING NUMBER:					
2027-103 A					