

NOTES

All dimensions must be checked on site and only scaled from this drawing for planning purposes only




PROPOSED EAST ELEVATION
1:100




WHITE UPVC CONSERVATORY
600mm HIGH DWARP WALL IN RUSTIC REDS & YELLOW SAND MORTAR
ENGINEERING BLUE BRICKS BELOW DPC




PROPOSED SOUTH ELEVATION
1:100

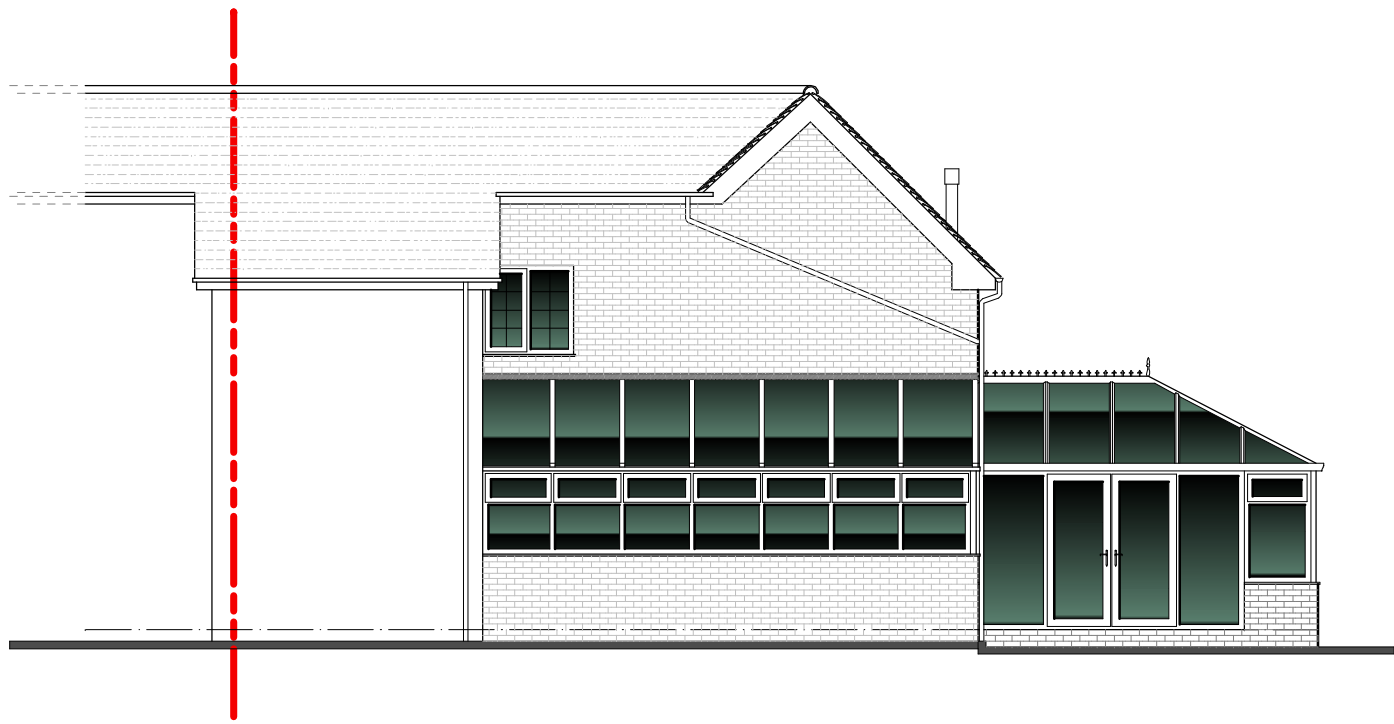


PROPOSED WEST ELEVATION
1:100

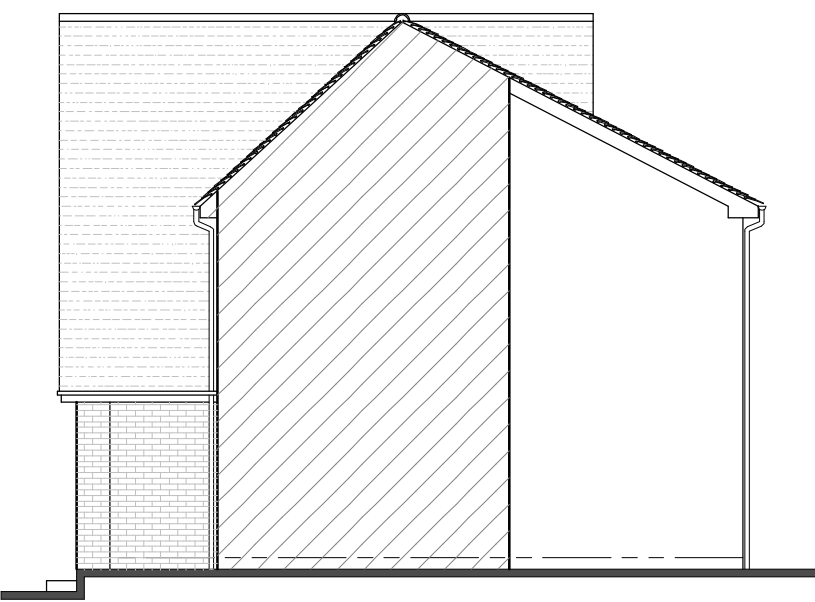

PROPOSED NORTH ELEVATION - VIEW A
1:100

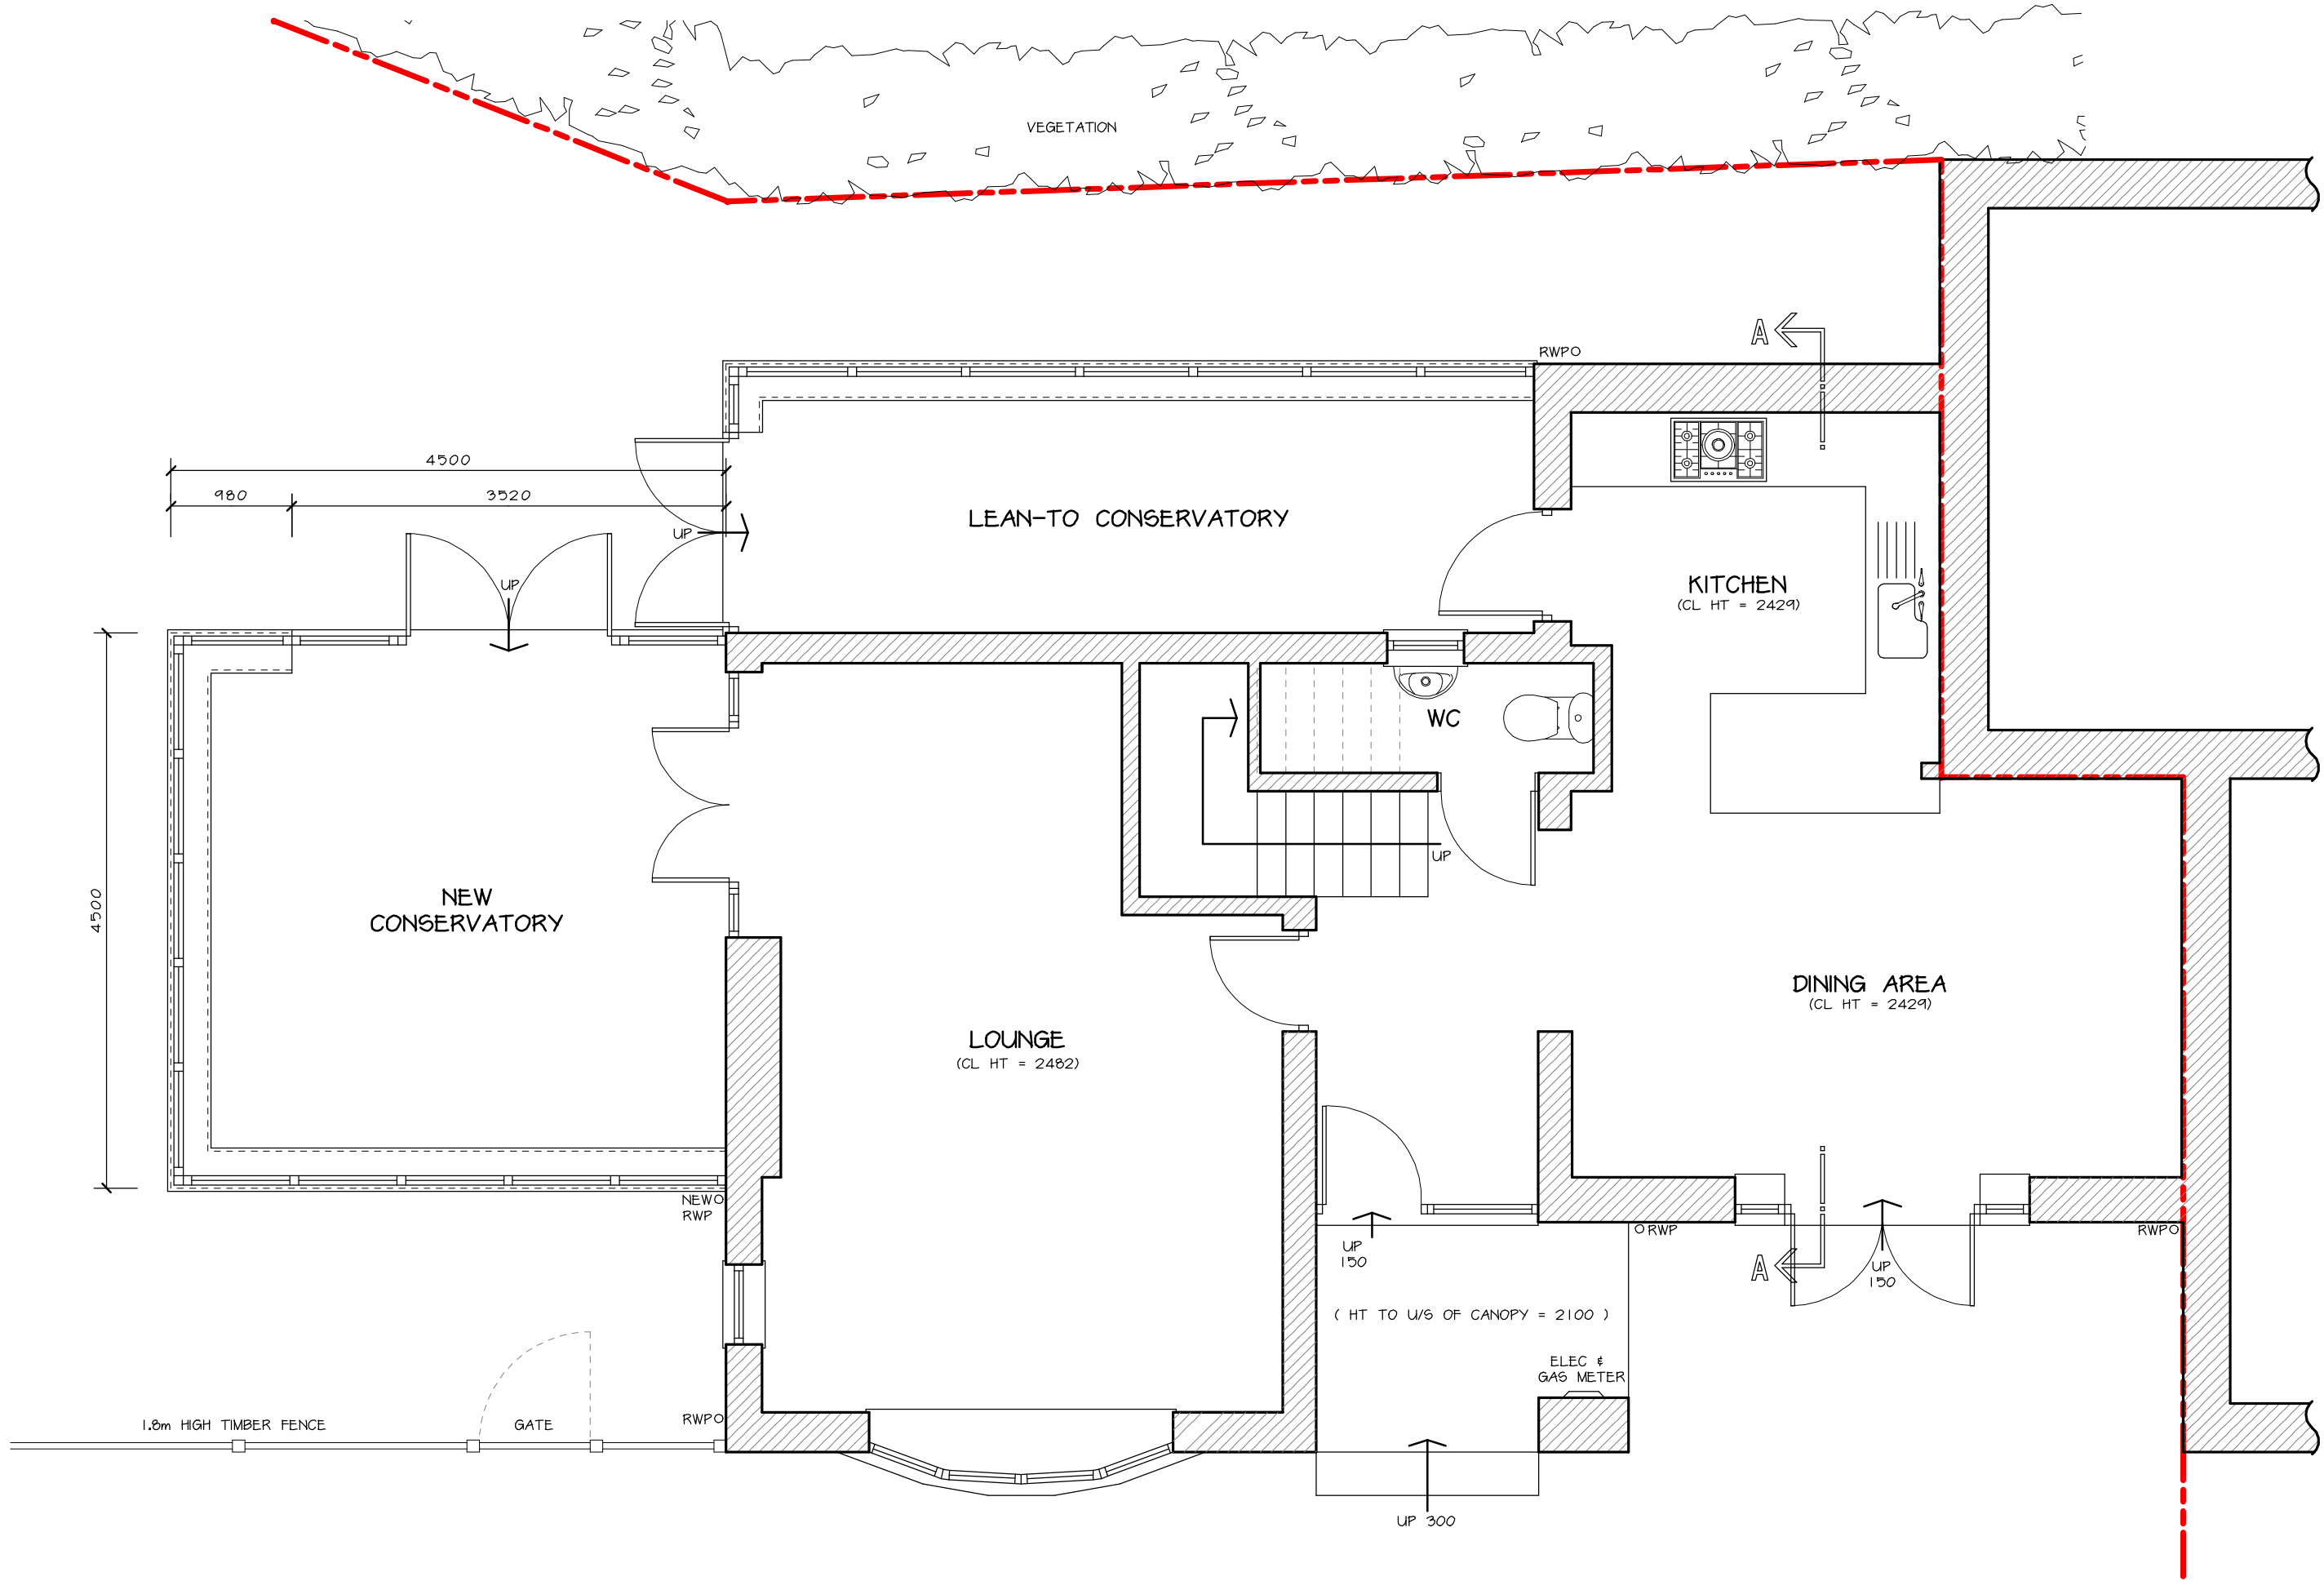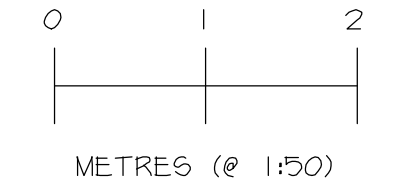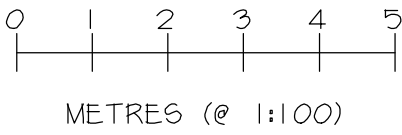

PROPOSED GROUND FLOOR PLAN
1:50

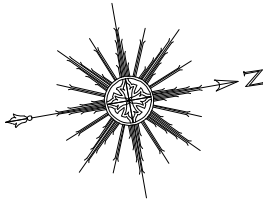

Date	Revisions

© copyright

Client MR & MRS MANSFIELD

Location 1 CASTLE COTTAGES
NEWTON ROAD
BURTON UPON TRENT
STAFFORDSHIRE
DE15 0TE

Proposal RETROSPECTIVE PLANNING APPROVAL
SOUGHT FOR EXISTING LEAN-TO
CONSERVATORY & NEW CONSERVATORY

Drawing Title
PROPOSED GROUND FLOOR
PLAN & ELEVATIONS

Scale 1:50 & 1:100

Date OCT 2019

Drawn by MRP

Drg No. J2917-04

Revision



MAKING PLANS
architecture

Ivy Lodge, Twyford Road, Willington, Derby, DE65 6DE
T/F 01283 703160 E info@makingplans-architecture.co.uk
W www.makingplans-architecture.co.uk