


EXISTING MATERIALS
STAFFORDSHIRE BLUE CLAY PLAIN ROOF TILES
RED FACING BRICKWORK WHERE SHOWN, OTHERWISE OFF-WHITE RENDER
WHITE UPVC DOORS, WINDOWS, CONSERVATORY, FASCIA & SOFFITS
BLACK ROUND UPVC RAINWATER GOODS




EXISTING EAST ELEVATION
1:100




EXISTING SOUTH ELEVATION
1:100

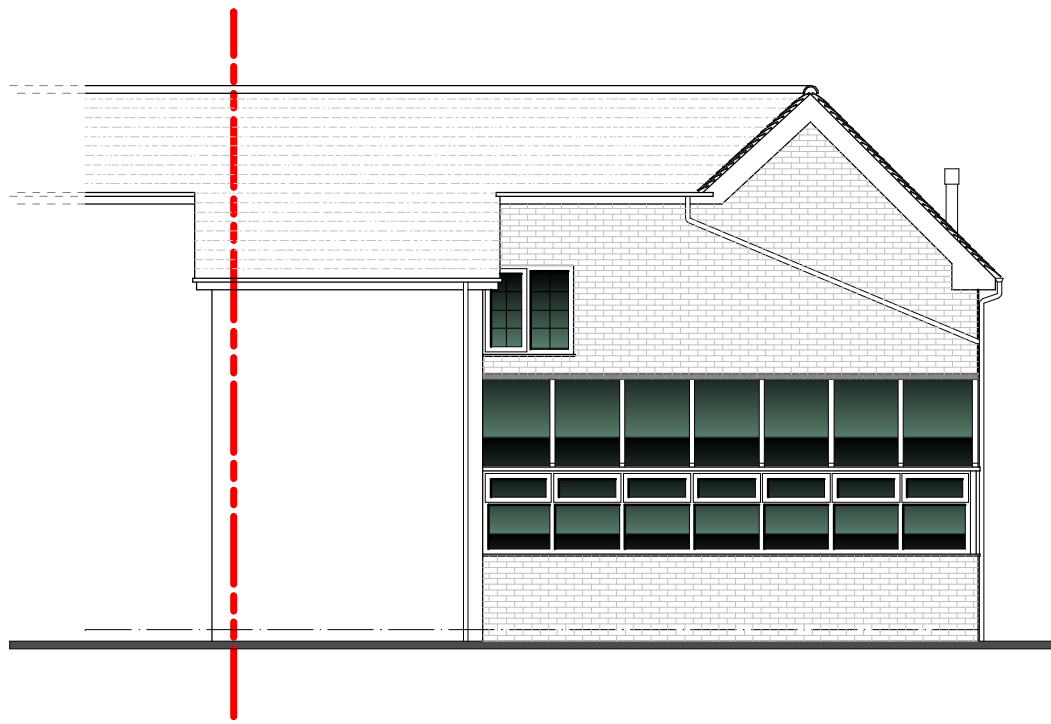


EXISTING WEST ELEVATION
1:100

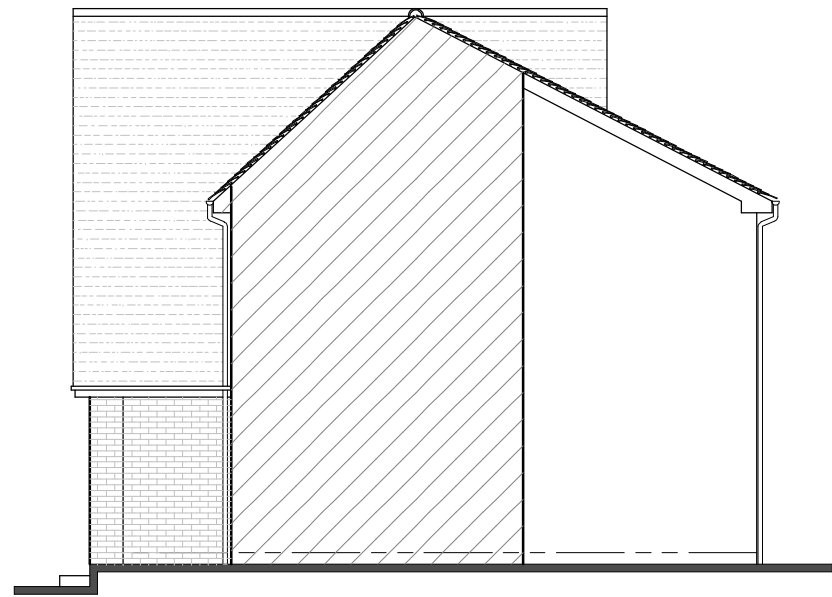

EXISTING NORTH ELEVATION - VIEW A
1:100

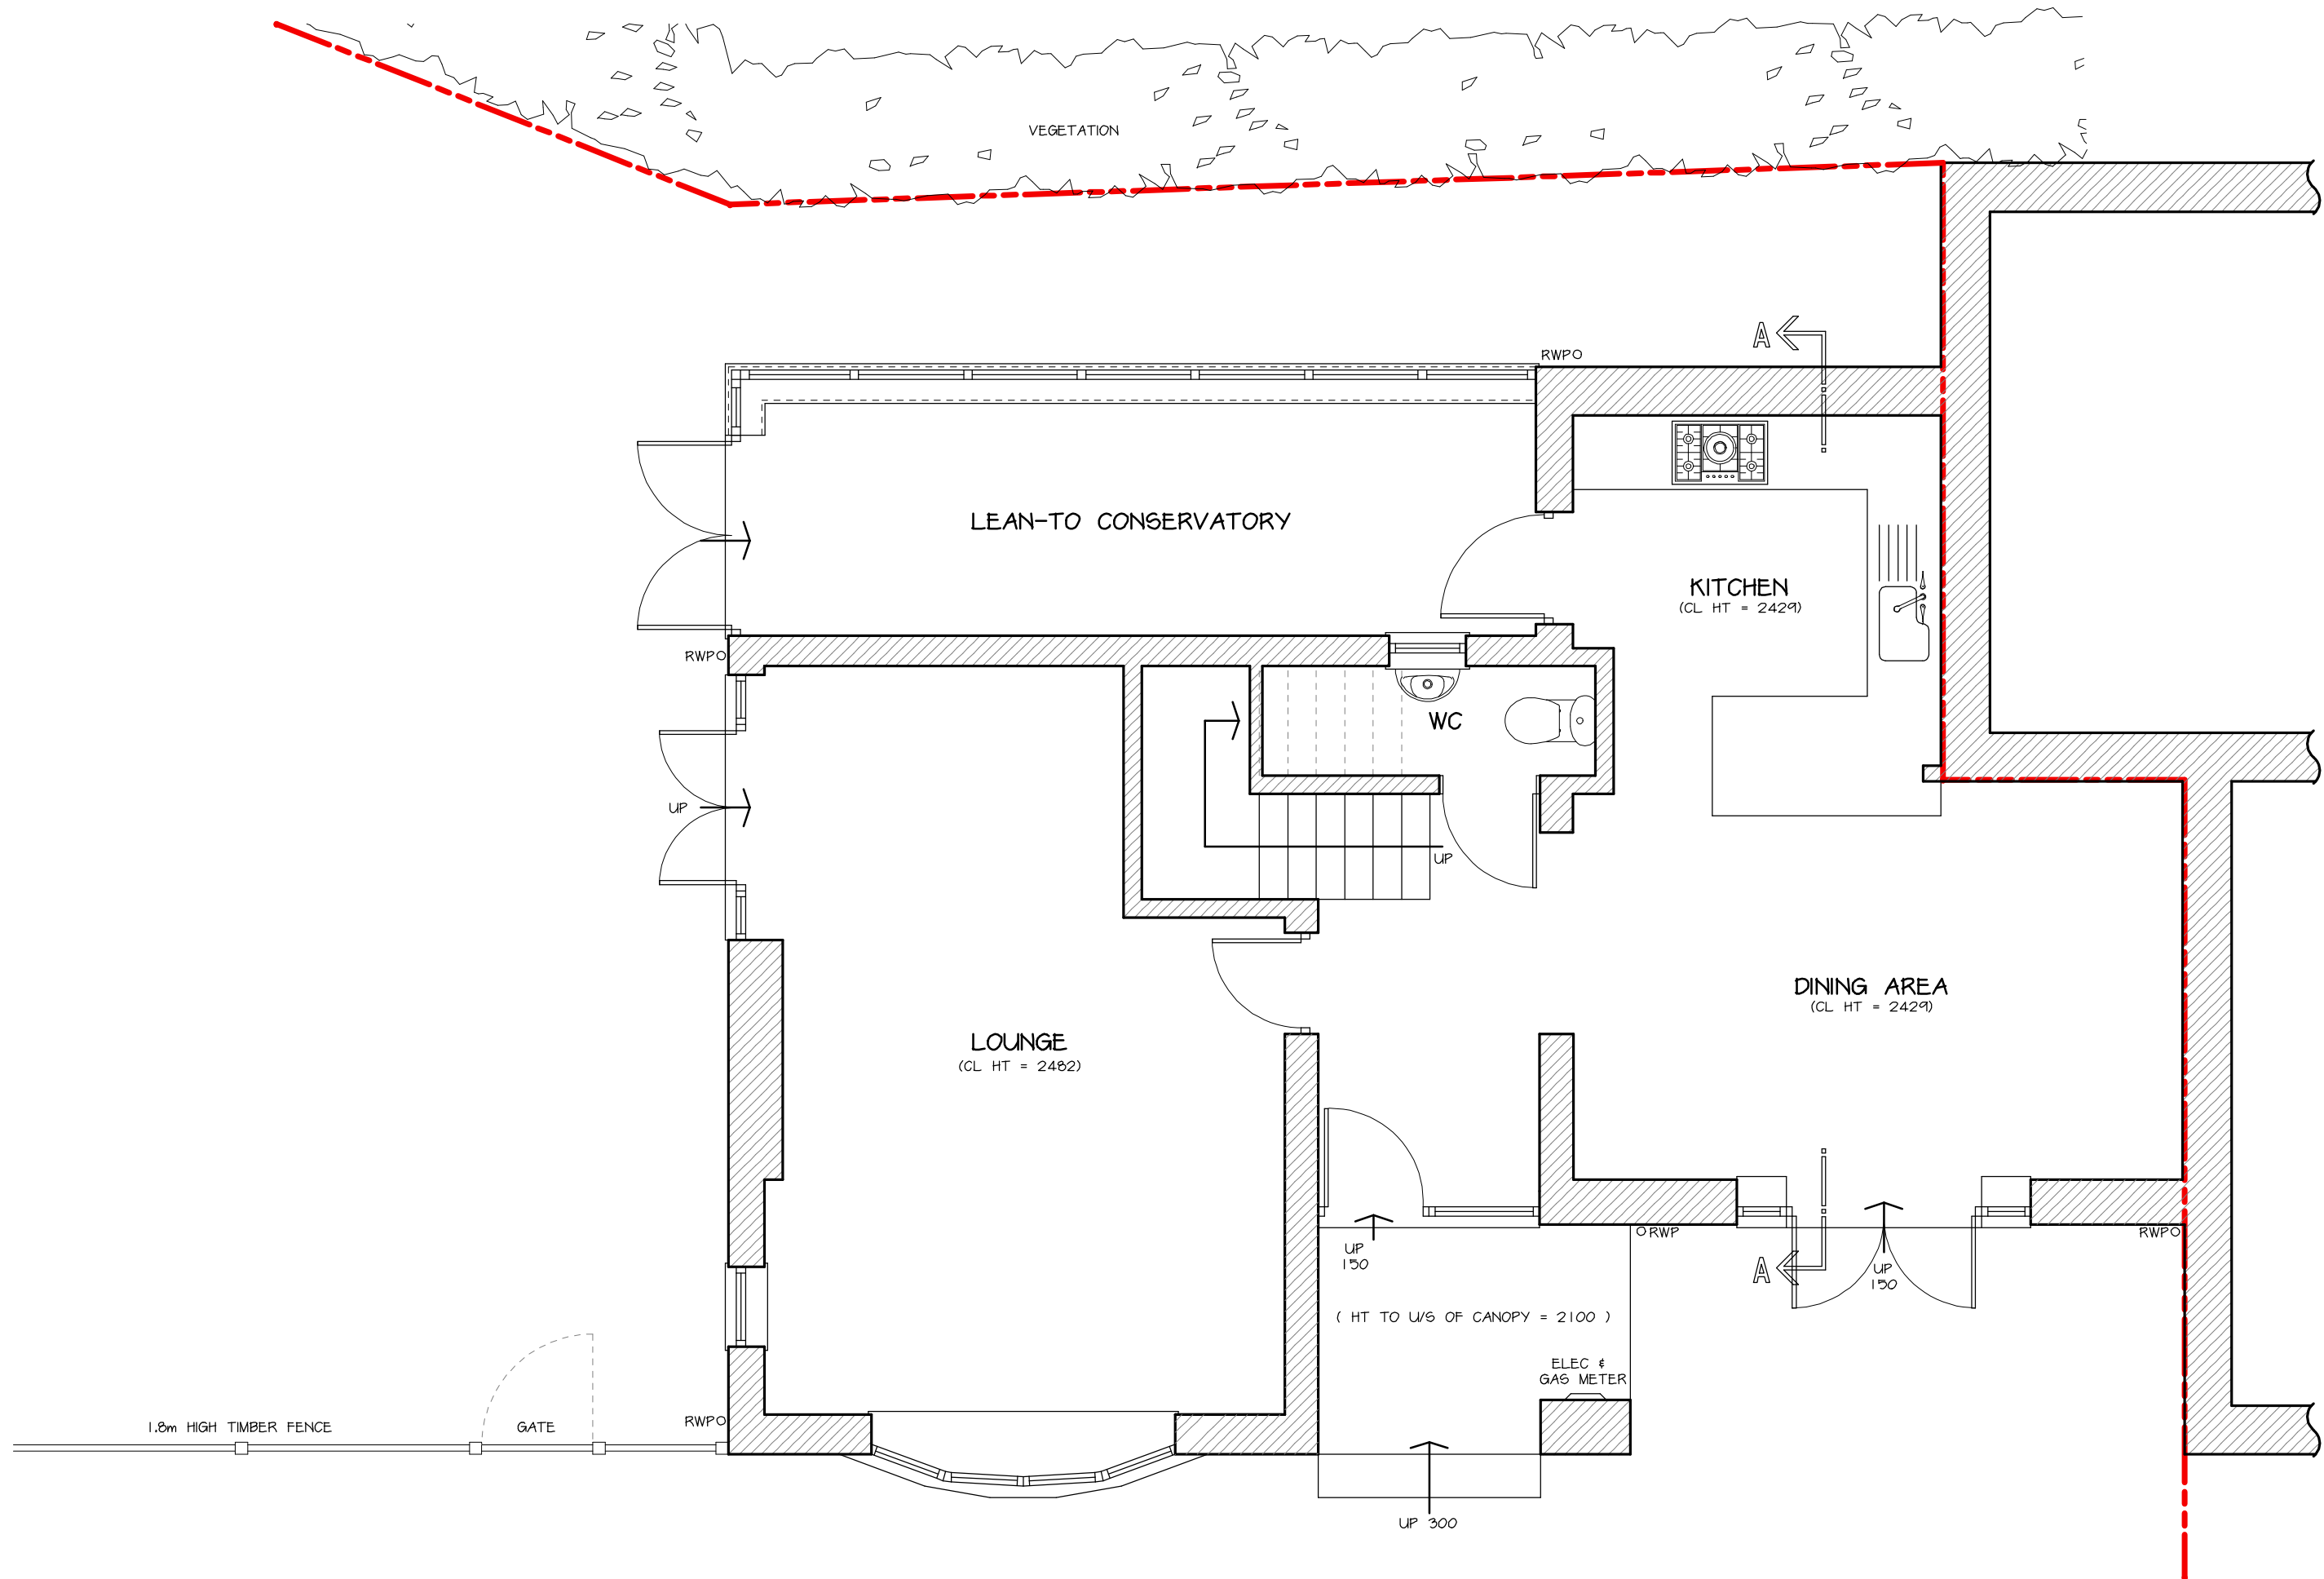



EXISTING GROUND FLOOR PLAN
1:50

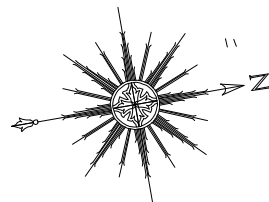

PAPER SIZE: A1

NOTES

All dimensions must be checked on site and only scaled from this drawing for planning purposes only

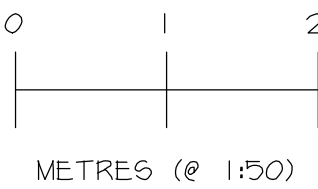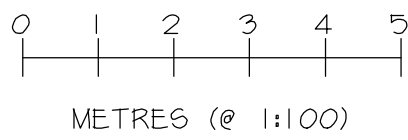

Date	Revisions

© copyright

Client
MR & MRS
MANSFIELD

Location
1 CASTLE COTTAGES
NEWTON ROAD
BURTON UPON TRENT
STAFFORDSHIRE
DE15 0TE

Proposal
RETROSPECTIVE PLANNING APPROVAL
SOUGHT FOR EXISTING LEAN-TO
CONSERVATORY & NEW CONSERVATORY

Drawing Title
EXISTING GROUND FLOOR
PLAN & ELEVATIONS

Scale
1:50 & 1:100

Date
OCT 2019

Drawn by
MRP

Drg No.
J2917-03

Revision



MAKING PLANS
architecture

Ivy Lodge, Twyford Road, Willington, Derby, DE65 6DE
T/F 01283 703160 E info@makingplans-architecture.co.uk
W www.makingplans-architecture.co.uk