




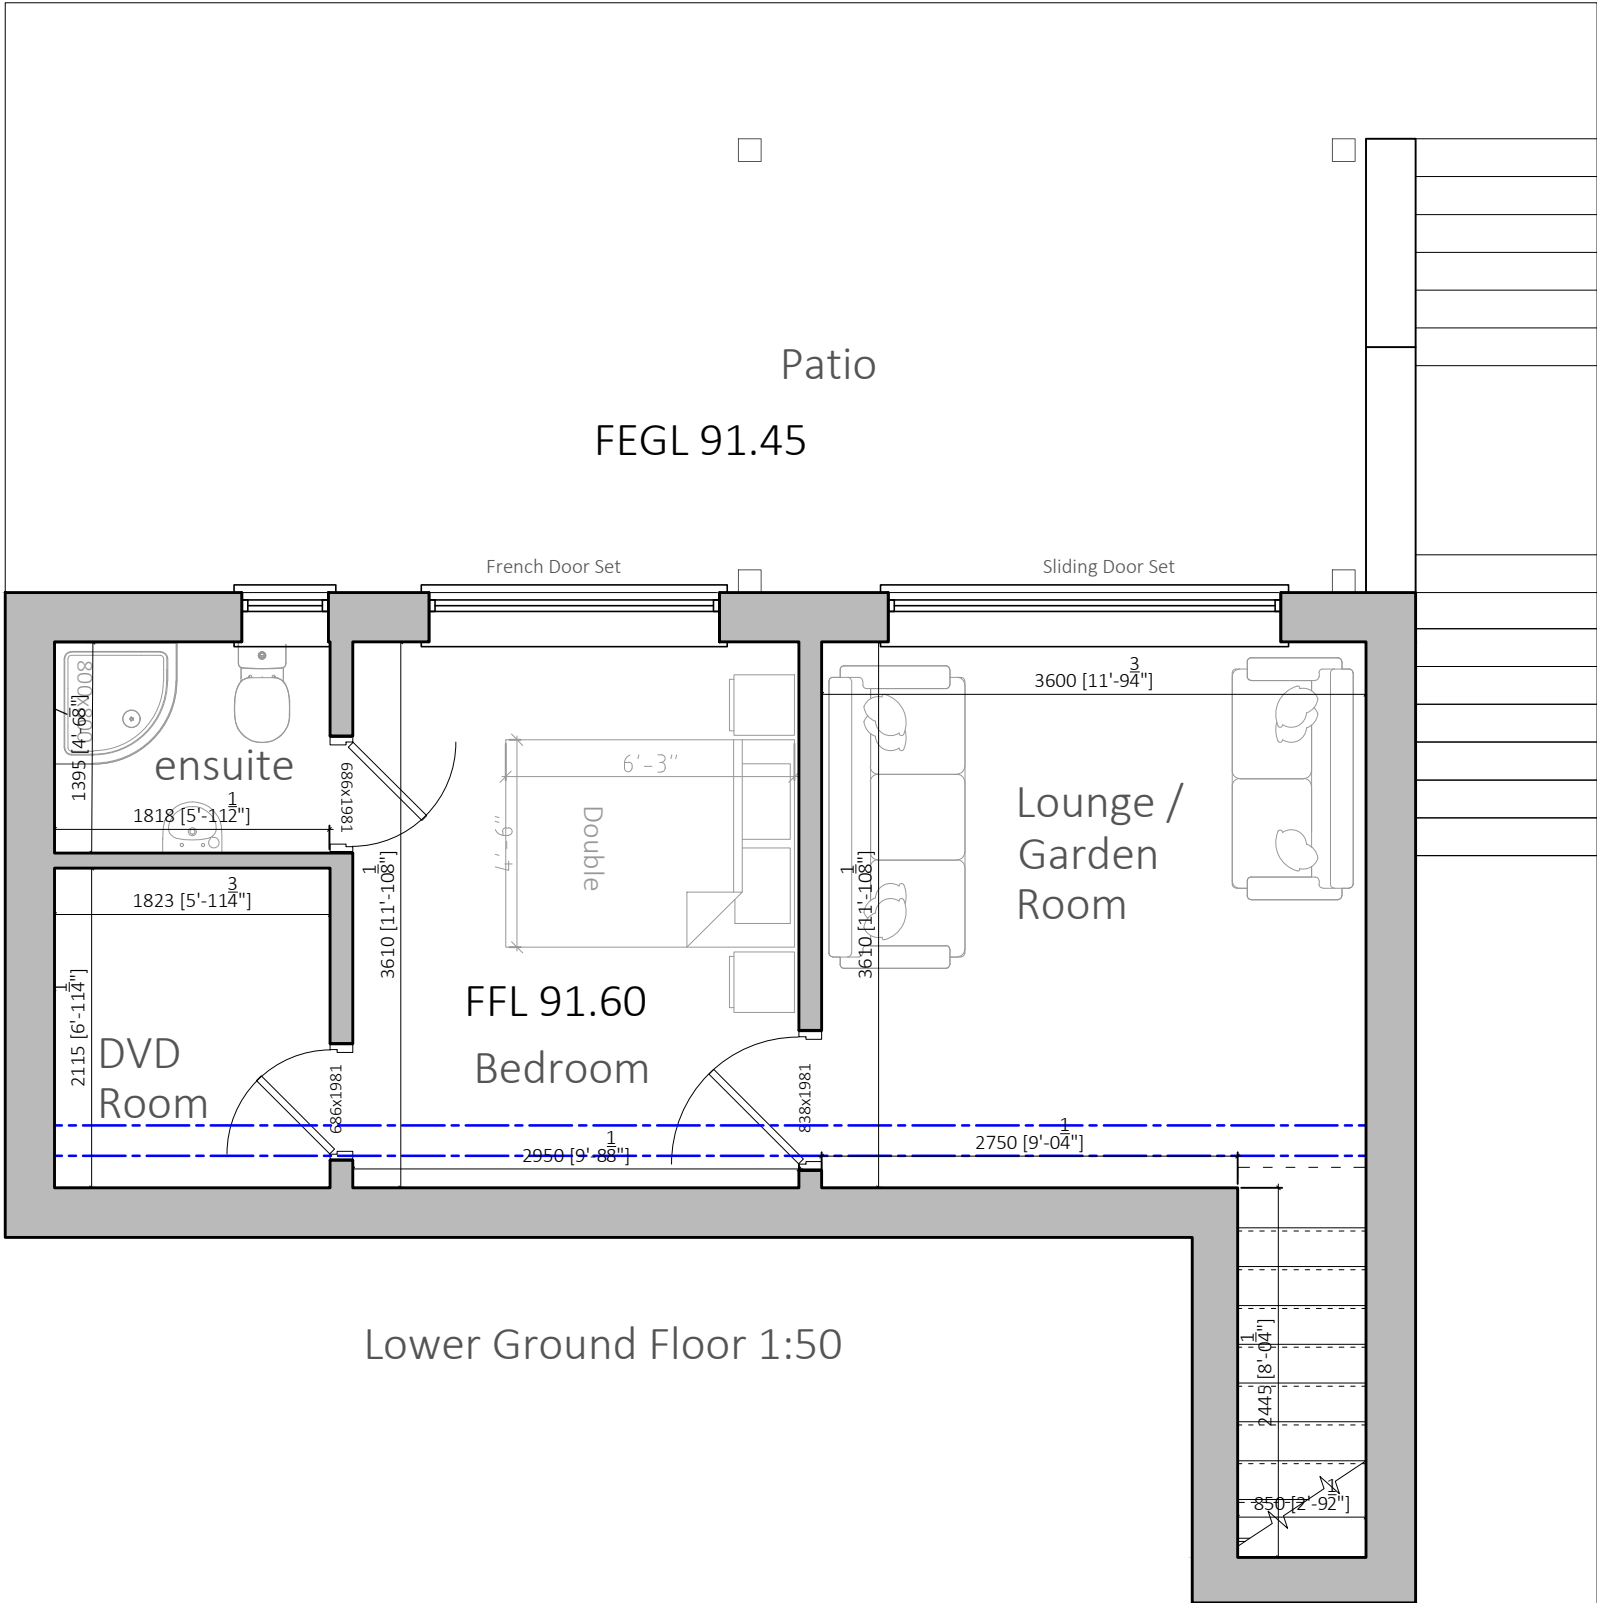


Lower Ground Floor 1:50

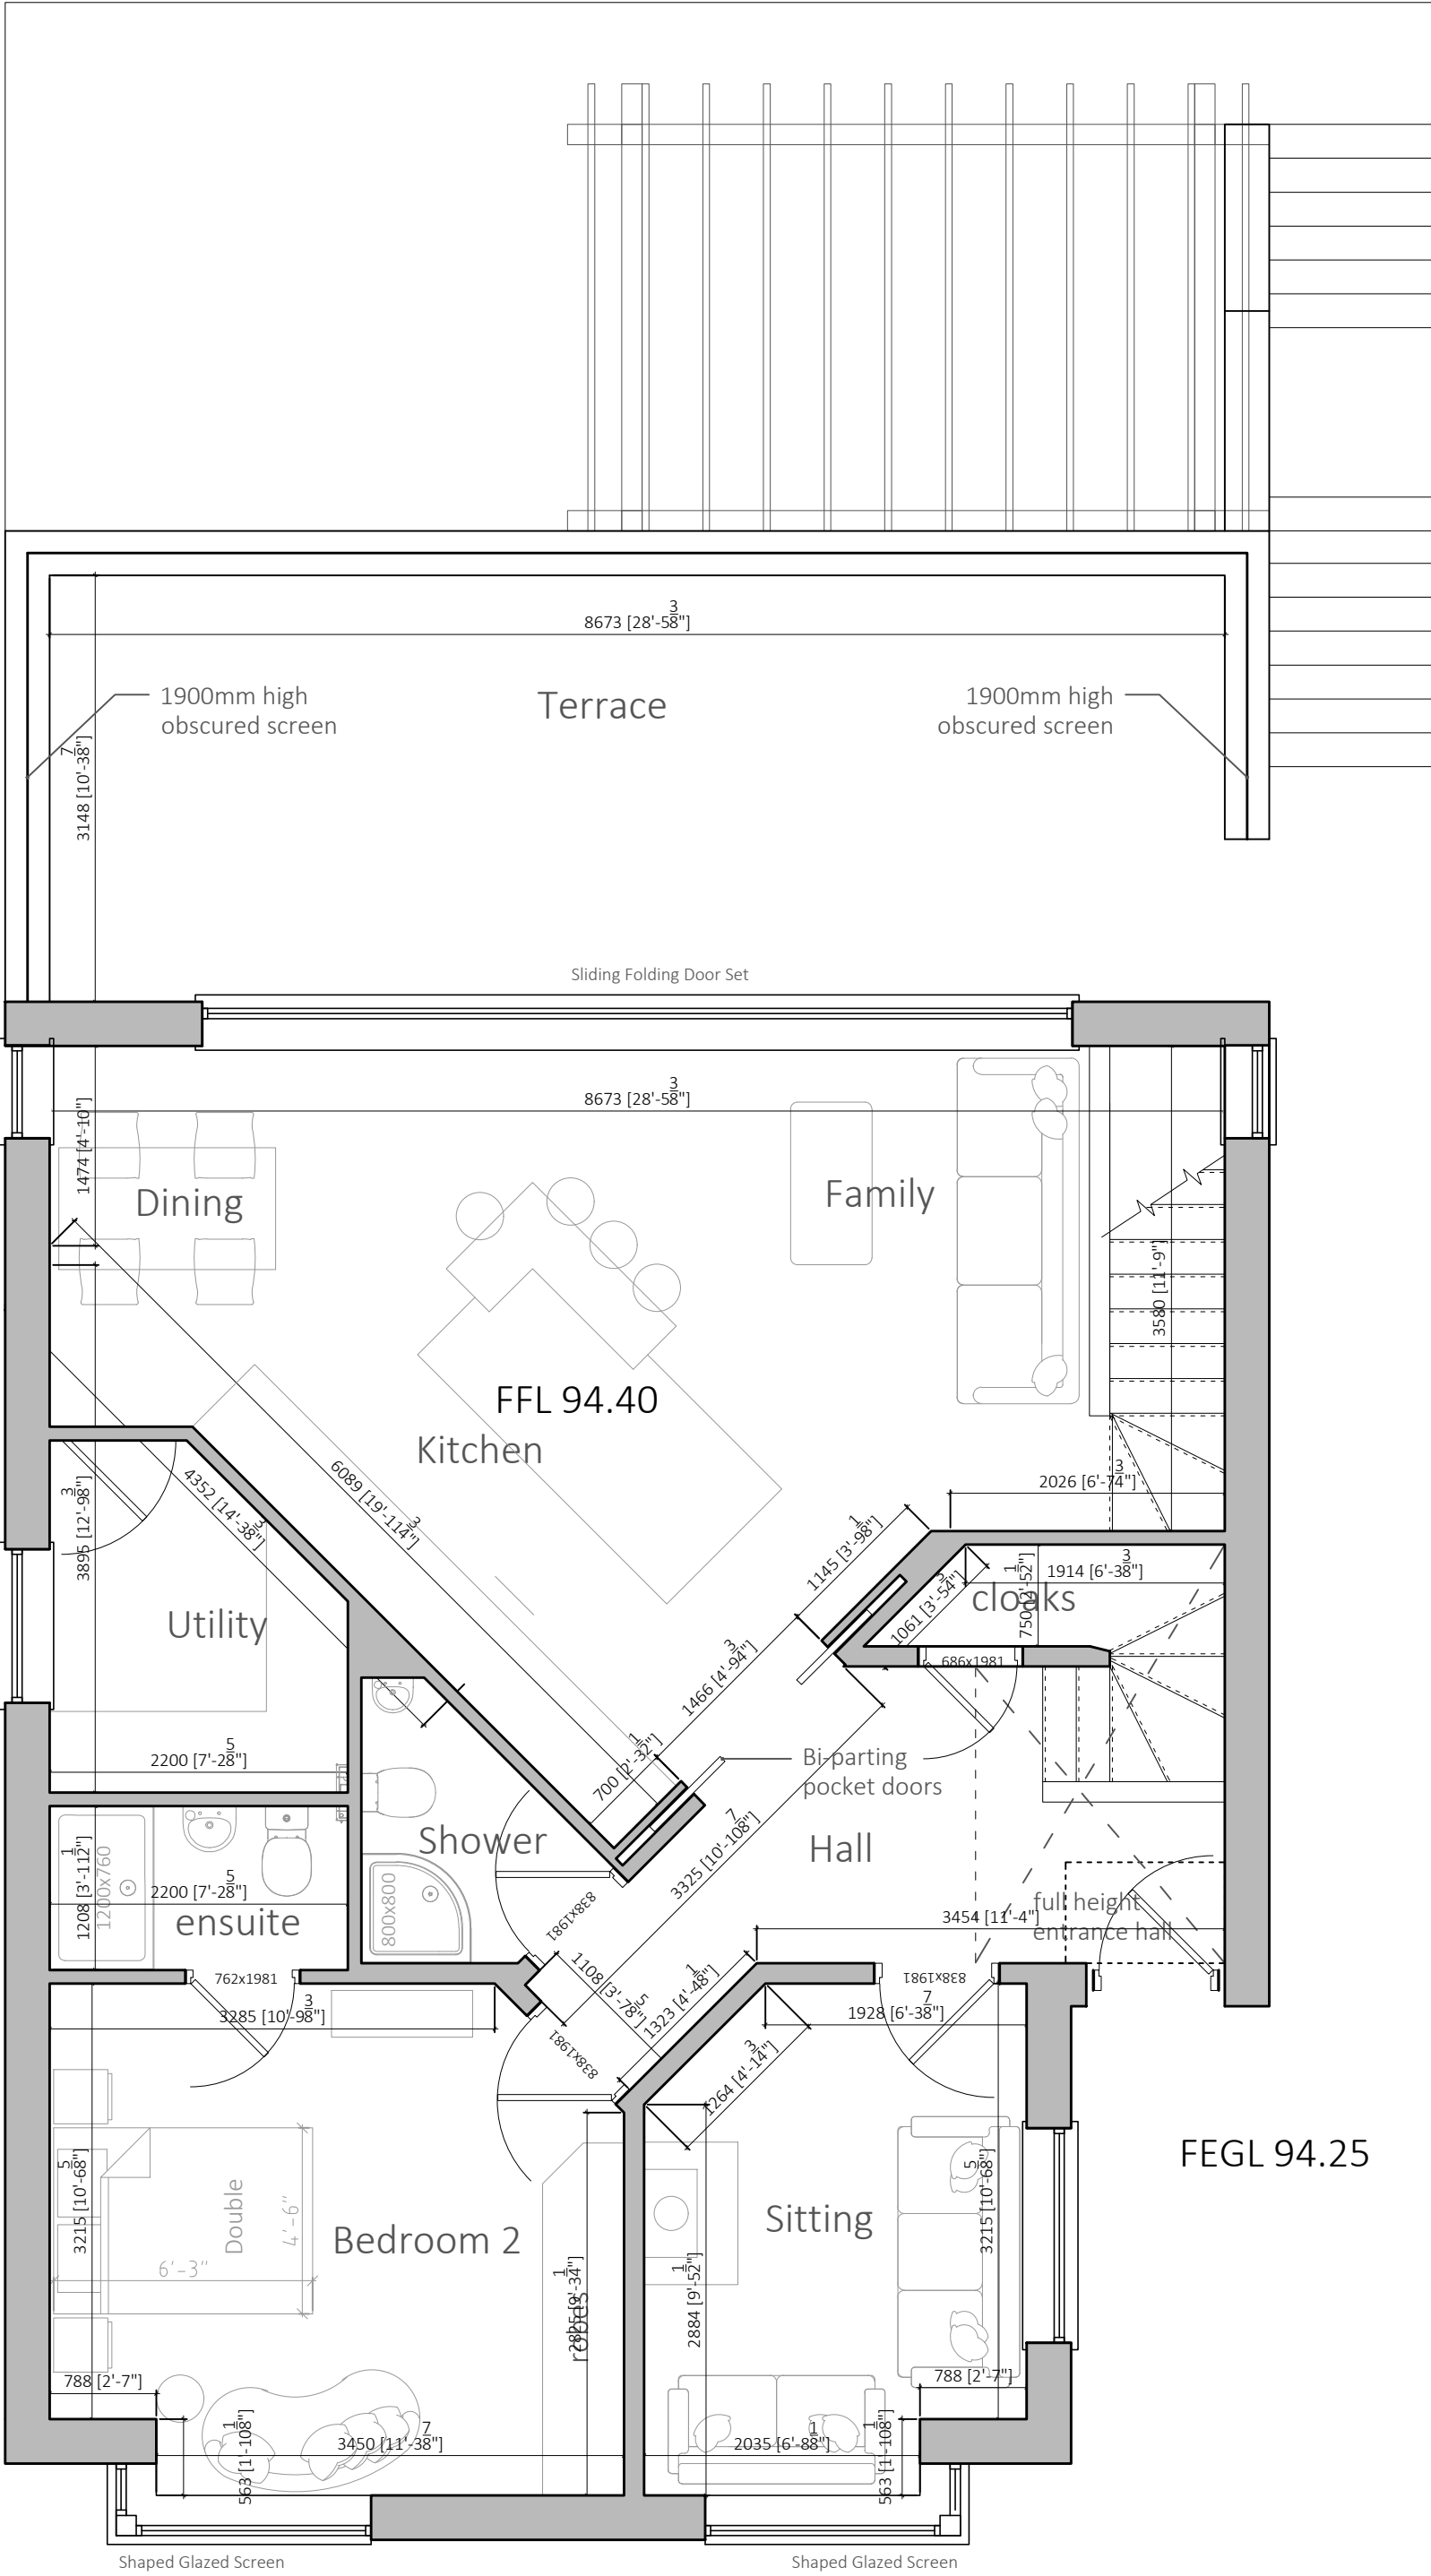

Ground Floor 1:50

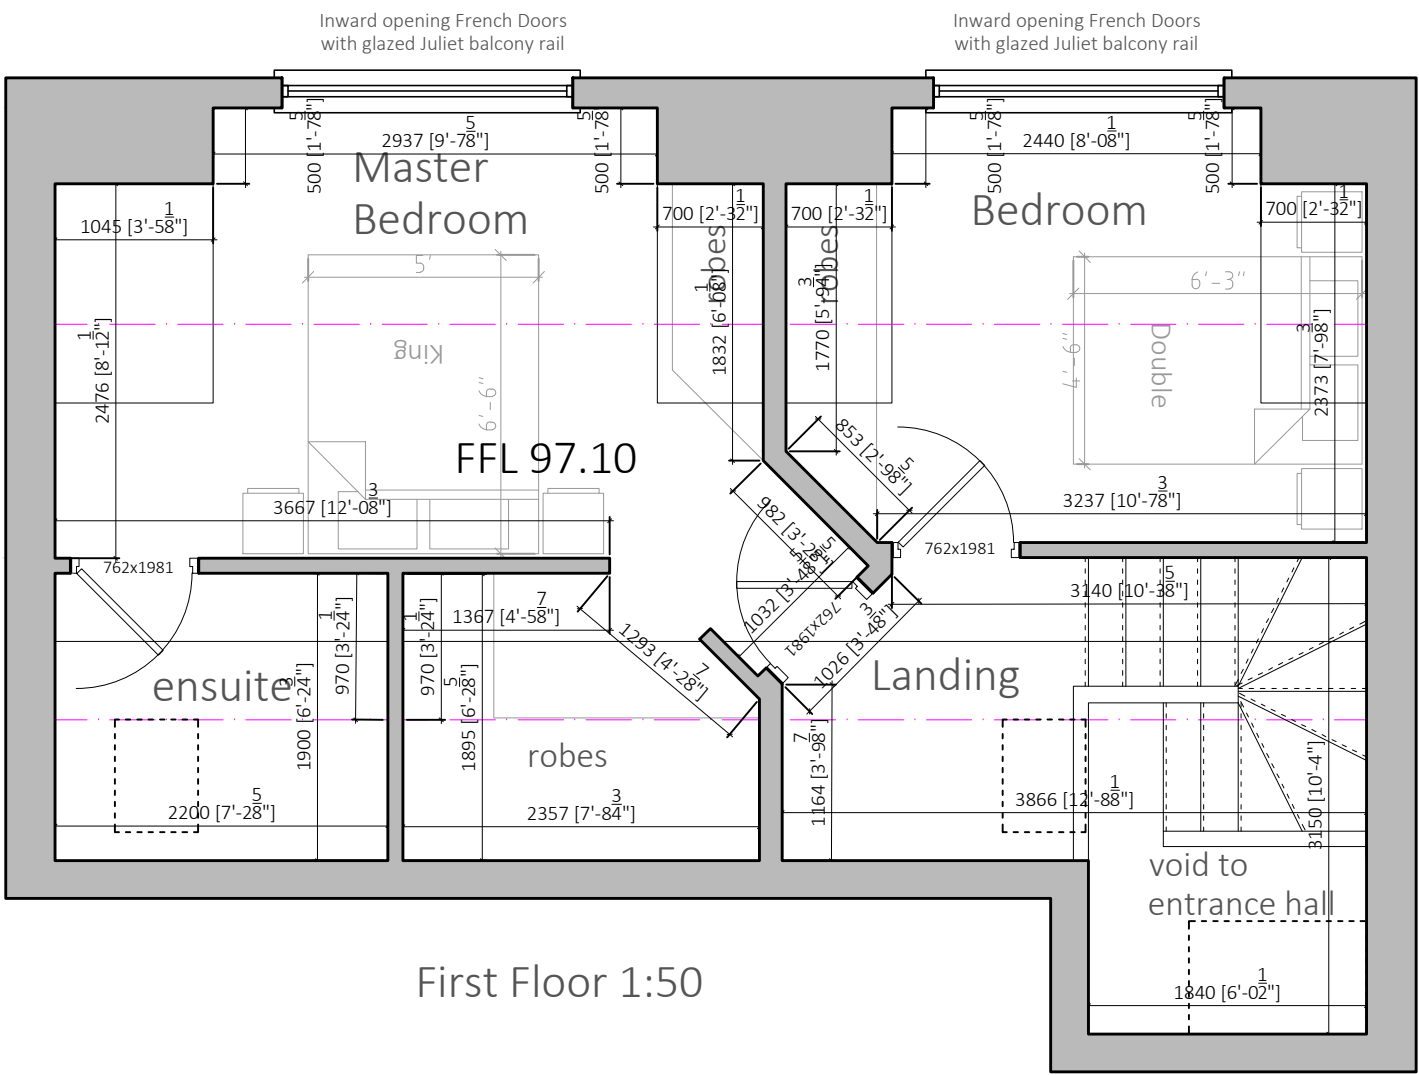

First Floor 1:50

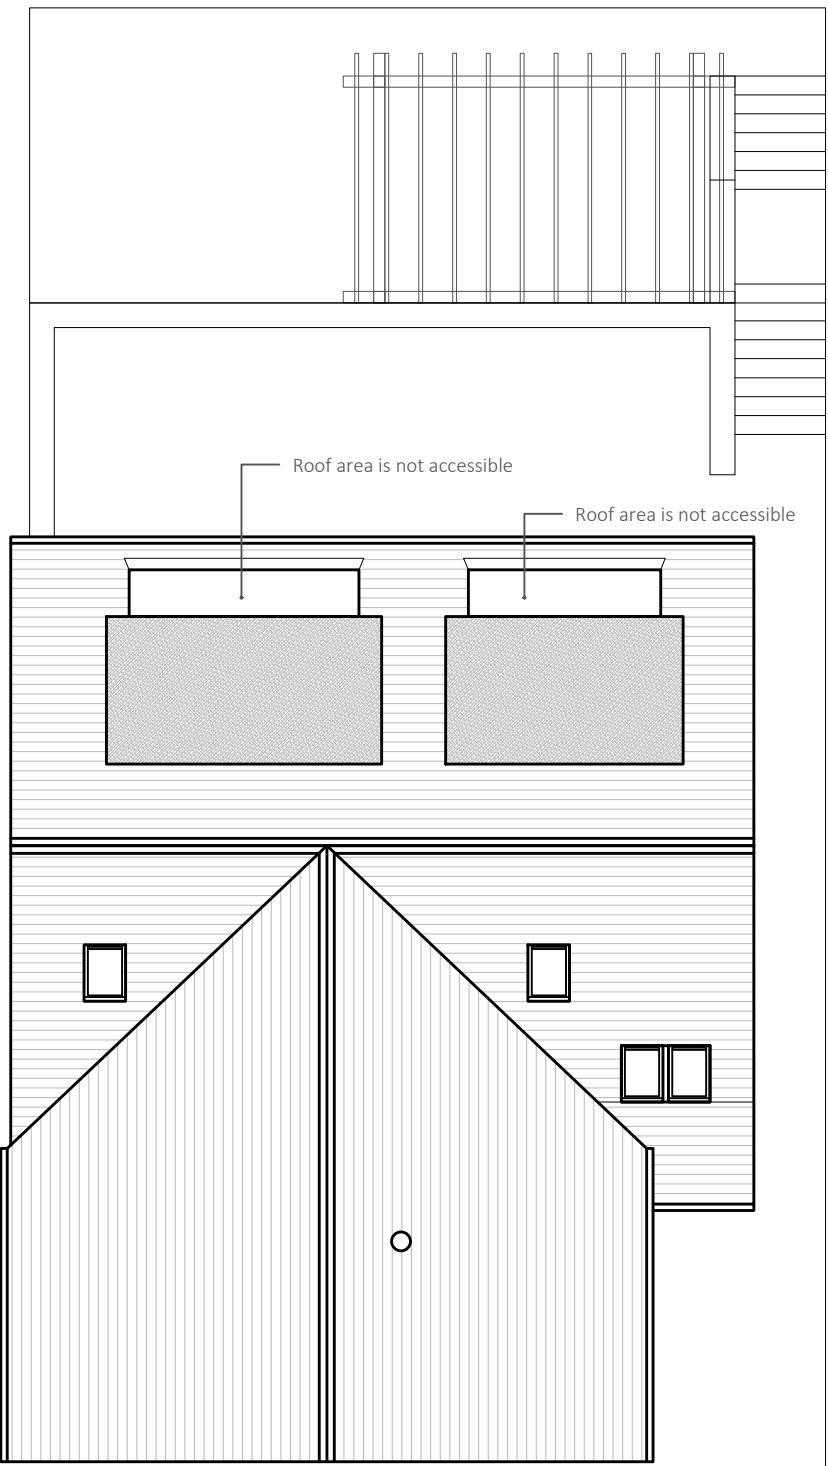

Roof Plan 1:100



All dimensions are given for indicative purposes only.			
All measurements should be checked on site prior to commencement and manufacturing.			
If in doubt - ASK			
Rev	Date	Details	Drawn
-	-/-	-	RT
Rev E	15.10.19	Planning stage elevation amendments and clarifications	RT
Rev D	07.10.19	Access layout amended to show visibility splays	RT
Rev C	12.08.19	Proposed access aligned with outline permission block plan	RT
Rev B	23.07.19	Landscaping key added	RT
Rev A	23.07.19	Boundary line changed to match original outline application	RT
Rev	Date	Details	Drawn
Client: Mr & MrsTilley			
Project Title: Land Adjacent to 64 Park Road, Newhall, Swadlincote, Derbyshire, DE11 0TU			
Drawing Title: Proposed Plans			
P L A N N I N G D R A W I N G			
Turner & Co Ltd : Architectural Design : 1st Flr : Chantry House Duke Street : Tutbury : Burton upon Trent : DE13 9NE T : 01283 813368 W : www.tcotd.net E : enquiries@tcotd.net			
Scale: 1:50@A1	Date: 15.10.19	Drawn: RT	Checked:
Reference: PR190619		Drawing Number: P002	Revision: Rev E