

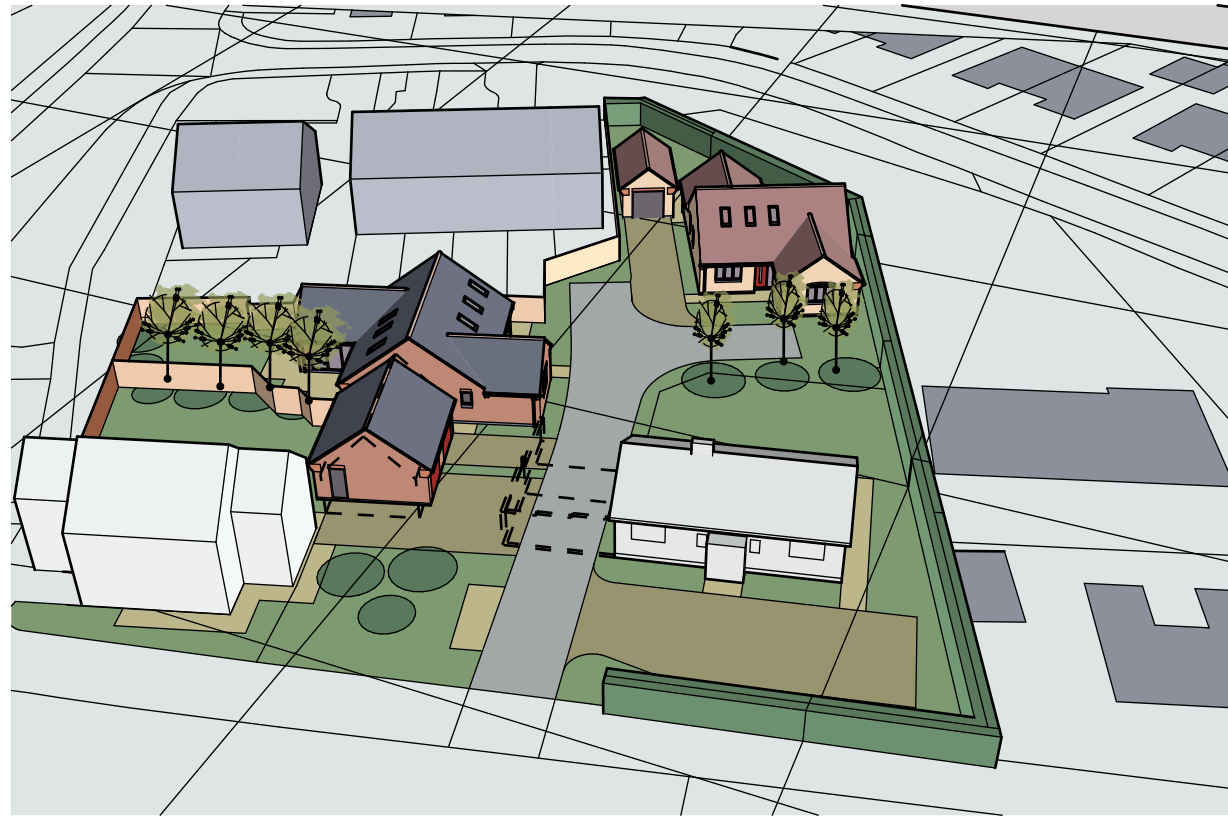
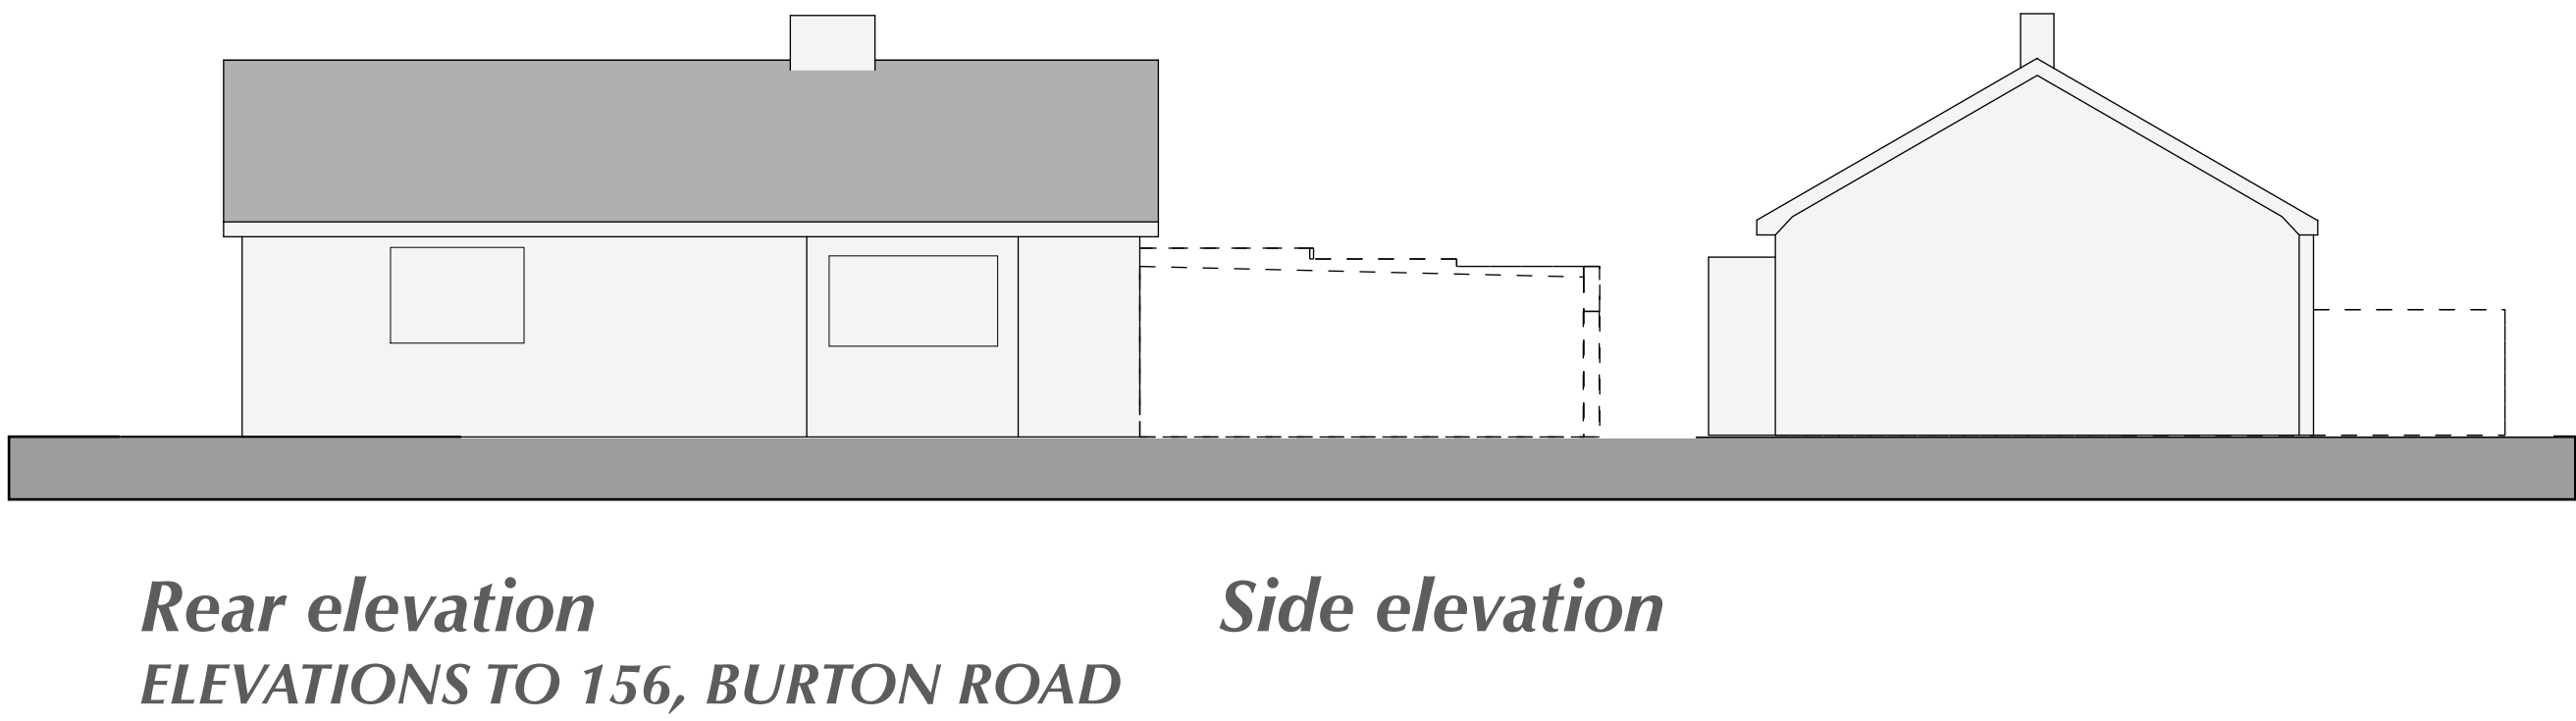




PROPOSED RESIDENTIAL DEVELOPMENT - LAND TO THE REAT OF 156-160 BURTON ROAD, CASTLE GRESLEY

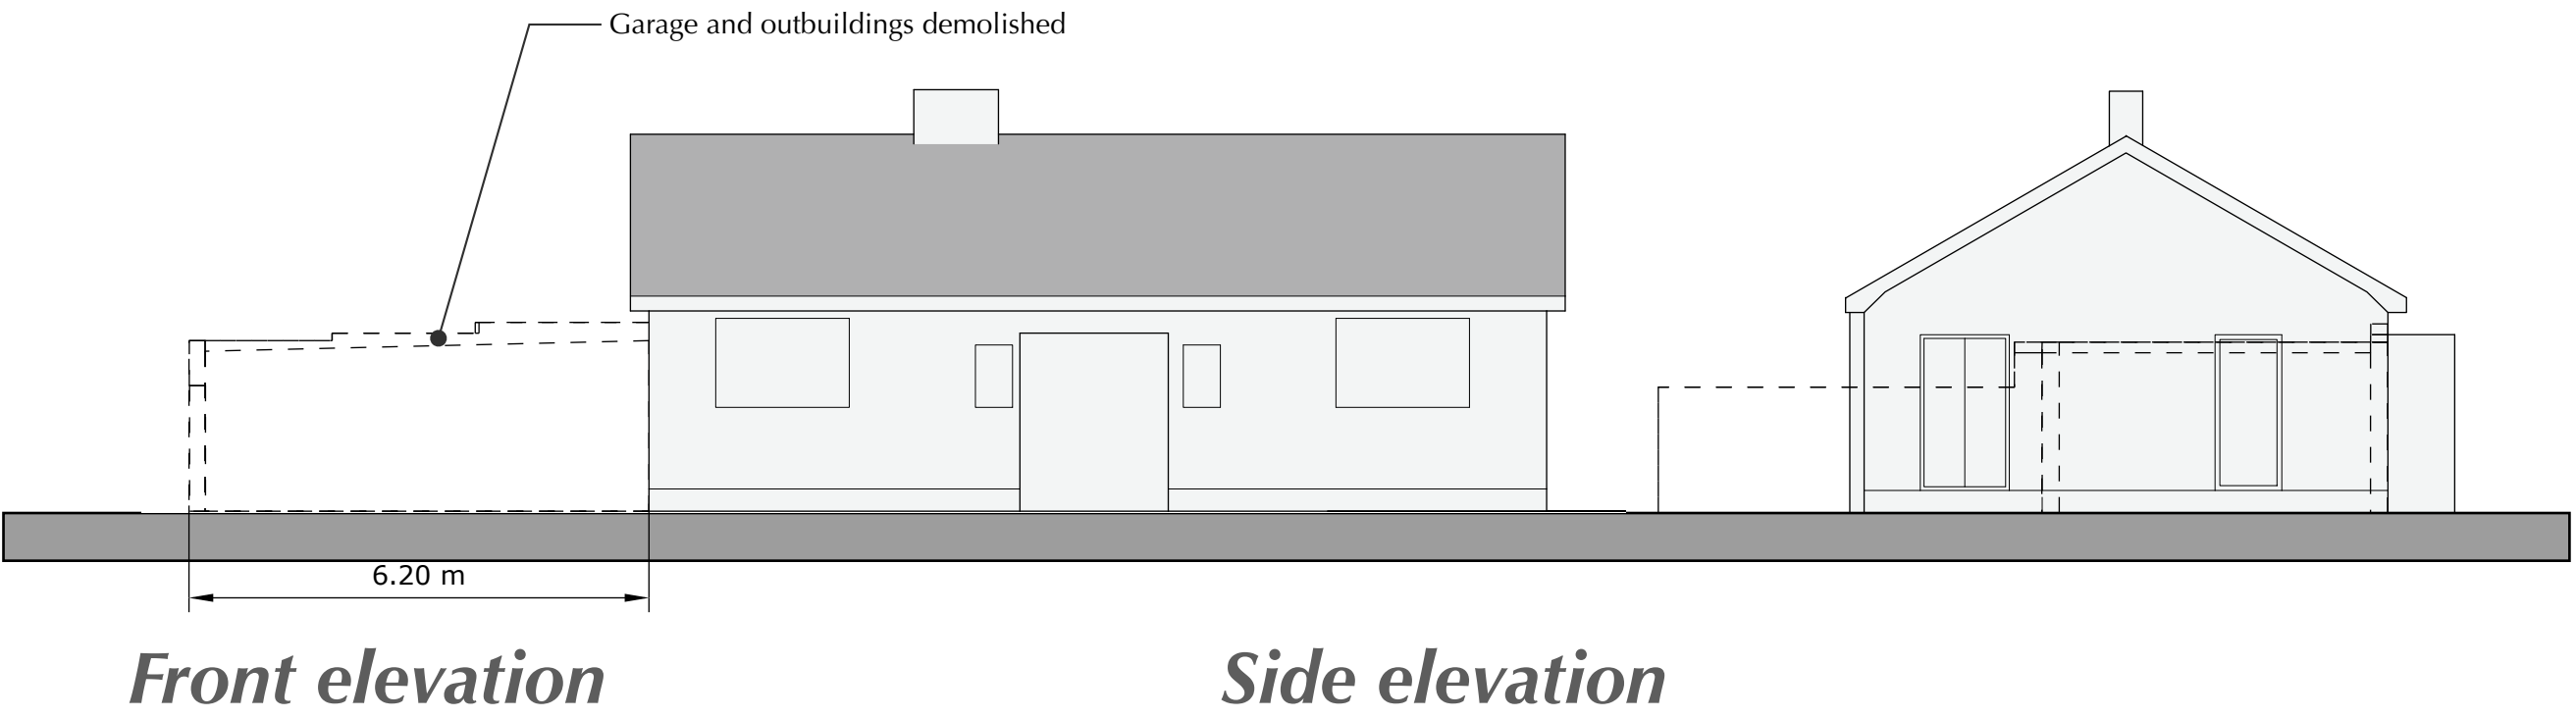


Indicative sketch perspectives

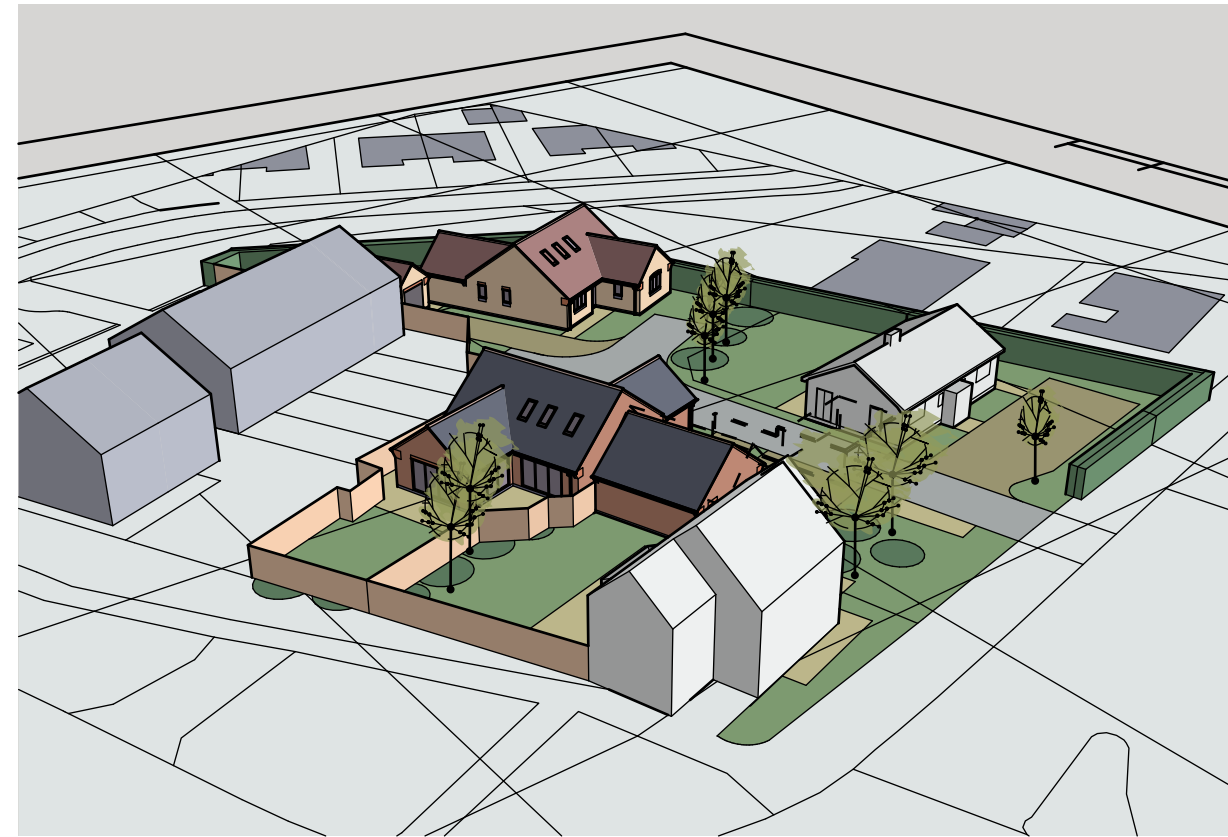

PROPOSED GARAGE DETAILS

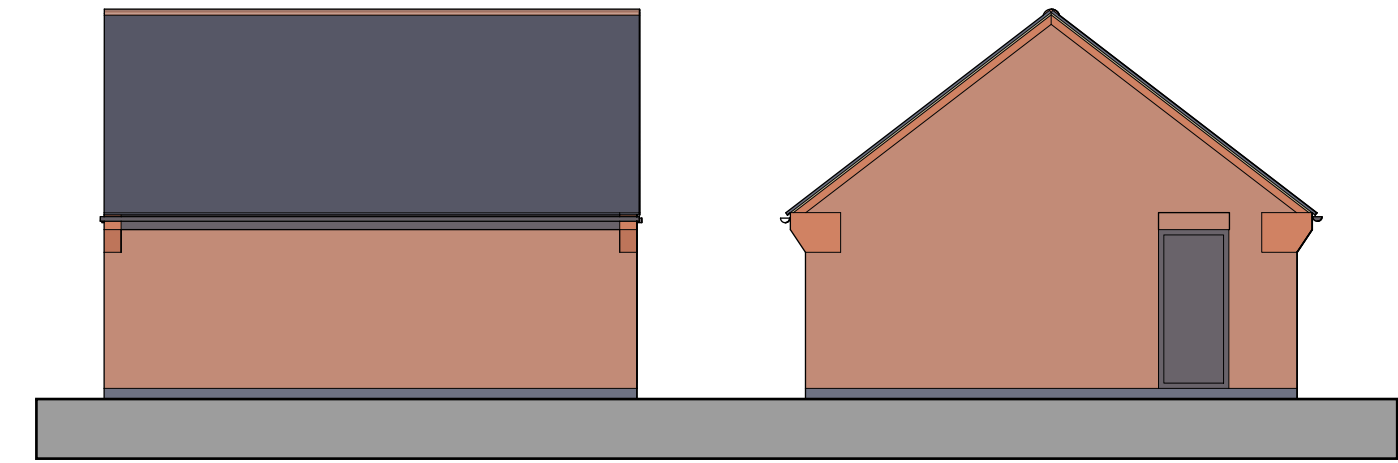
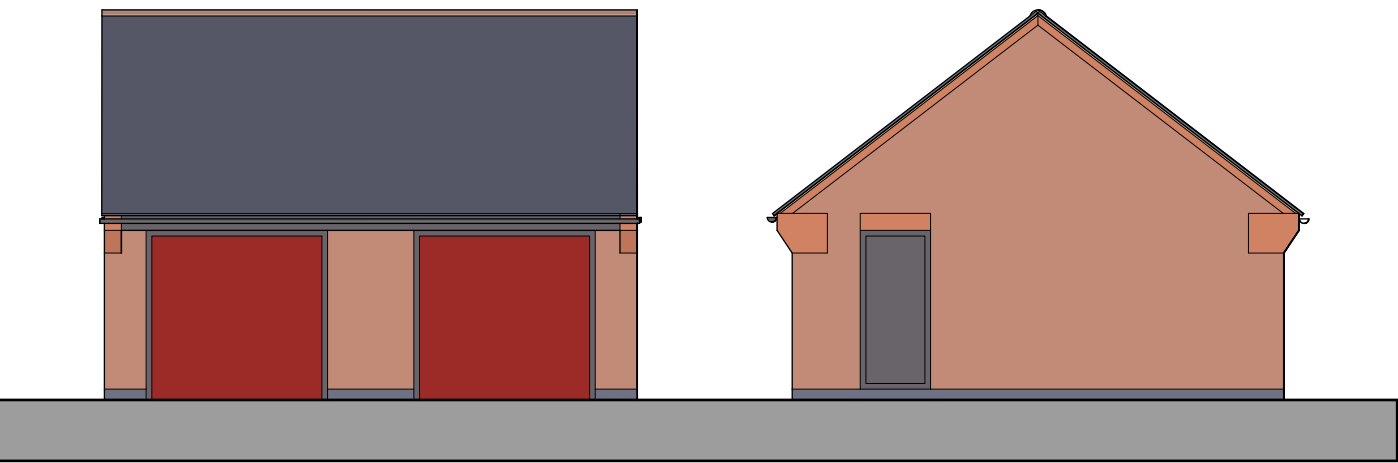


1:100 elevations

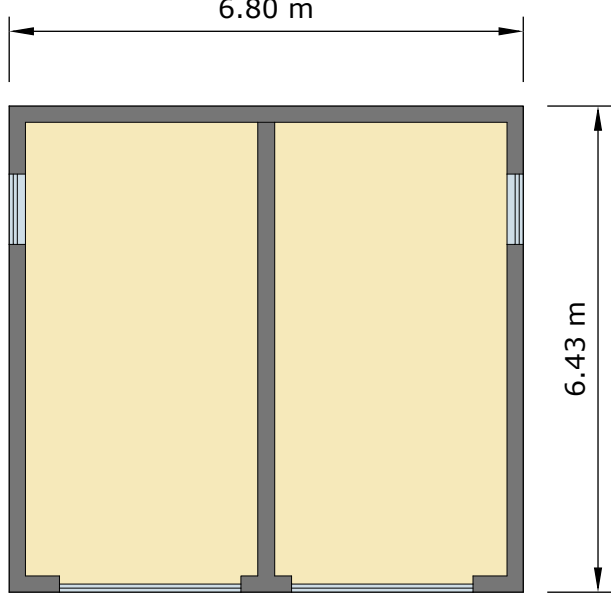


1:100 plan

Garaging for no 160 & Plot One

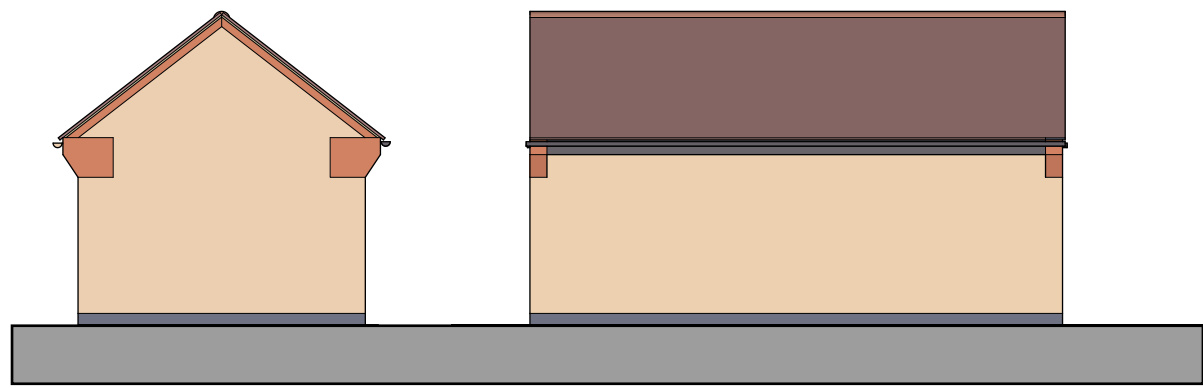
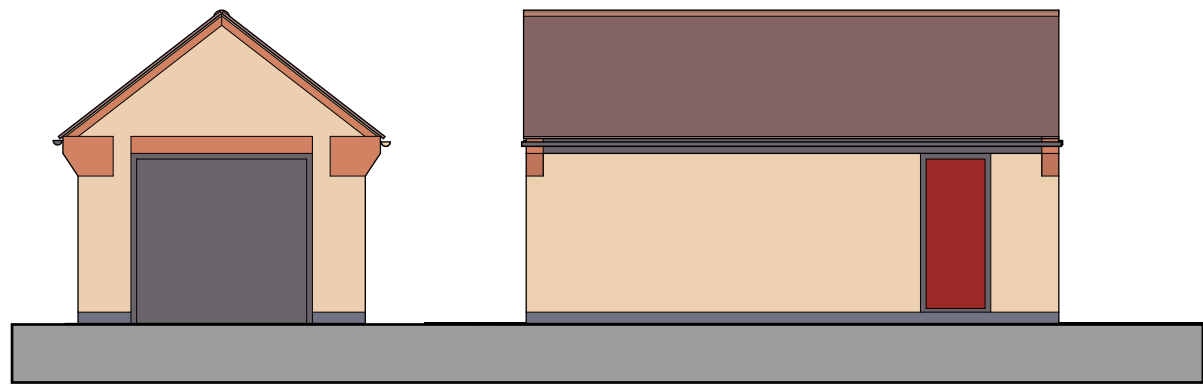


1:100 elevations

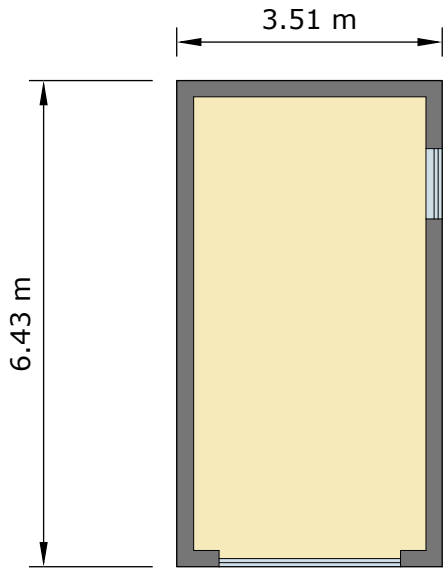

1:100 plan

Garage for Plot Two

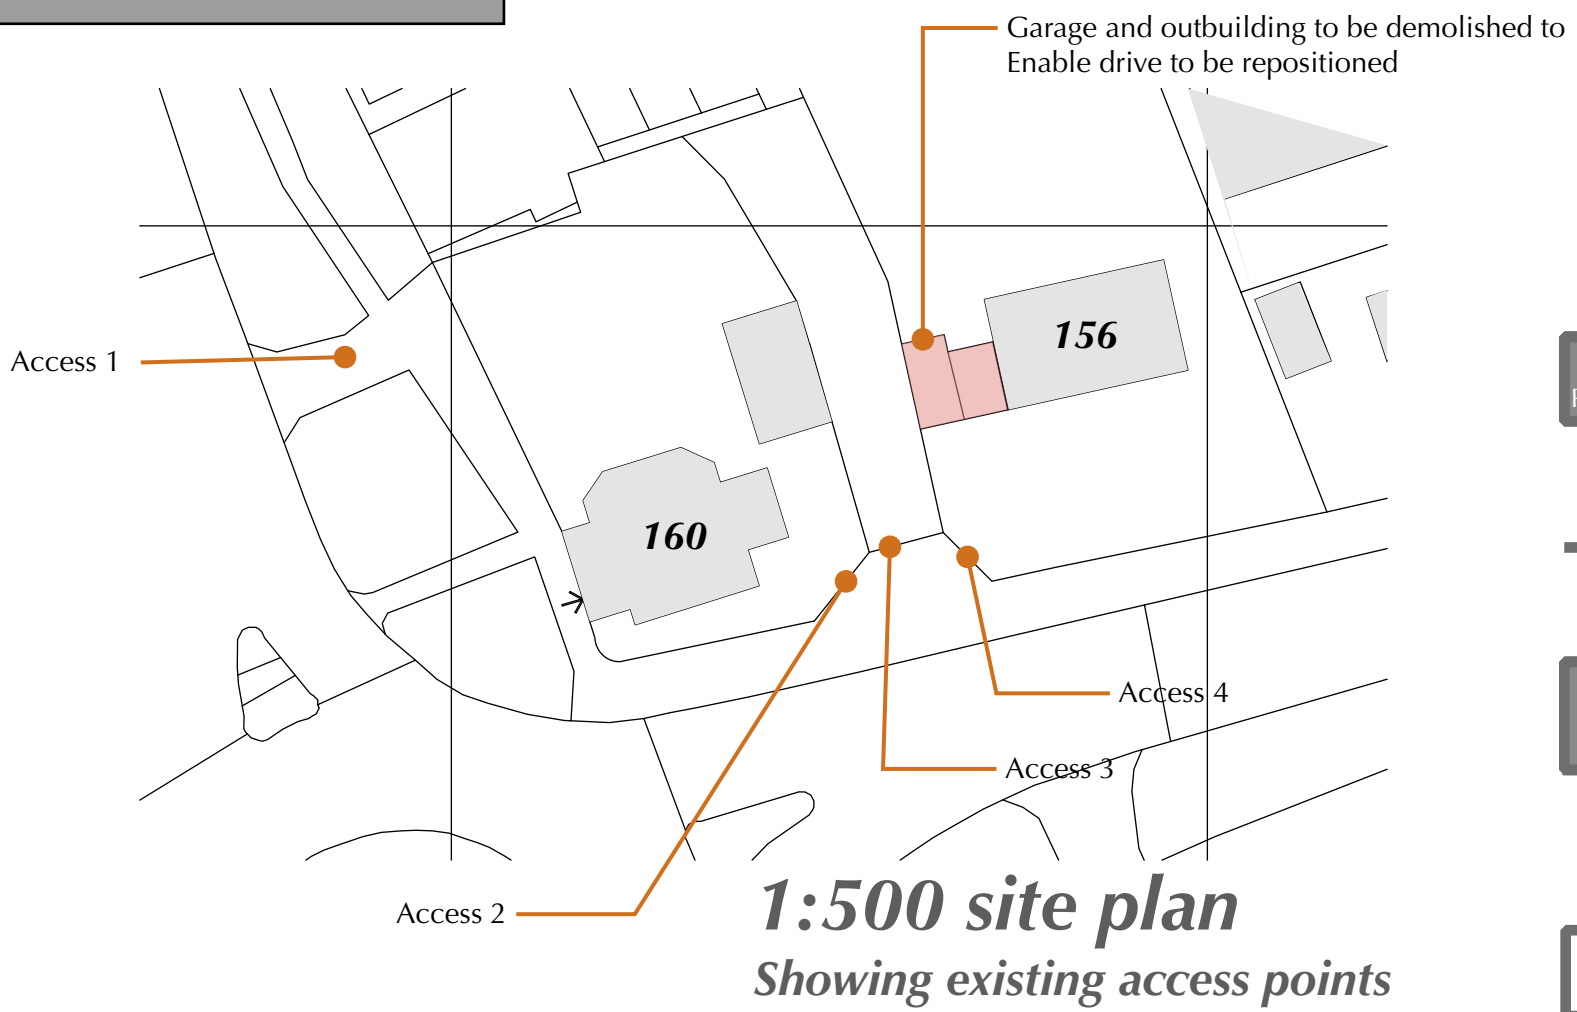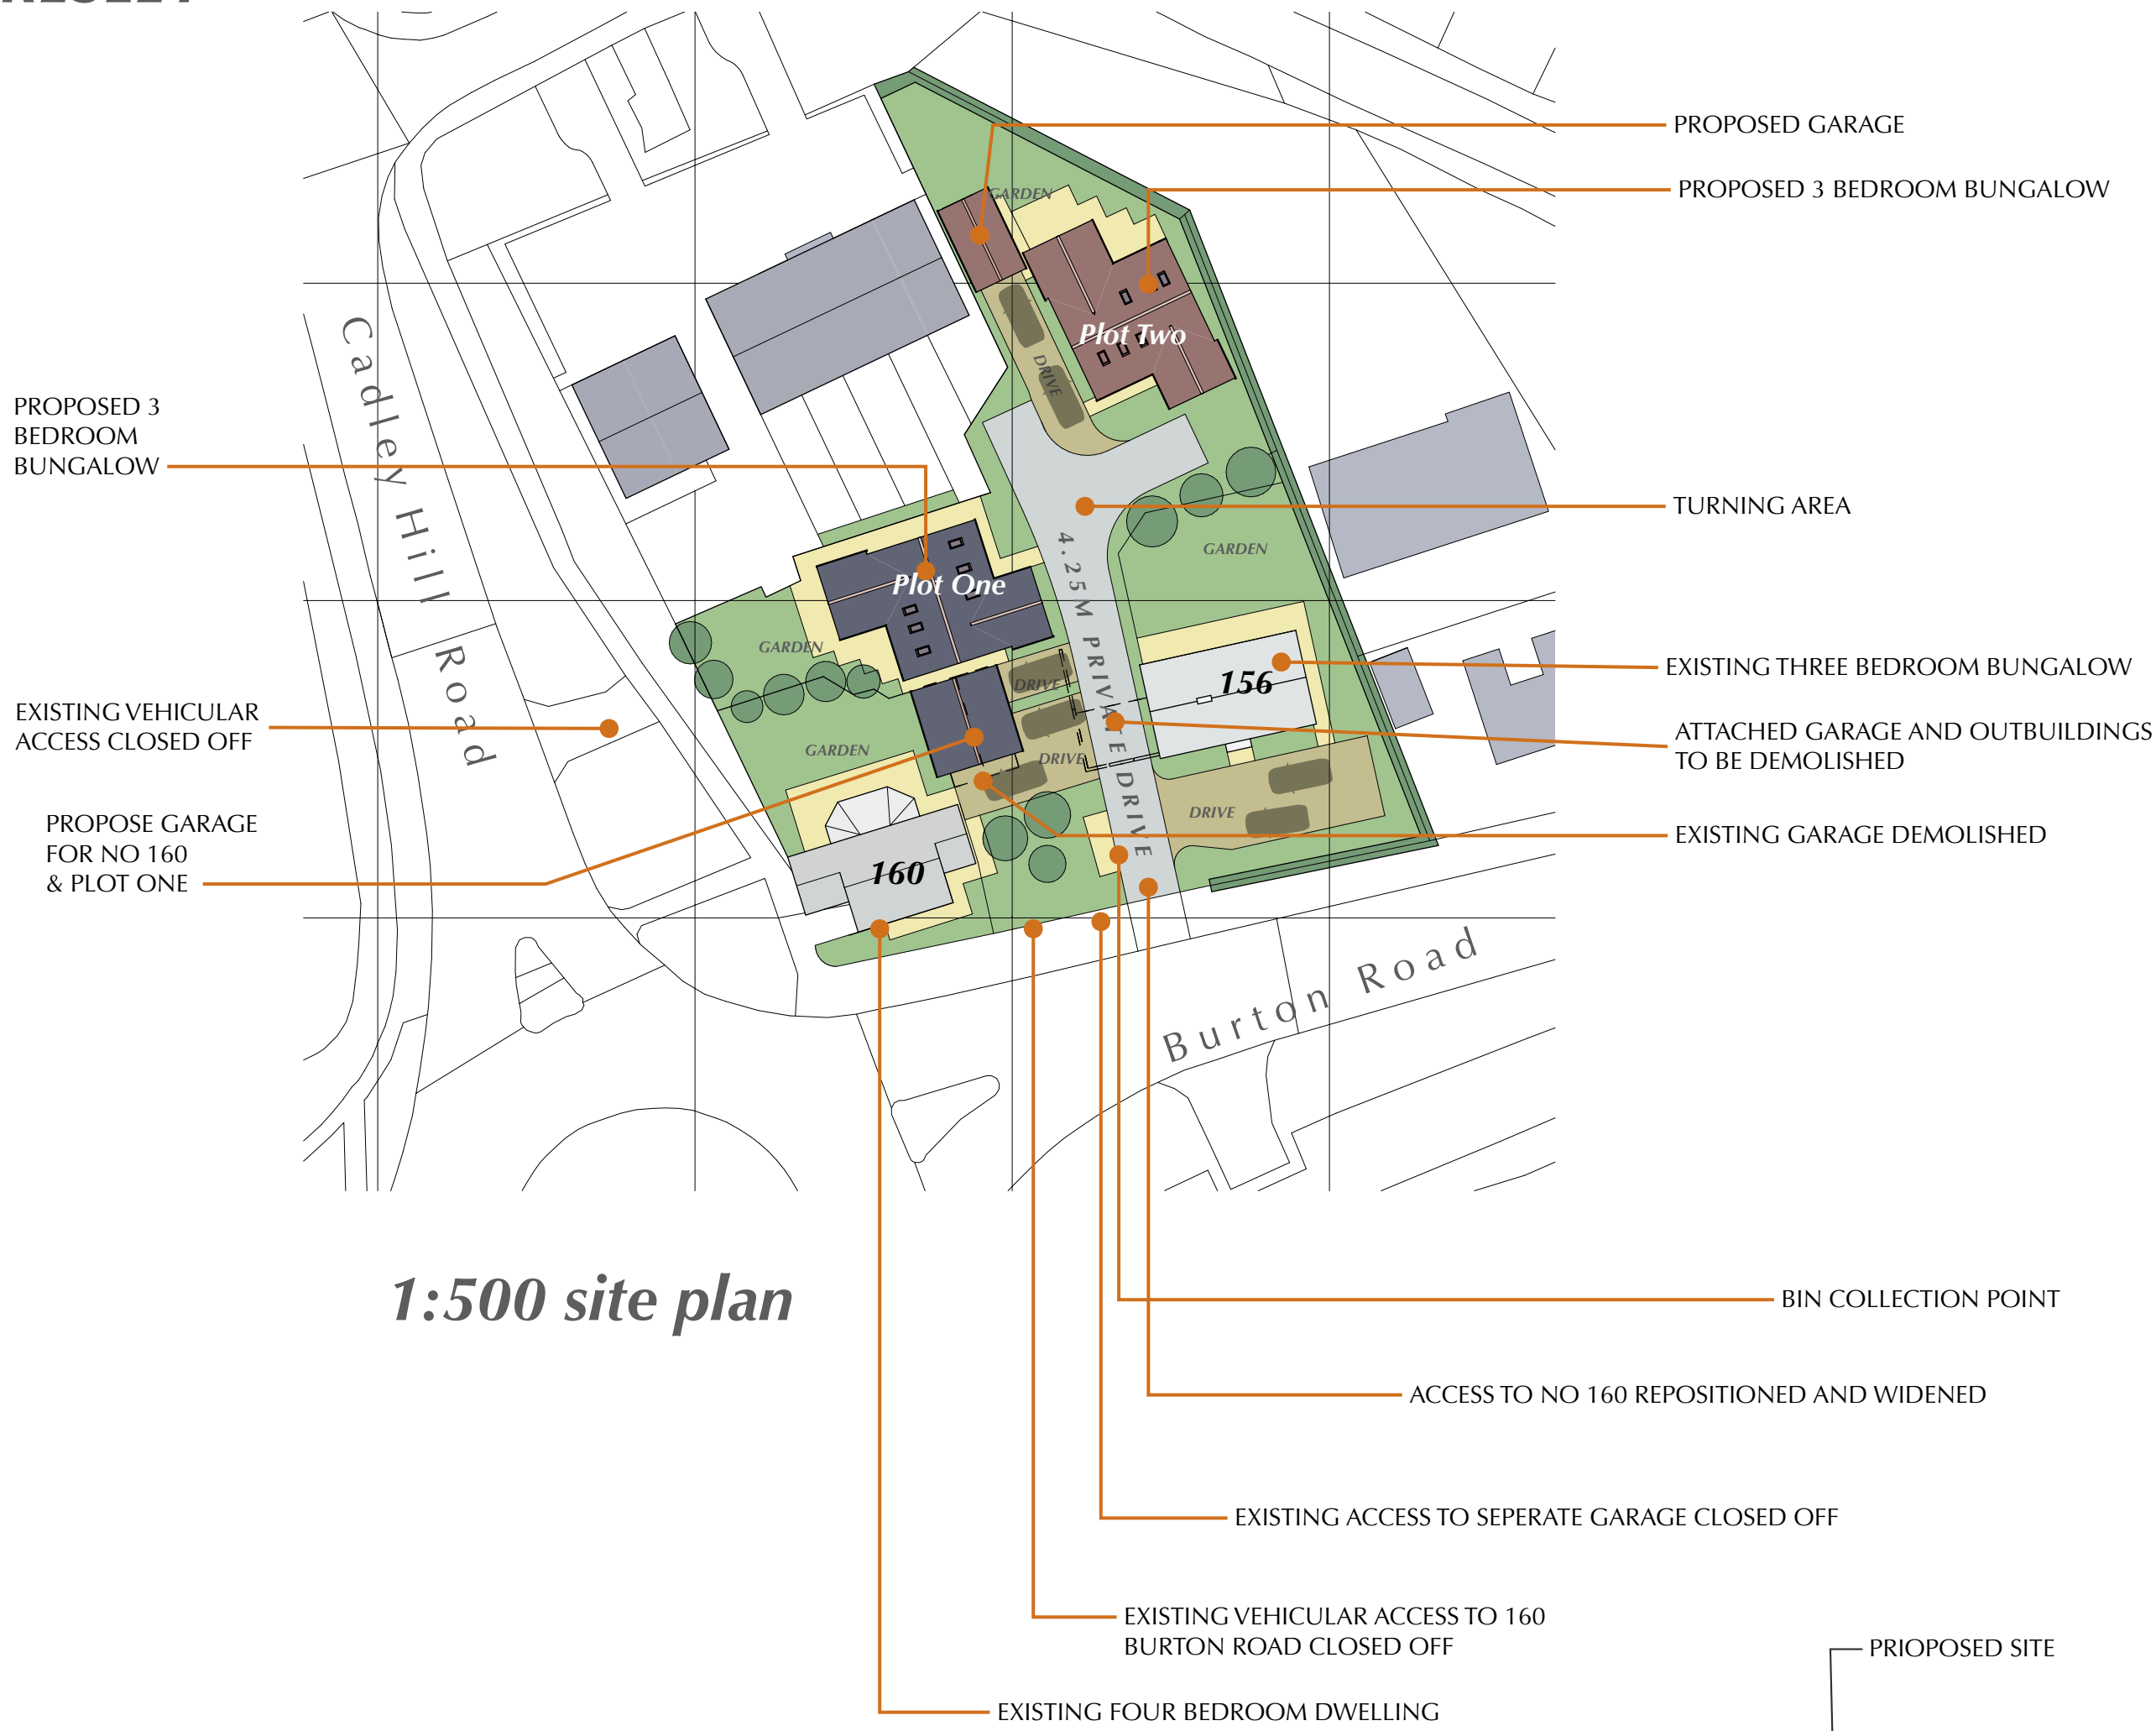

T: 01530 588141. M: 07834 162626. E: dciarch@me.com

Project: PROPOSED RESIDENTIAL DEVELOPMENT

Address: 156-160, BURTON ROAD, CASTLE GRESLEY

Client: MR & MRS POYNTON

Drawing: PLANNING DRAWING

Revision:

Scale: 1:100, 1:500, 1:1250

Drawing by: Darren Insley

Project Ref: 915-PP

PROPOSED RESIDENTIAL DEVELOPMENT - LAND TO THE REAT OF 156-160 BURTON ROAD, CASTLE GRESLEY



Front elevation

Side elevation



Rear elevation


Side elevation

PLOT ONE



Front elevation


Side elevation

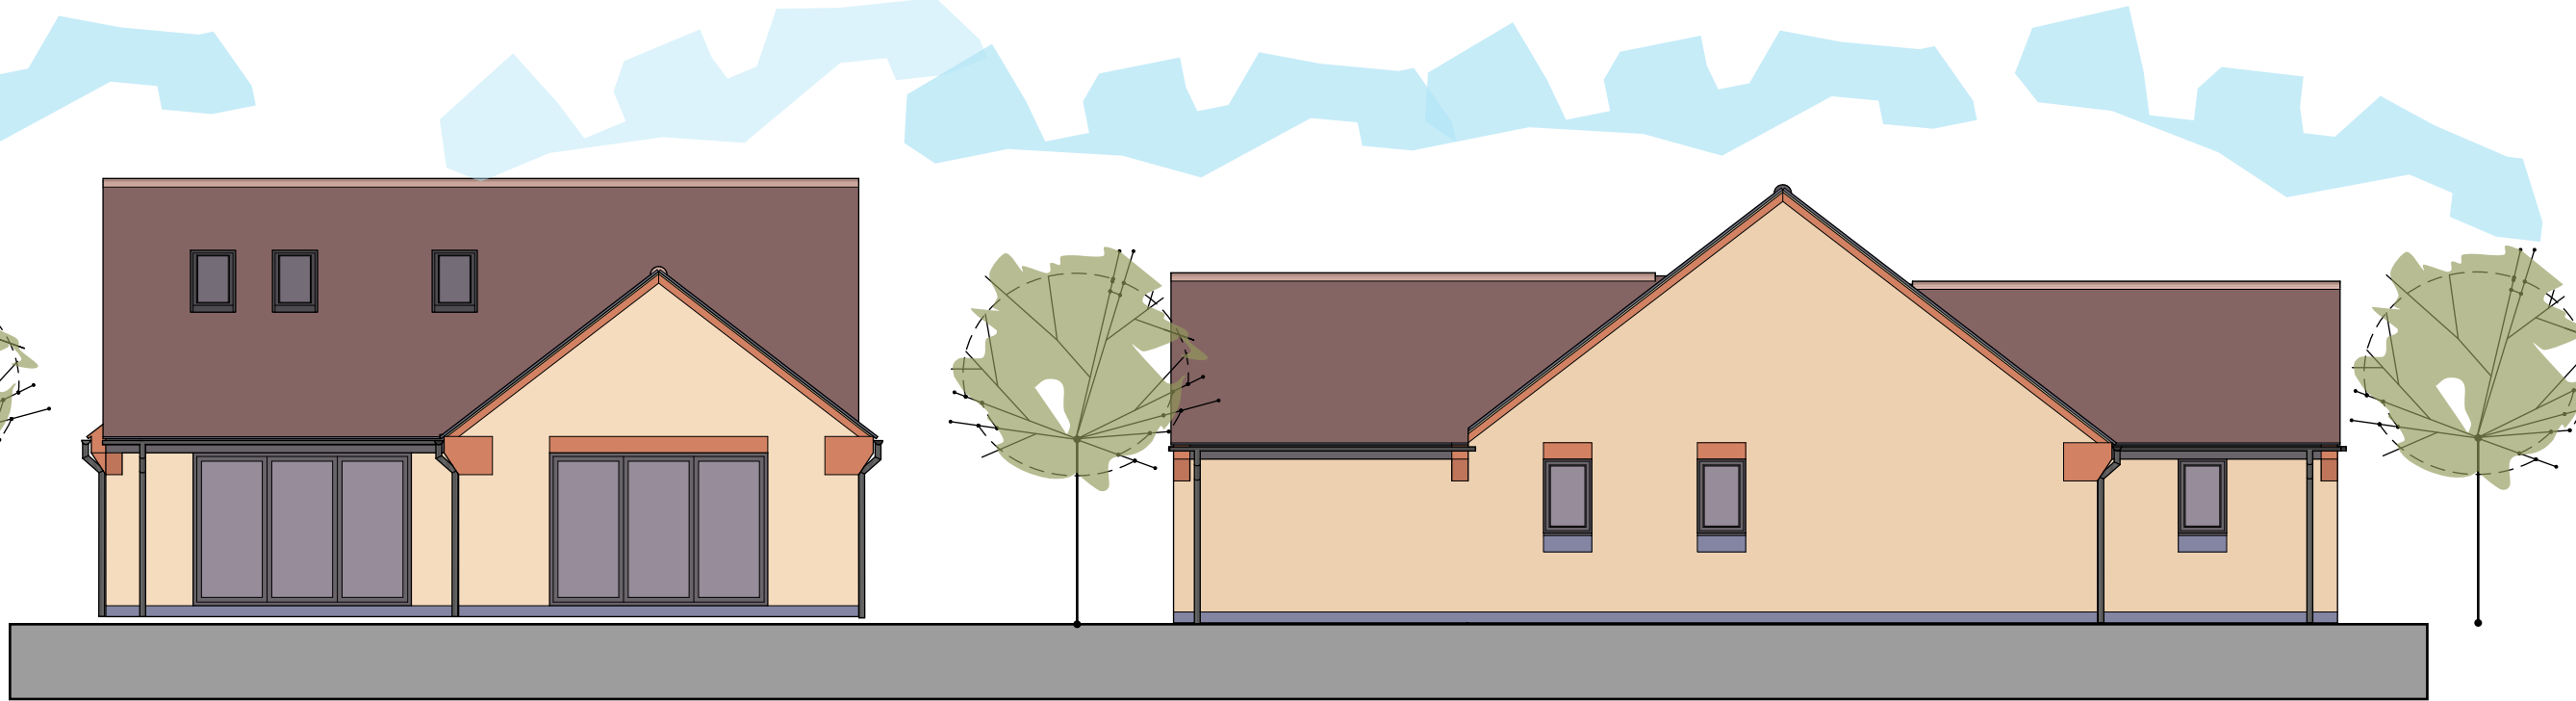


Rear elevation

Side elevation


PLOT TWO

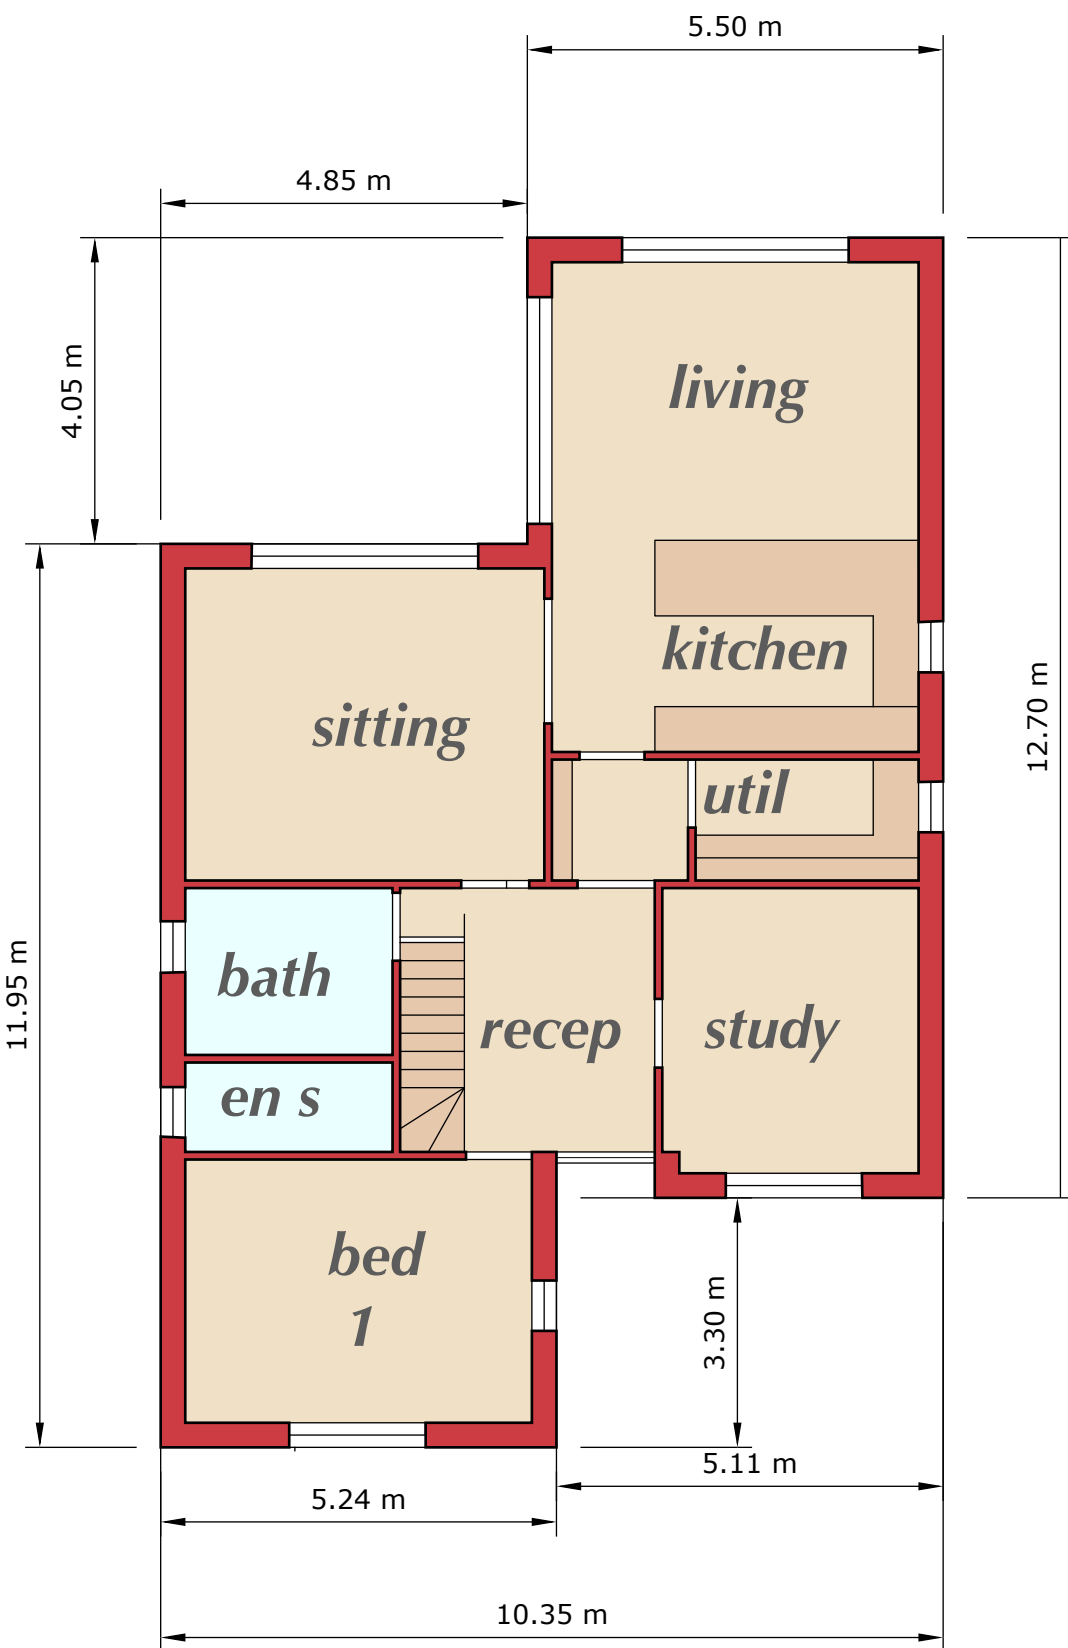


Ground floor plan

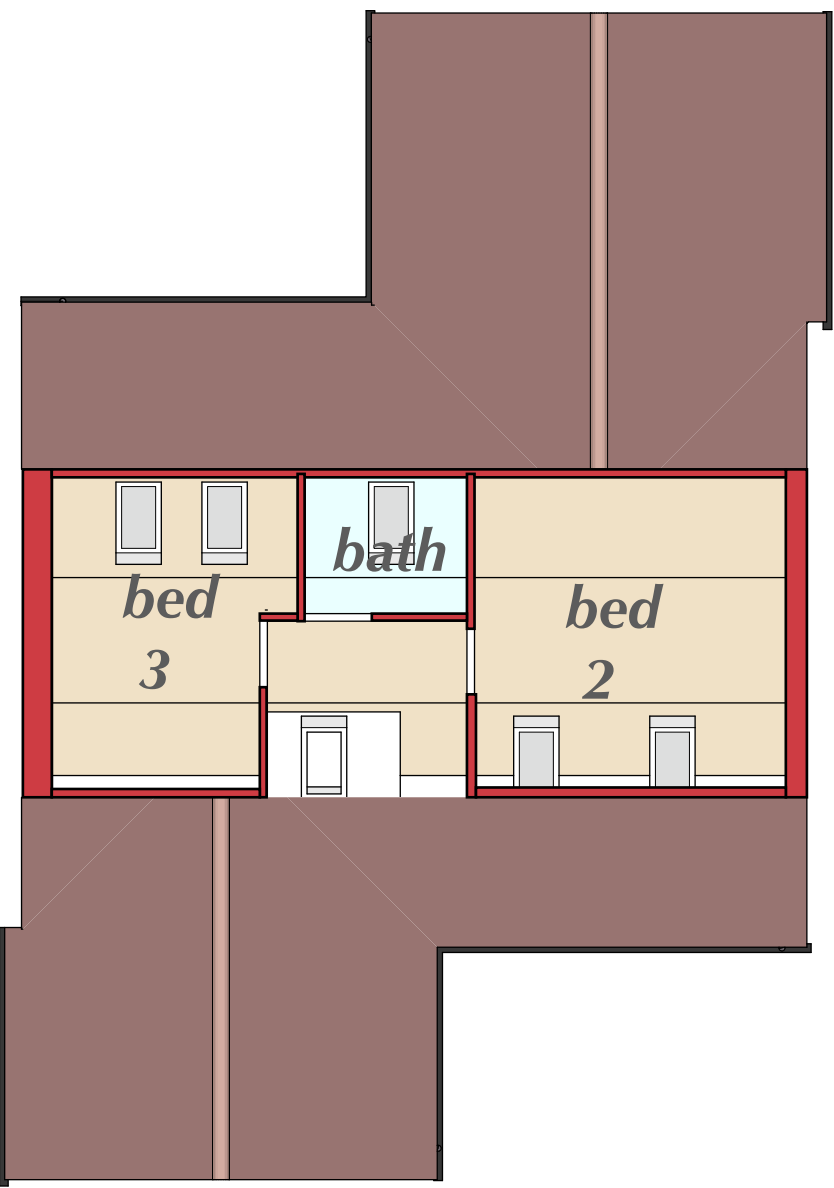

First floor plan

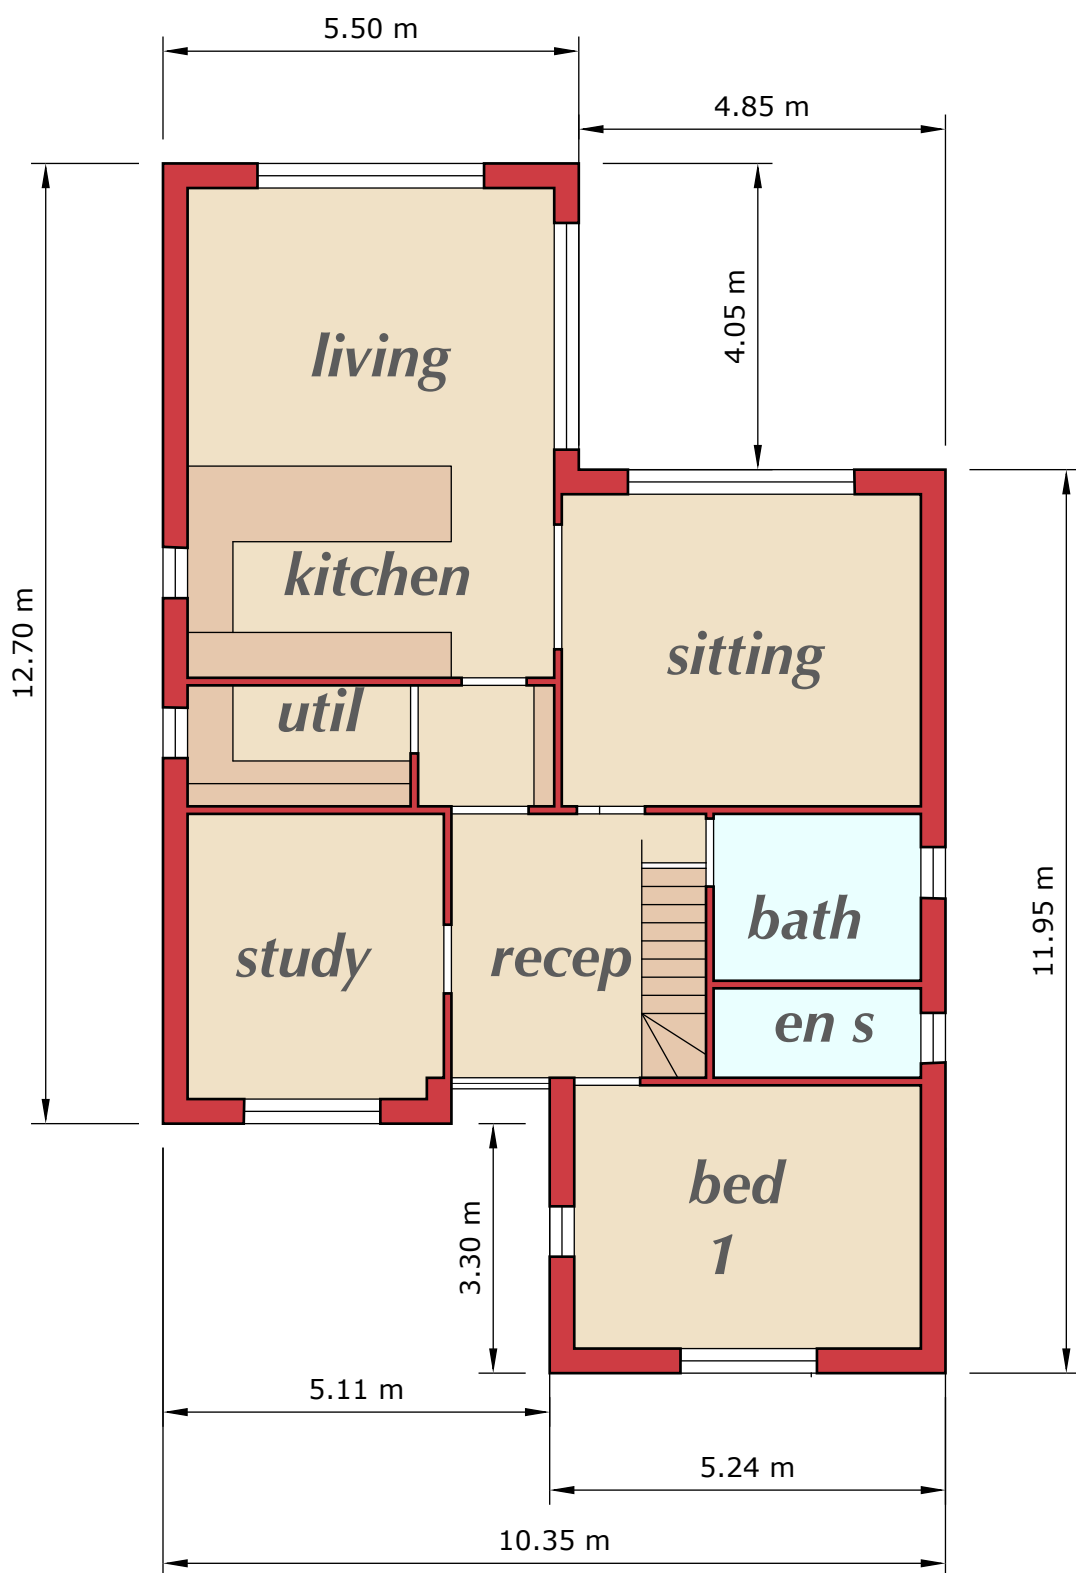

Ground floor plan

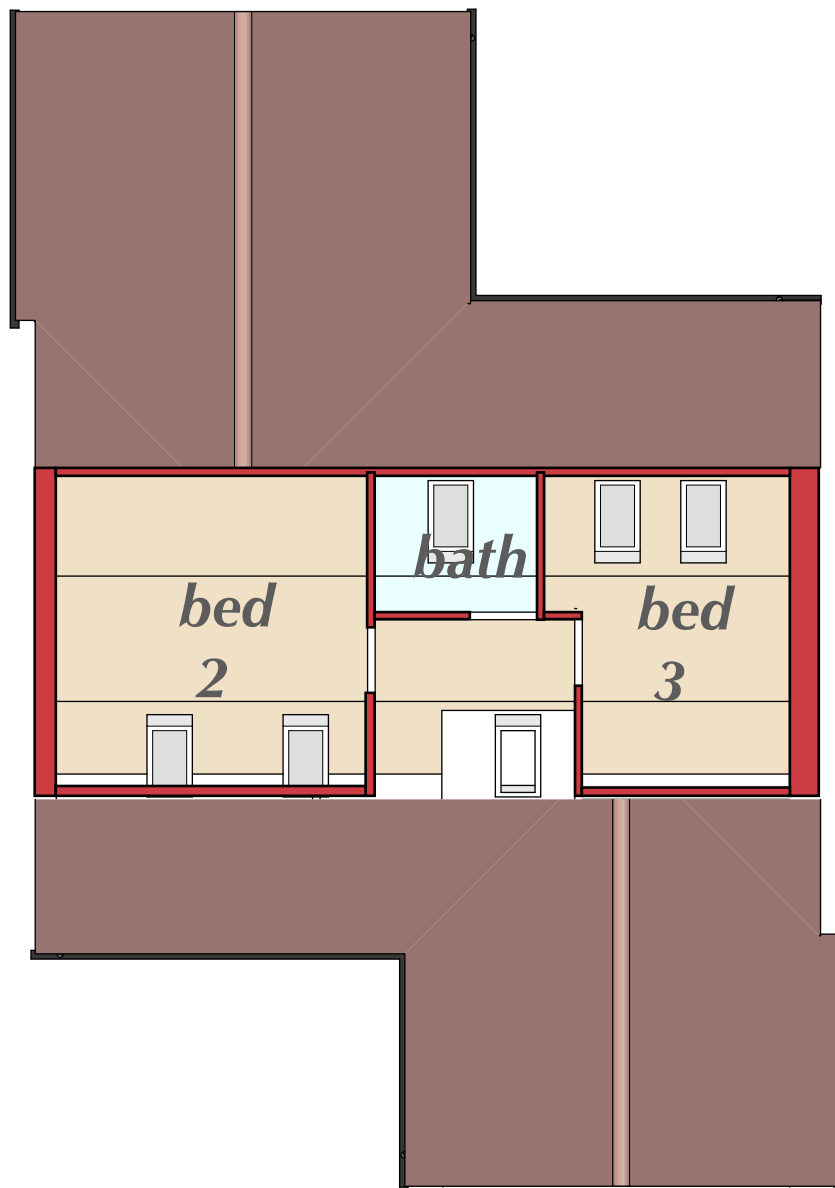

First floor plan



T: 01530 588141. M: 07834 162626. E: dciarch@me.com

Project: PROPOSED RESIDENTIAL DEVELOPMENT

Address: 156-160, BURTON ROAD, CASTLE GRESLEY

Client: MR & MRS POYNTON

Drawing: PLANNING DRAWING

Revision: 03

Scale: 1:100, 1:500, 1:1250

Drawing by: Darren Insley

Project Ref: 915-PP

MAY 2019