

PROPOSED RESIDENTIAL DEVELOPMENT - LAND TO THE REAT OF 156-160 BURTON ROAD, CASTLE GRESLEY





1:500 site plan


PROPOSED DEVELOPMENT,
156-160, BURTON ROAD, CASTLE GRESLEY

MR P POYNTON


date; MARCH 2019 scale: 1:500, 1:1250

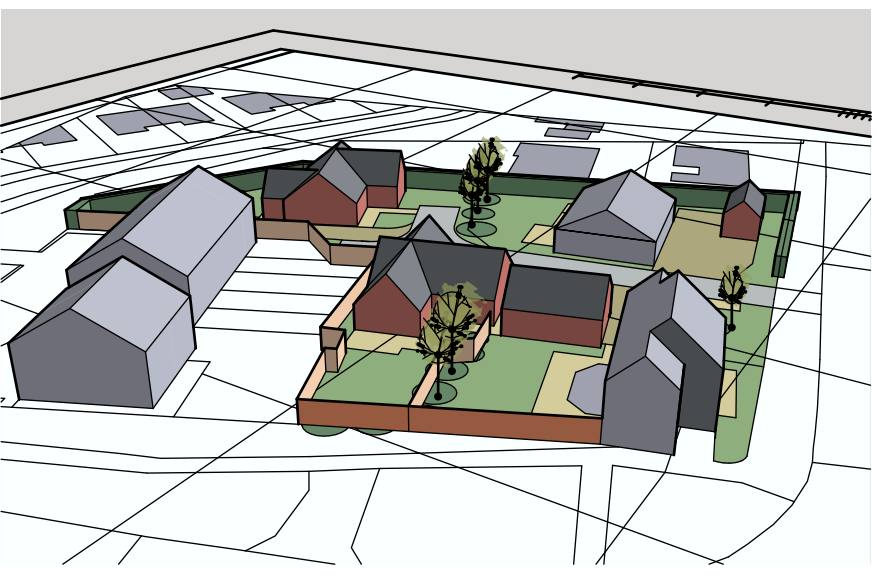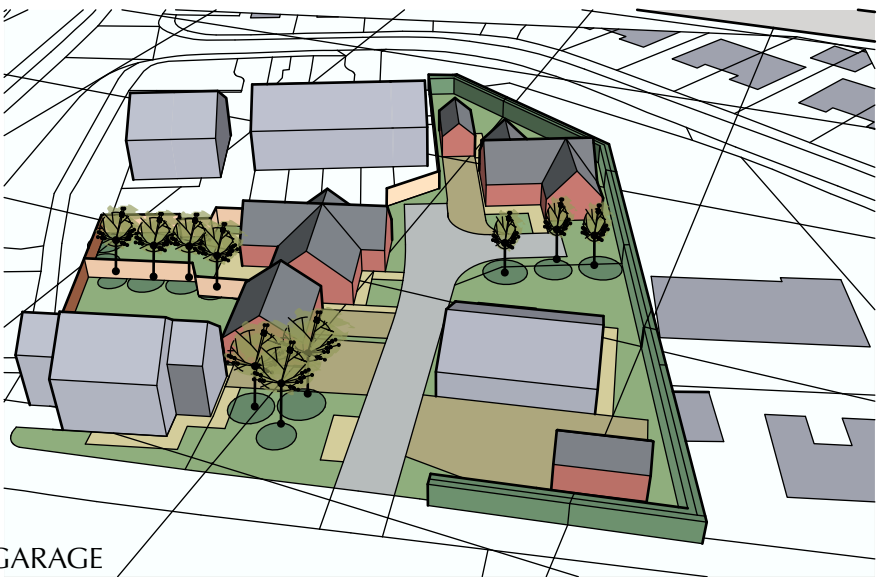

Indicative sketch perspectives

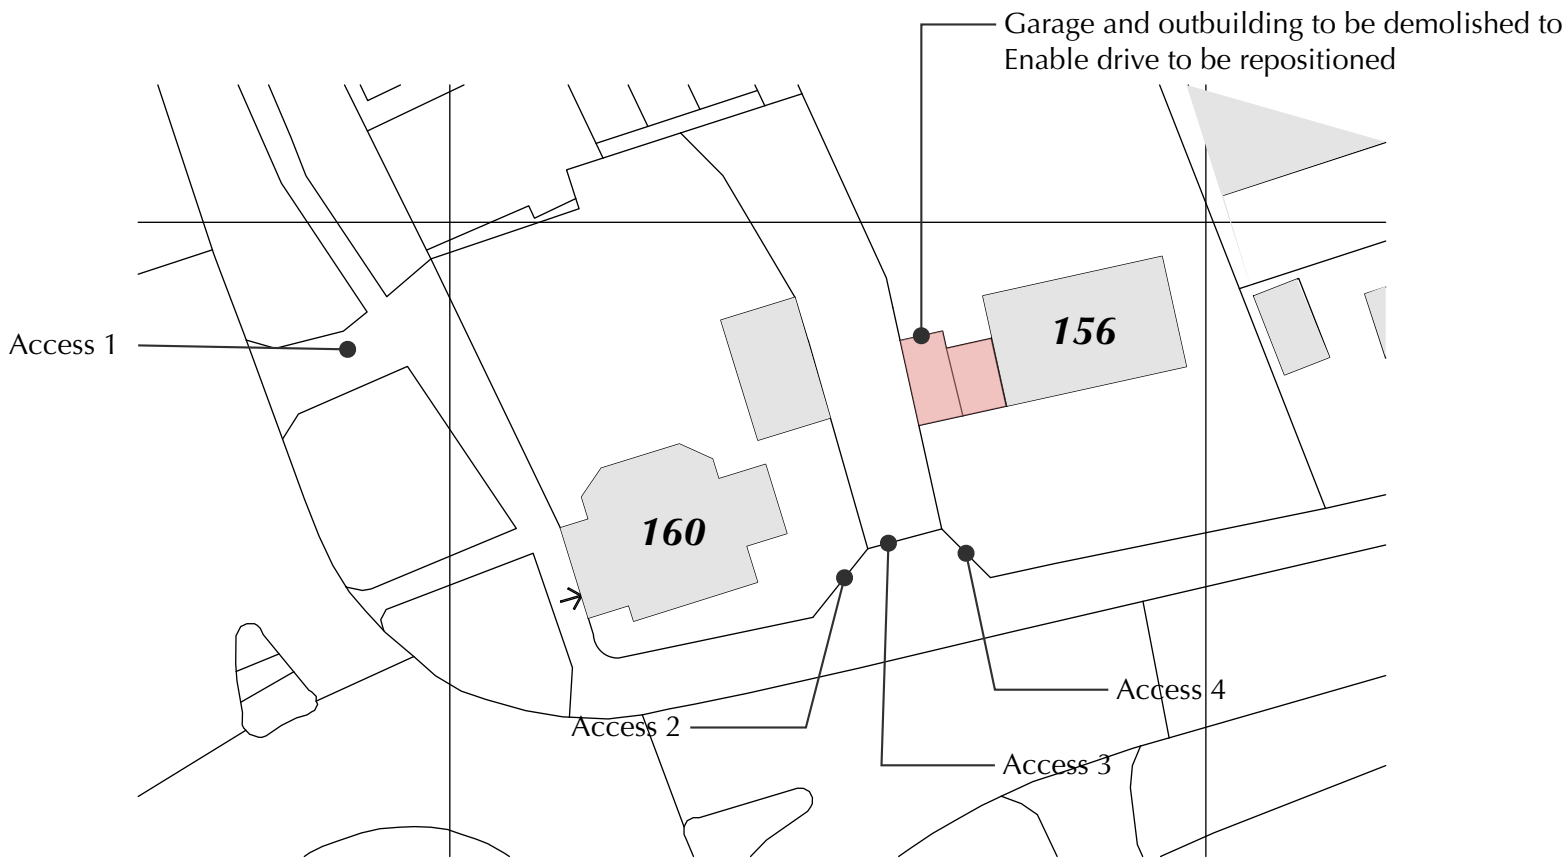

1:500 site plan
Showing existing access points

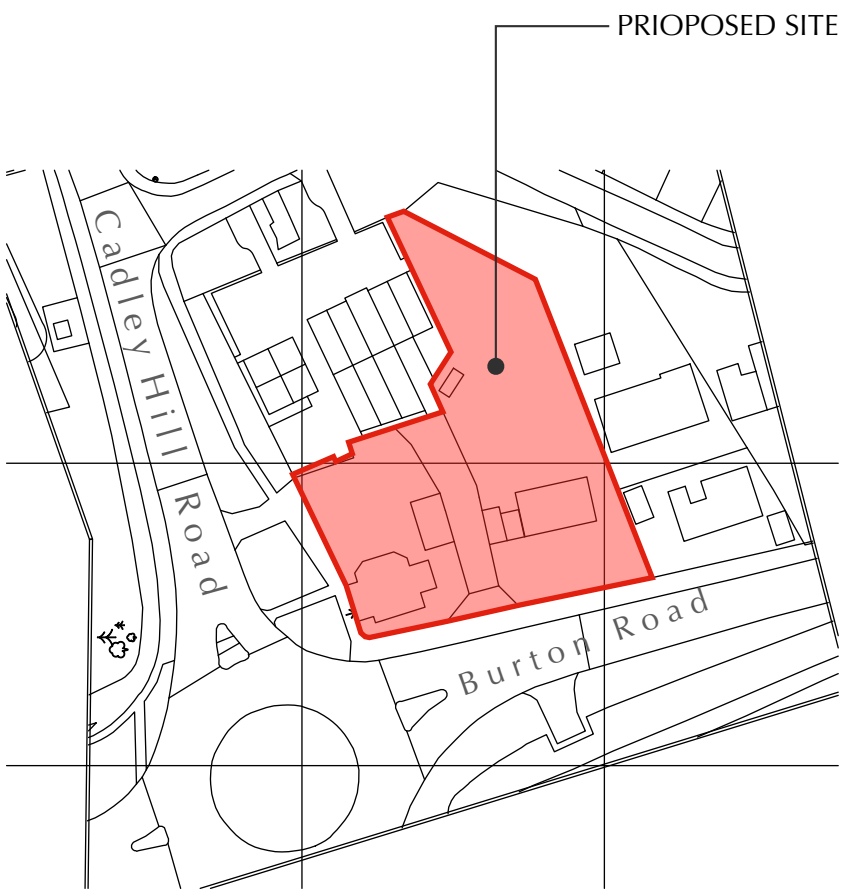

1:1250 site location



dci architecture ltd
The Rural Design Office
Barns Heath Farm,
Snarestone Road,
Appleby Magna,
Leicestershire.
DE12 7AJ

