



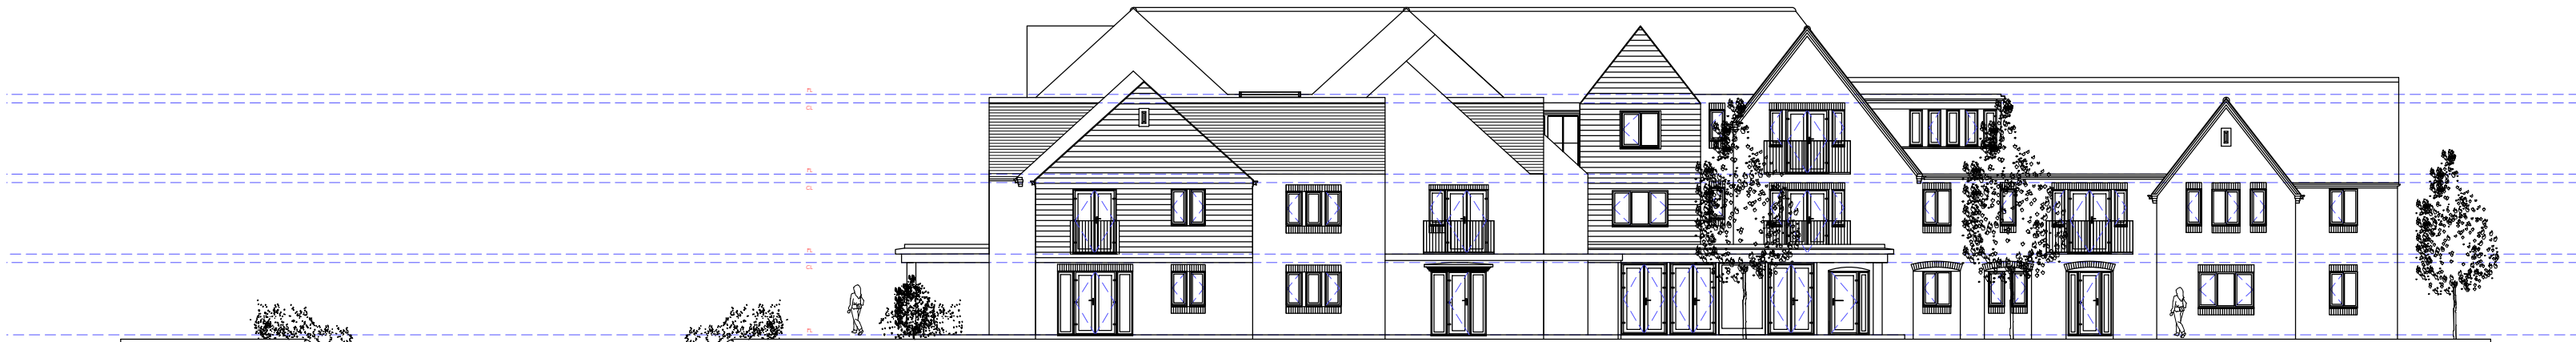

Proposed North West Elevation_Scale_1:200

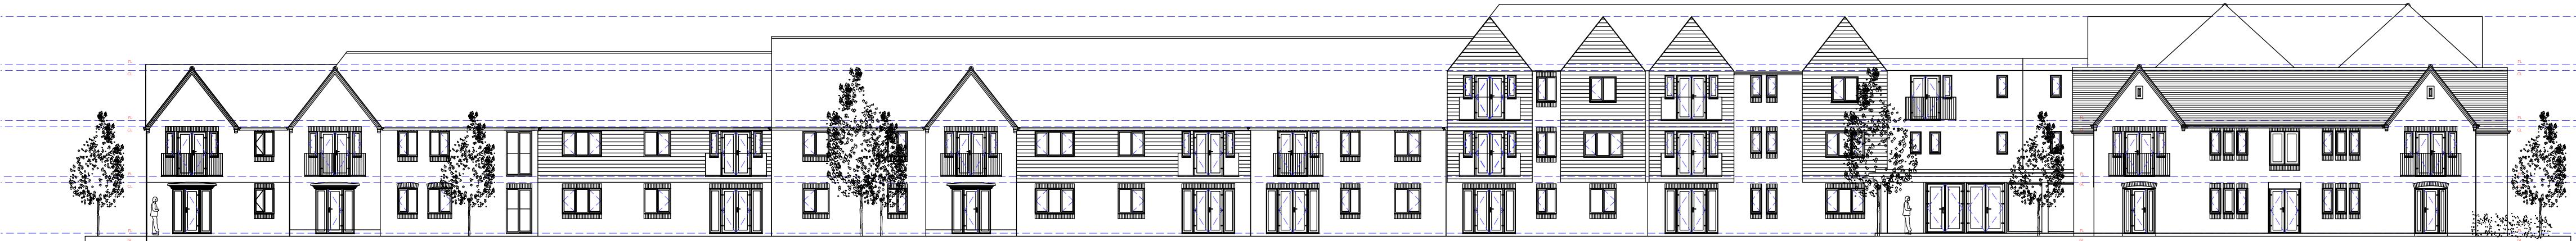


Proposed South West Elevation_Scale_1:200



Proposed South East Elevation_Scale_1:200



Proposed North East Elevation_Scale_1:200

 

Ivy Close_Willington_Proposed Elevations_Scale_1:200

Wall Reference Orientation		REV	BY	DATE	DESCRIPTION OF AMENDMENTS	KEY PLAN	REFERENCE NOTES:	CLIENT M4 Ltd	PROJECT Ivy Close Willington Derby_DE65	DRAWING TITLE Proposed_Elevations - Supported Living	
GENERAL NOTES: 1: Do not scale drawings. Dimensions govern. 2: All dimensions are in millimetres unless noted otherwise. 3: All dimensions shall be verified on site before proceeding with the work. 4: Bailey-English Studio. shall be notified in writing of any discrepancies. 5: All information remains the property of Bailey-English Studio. and may not be used for any purpose whatsoever, or reproduced through any medium without the written permission of Bailey-English Studio. 6: All copyrights retained by Bailey-English Studio. 7: Subject to survey and all necessary statutory and legal consents.								BAILEY-ENGLISH STUDIO Unit 02 - 74 Rugby Road - Hinckley - Leicestershire - LE10 0QD admin@baileyenglishstudio.com		ISSUED FOR Outline Planning	
										DRAWING NUMBER B E S 019_053_01_PR008	
										DRAWN BY RBE	
										REVISION -	