





Proposed Floor Plan_Scale_1:200

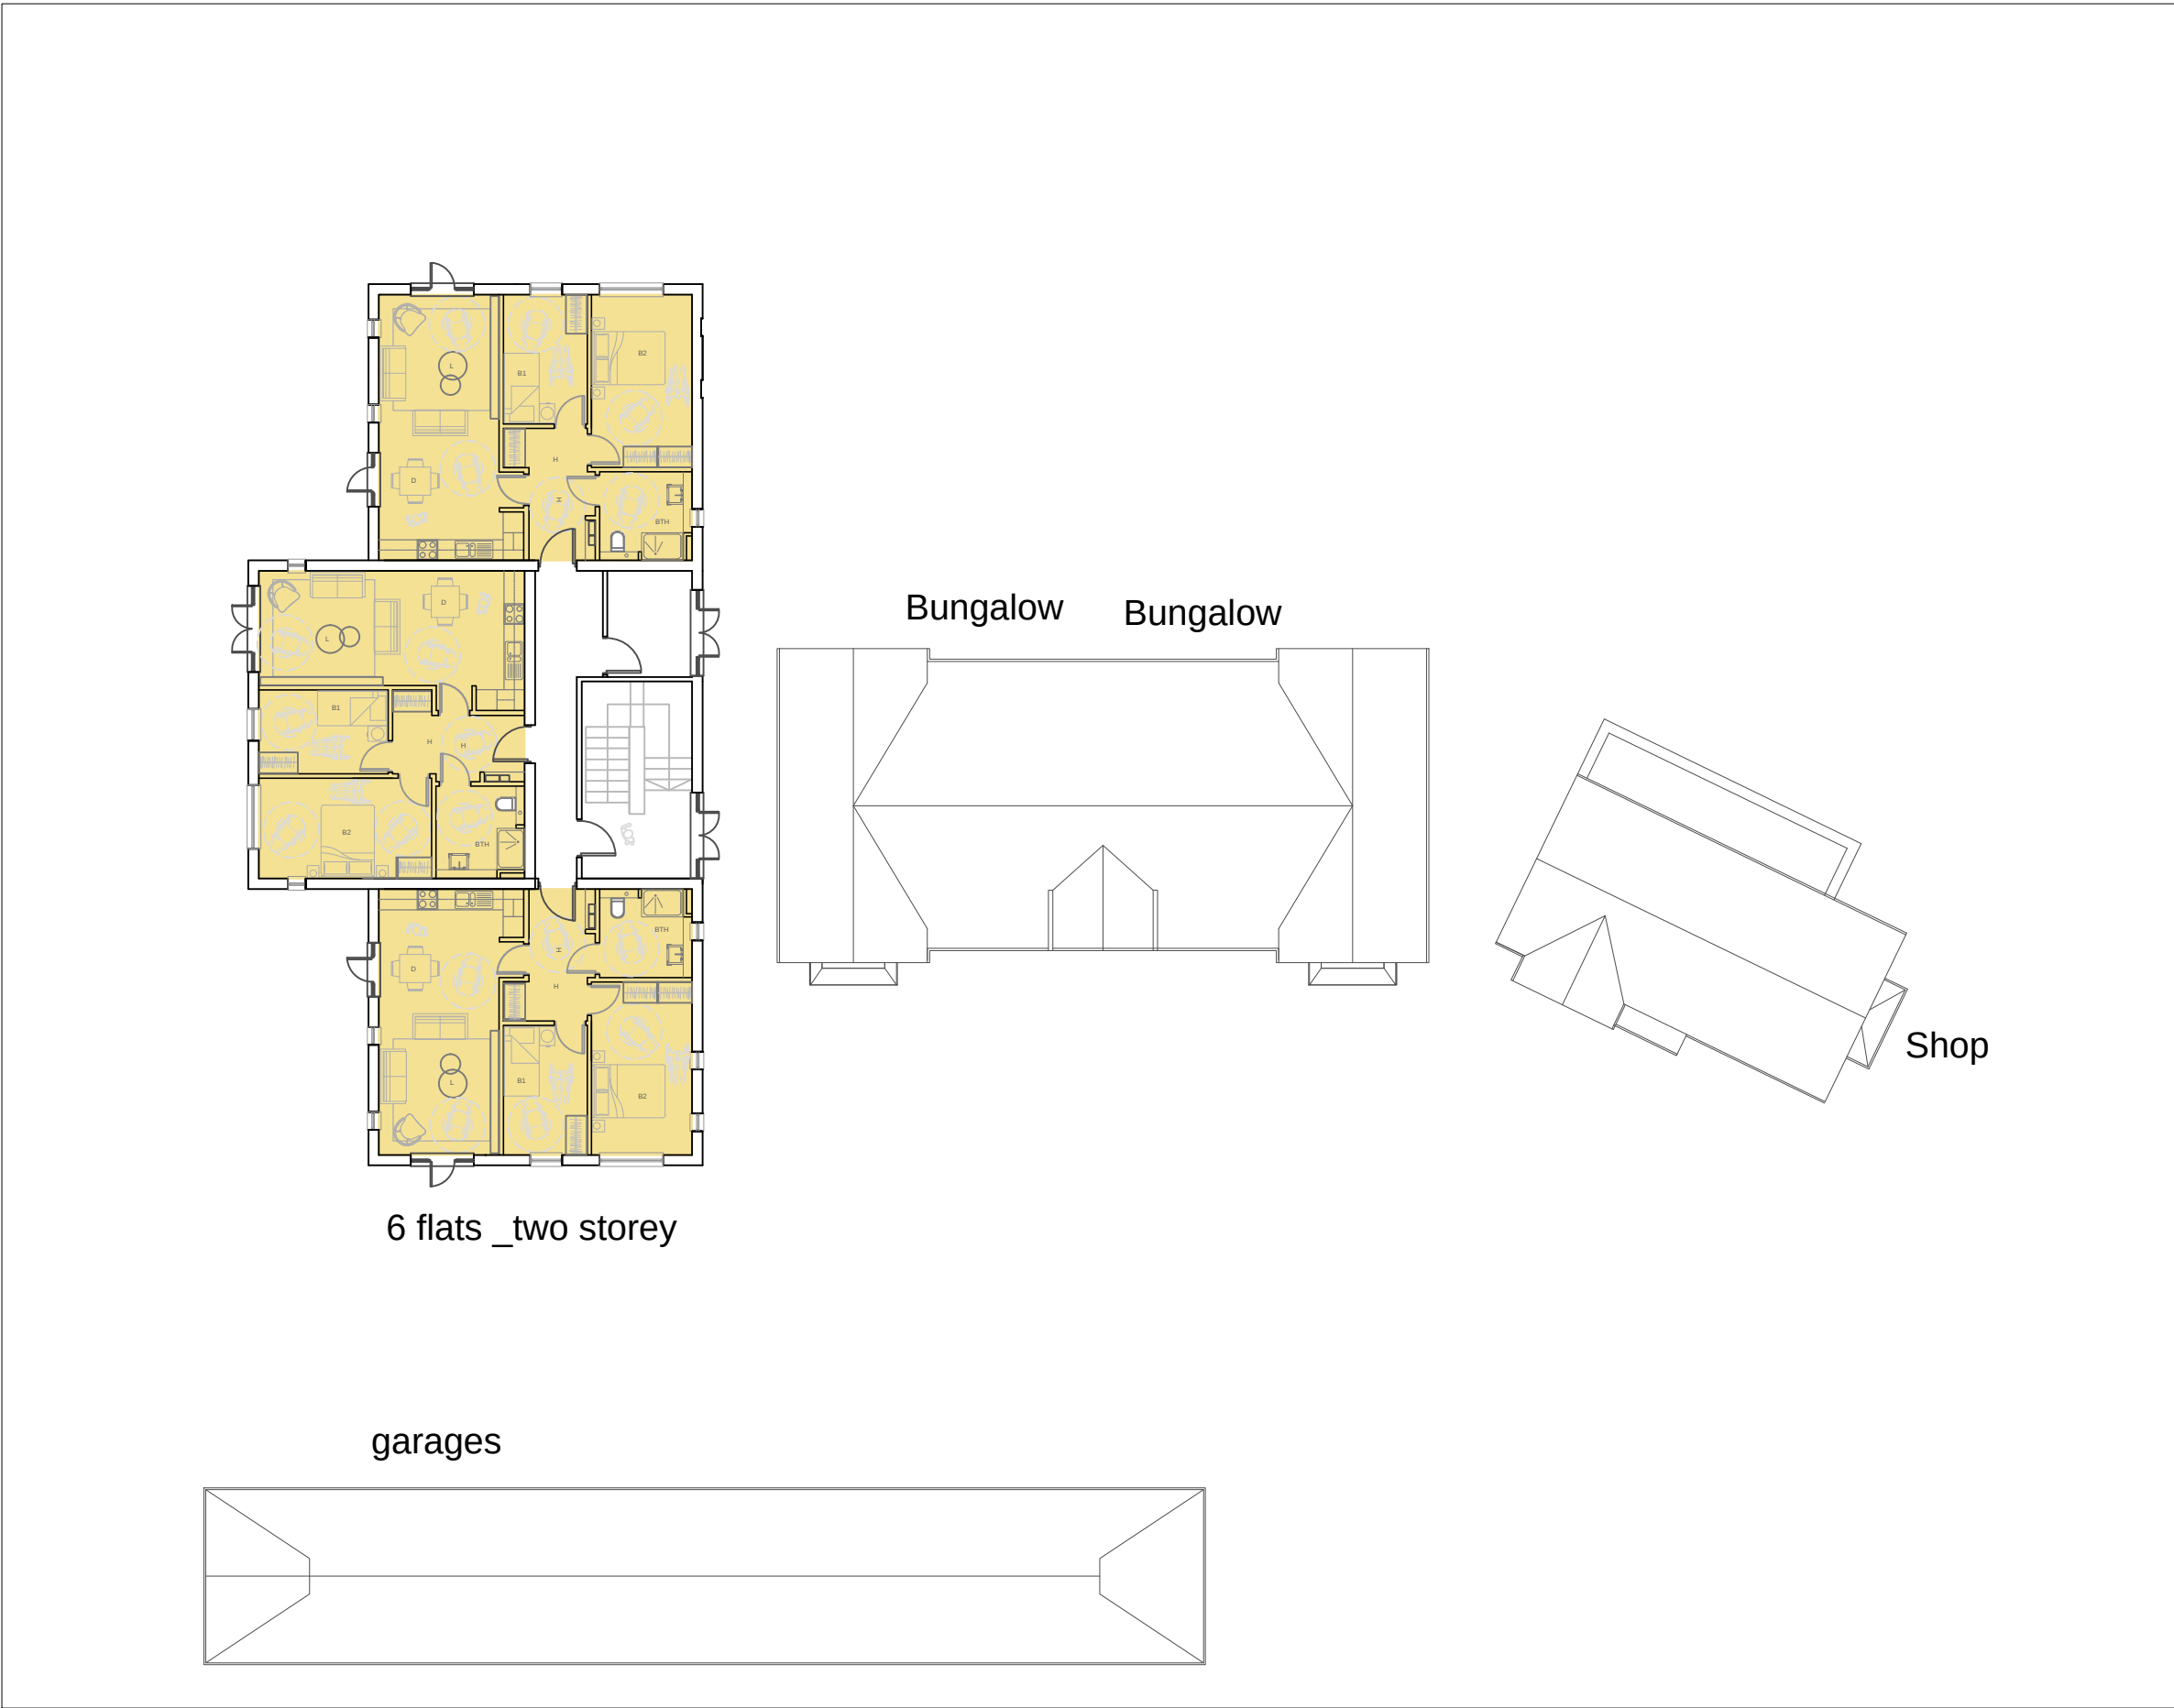


Proposed First Floor / Roof Plan_Scale_1:200

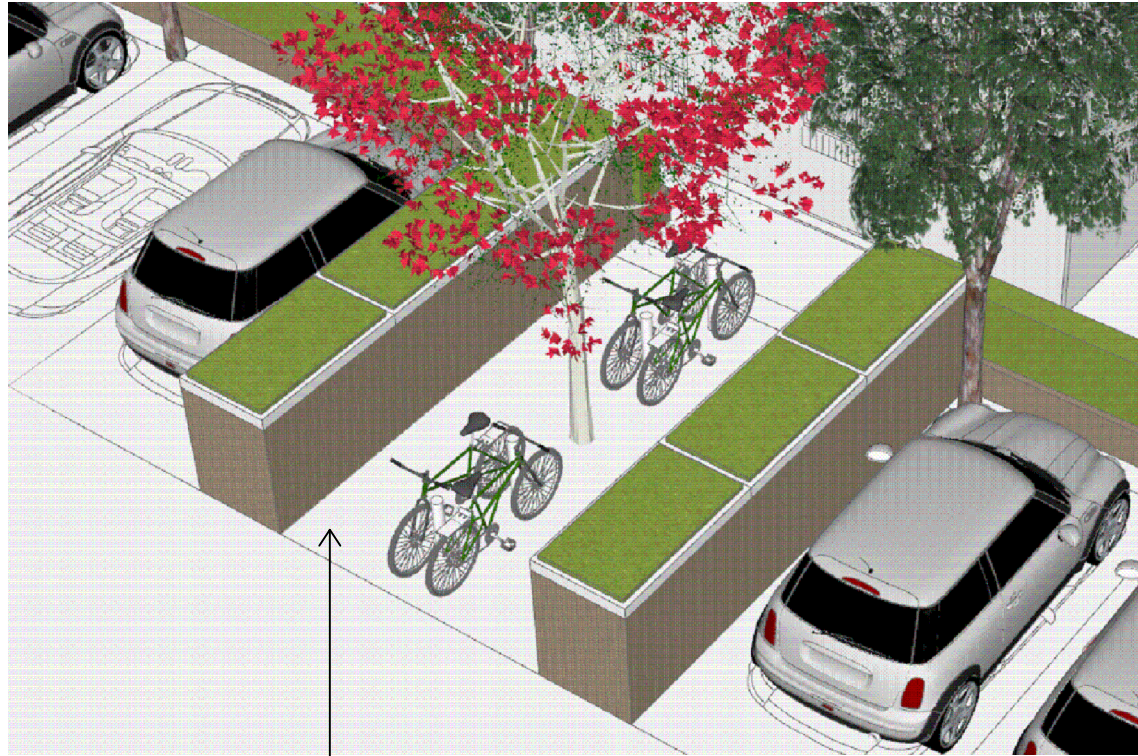


Refuse bins stored in timber units with access doors and green roof



Refuse and cycle storage_examples

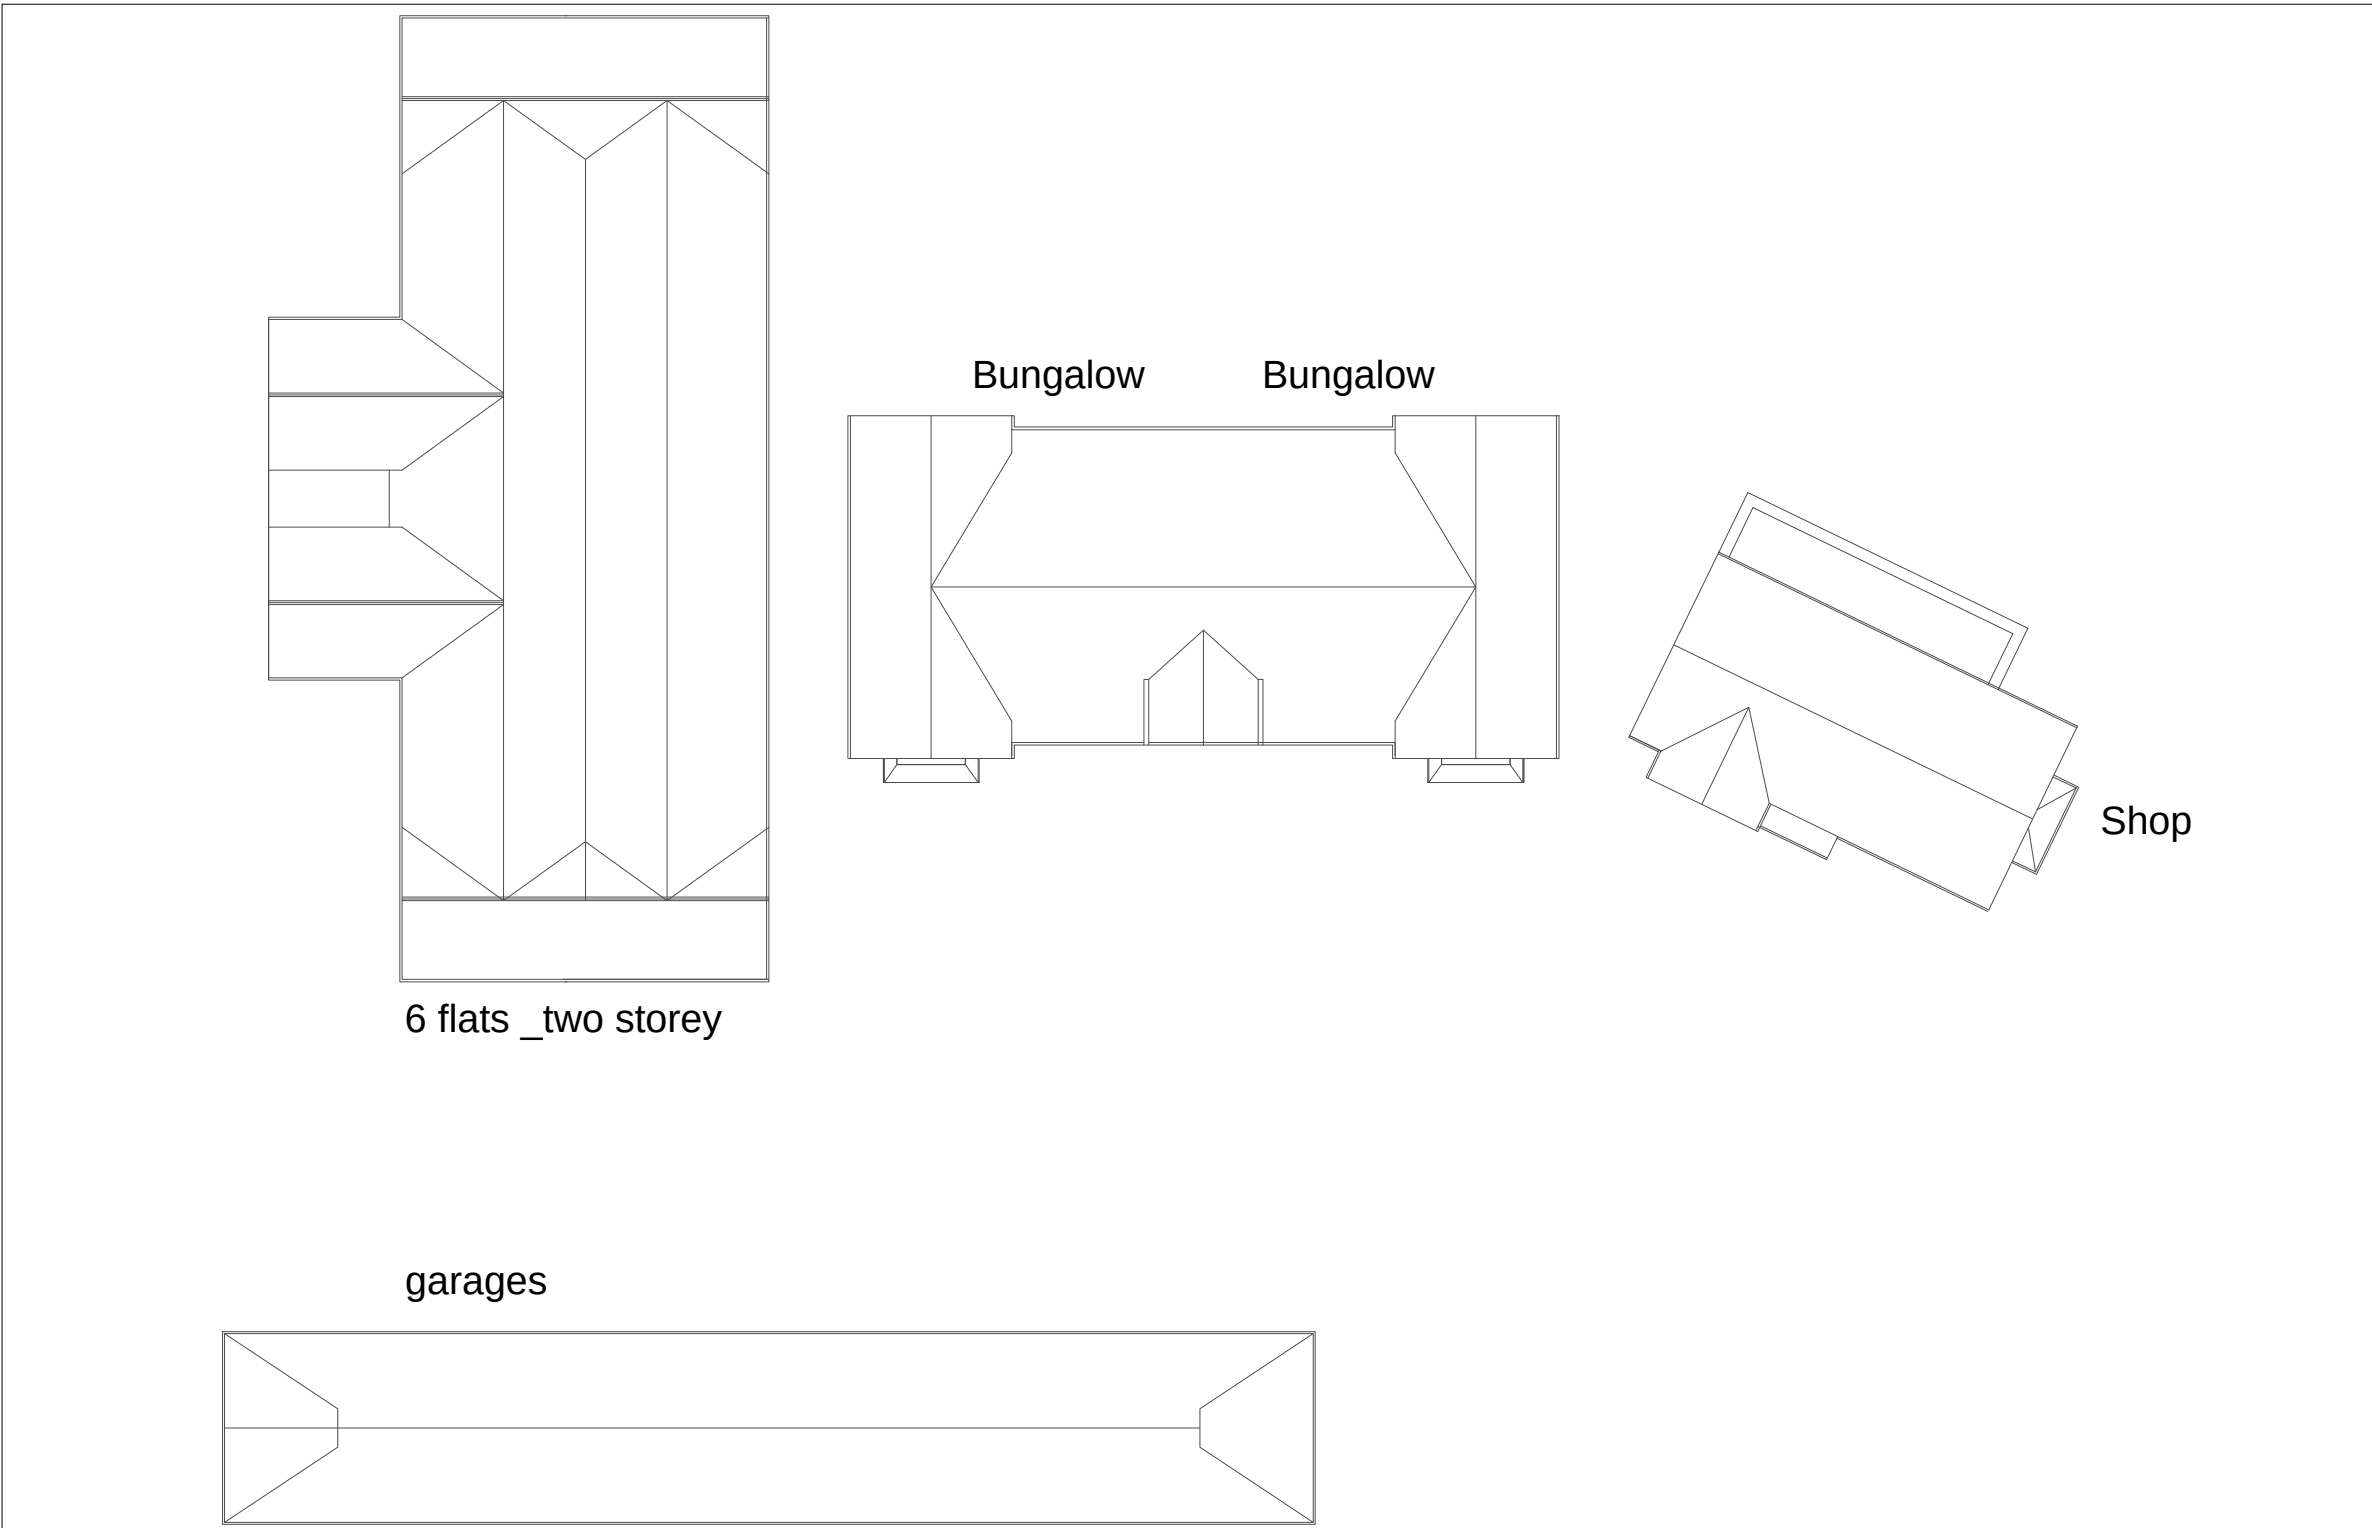

Proposed Roof Plans_Scale_1:200

 

Wall Reference Orientation GENERAL NOTES: 1: Do not scale drawings. Dimensions govern. 2: All dimensions are in millimetres unless noted otherwise. 3: All dimensions shall be verified on site before proceeding with the work. 4: Bailey-English Studio, shall be notified in writing of any discrepancies. 5: All information remains the property of Bailey-English Studio, and may not be used for any purpose whatsoever, or reproduced through any medium without the written permission of Bailey-English Studio. 6: All copyrights retained by Bailey-English Studio. 7: Subject to survey and all necessary statutory and legal consents.	REV	BY	DATE	DESCRIPTION of AMENDMENTS	KEY PLAN	REFERENCE NOTES:	CLIENT M4 Ltd	PROJECT Ivy Close Willington Derby_DE65	DRAWING TITLE Proposed_Ground Floor Plan Layo 6 Flats_2 Bungalows_1 Shop Supported Living Units		
							BAILEY-ENGLISH STUDIO Unit 02 - 74 Rugby Road - Hinckley - Leicestershire - LE10 0QD admin@baileyenglishstudio.com	ISSUED FOR Outline Planning	DATE 23.04.2019	SCALE 1:200 @ A1	DRAWN BY RBE
									DRAWING NUMBER BES 019_053_01_PR004.01	REVISION -	