


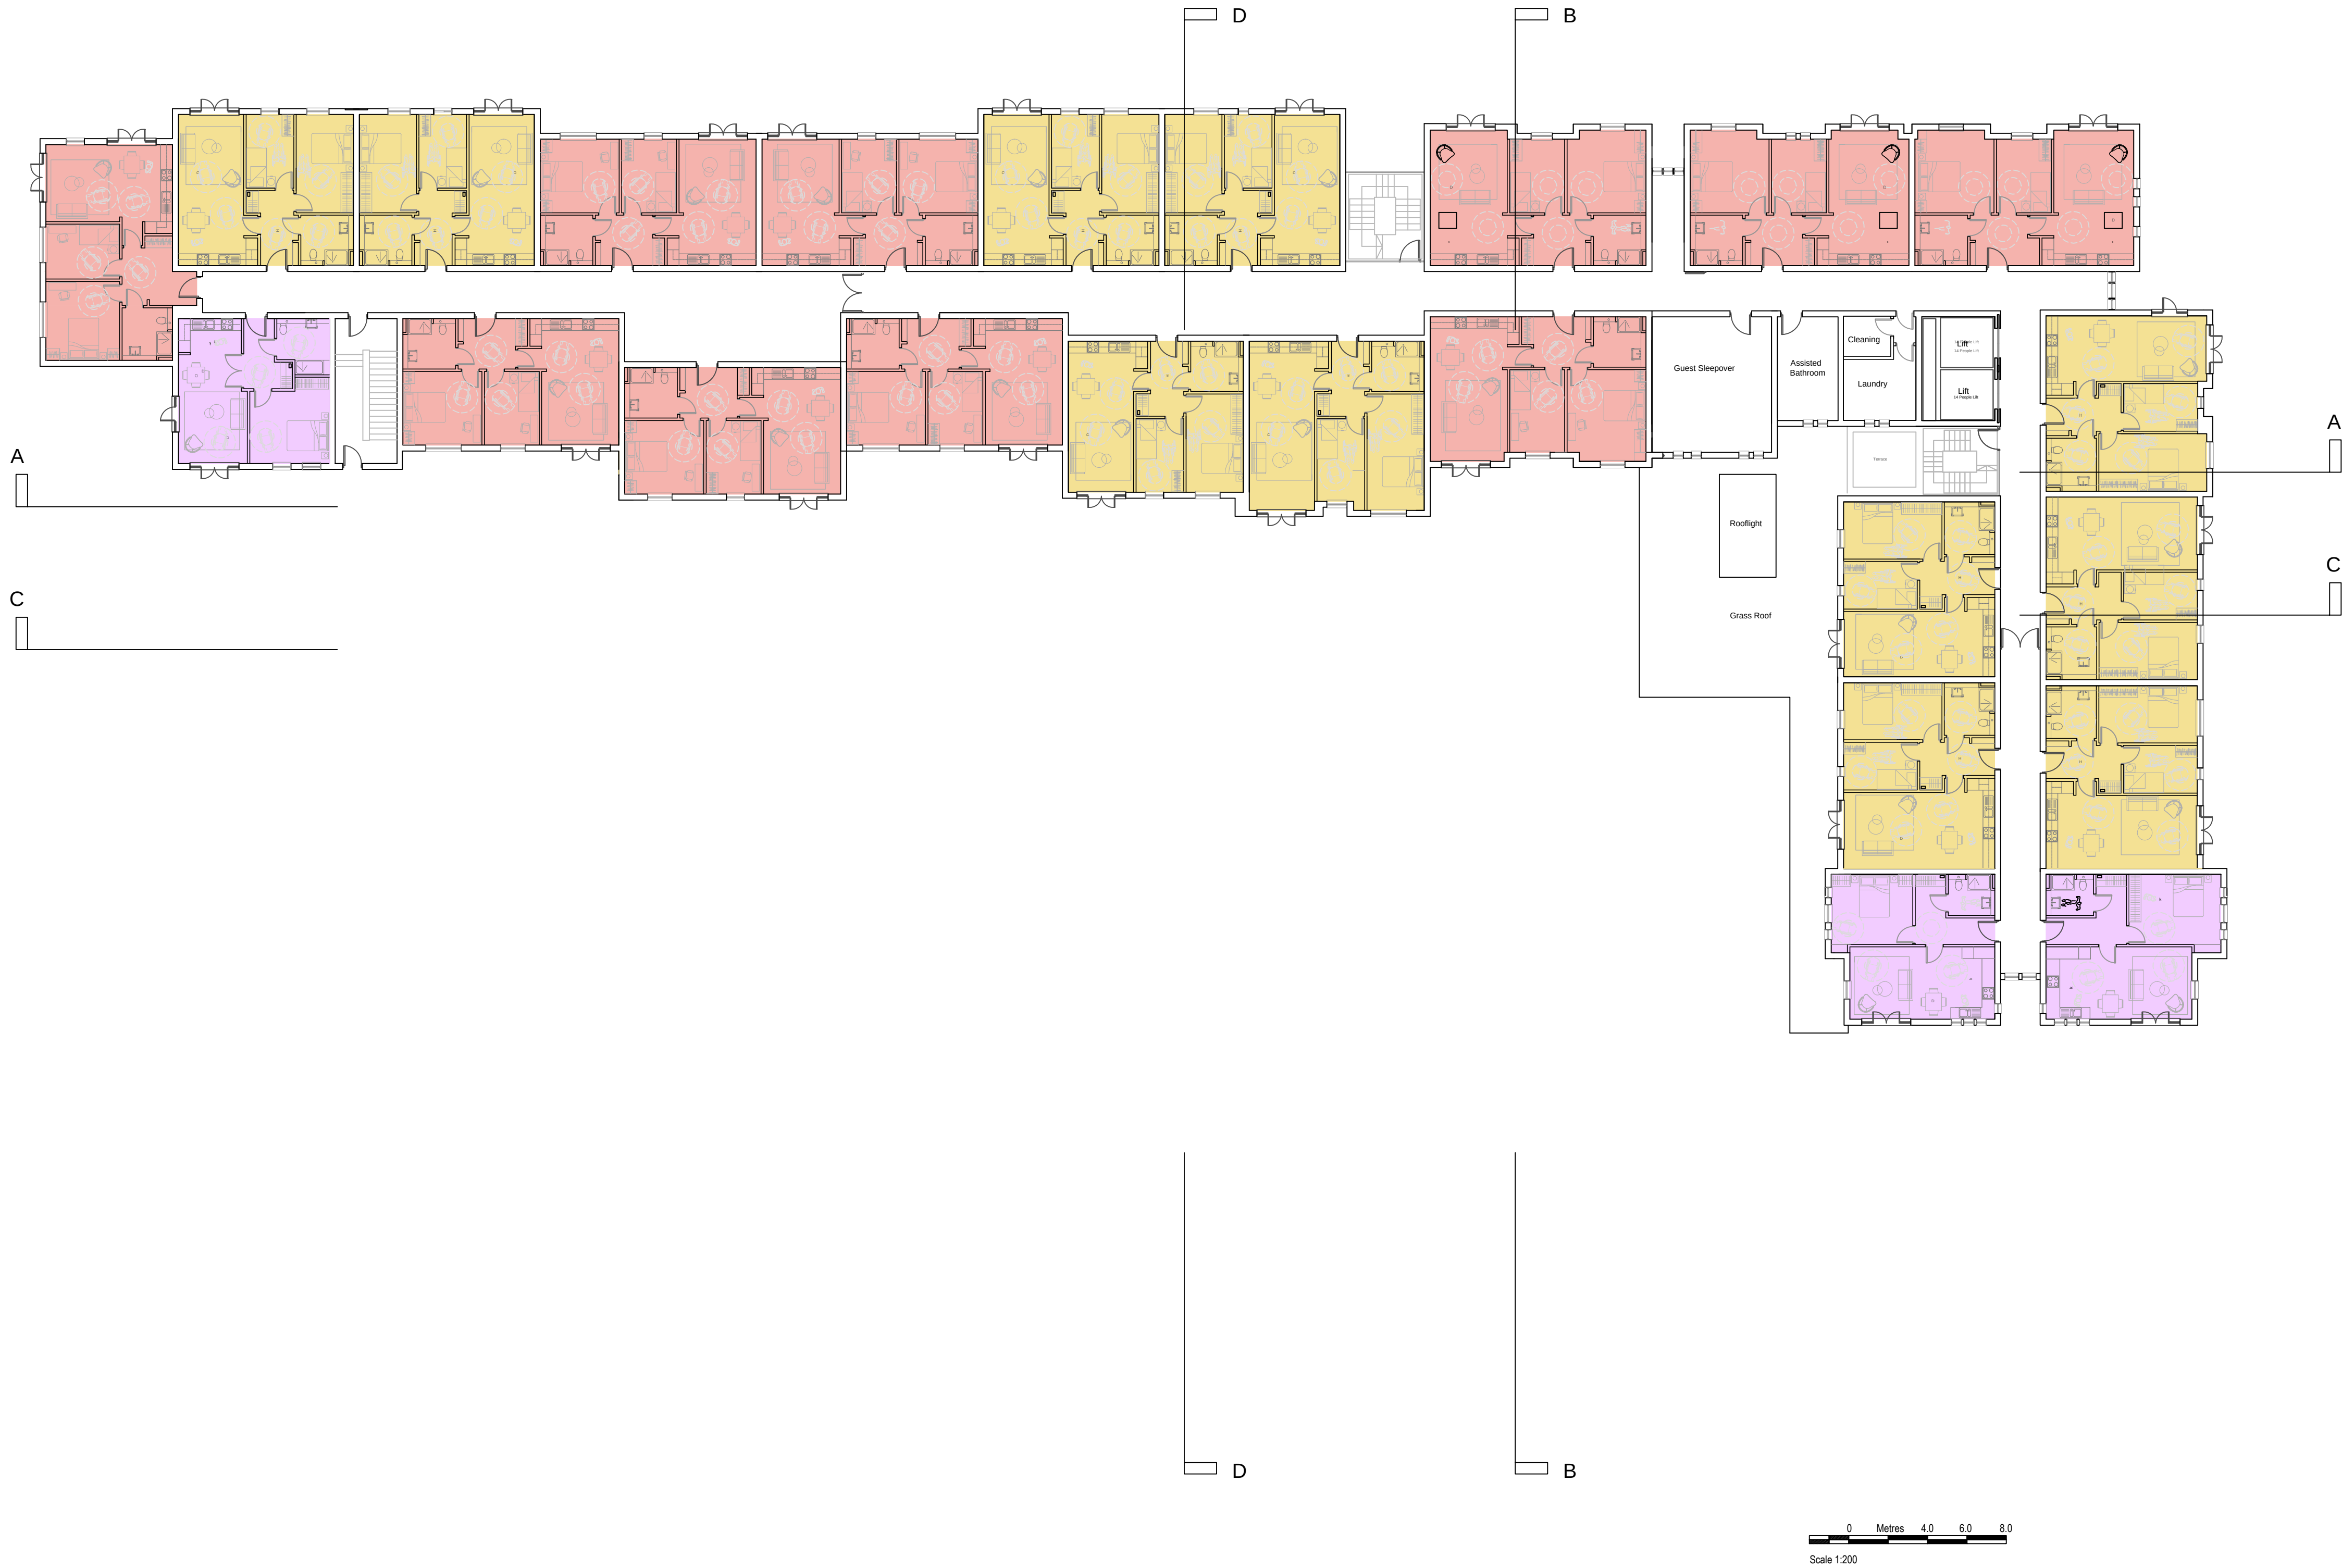

Ivy Close_Willington_Proposed First Floor Plan_Scale_1:200

W E S N Wall Reference Orientation	REV	BY	DATE	DESCRIPTION OF AMENDMENTS	KEY PLAN	REFERENCE NOTES:	CLIENT M4 Ltd	PROJECT Ivy Close Willington Derby_DE65	DRAWING TITLE Proposed_First Floor Plan Layout Plans_Layout-Main Living Unit Supported Living			
GENERAL NOTES: 1: Do not scale drawings. Dimensions govern. 2: All dimensions are in millimetres unless noted otherwise. 3: All dimensions shall be verified on site before proceeding with the work. 4: Bailey-English Studio. shall be notified in writing of any discrepancies. 5: All information remains the property of Bailey-English Studio. and may not be used for any purpose whatsoever, or reproduced through any medium without the written permission of Bailey-English Studio. 6: All copyrights retained by Bailey-English Studio. 7: Subject to survey and all necessary statutory and legal consents.									DATE 23.04.2019	SCALE 1:200 @ A1	DRAWN BY RBE	
										DRAWING NUMBER B E S 019_053_01_PR004		
										REVISION A		