

This drawing is to be read in conjunction with Drawing No.s 14-3045-01 and 02 Existing Details

Materials Schedule:

- Brickwork to match existing
- Plain tiles to match existing
- Conservation rooflights
- Painted timber windows and doors


Revisions :

Figured dimensions must be taken in preference to scaled dimensions and any discrepancies are to be referred to David Granger Architectural and any limitations, conditions, submittals and suppliers must verify all dimensions before construction. The drawings are the property of David Granger Architectural Design Limited. All drawings are copyright of David Granger Architectural Design Limited. Ordnance Survey Data. © Crown Copyright. All rights reserved. Licence No. ART10020447, Landmark Ref: 10093 0




Project
Proposed Extensions & Alterations
Wood Farm House
Wood Farm Lane, Woodville
Swadincote, Derbyshire
Drawing Title
Detailed Planning Proposals
Sheet 1 of 2
Client
Mrs J. Dodson
Drawing No.
14.3045.12
Date
October 2019
Drawn by
E.L.G/V
Scale (A1 Size)
As Shown
Checked by
MP


The Old Dairy, Mill St., Packington,
Ashby-de-la-Zouch, Leics, LE65 1WN
Tel: 01530 560939 Fax: 01530 560115
www.davidgrangerdesign.com
Copyright Map No. 10093 0

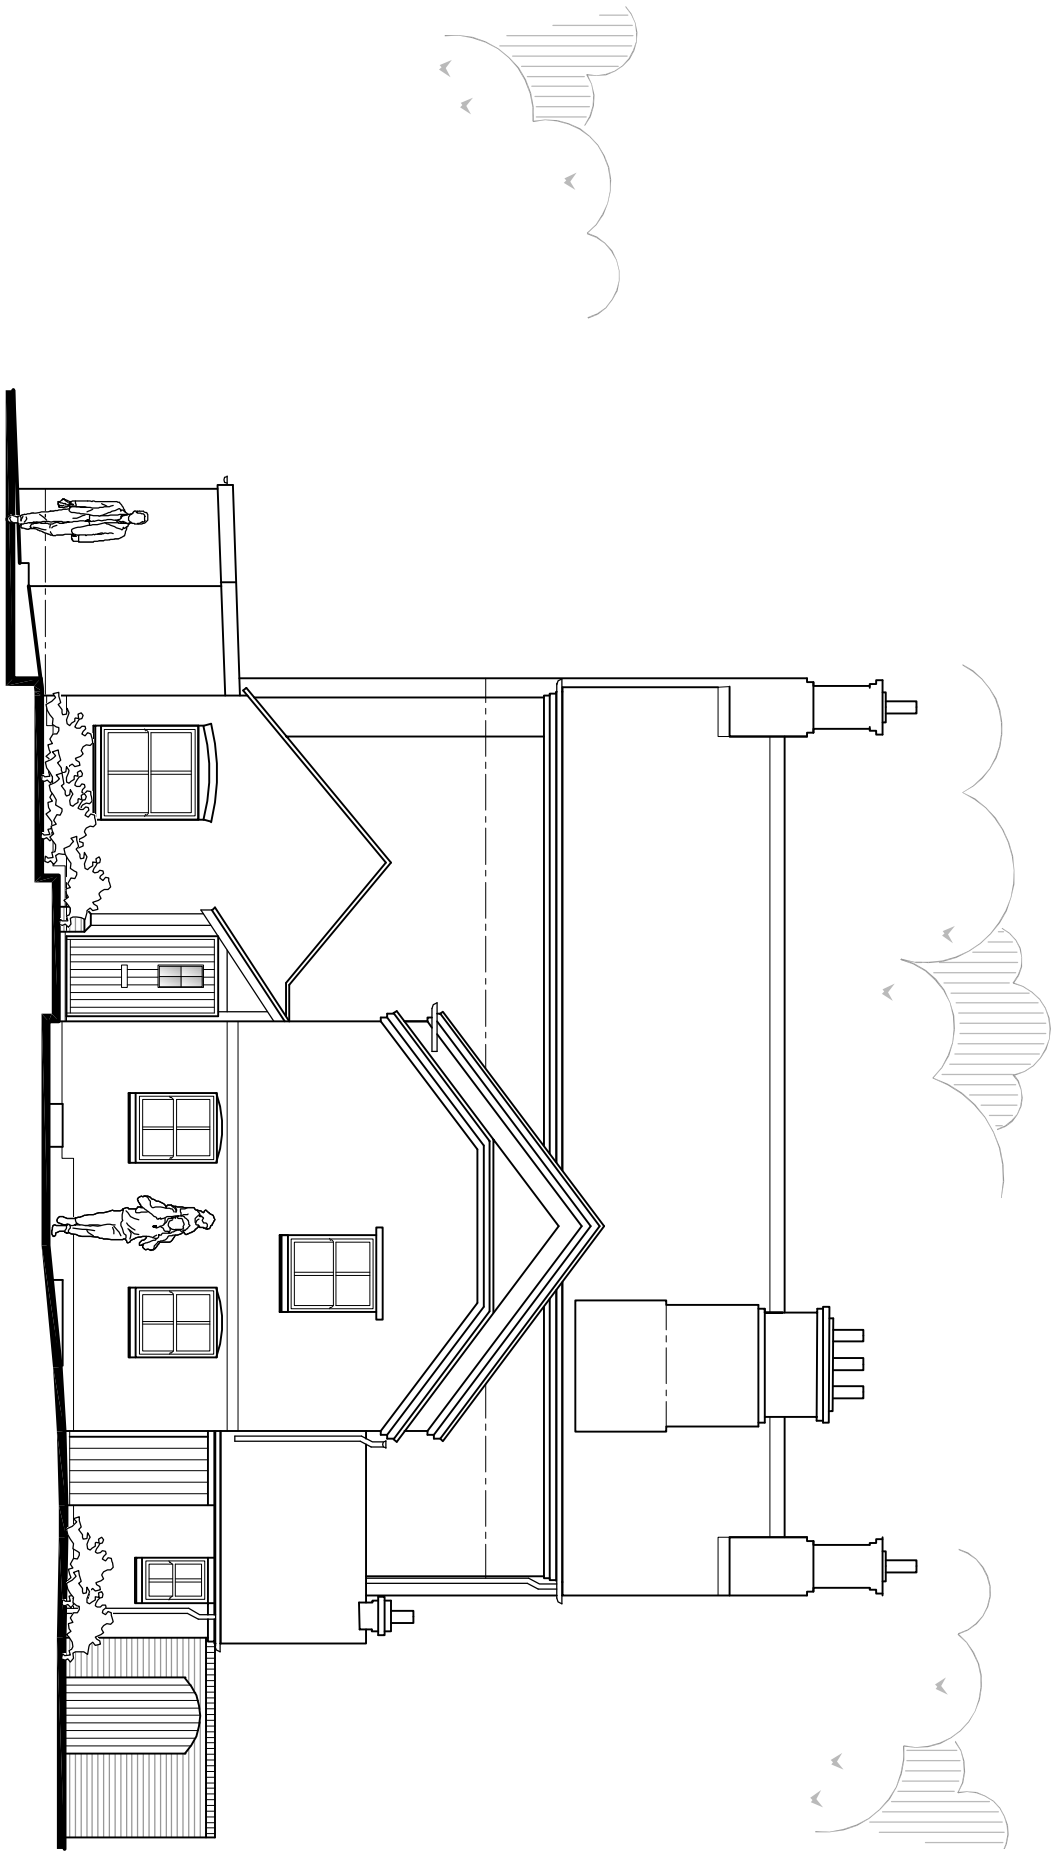


Proposed Front Elevation
Scale 1:100

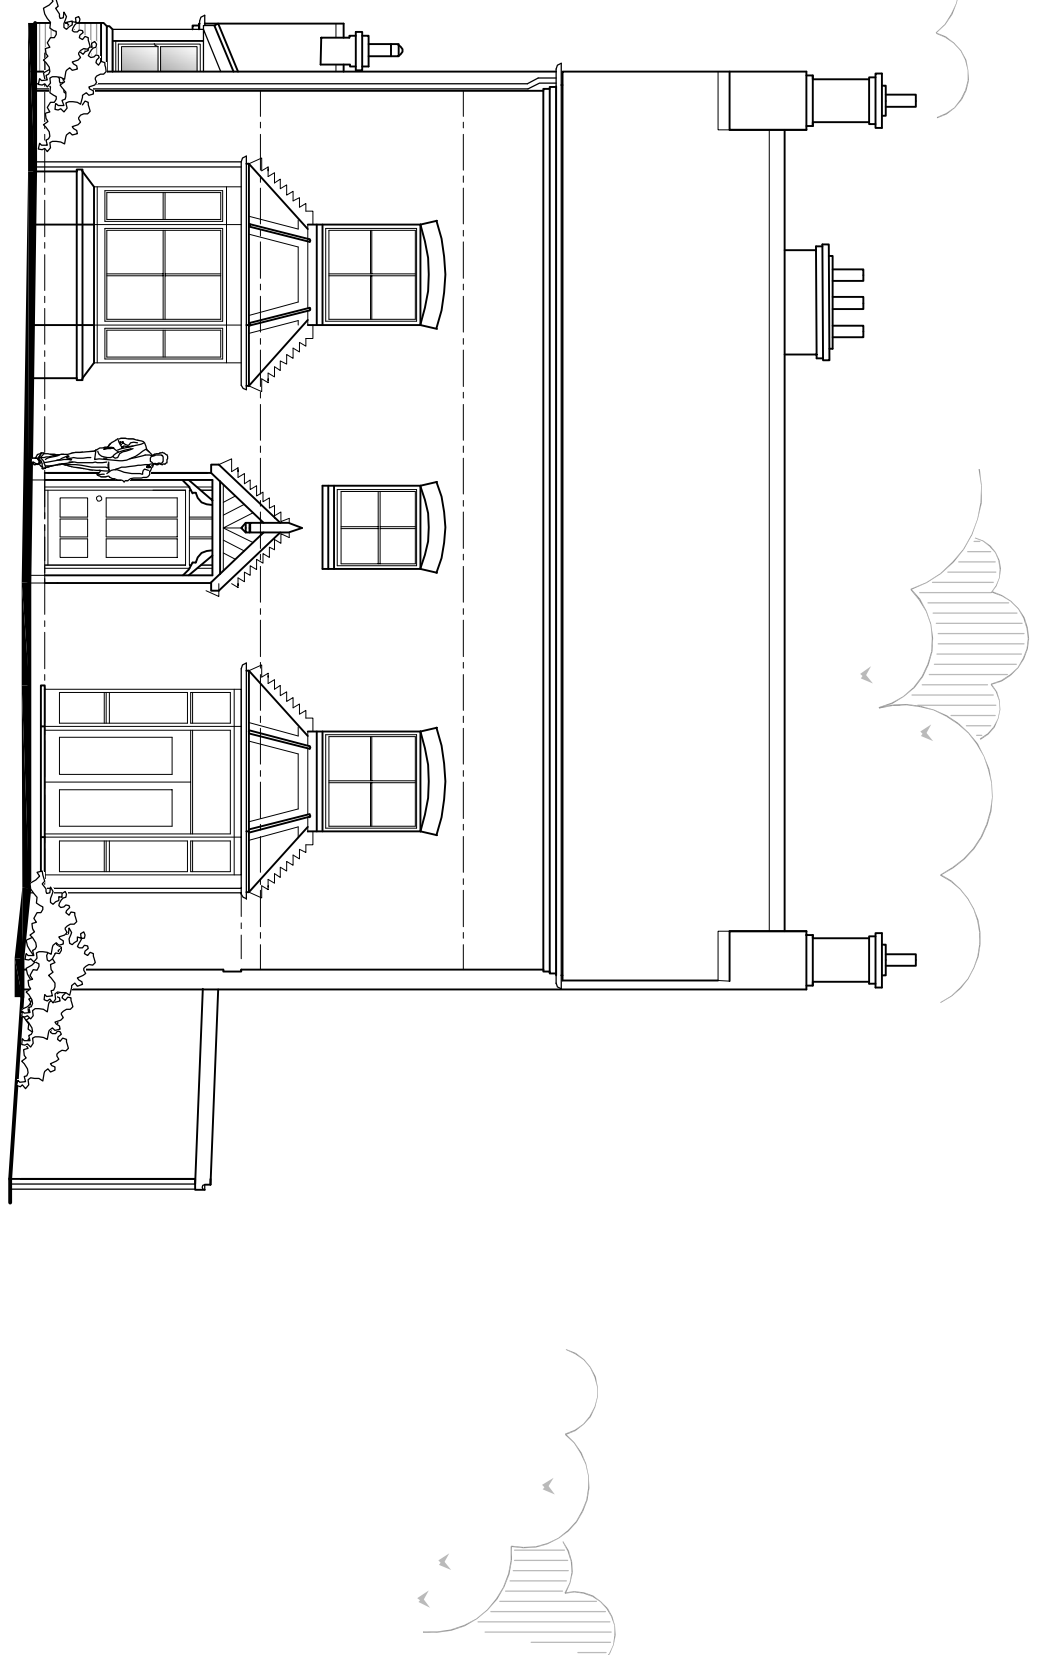


Proposed Rear Elevation
Scale 1:100

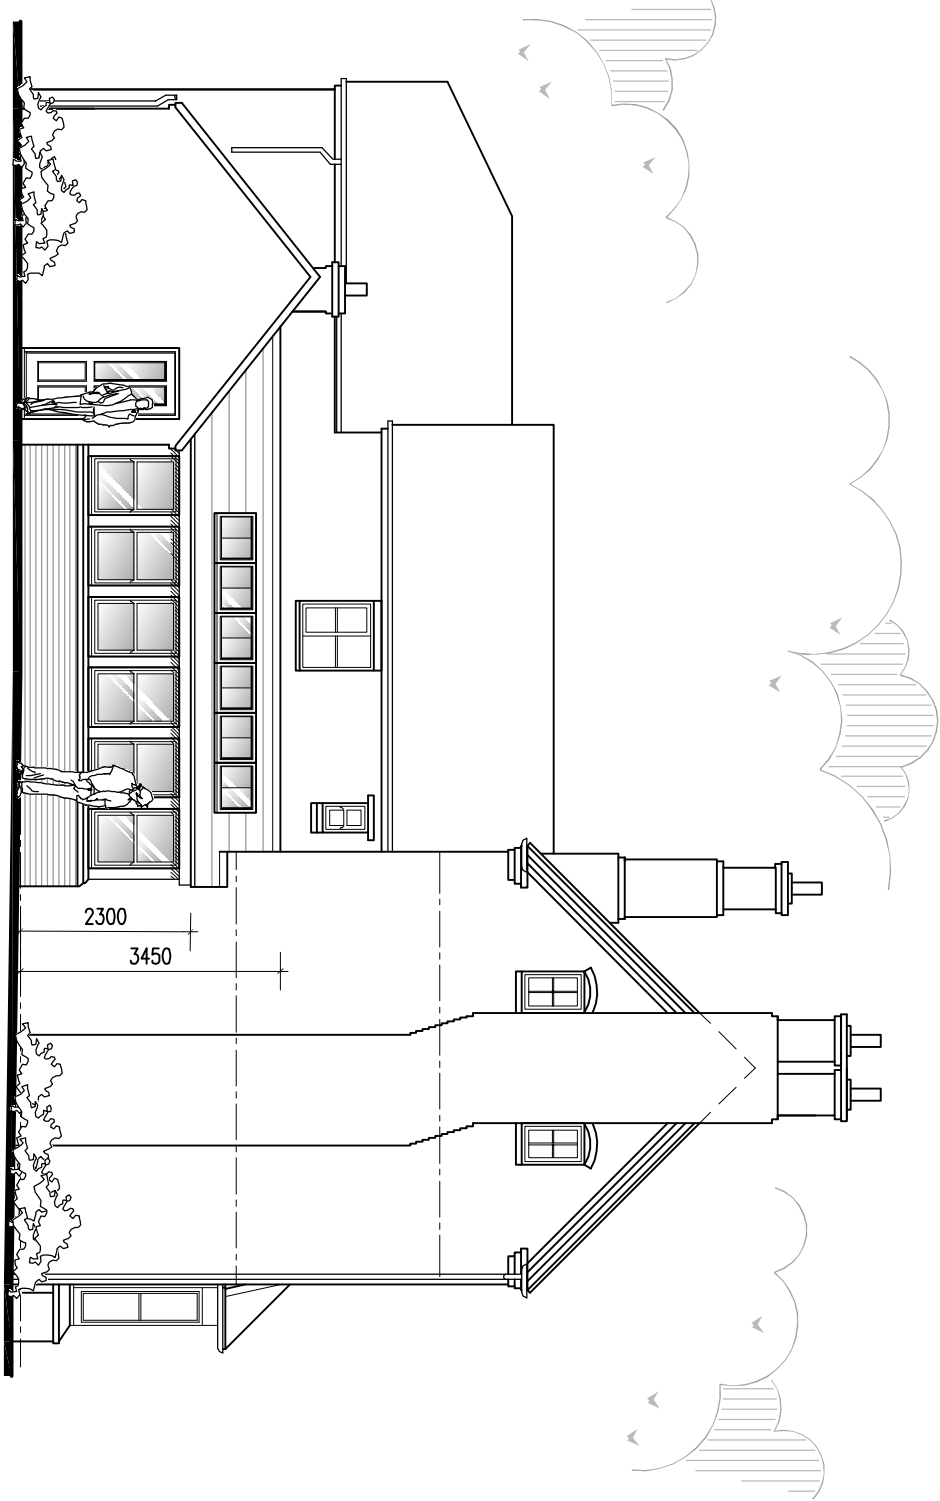

Proposed Side Elevation
Scale 1:100

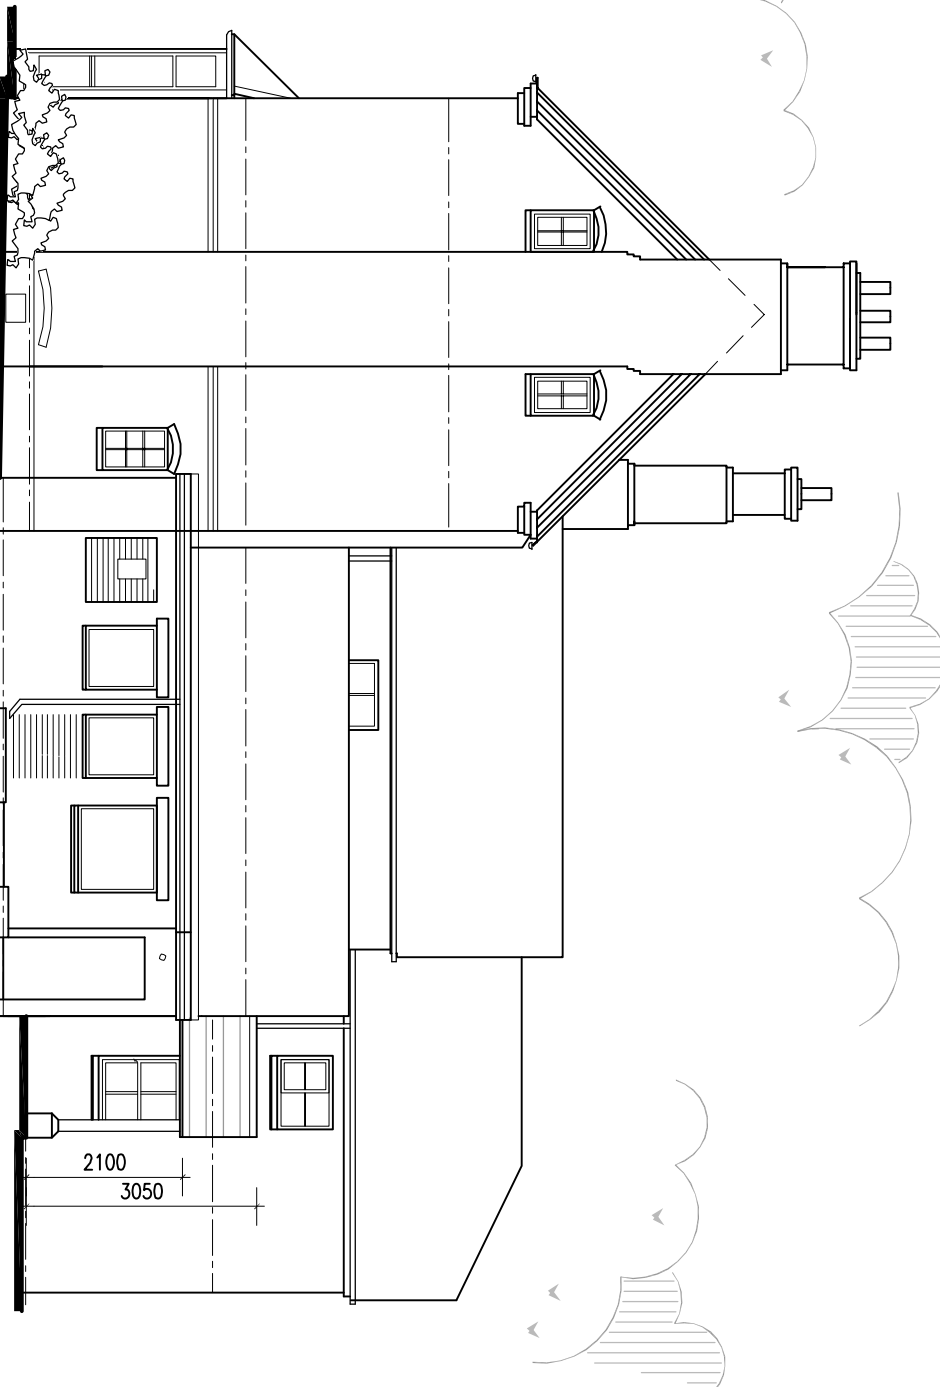

Proposed Side Elevation
Scale 1:100

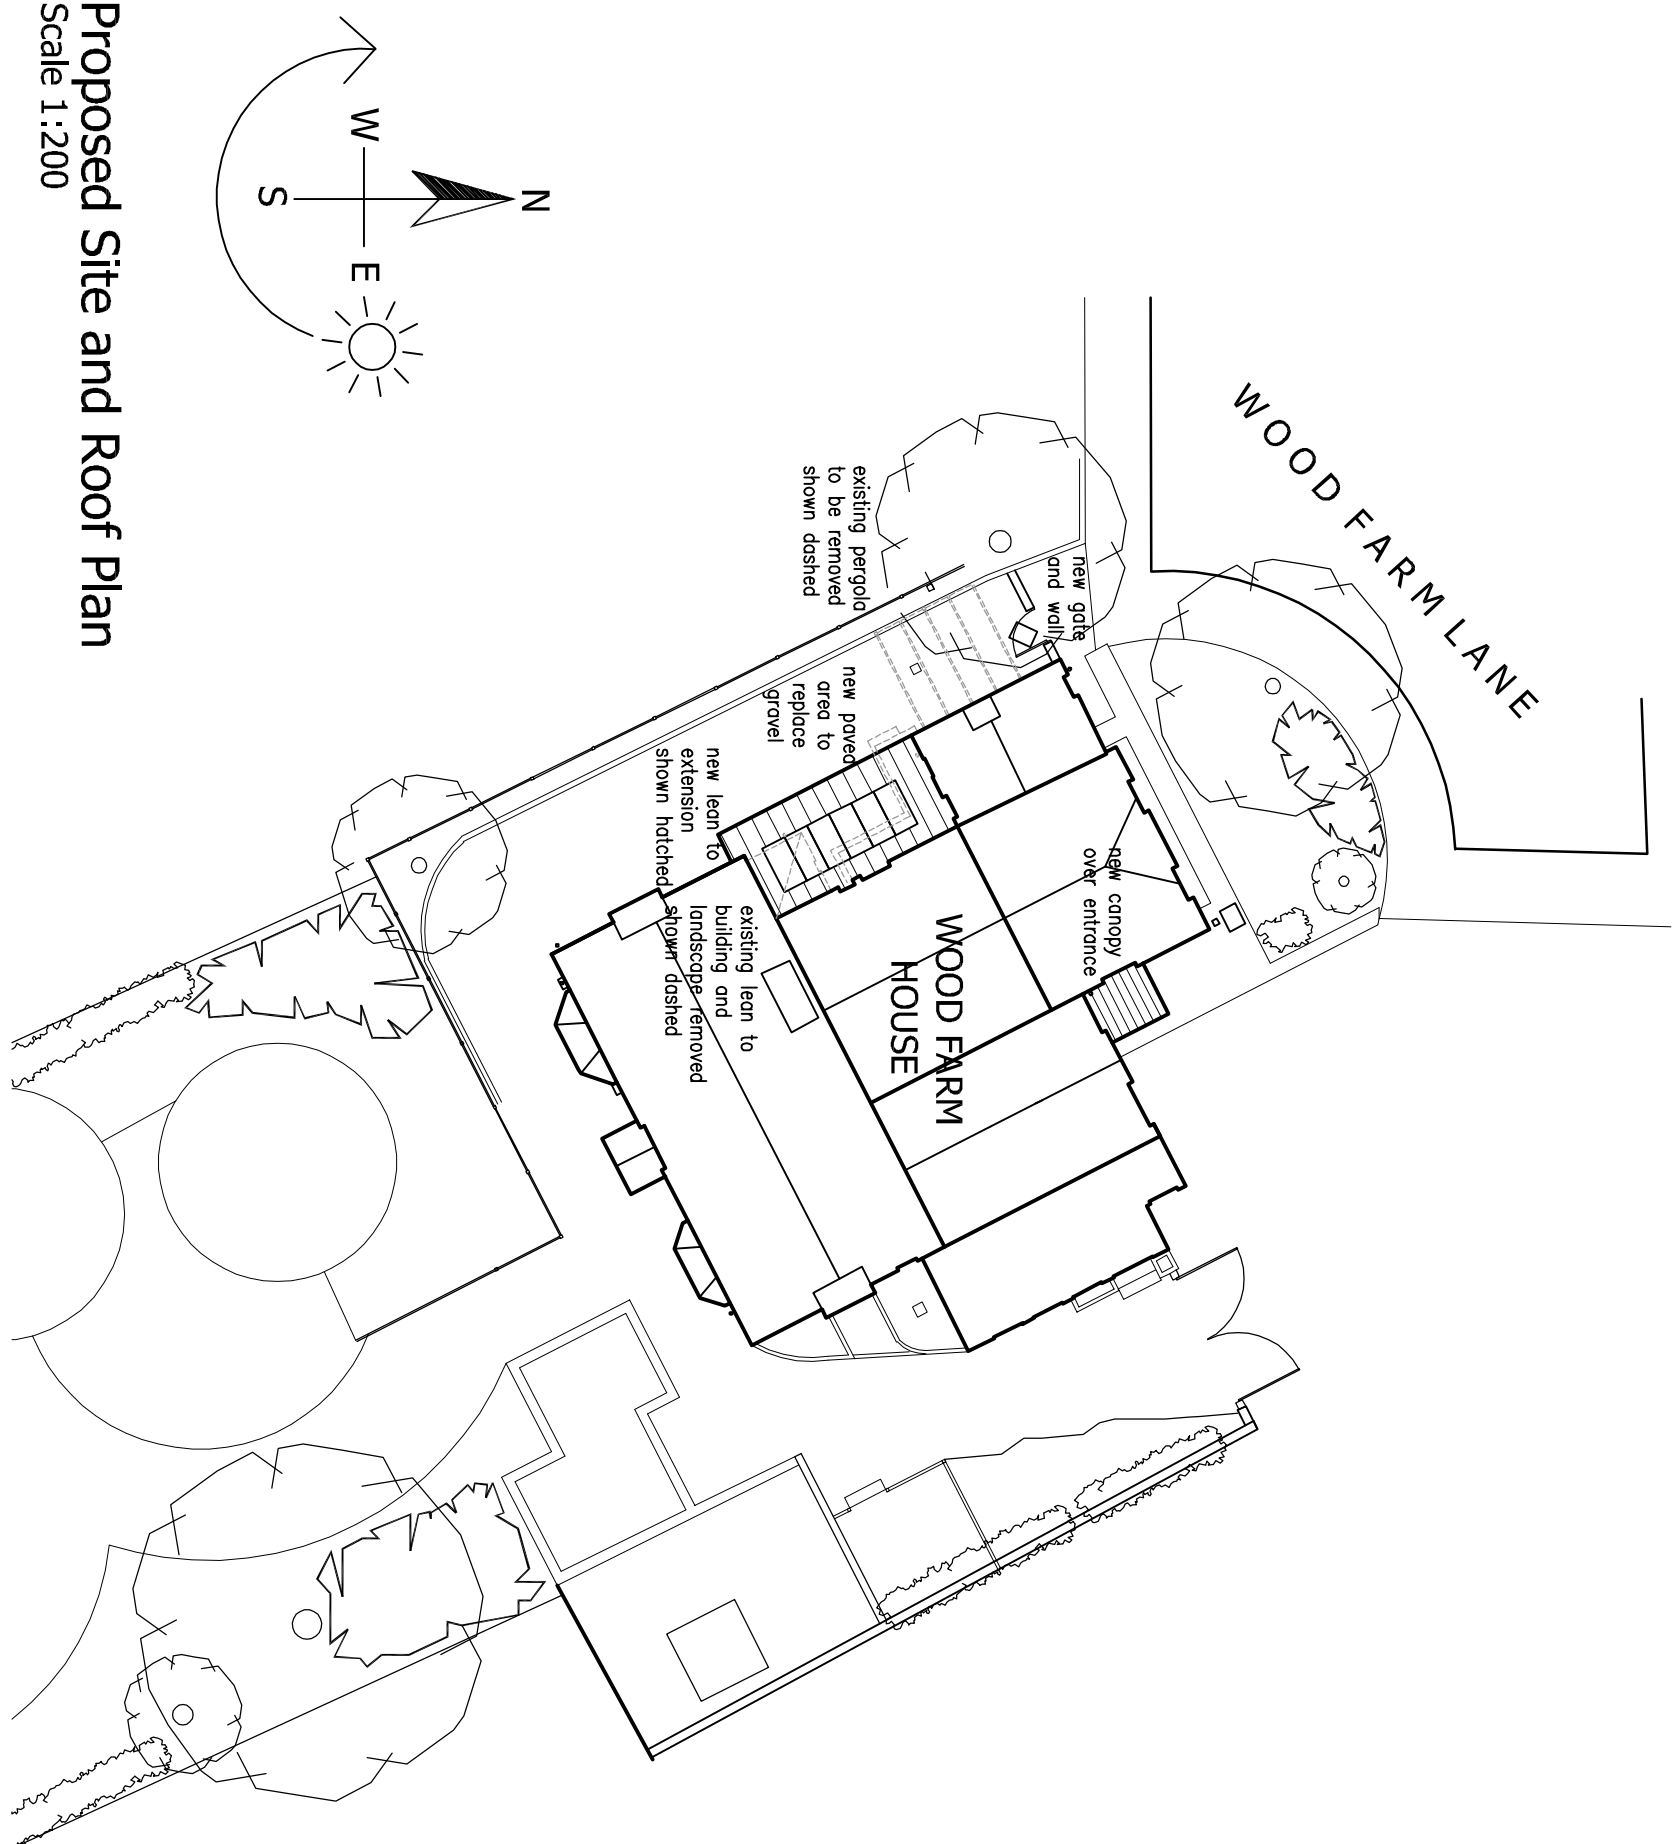

Proposed Site and Roof Plan
Scale 1:200

DETAILED PLANNING PROPOSALS

PROPOSED EXTENSIONS AND ALTERATIONS ~ WOOD FARM HOUSE ~ WOOD FARM LANE ~
WOODVILLE ~ SWADINCOTE ~ DERBYSHIRE

