


This drawing is to be read in conjunction with Drawing No.'s 14,3045.01 and 02 'Existing Details'


Materials Schedule:

- Brickwork to match existing
- Plain tiles to match existing
- Conservation rooflights
- Painted timber windows and doors

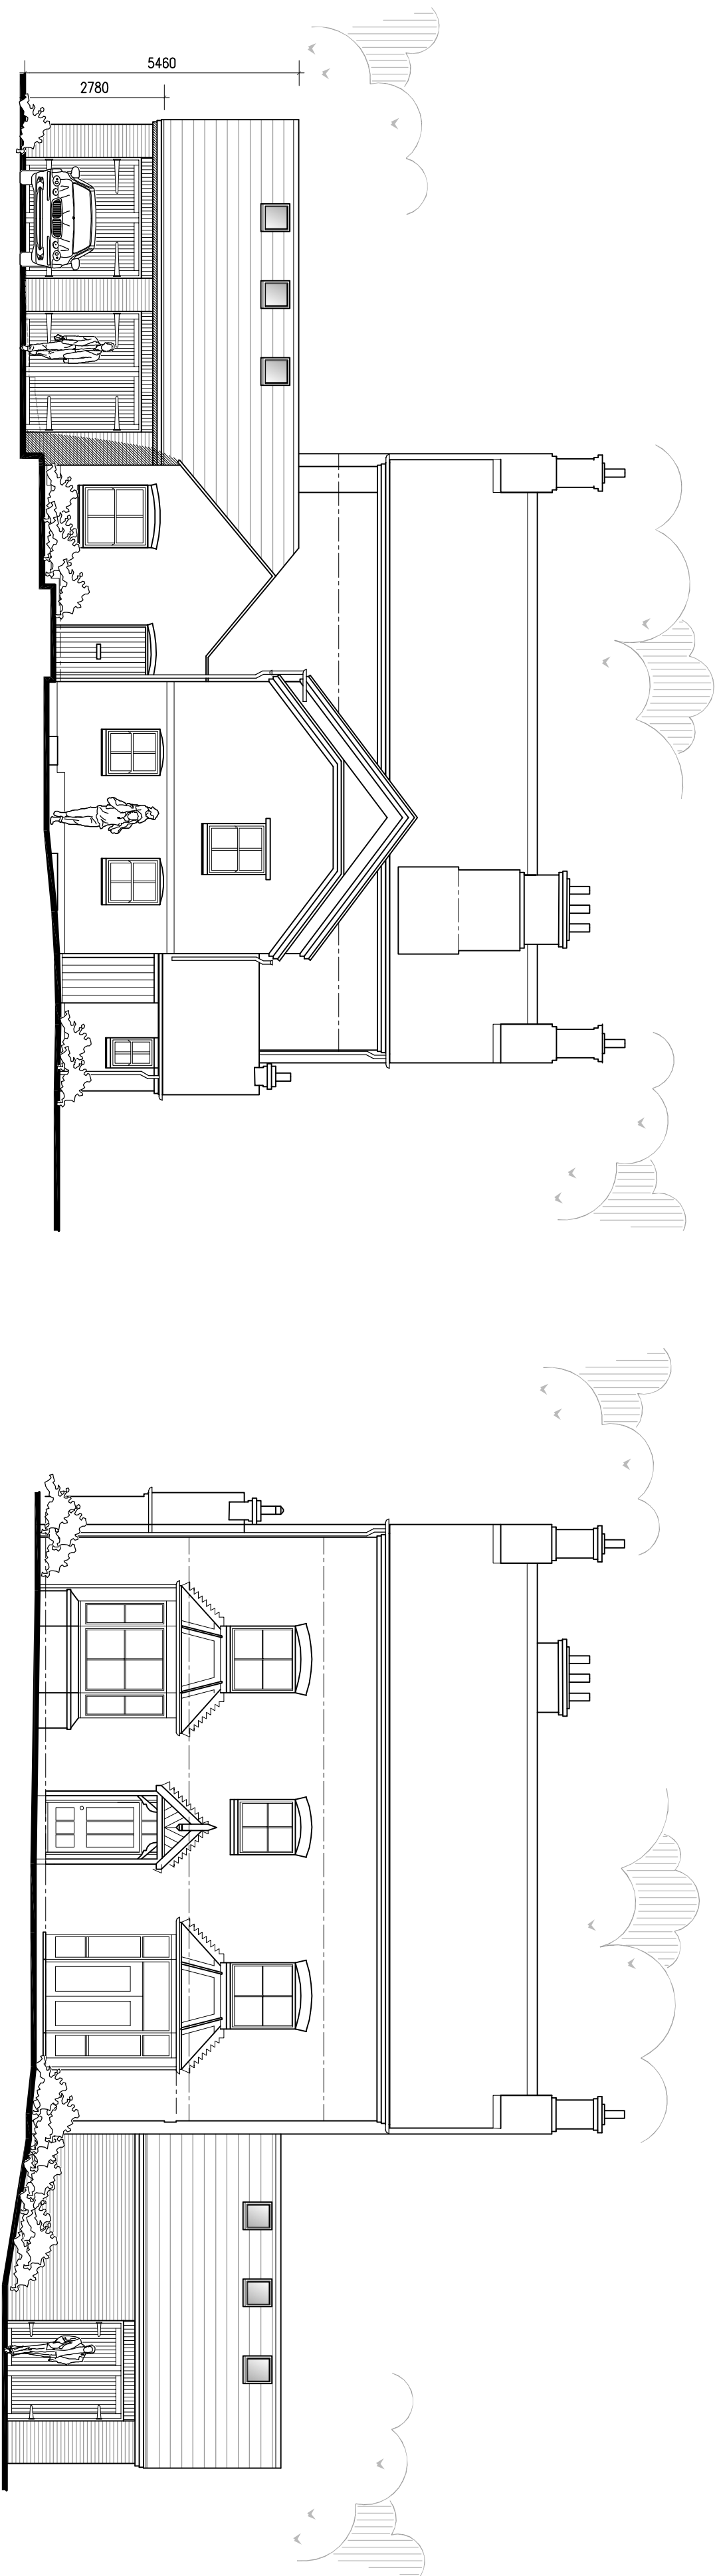


Proposed Front Elevation
Scale 1:100

Proposed Rear Elevation
Scale 1:100

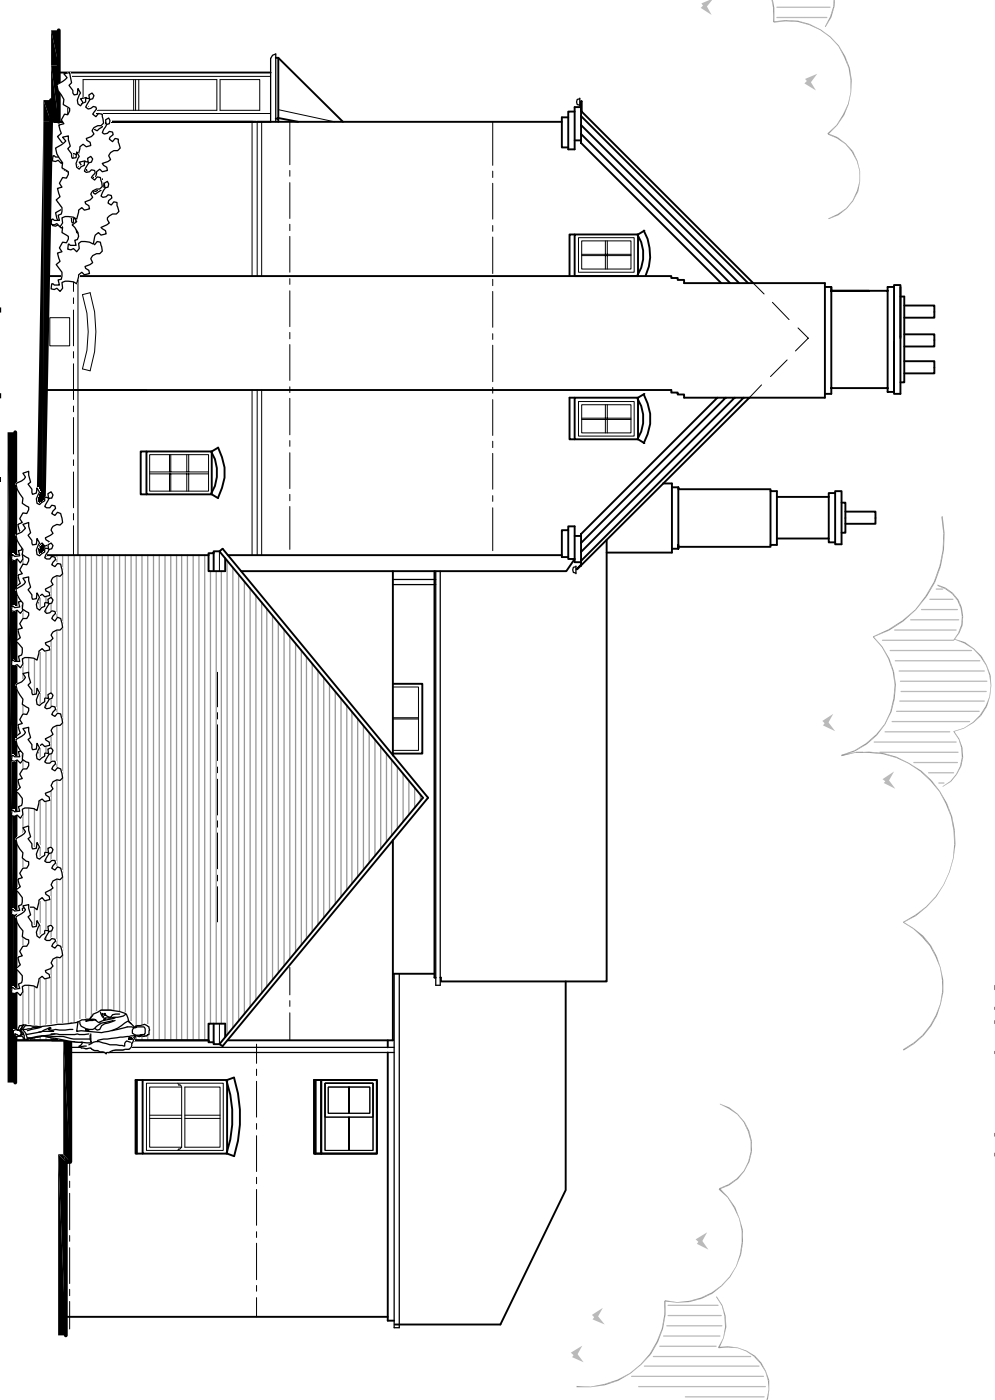

Proposed Side Elevation

Scale 1:100

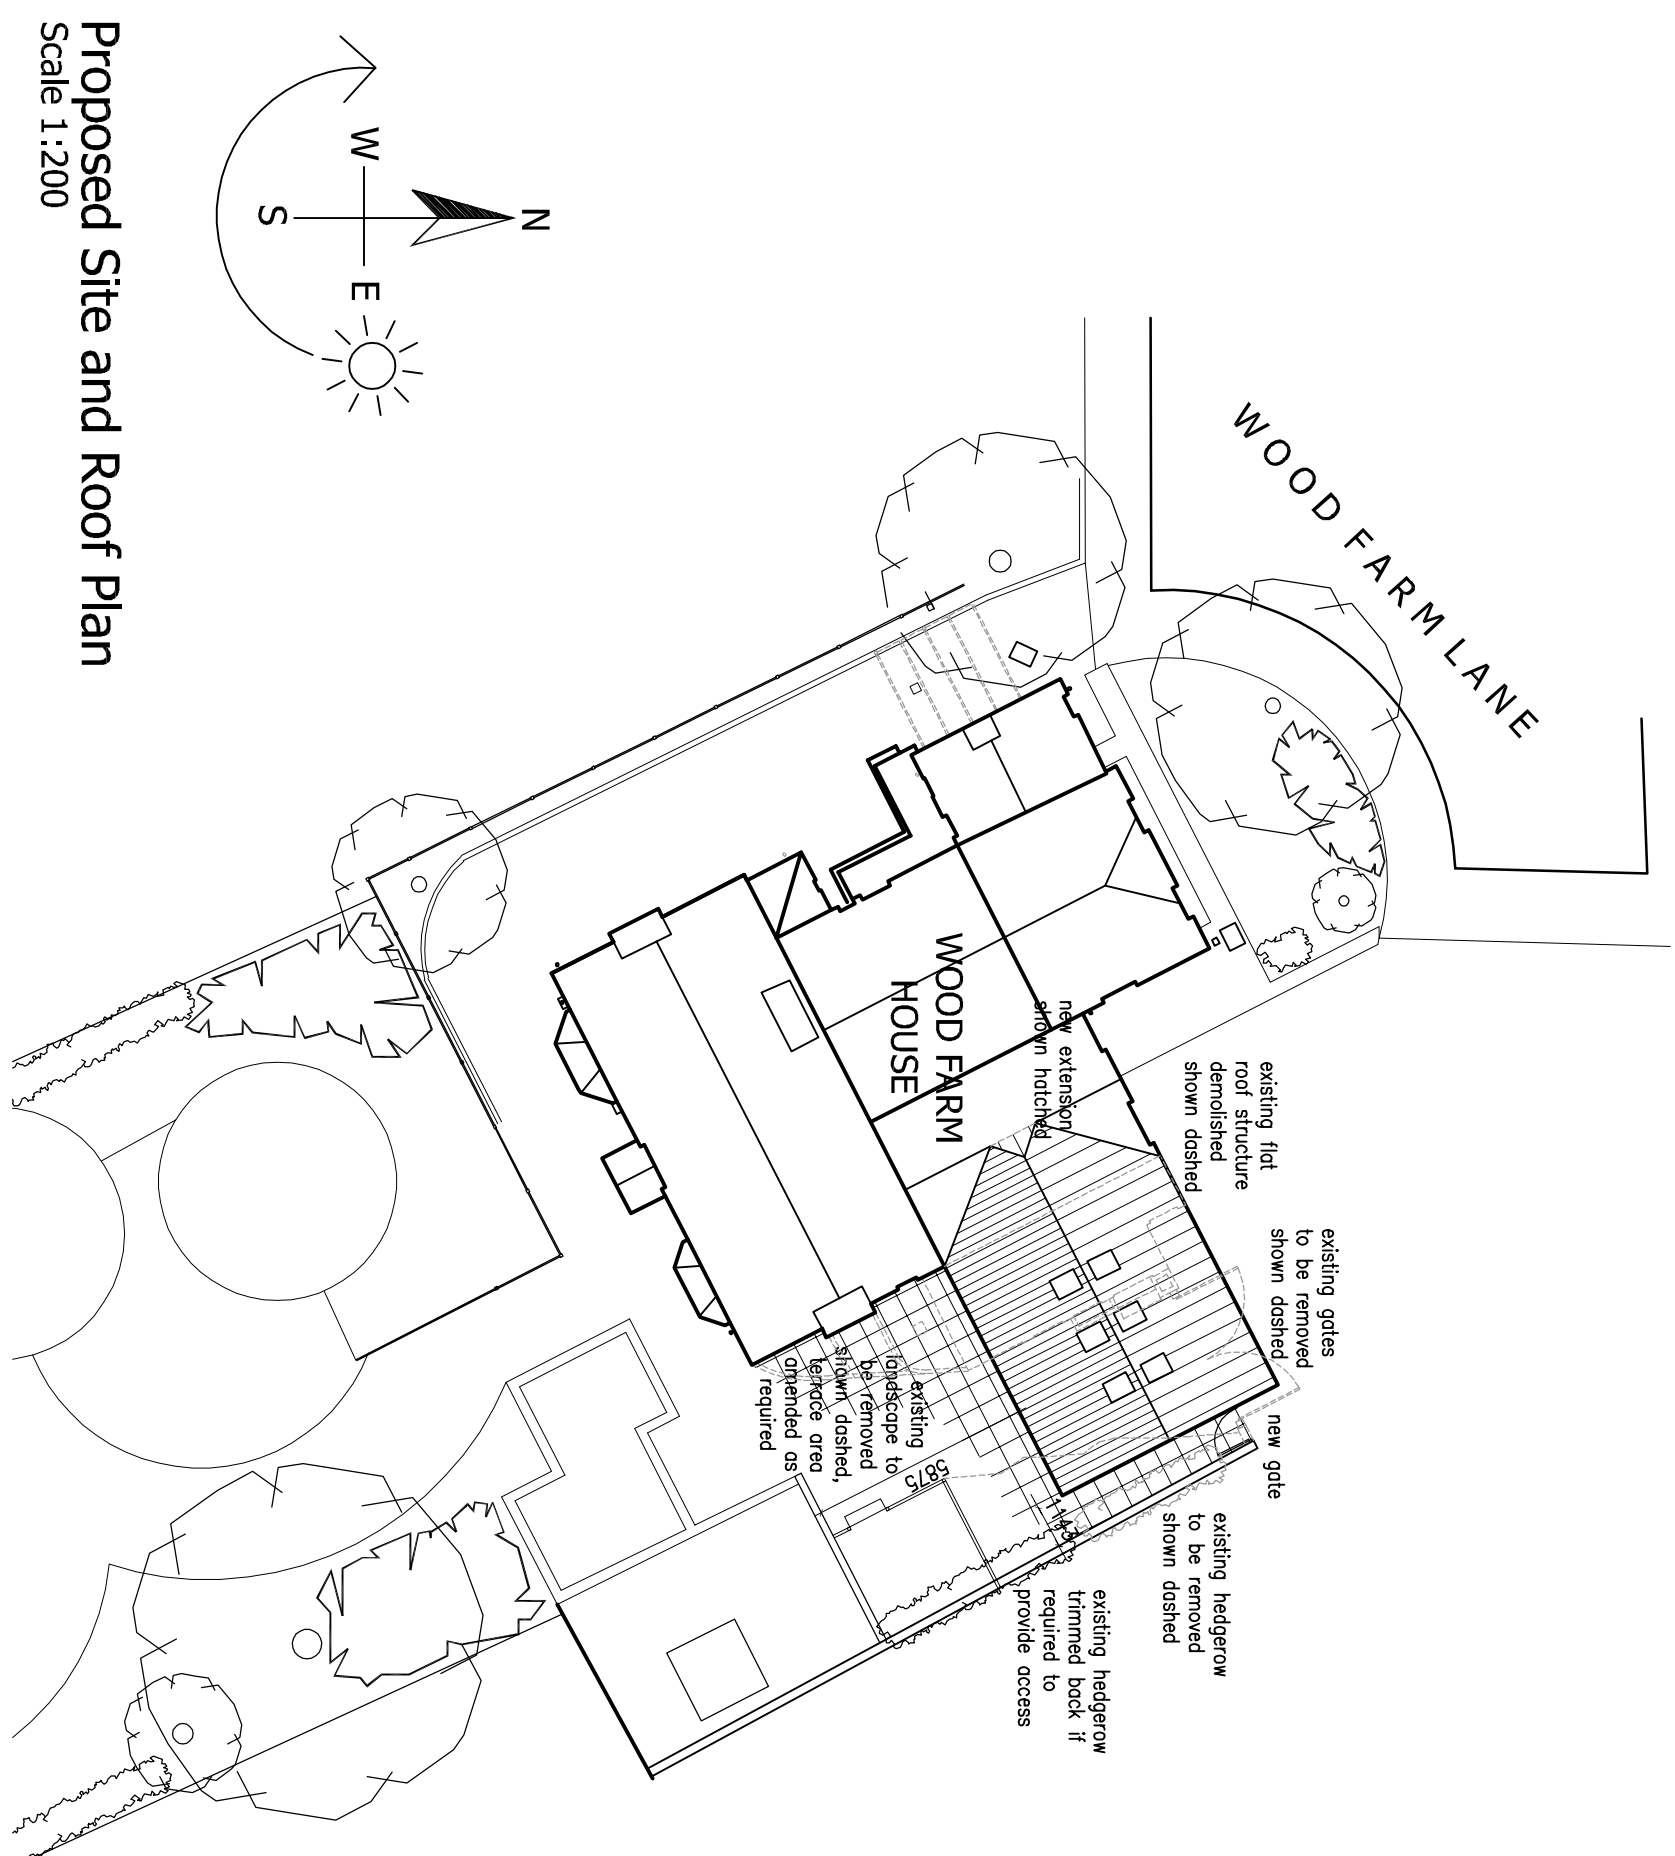


Proposed Site and Roof Plan

Scale 1:200

DETAILED PLANNING PROPOSALS

PROPOSED EXTENSIONS AND ALTERATIONS ~ WOOD FARM HOUSE ~ WOOD FARM LANE ~

WOODVILLE ~ SWADLINCOTE ~ DERBYSHIRE

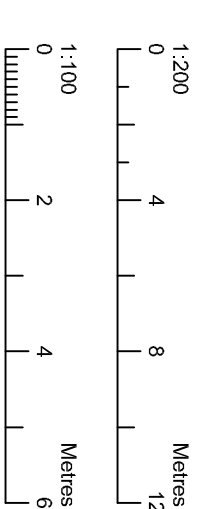

Revisions:

Figured dimensions must be taken in preference to scaled dimensions and any discrepancies are to be referred to David Granger Architectural Design Limited. Contractors, subcontractors and suppliers must verify all dimensions on site before commencing any work or making any workshop drawings. All drawings are copyright of David Granger Architectural Design Limited. Ordnance Survey Data. © Crown Copyright. All rights reserved. Licence No. AR100020469. Landmark Ref. LI060816


DAVID GRANGER
ARCHITECTURAL DESIGN LIMITED

Project
Proposed Extensions & Alterations
Wood Farm House
Wood Farm Lane, Woodville
Swadincote, Derbyshire

Drawing Title
Detailed Planning Proposals
Sheet 1 of 2

Client
Mrs J. Dodson

Drawings No.
14.04.45.14

Date
October 2019

Drawn by
ELB/KVJ

Scale (A1 Size)
As Shown

Checked by
MP


The Old Dairy, Mill St., Packington,
Ashby-de-la-Zouch, Leics, LE65 1WN

Tel: 01530 560797 Fax: 01530 560115
www.davidgrangerdesign.com
Copyright © David Granger Ltd