




Proposed East Elevation
Scale 1 : 100




Proposed South Elevation
Scale 1 : 100




Proposed West Elevation
Scale 1 : 100

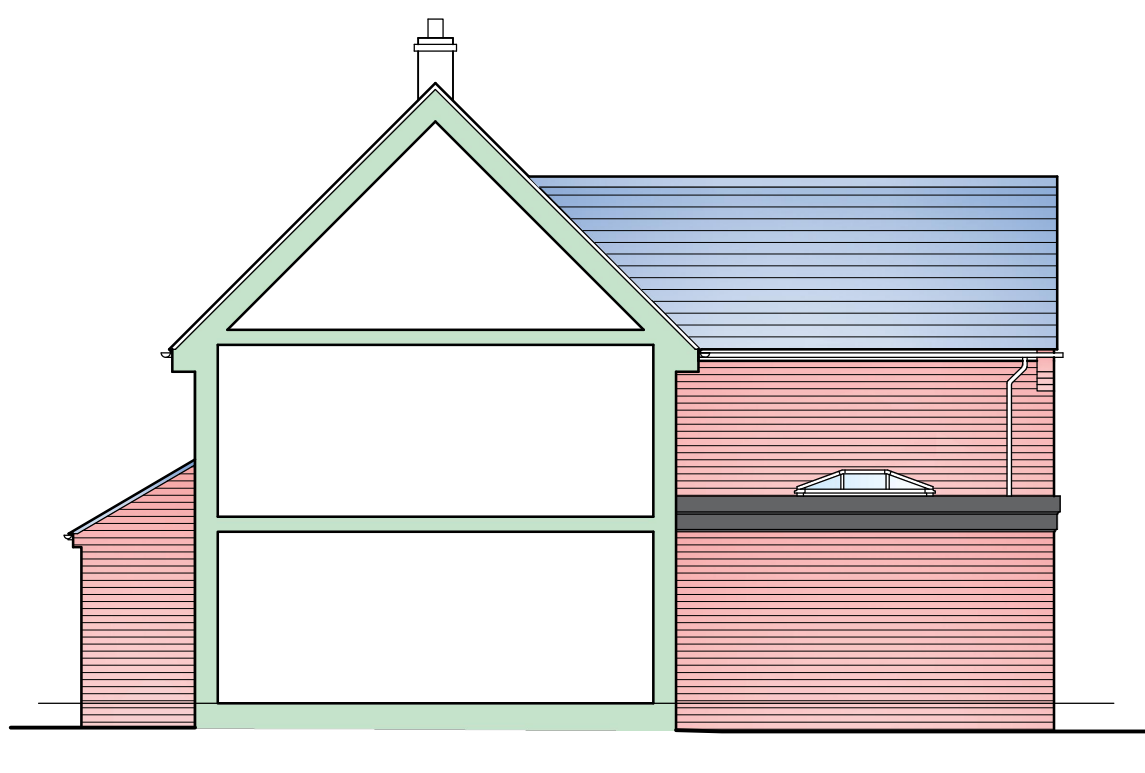


Proposed North Elevation
Scale 1 : 100

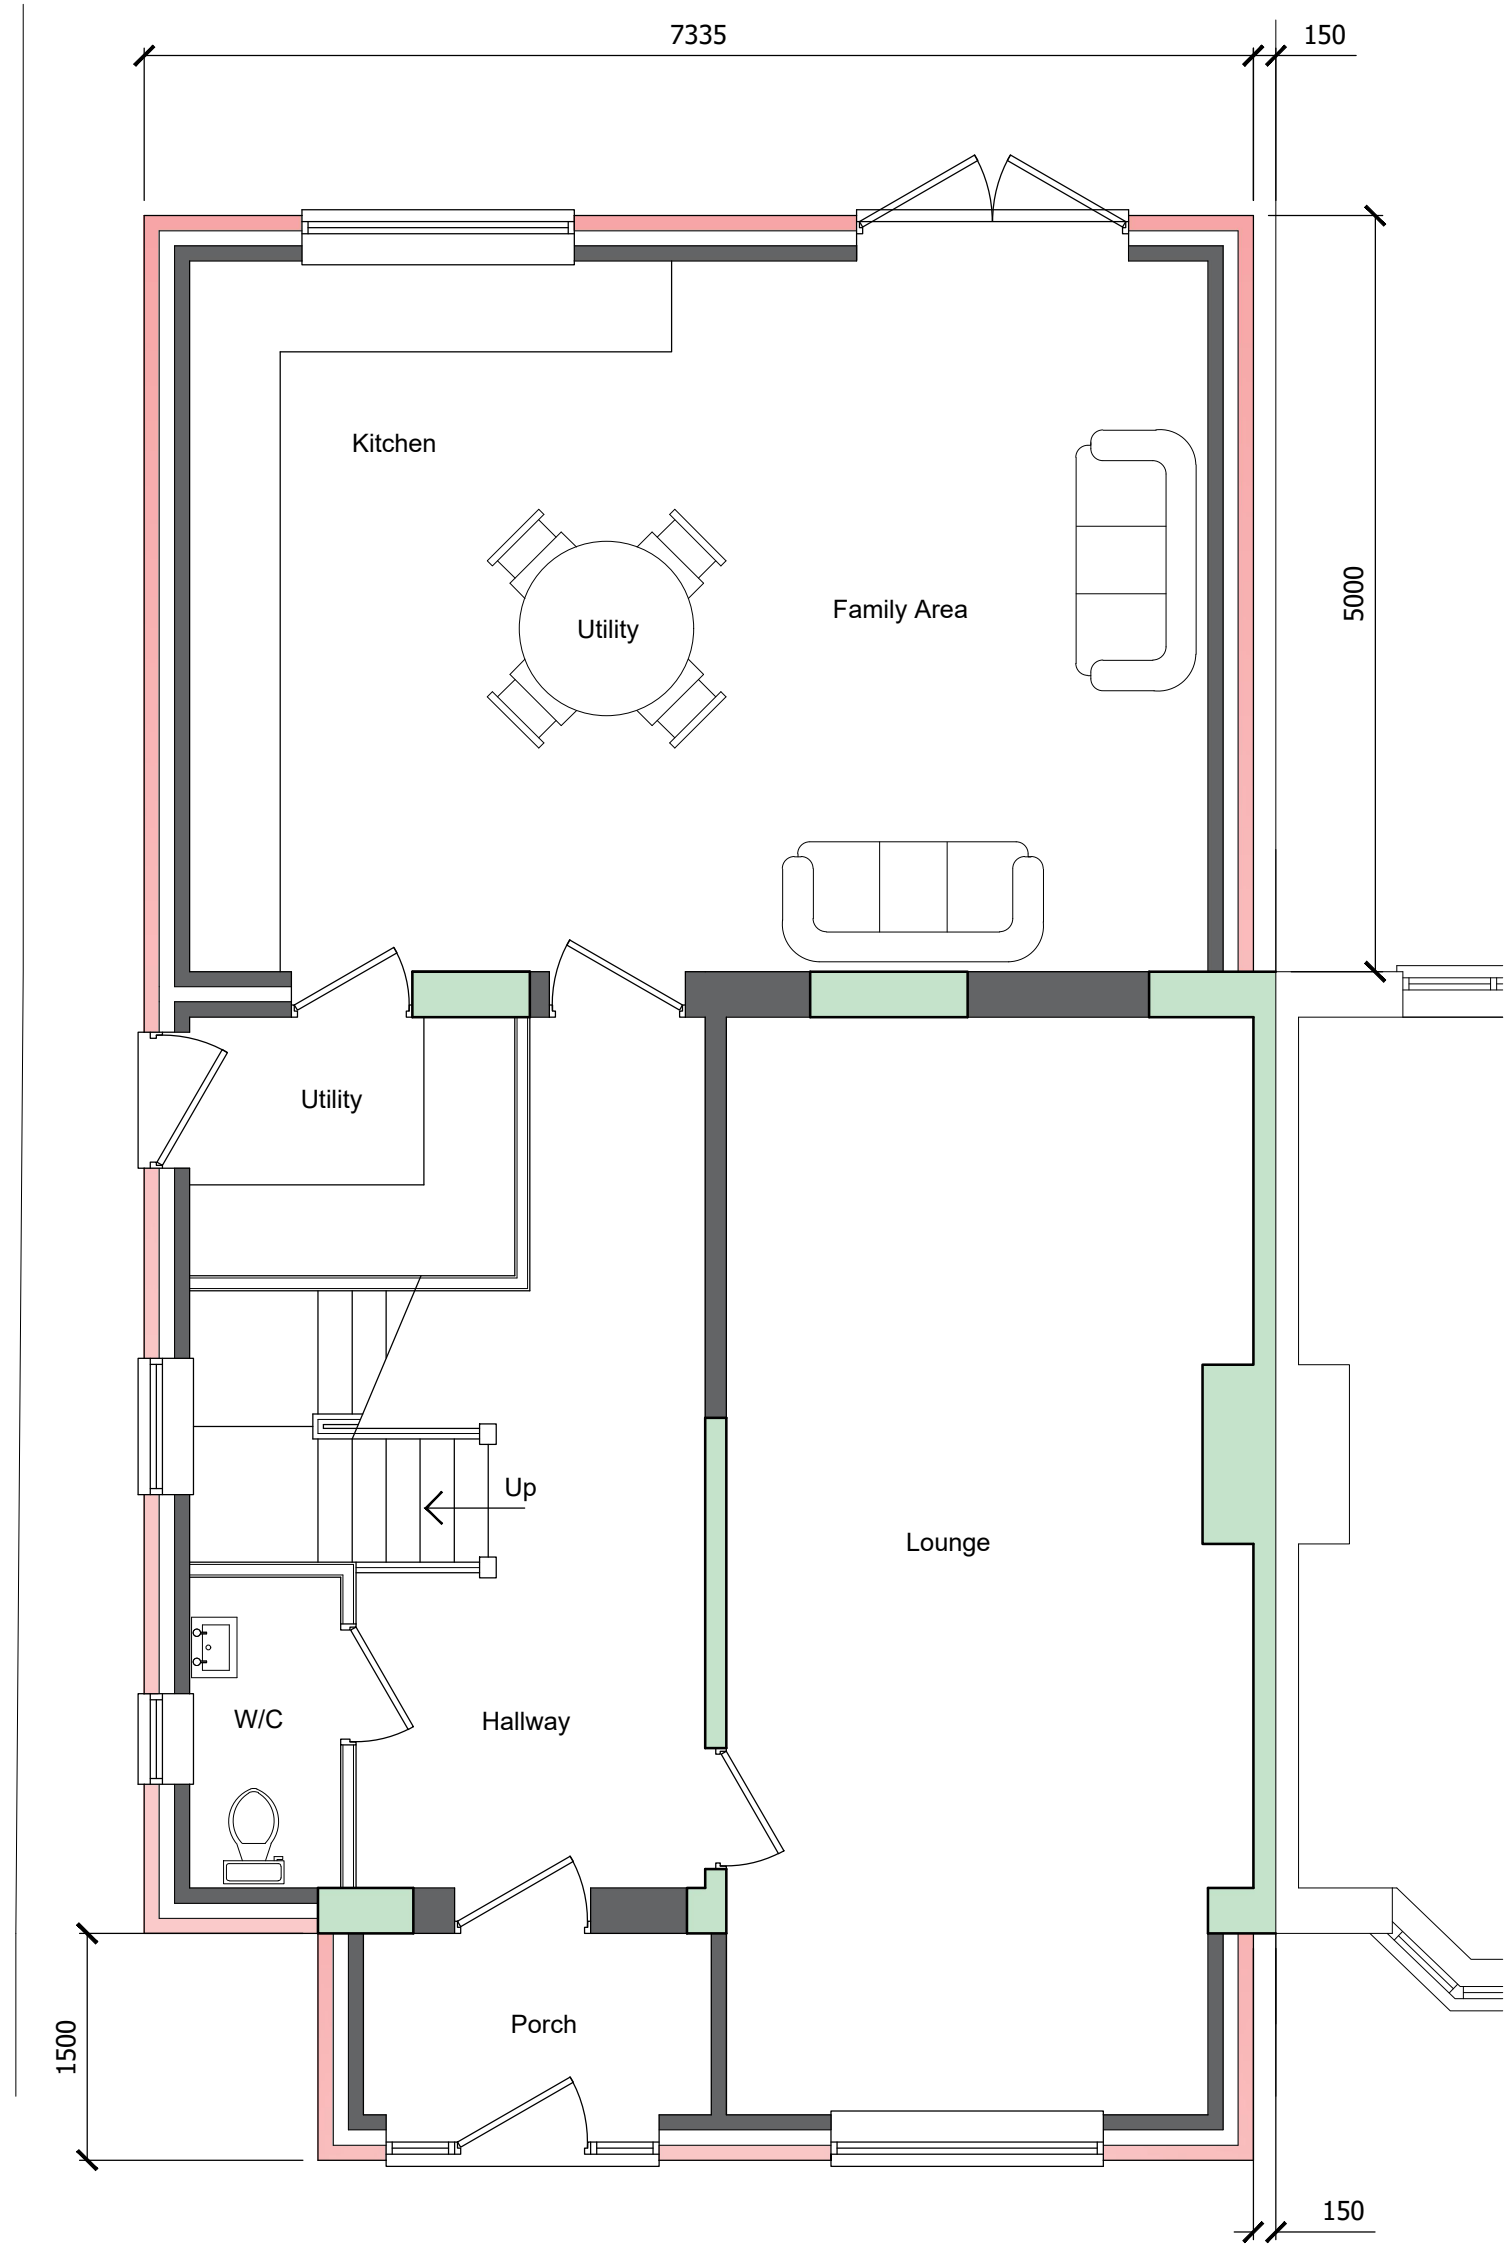


Proposed Ground Floor Plan
Scale 1 : 50

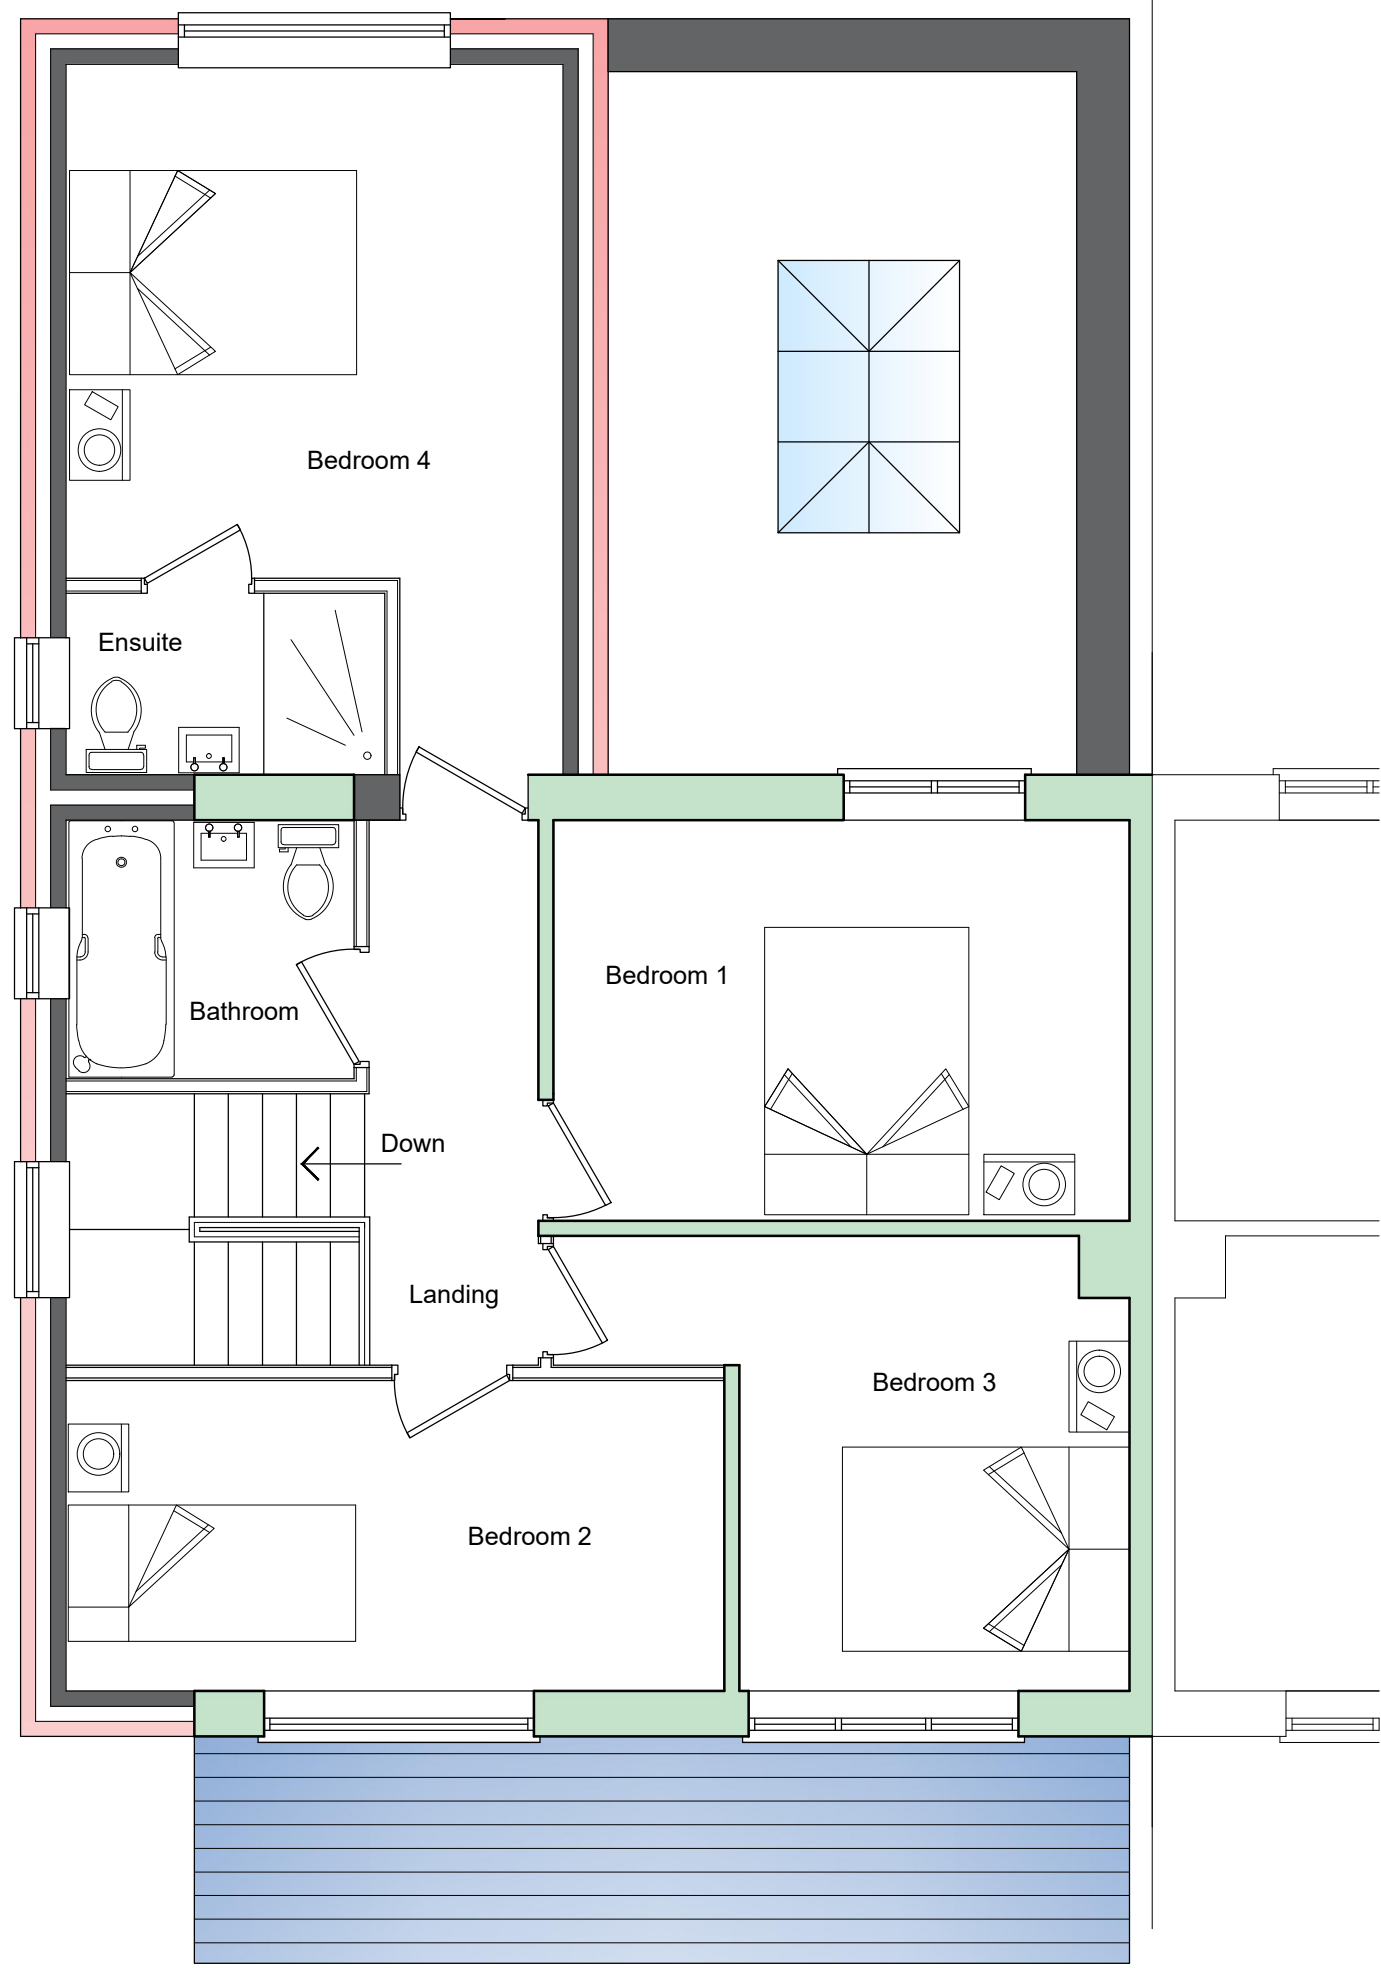




Proposed First Floor Plan
Scale 1 : 50

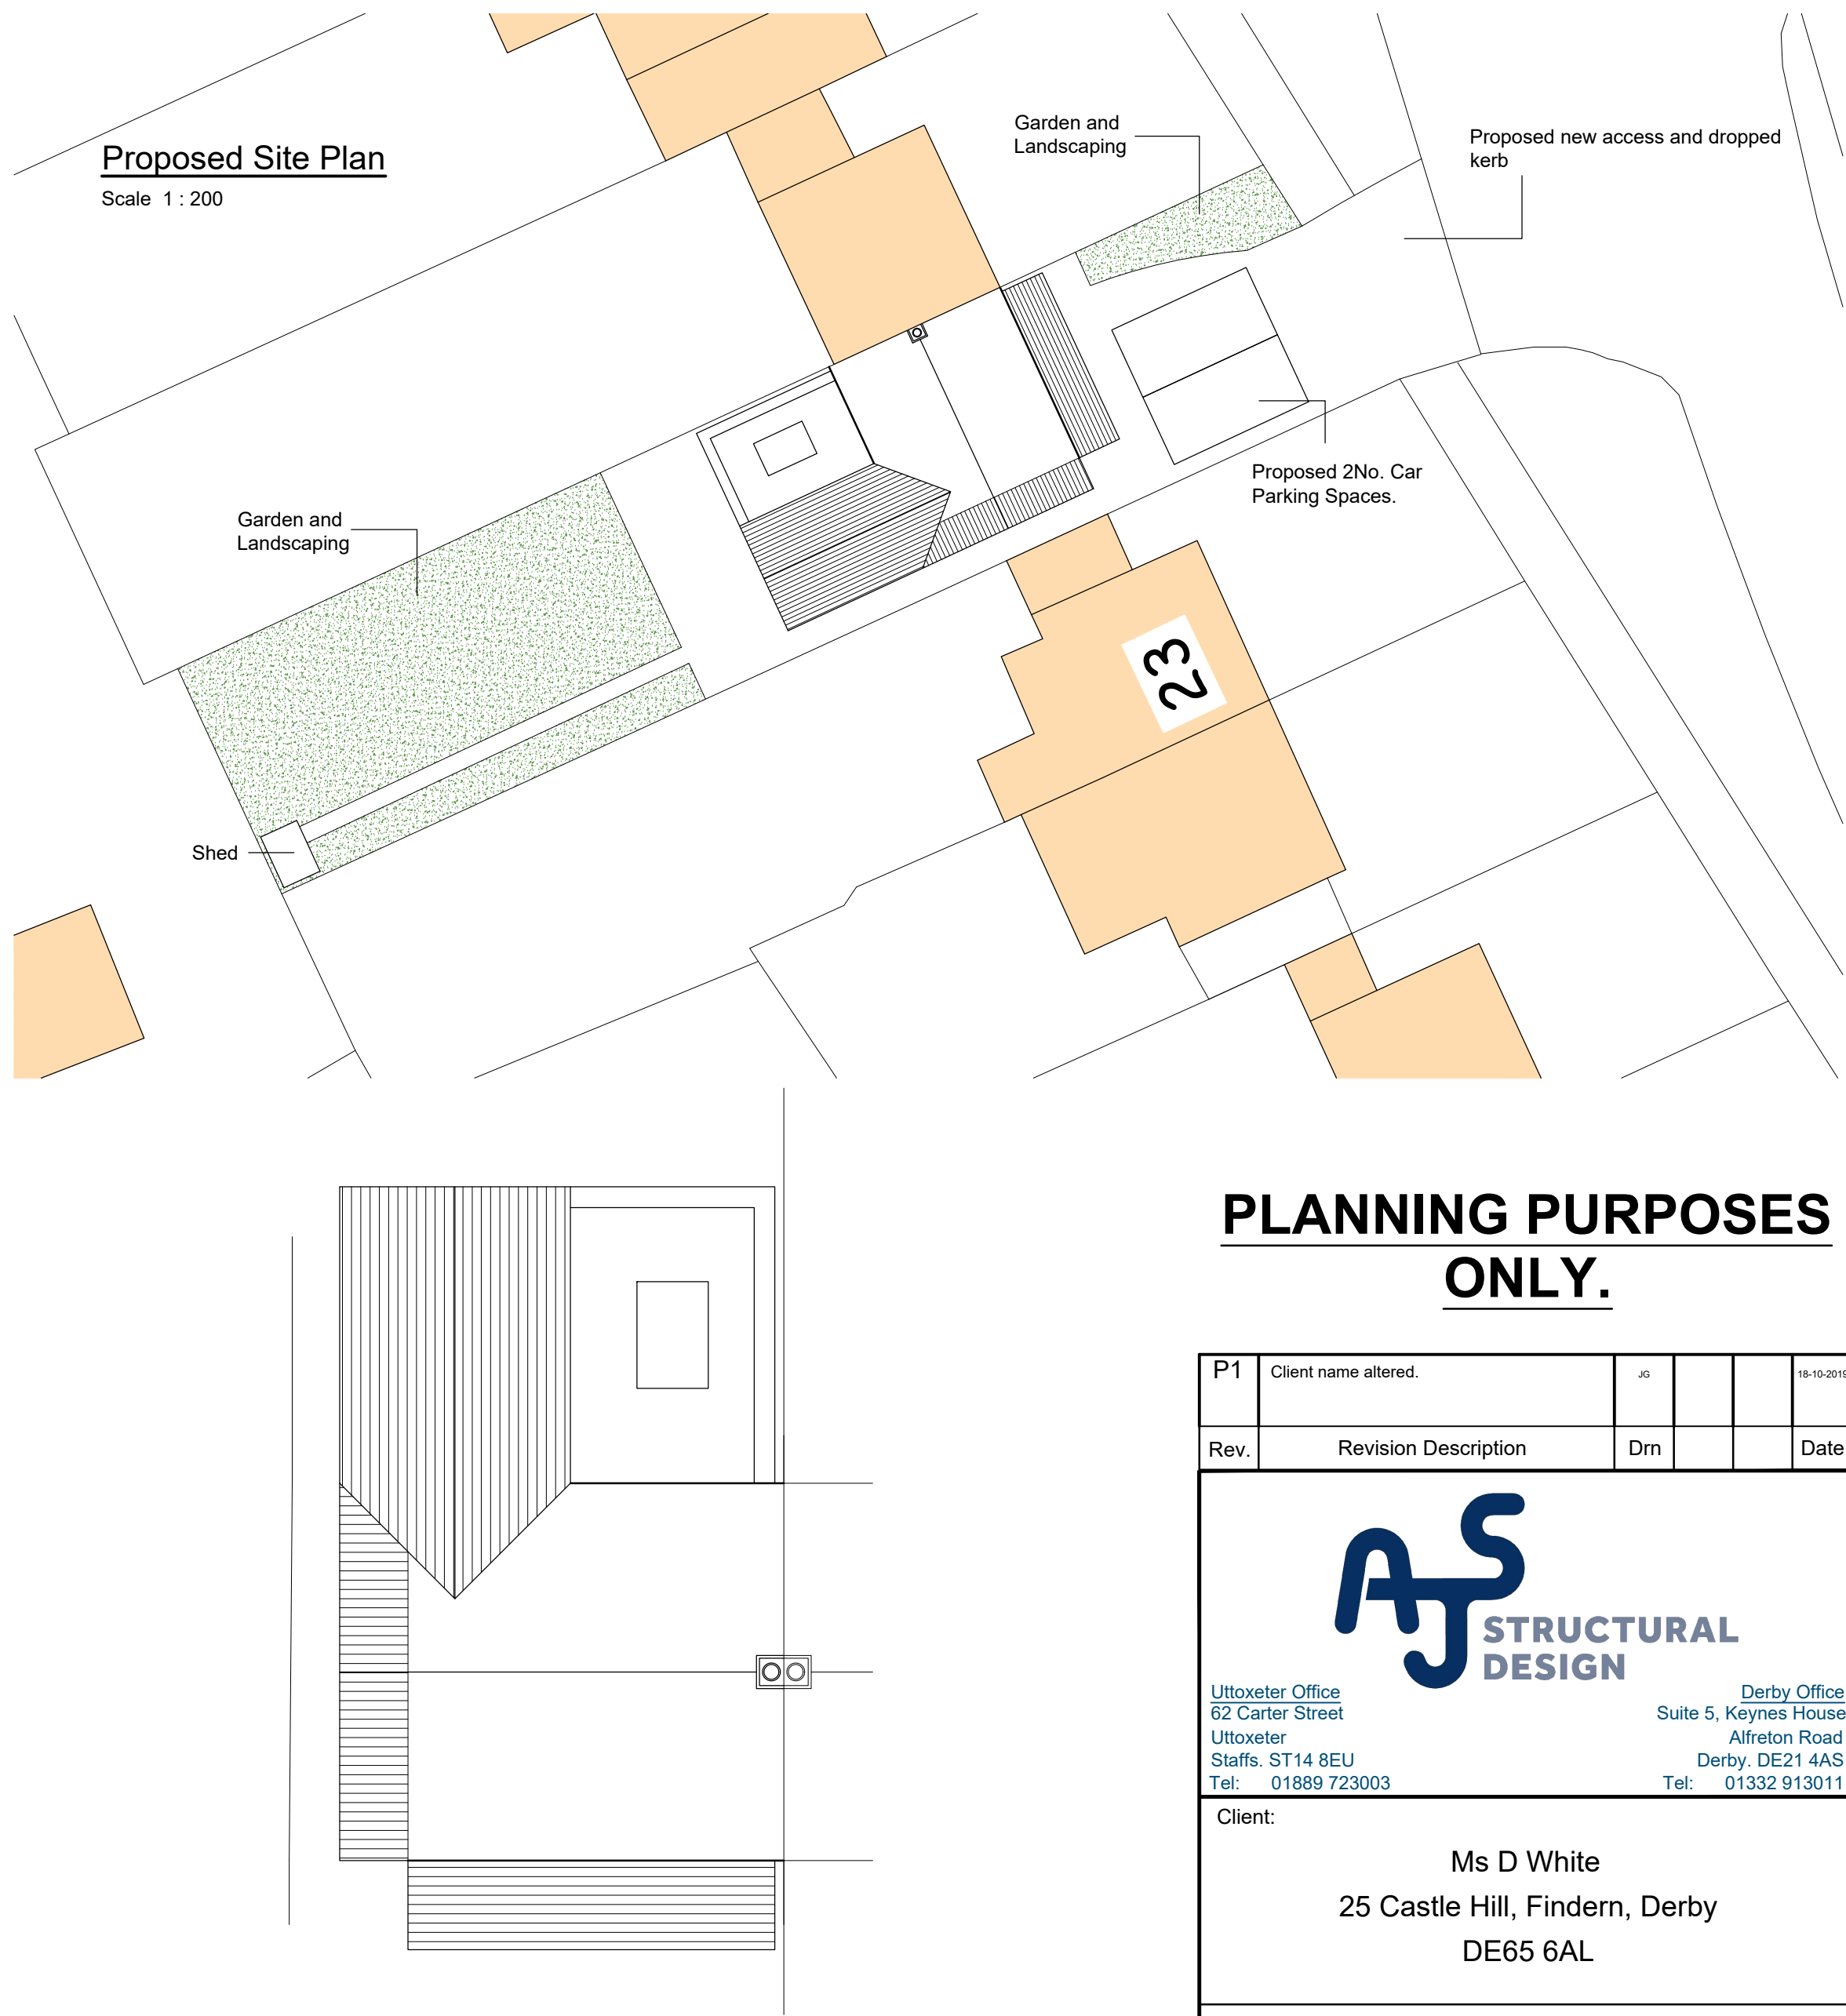

Proposed Site Plan
Scale 1 : 200

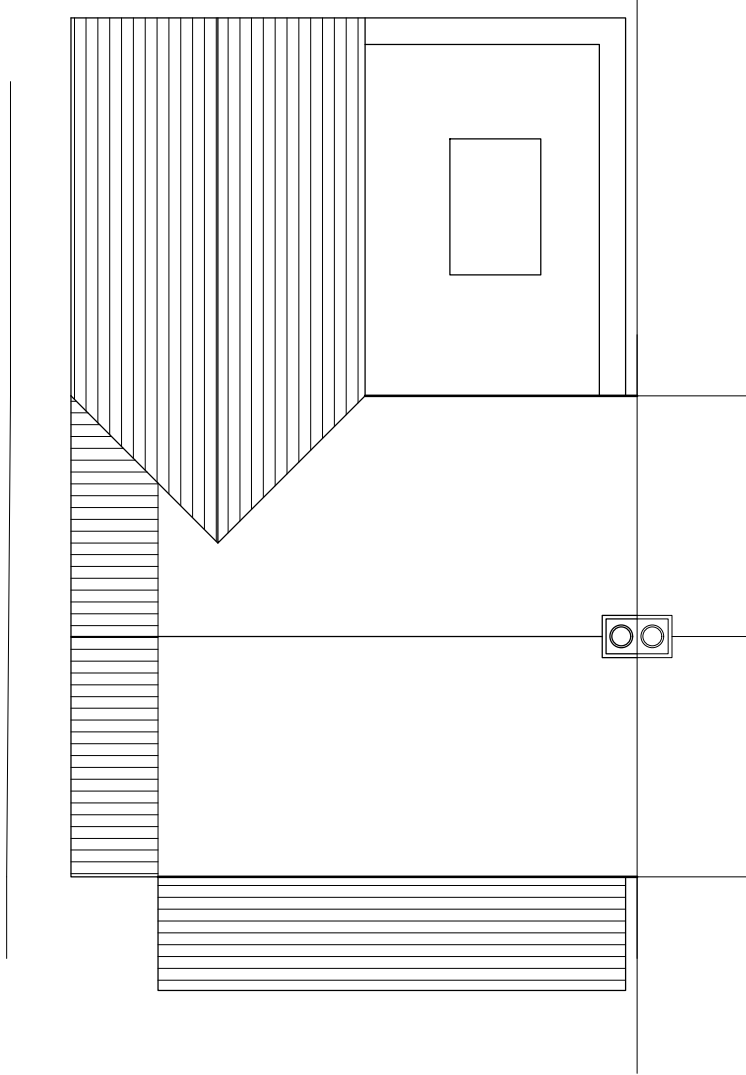

Proposed Roof Plan
Scale 1 : 100

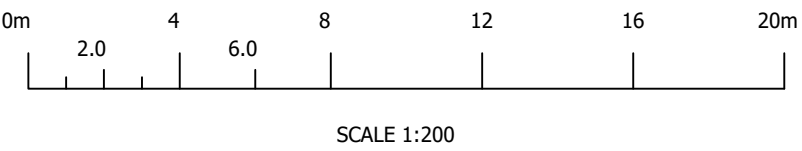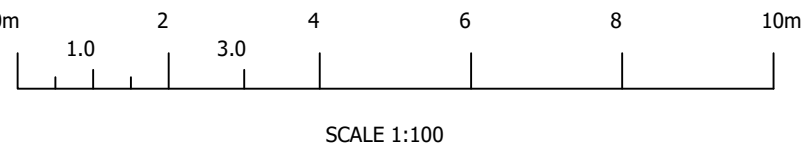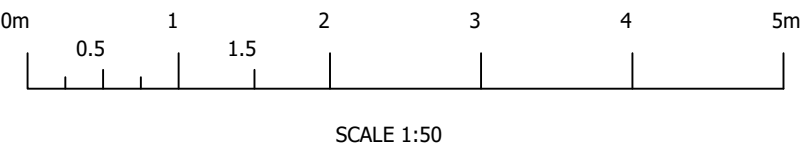

PLANNING PURPOSES ONLY.

P1	Client name altered.	JS			18-10-2019
Rev.	Revision Description	Drm			Date
AJS STRUCTURAL DESIGN Uttoxeter Office 62 Carter Street Uttoxeter Staffs. ST14 8EU Tel: 01889 723003 Derby Office Suite 5, Keynes House Alfreton Road Derby, DE21 4AS Tel: 01332 913011					
Client: Ms D White 25 Castle Hill, Findern, Derby DE65 6AL					
Title: Proposed Extensions and Alterations: Proposed Floor Plans, Elevations, Roof Plan and Proposed Site Plan					
Drawn by: AjS		Date: February 2019		Index No.:	
Scales: As Shown Paper Size A1					
Drawing No: C1608 - 002					Revision P1