




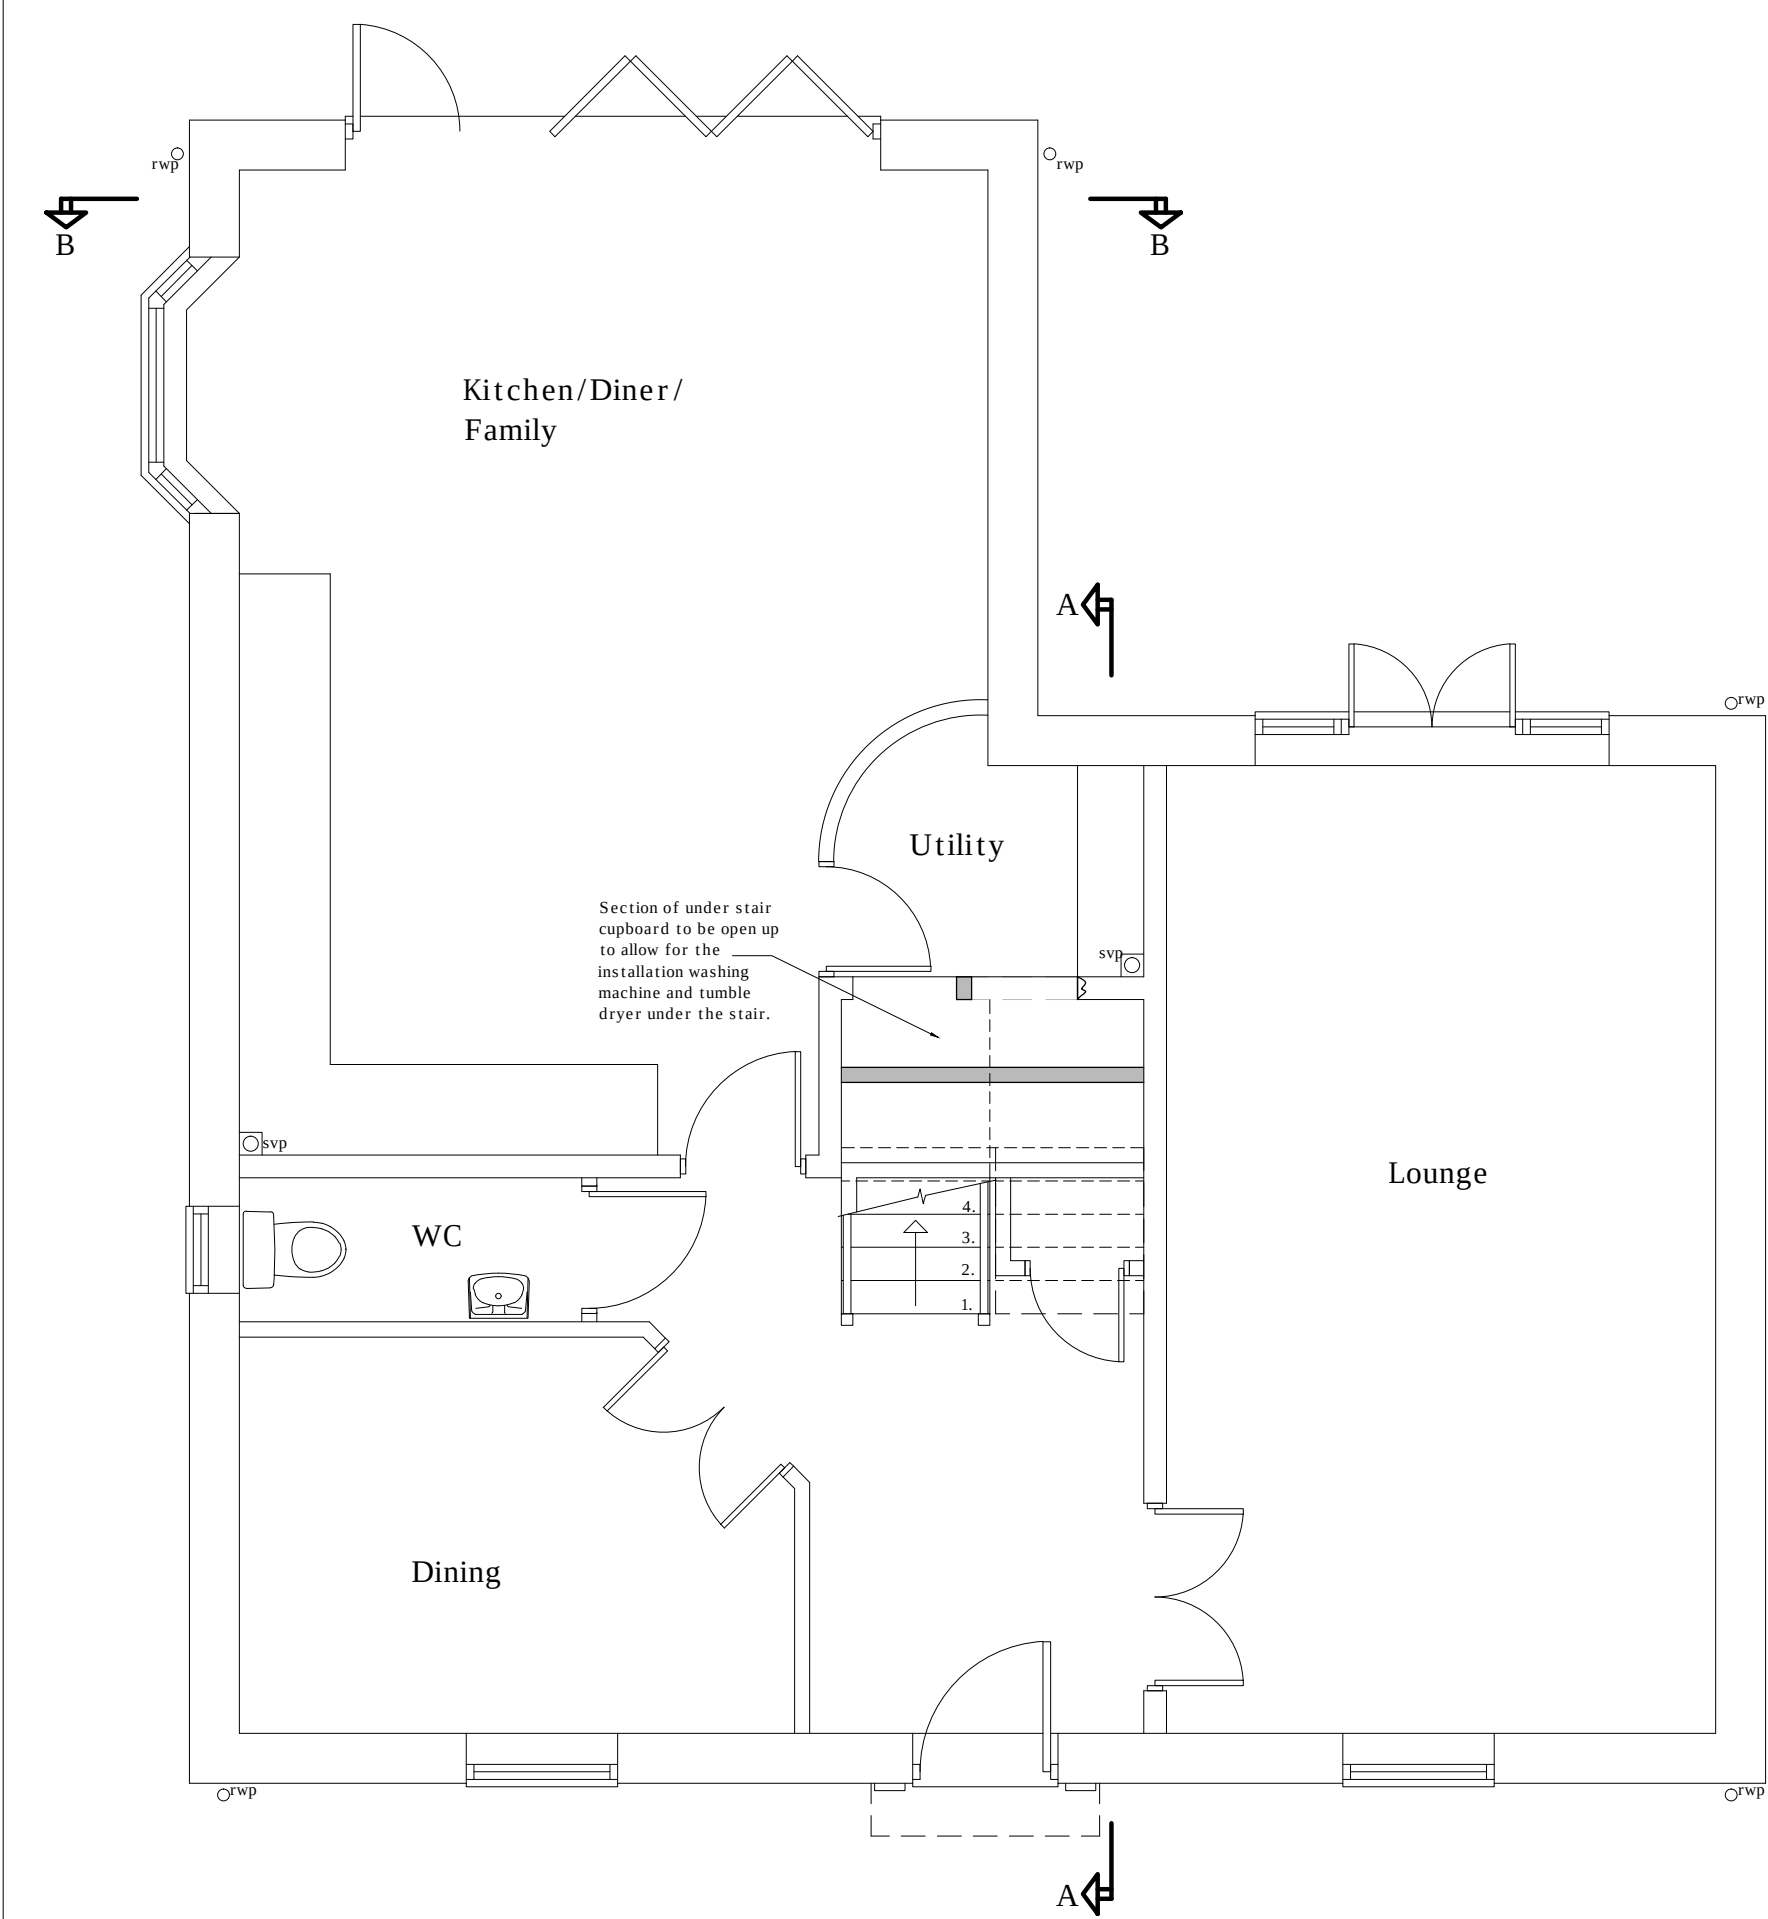

Proposed Ground floor plan
Scale 1: 50

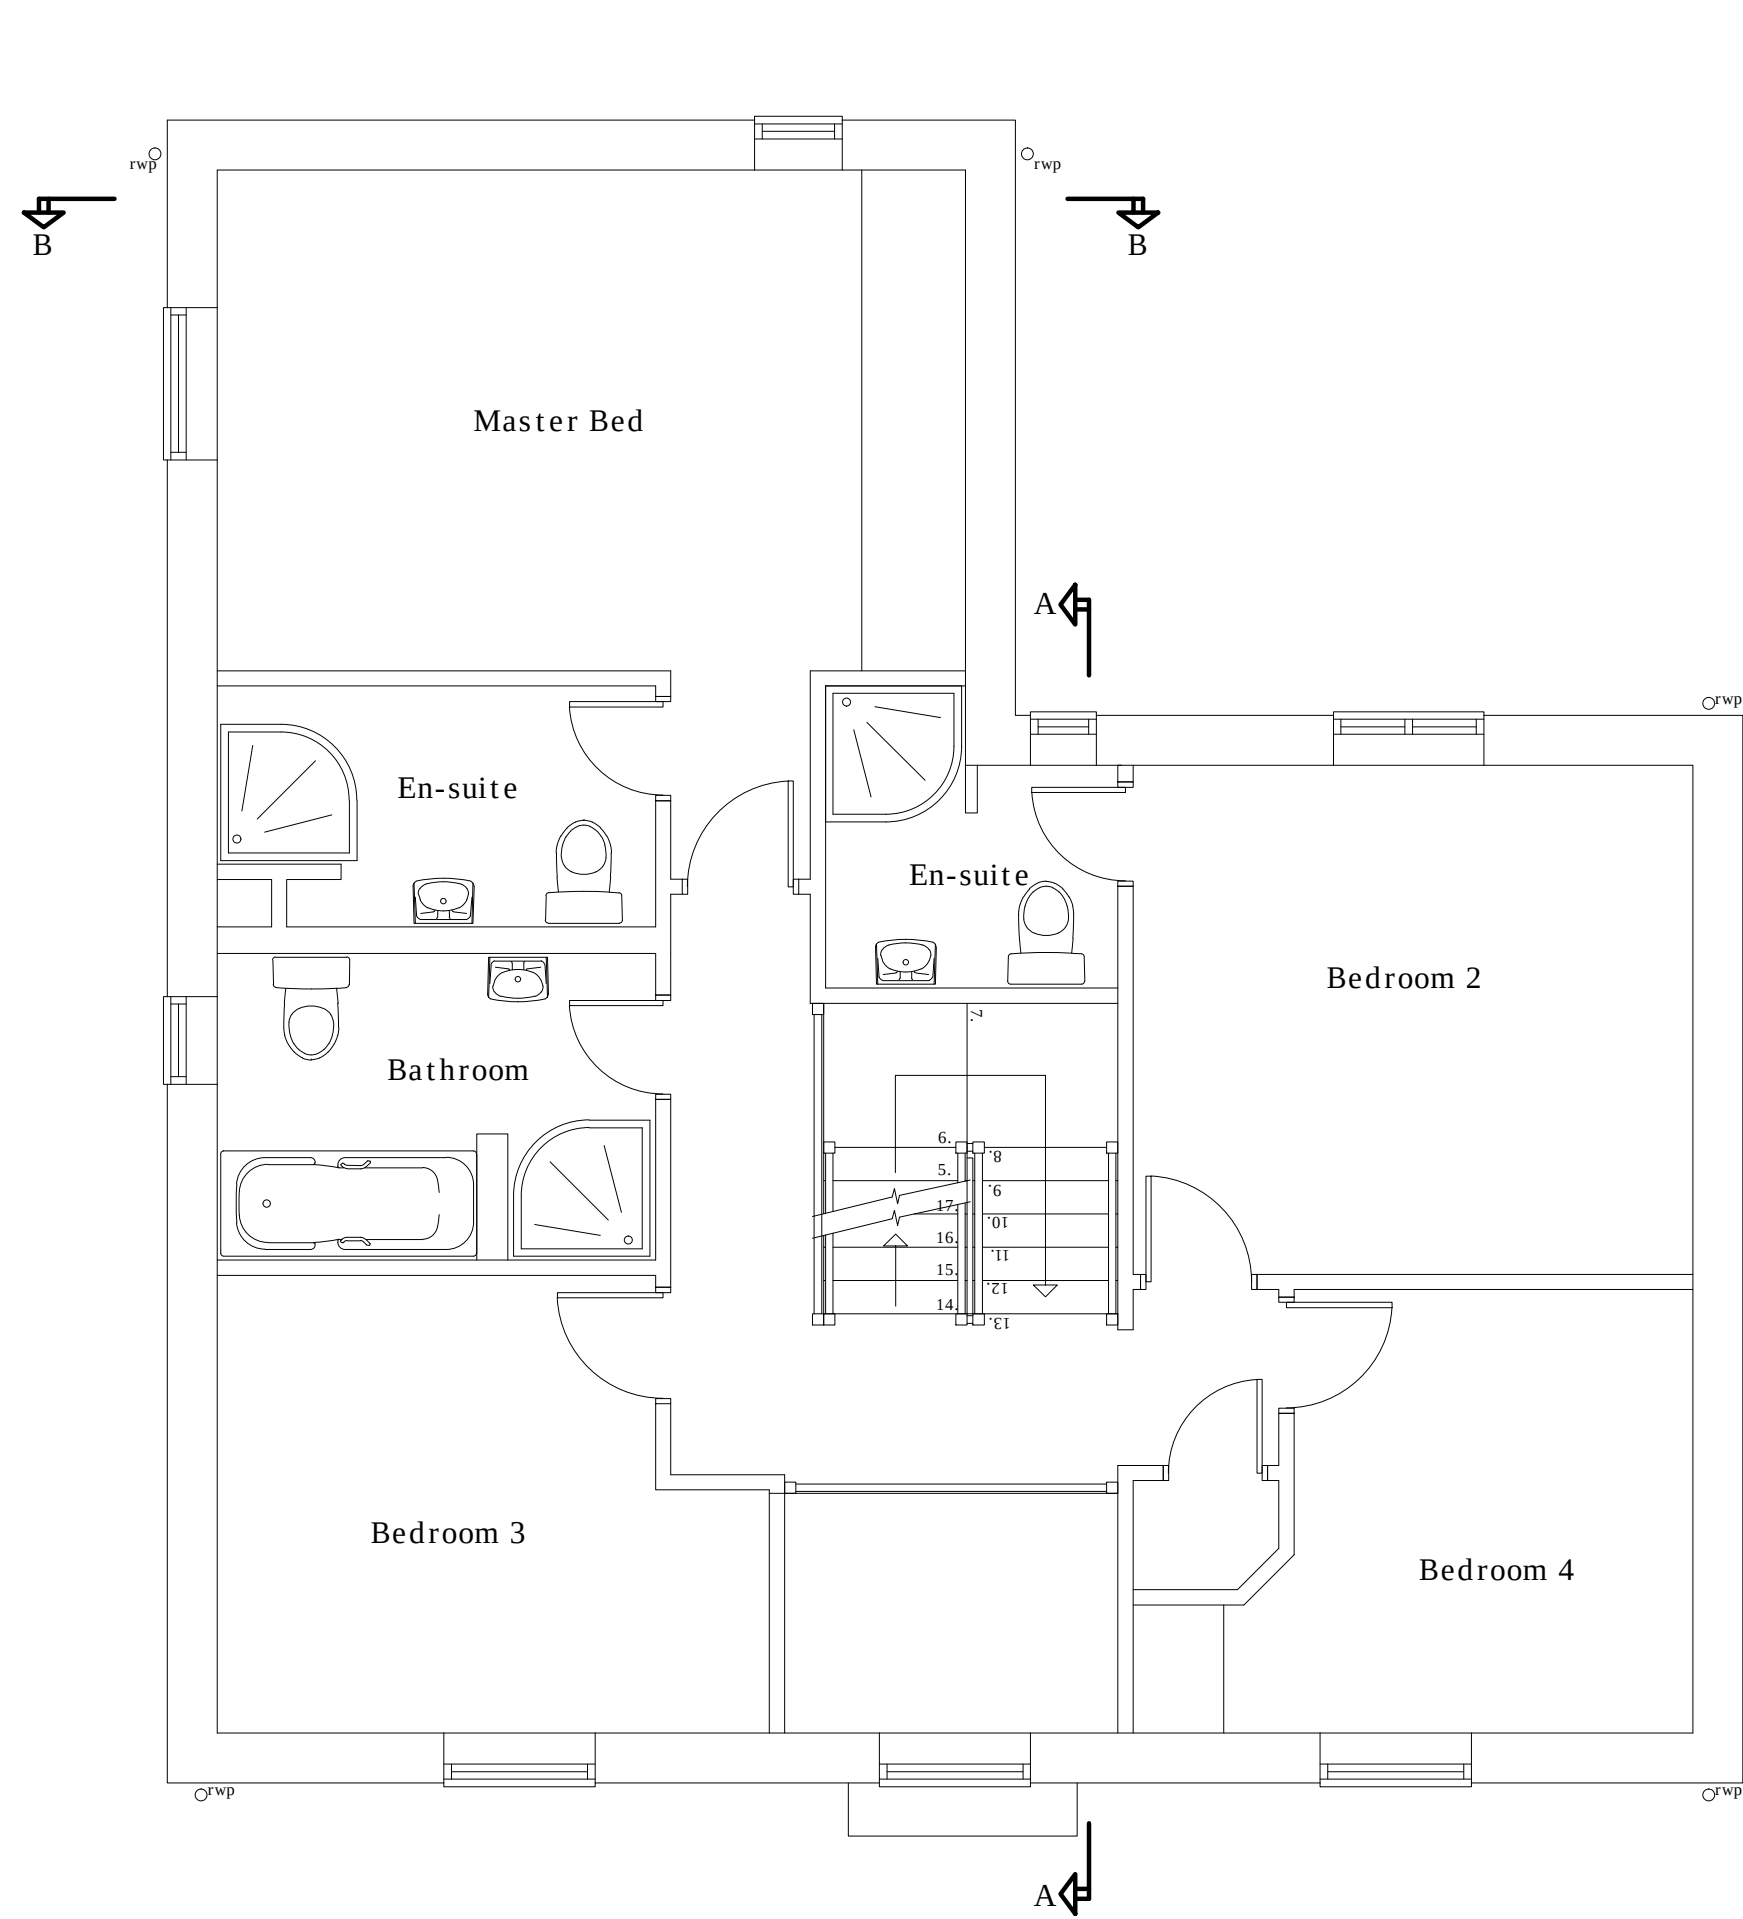

Proposed First floor plan
Scale 1: 50

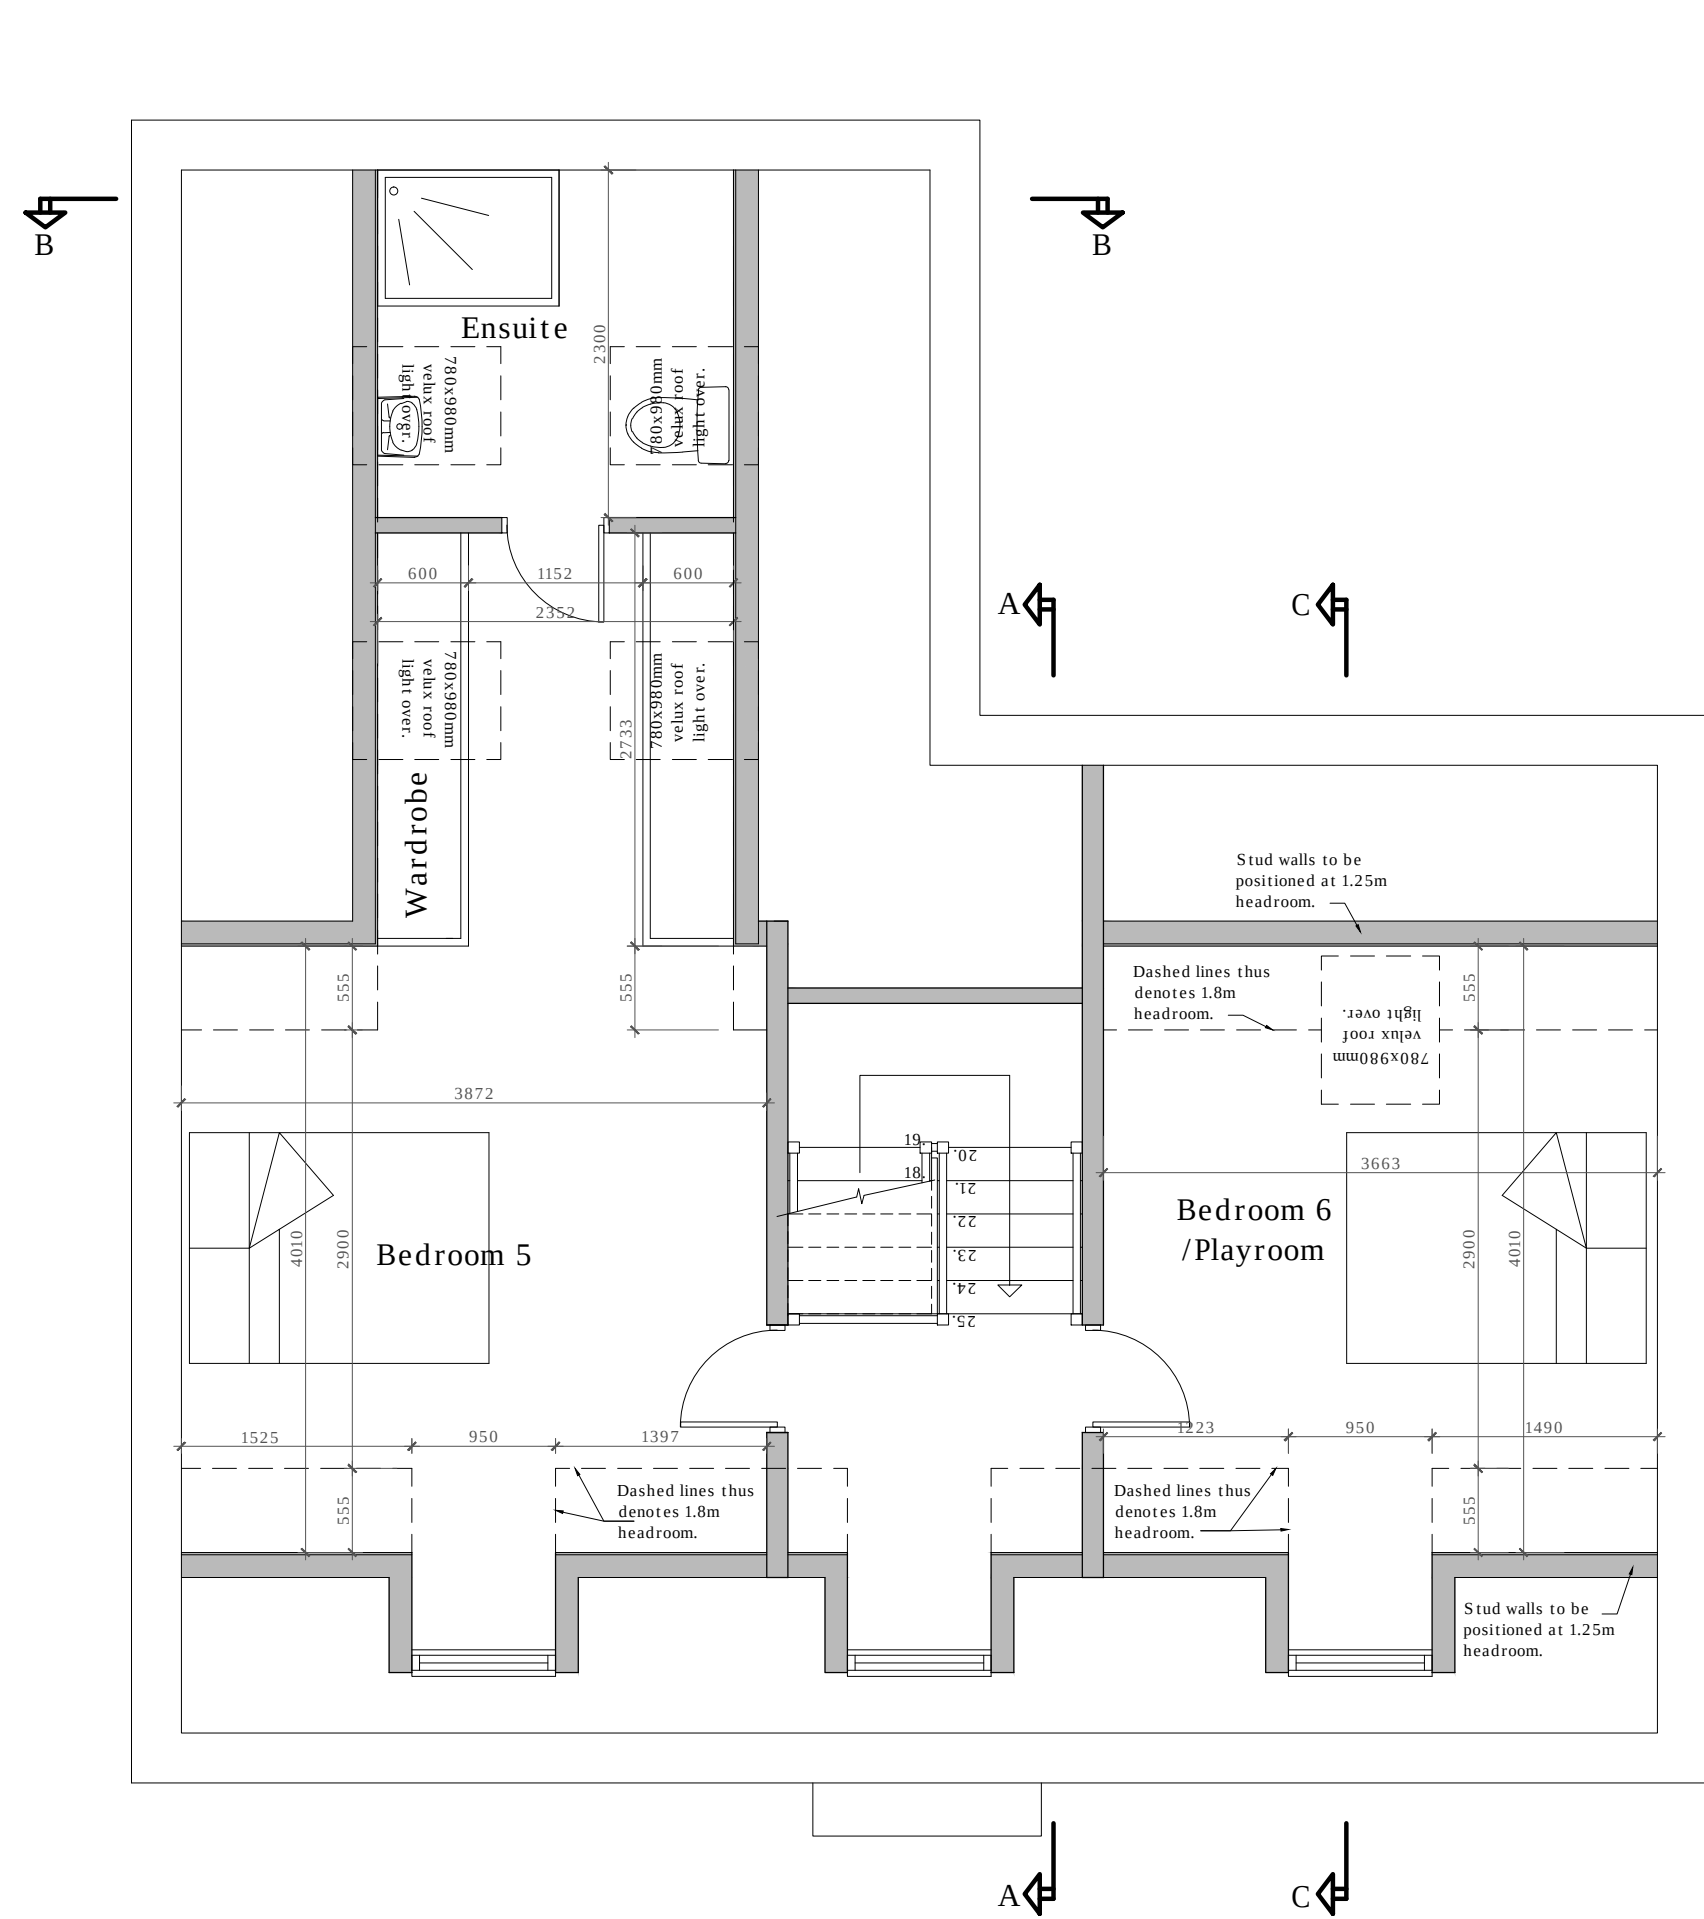

Proposed Loft floor plan
Scale 1: 50



Proposed Front Elevation
Scale 1: 100




Proposed Side Elevation
Scale 1: 100



Proposed Rear Elevation
Scale 1: 100



Proposed Side Elevation
Scale 1: 100

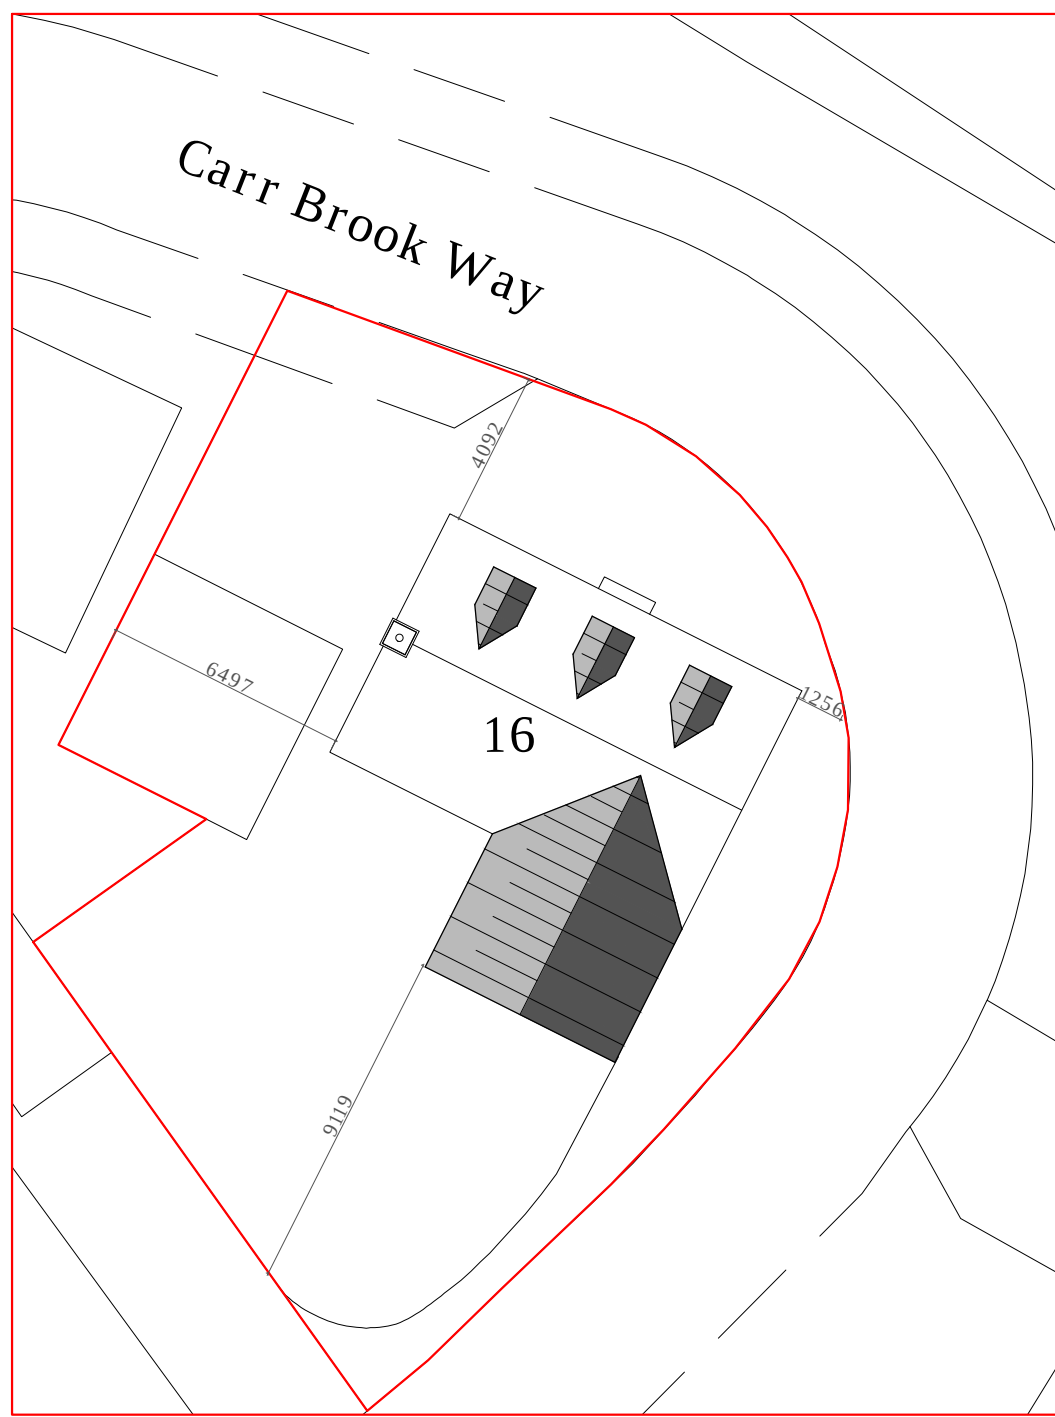

Proposed Site Block Plan
Scale 1: 200

DO NOT SCALE:
From this drawing all dimensions are in millimetres unless otherwise stated any discrepancies are to be reported to Lacey & Owen Architectural Services Ltd.
RELEVANT DRAWINGS:
This drawing is to be read in conjunction with all other relevant drawings and details
DRAWING COPYRIGHT:
This drawing and all other relevant drawings is the property of Lacey & Owen Architectural Services Ltd. and should not be copied or altered in any way without prior consent

PLANNING ISSUE

C	ASP	30/09/19	PLANNING ISSUE
B	MO	21/06/19	REAR ROOF PITCH INCREASED.
A	ASP	18/06/19	CENTRE DORMER ADDED TO LOFT
REV	BY	DATE	DETAILS

PROPOSED	Loft Conversion
LOCATION	16 Carrbrook Way Melbourne Derby DE73 8LH
CLIENT	Mr & Mrs Charlton

DRAWING TITLE									
Details as Proposed Option A									
DRAWN BY		DATE			DWG.No			REV	
MO		May 2019			KJ 2713/02			C	
SCALES									
@ A1				1:50	1:100	1:200			