




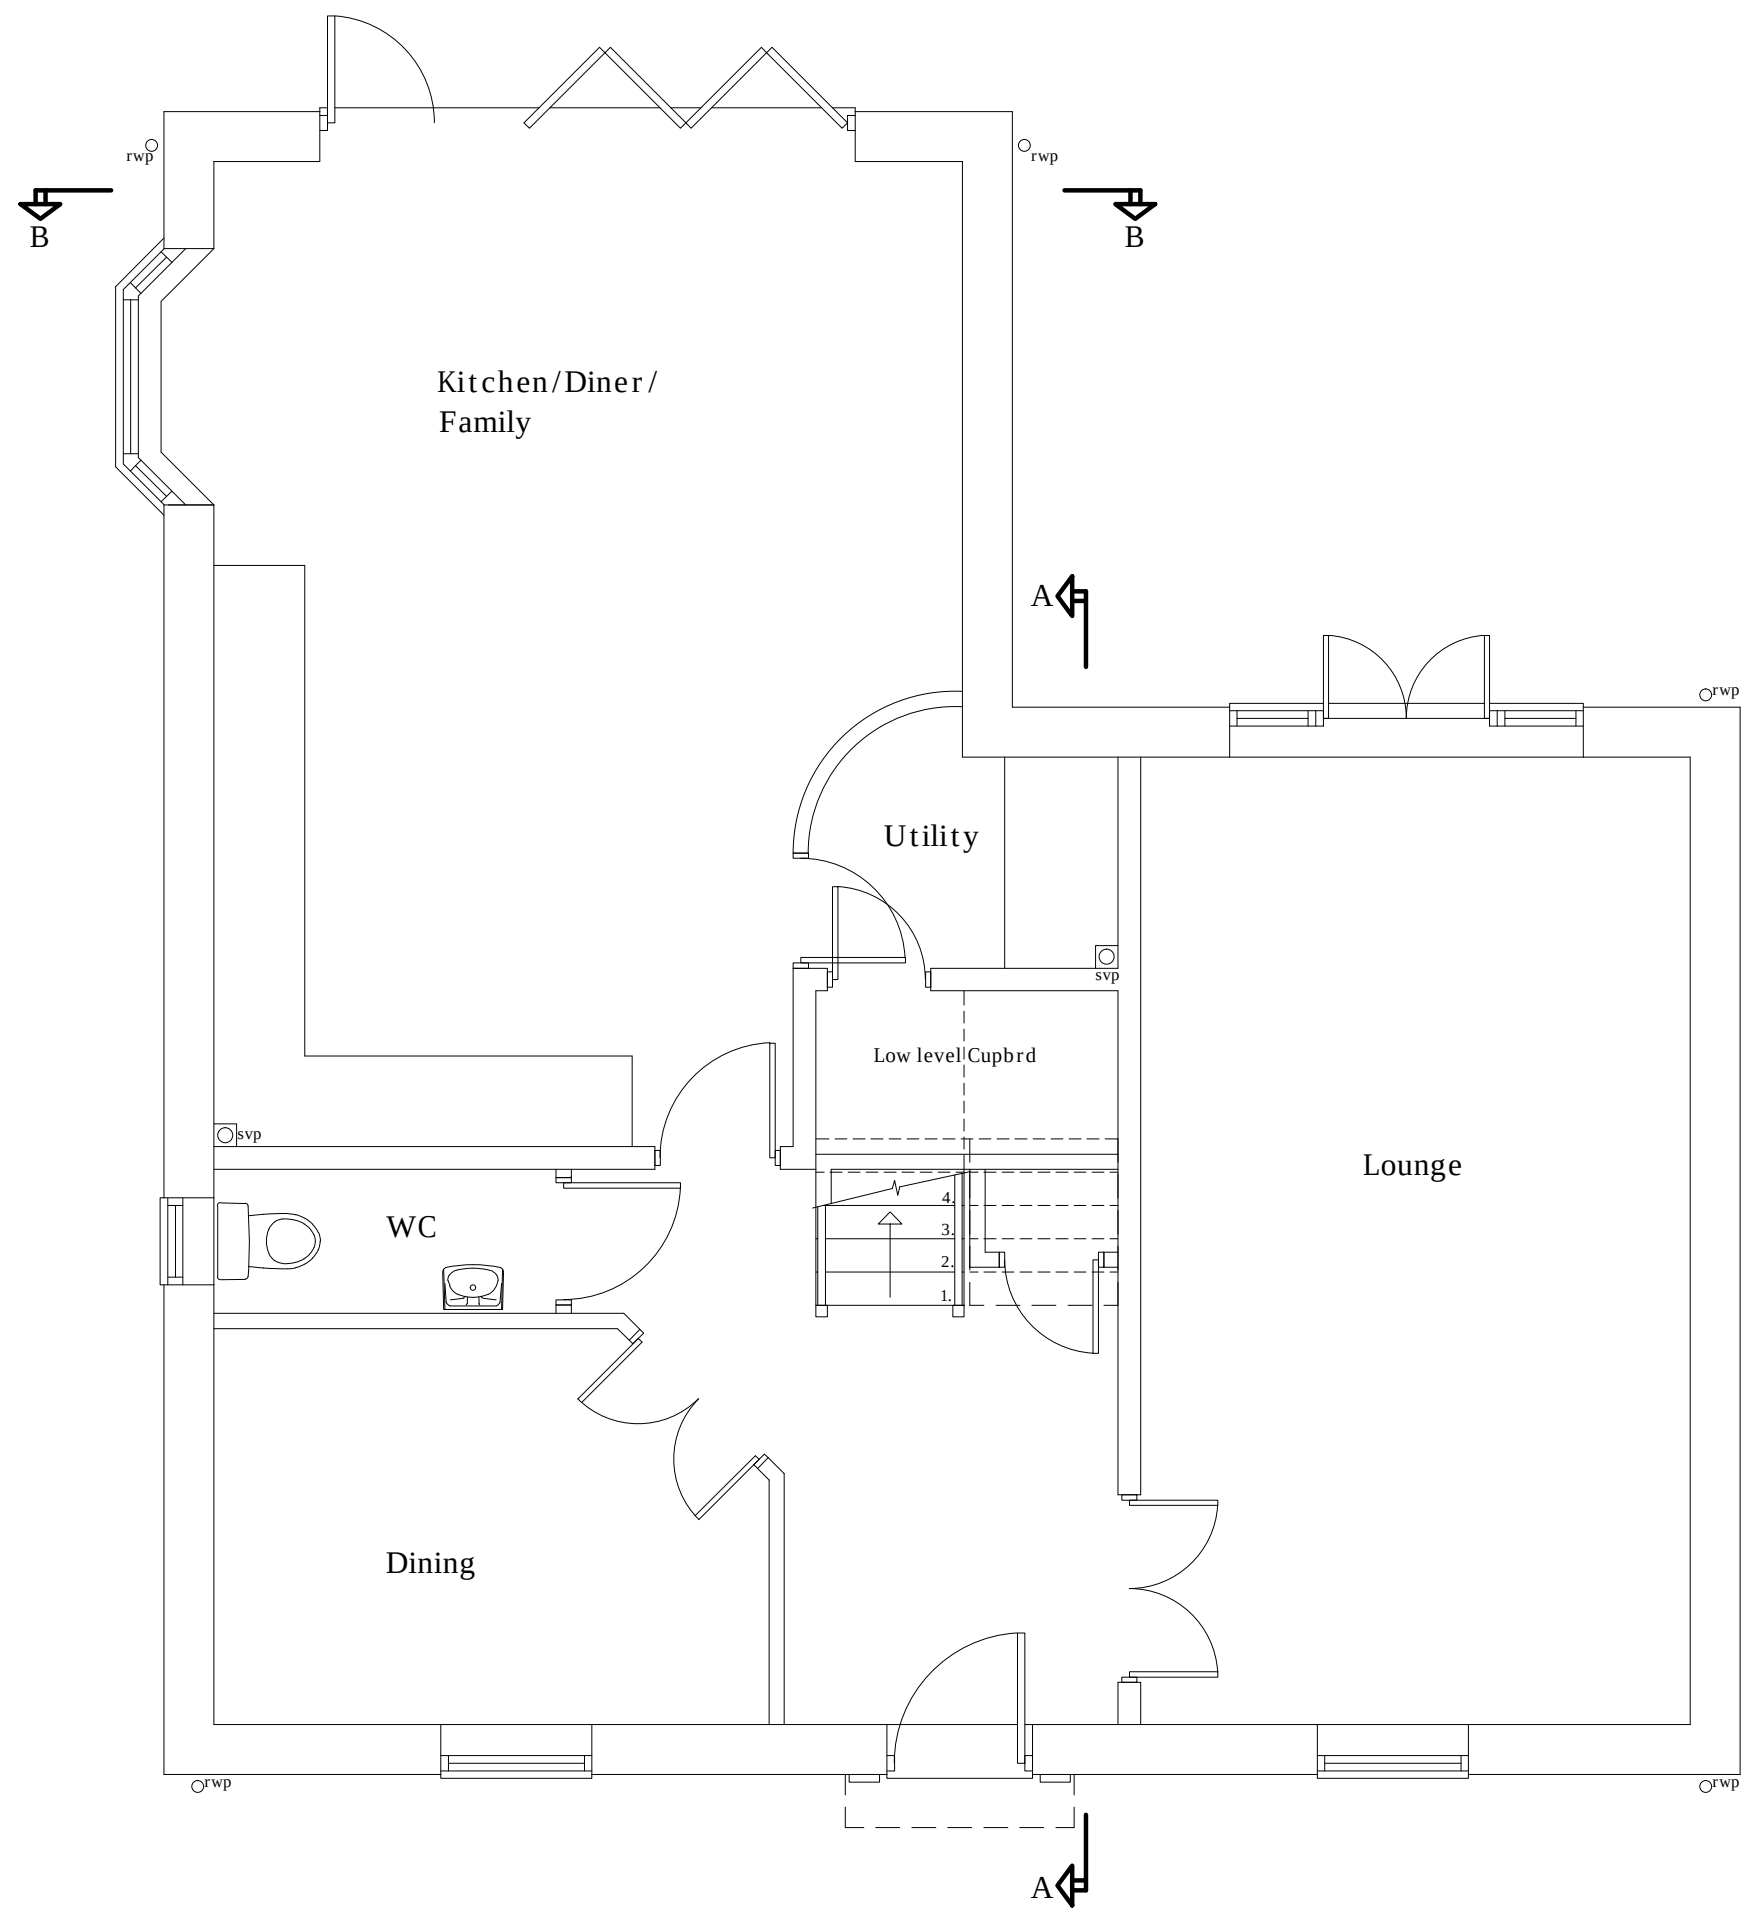

Existing Ground floor plan
Scale 1: 50

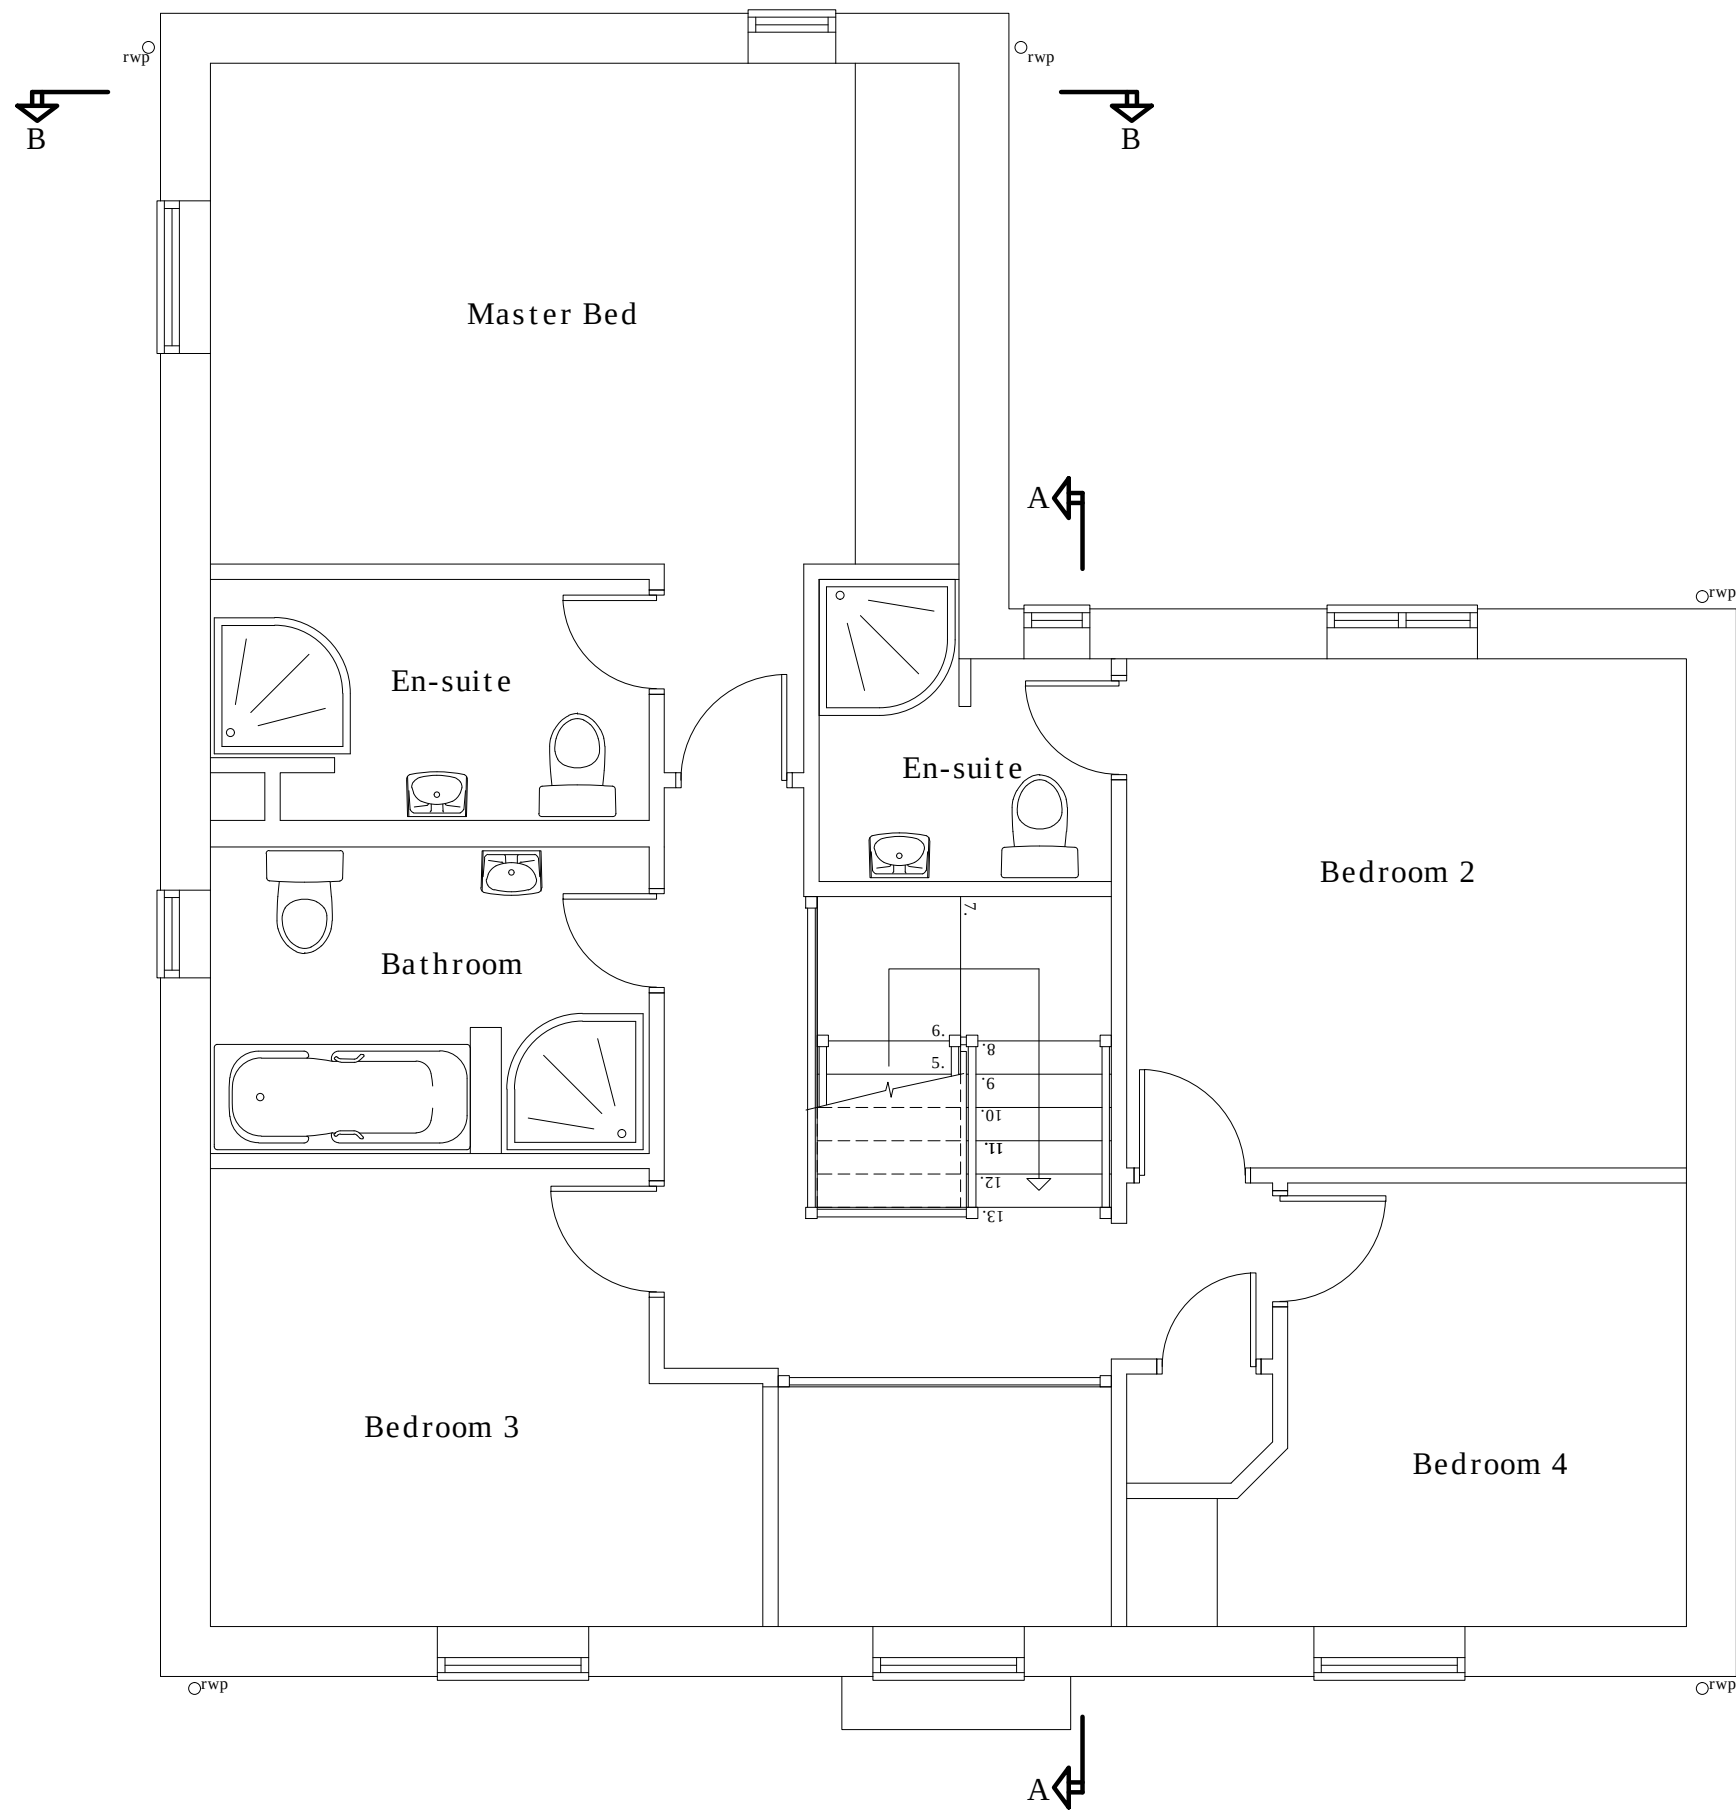


Existing First floor plan
Scale 1: 50

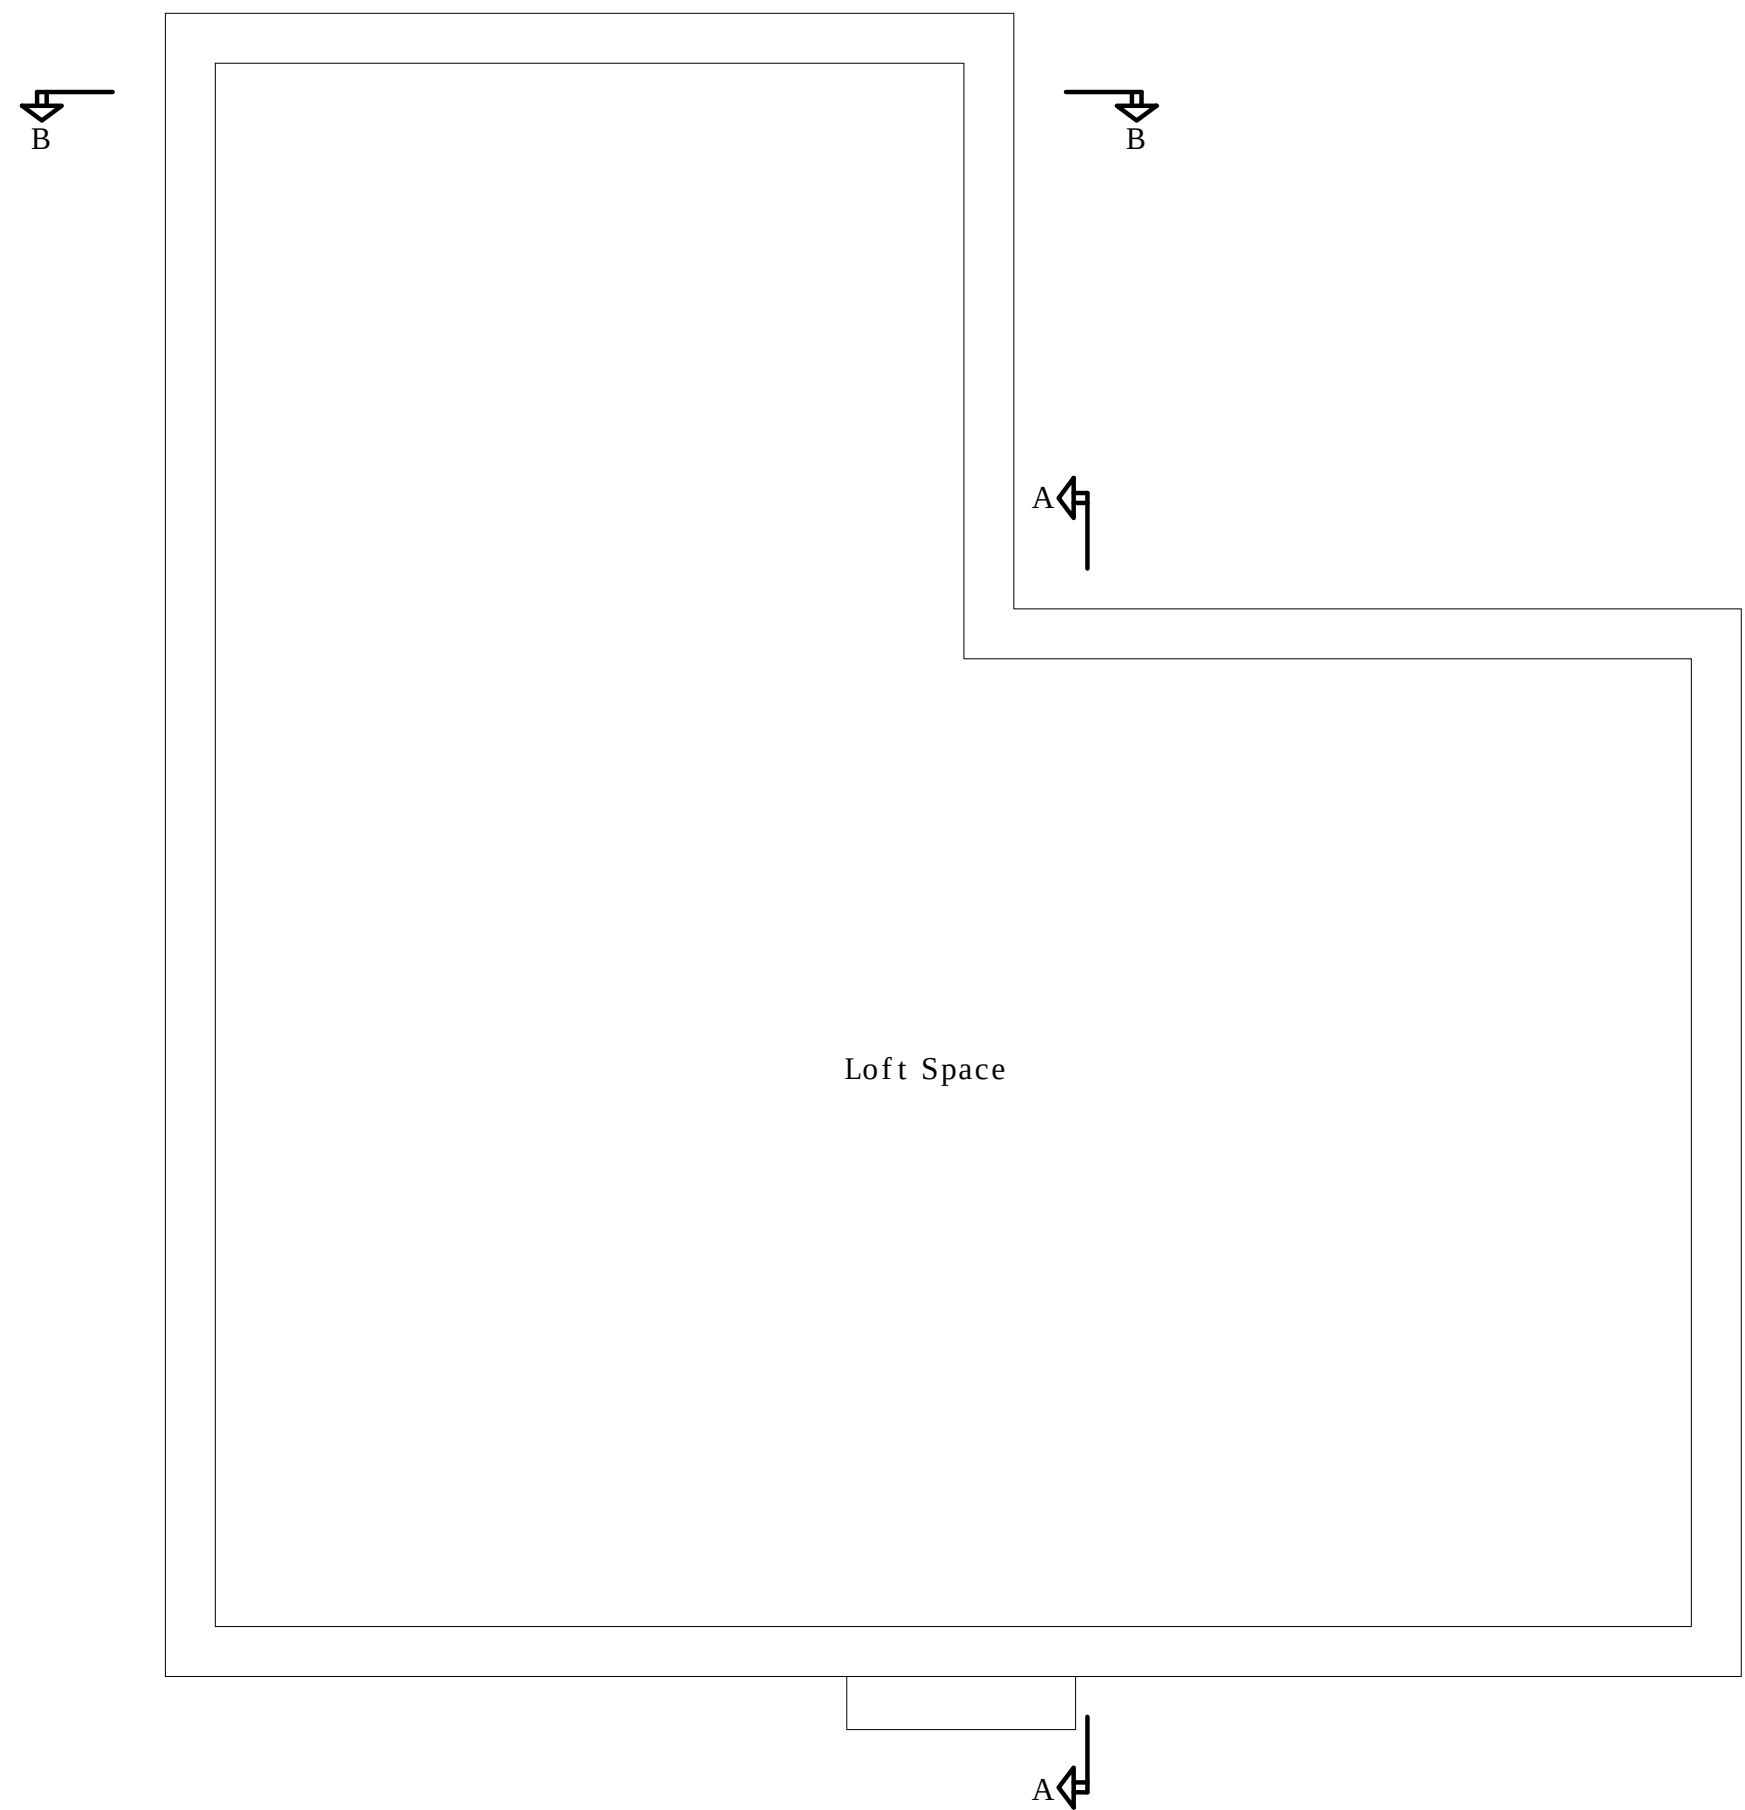

Existing Loft plan
Scale 1: 50



Existing Front Elevation
Scale 1: 100

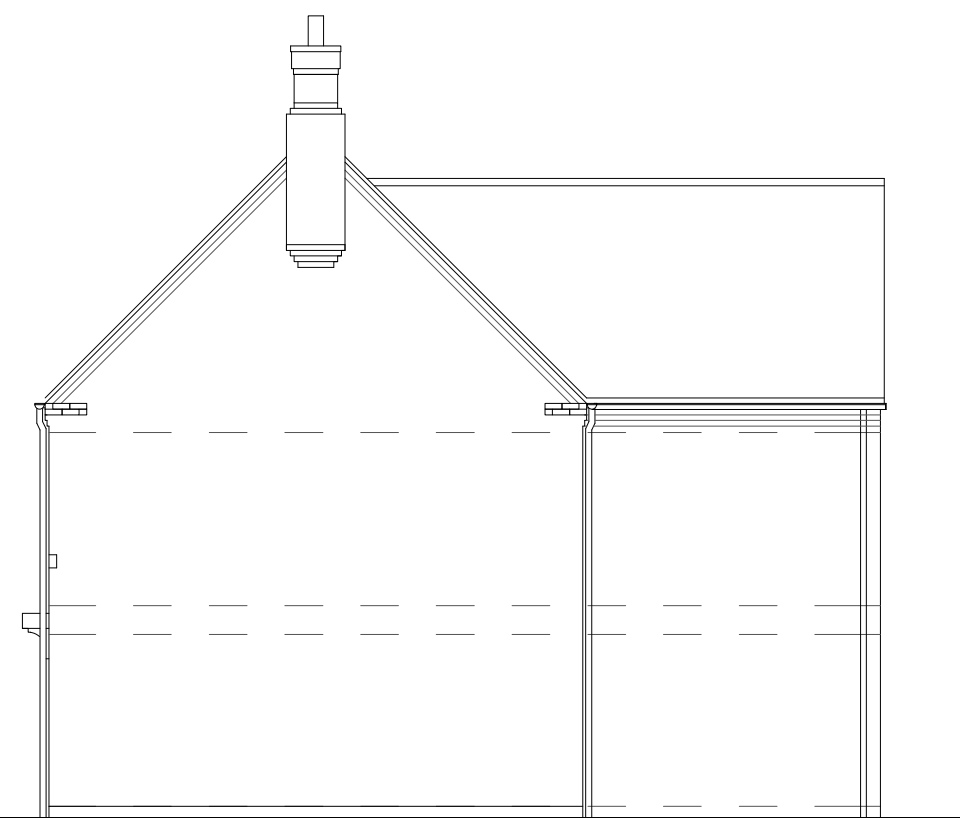


Existing Side Elevation
Scale 1: 100




Existing Rear Elevation
Scale 1: 100



Existing Side Elevation
Scale 1: 100

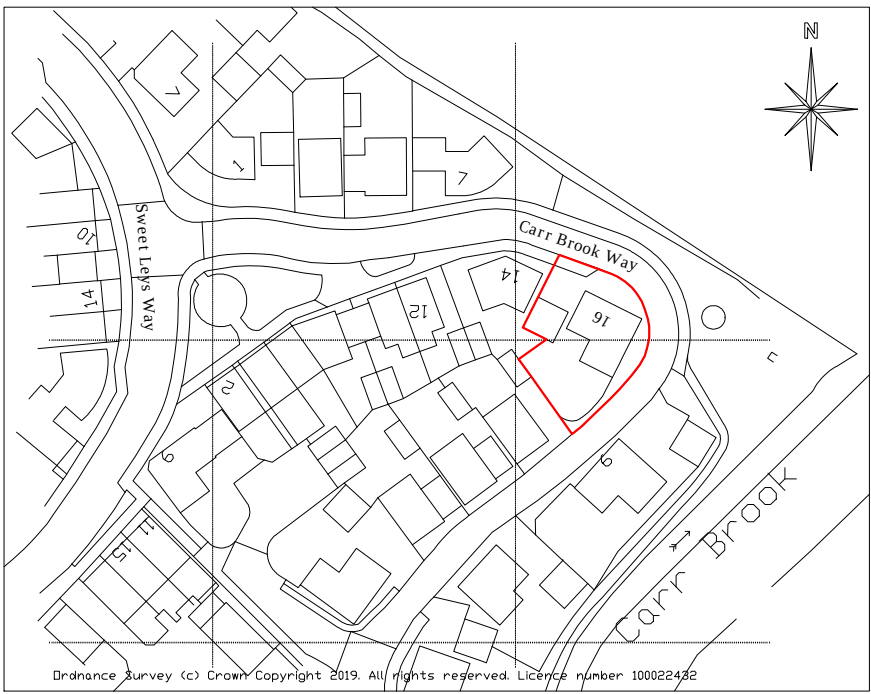

Site Location Plan
Scale 1: 1250

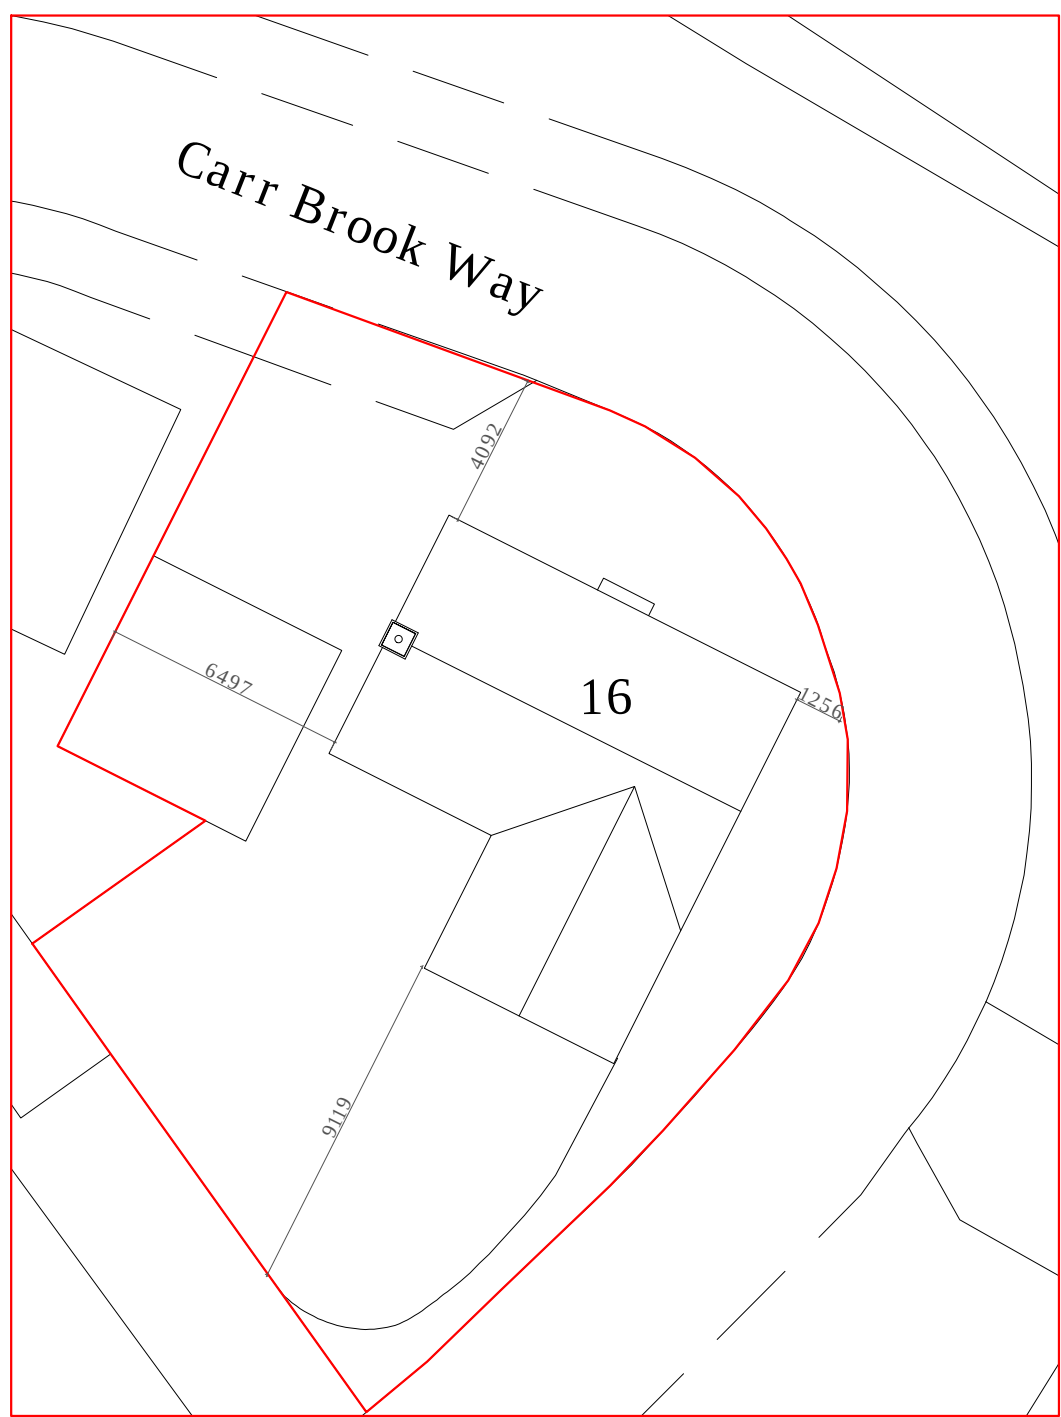

Existing Site Block Plan
Scale 1: 200

DO NOT SCALE:
From this drawing all dimensions are in millimetres unless otherwise stated any discrepancies are to be reported to Lacey & Owen Architectural Services Ltd.
RELEVANT DRAWINGS:
This drawing is to be read in conjunction with all other relevant drawings and details
DRAWING COPYRIGHT:
This drawing and all other relevant drawings is the property of Lacey & Owen Architectural Services Ltd. and should not be copied or altered in any way without prior consent

PLANNING ISSUE

A	ASP	30/09/19	PLANNING ISSUE
REV	BY	DATE	DETAILS

PROPOSED
Loft Conversion

LOCATION
16 Carrbrook Way
Melbourne
Derby
DE73 8LH

CLIENT
Mr & Mrs Charlton

DRAWING TITLE
Details as Existing

DRAWN BY	DATE	DWG. NO	REV
ASP	May 2019	KJ2713/01	-
SCALES	@ A1	1:50	1:100
		1:200	1:1250



T: 0115 944 5138
E: enquiry@laceyandowen.co.uk
www.laceyandowen.co.uk
Autocad License number, 610-00037122 © 1997