




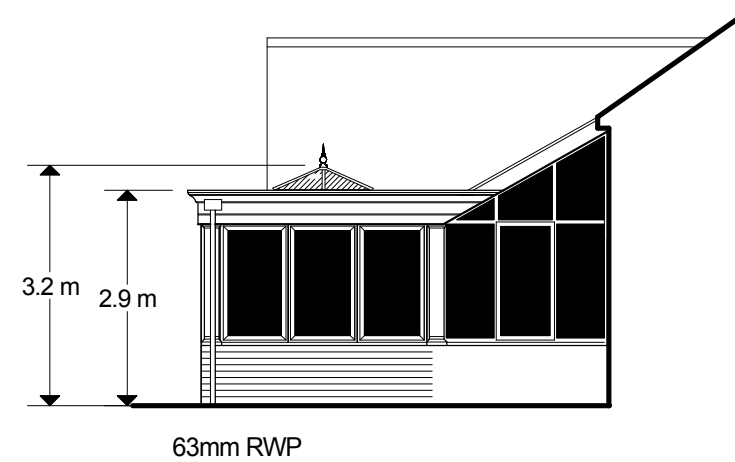


PROPOSED EAST ELEVATION

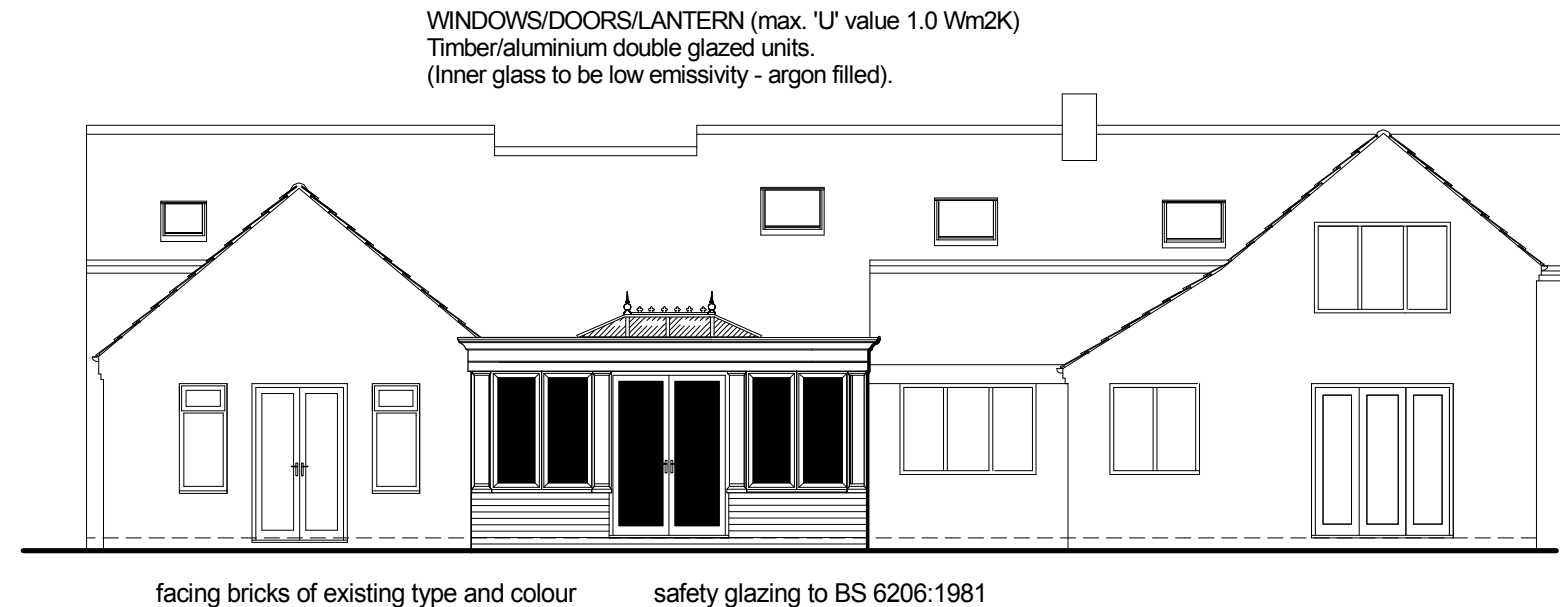

PROPOSED SOUTH ELEVATION

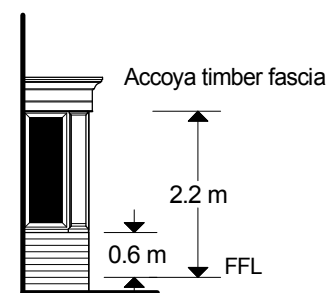

PROPOSED WEST ELEVATION

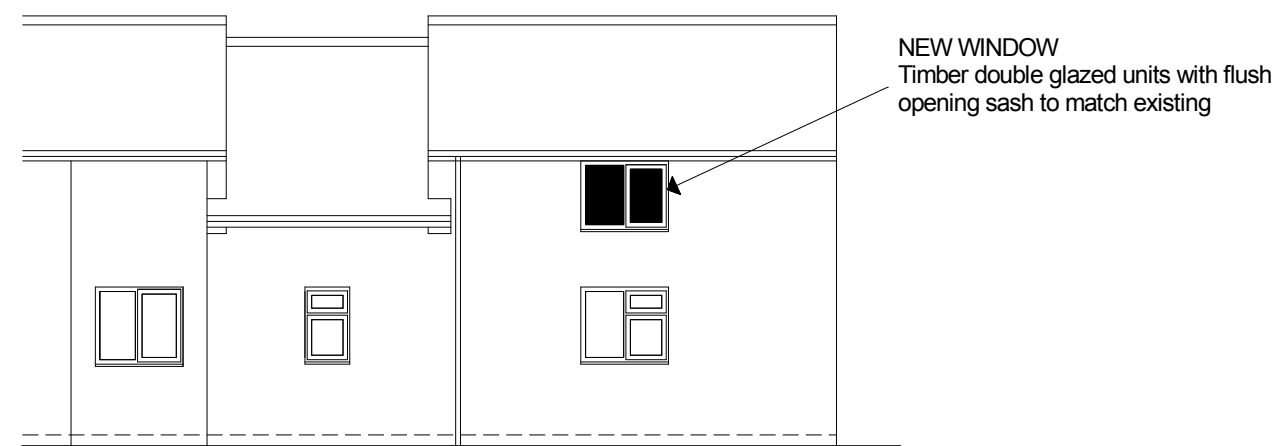

PROPOSED NORTH ELEVATION

**PLANNING + BUILDING
REGULATIONS DRAWING**

All dimensions to be checked on site

Proposed Orangery Extension at:
"Willow Cottage" Barrow Lane Swarkstone Derbys DE73 7GR
for Mr & Mrs R Harrison

SCALE 1:100@A3	DATE Oct 2019	REF. 31019/4
	design connexions	
	Architectural Services	
25 Linsdale Gardens Gedling Nottingham NG4 4GY e-mail: designconnexions@gmail.com		Tel. 0115 987 7185 www.designconnexions.co.uk